

DRAFT
State Revolving Fund (SRF) Project Plan
CSO Outfall Rehabilitation Phase VI



FKE

FK ENGINEERING

**State Revolving Fund Project Plan
CSO Outfall Rehabilitation Phase VI**

TABLE OF CONTENTS

1.0	Project Background	1
1.1	Delineation of the Study Area	3
1.2	Environmental Setting	3
1.2.1	Cultural Resources.....	3
1.2.2	The Natural Environment.....	4
1.3	Land Use in the Study Area	15
1.4	Population	15
1.5	Economic Characteristics	15
1.6	Existing Facilities.....	16
1.6.1	Northwest Interceptor & Rouge River Outfalls.....	16
1.7	Fiscal Sustainability Plan	33
1.8	Need for the Project	33
1.8.1	Compliance Status	33
1.8.2	Orders	33
1.8.3	Water Quality Problems.....	34
1.8.4	Projected Needs for Next 20 Years.....	34
2.0	Analysis of Alternatives.....	34
2.1	Alternative 1 – Status Quo (No Action).....	34
2.2	Alternative 2 – Targeted Spot Repairs.....	34
2.3	Alternative 3 – Full Structural Repair (Targeted).....	35
2.4	Alternative 4 – Full Length, Full Structural Repair	36
2.5	Alternative 5 – Full Replacement	38
3.0	Selected Alternative.....	38
3.1	Alternative Overview	38
3.1.1	Alternative 2 – Targeted Spot Repairs.....	38
3.1.2	Alternative 3 – Full Structural Repair (Targeted).....	39
3.1.3	Alternative 4 – Full Length, Full Structural Repair.....	39
3.1.4	Alternative 5 – Full Replacement	39
3.2	Project Schedule	40
3.3	Engineer’s Opinion of Project Cost.....	40
3.4	Authority to Implement the Proposed Project	42

3.5	User Costs.....	42
3.6	Useful Life	42
4.0	Evaluation of Environmental Impacts	42
4.1	Direct Impacts	43
4.1.1	Construction Impacts	43
4.1.2	Operational Impacts	43
4.1.3	Social Impacts.....	43
4.2	Indirect Impacts	44
4.3	Cumulative Impacts	44
5.0	Mitigation.....	44
5.1	Mitigation of Short-Term Construction Impacts.....	44
5.2	Mitigation of Long-Term Impacts	45
5.3	Mitigation of Indirect Impacts	45
6.0	Public Participation	45
6.1	Public Hearing Advertisement.....	45
6.2	Public Hearing Transcript	45
6.3	Public Hearing Contents.....	46
6.4	Public Hearing Comments.....	46
6.5	Adoption of the Project Plan	46

Appendices

Appendix A: 90% Design Drawings

Appendix B: Cultural Resource Documentation

Appendix C: Natural Environment Documentation

Appendix D: Project Plan Submittal Documents

Appendix E: Public Participation Information

Appendix F: NPDES Permit

1.0 PROJECT BACKGROUND

This document has been prepared for the SRF low interest loan program in accordance with the Clean Water State Revolving Fund (CWSRF) Project Plan Preparation Guidance adopted by the Michigan Department of Environment, Great Lakes, and Energy (EGLE; Revision 1/2023). It is the intent of the Great Lakes Water Authority (GLWA) to seek low interest loan assistance for quarter 2 of the 2025 fiscal year under the SRF program. The purpose of this document is to describe the proposed GLWA project that is the basis for this request for SRF funding, including details of the project as required by the SRF Project Plan Guidance document.

GLWA operates numerous sewer outfalls located along the Rouge River starting near the Water Resource Recovery Facility (WRRF) and extending north to the Seven Mile Retention Treatment Basin (RTB) Facility. The outfalls function as the interface between collector sewers throughout the City of Detroit (and beyond) and the Northwest Interceptor (NWI). In general, the outfalls and their components including regulator gates, dams, and connecting conduits, serve to redirect dry weather flow from the collector sewers to the NWI. Dry weather flow in the NWI then continues to the WRRF located in southwest Detroit. In the event of a wet weather event of sufficient size to cause surcharging of the NWI, the outfalls are designed and maintained to redirect a portion of the wet weather flow past the surcharged interceptor through the outfall and to the Rouge River, resulting in a combined sewer overflow (CSO).

The goal of this project is to rehabilitate and repair structural and operations and maintenance (O&M) defects within nineteen (19) Rouge River Outfalls to extend their service life by 25 to 30 years. The various outfalls are located at nineteen distinct and separate locations and are shown in Figure 1 on the following page. This project plan discusses the need for the project, alternative options that have been considered, recommended alternatives, and environmental impacts of the project. This document also serves as the basis for public review and comment on the proposed work in accordance with the public participation requirements of the SRF program

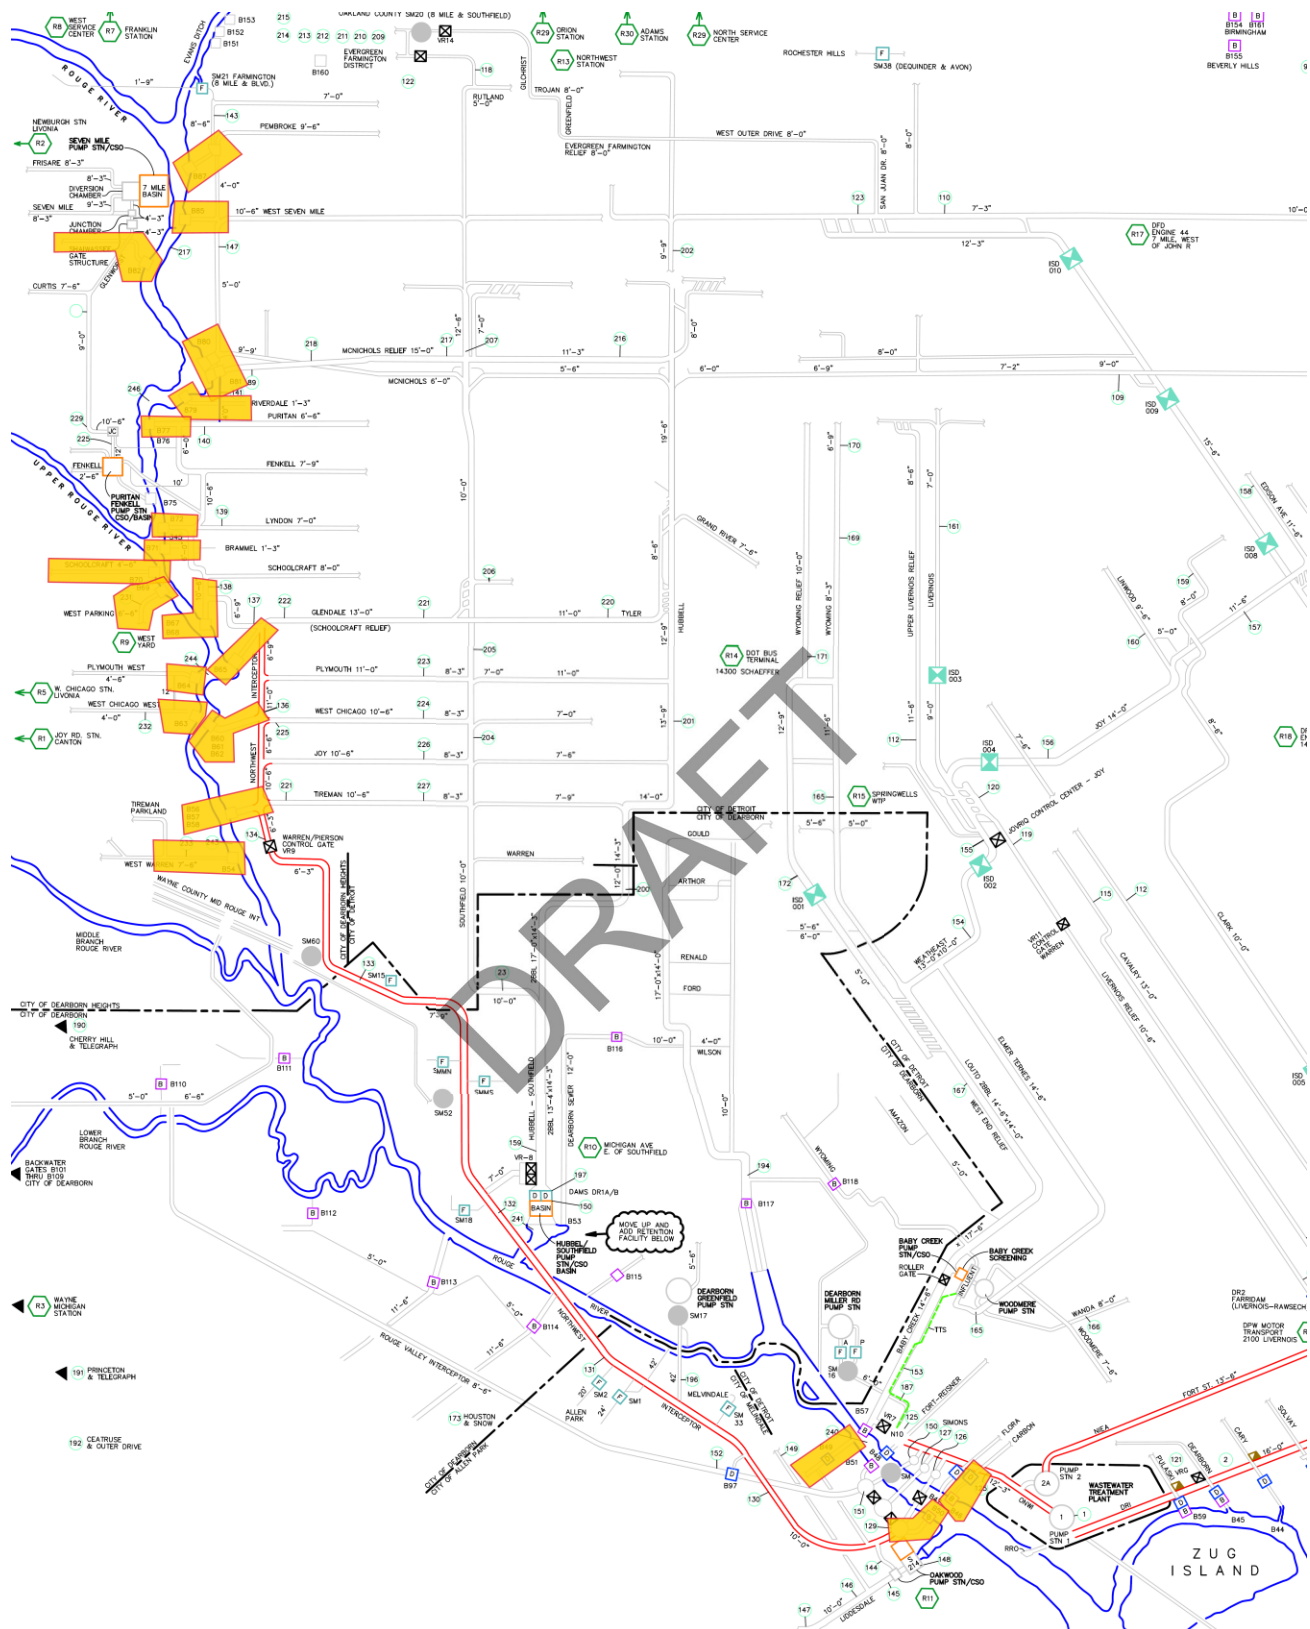


Figure 1: Overall Rouge River Outfall Locations (highlighted in yellow)

1.1 Delineation of the Study Area

The area of study for this project consists of nineteen outfalls located along the Rouge River starting near the Water Resource Recovery Facility (WRRF) and extending north to the Seven Mile Retention Treatment Basin (RTB) Facility throughout Detroit. The areas directly impacted by this project are shown in Figure 2 below. These areas include two neighborhoods within the City of Detroit including DT-S-1 (Rouge River) and Puritan-Fenkell. The area indirectly impacted by this project is estimated to be the rest of the City of Detroit.

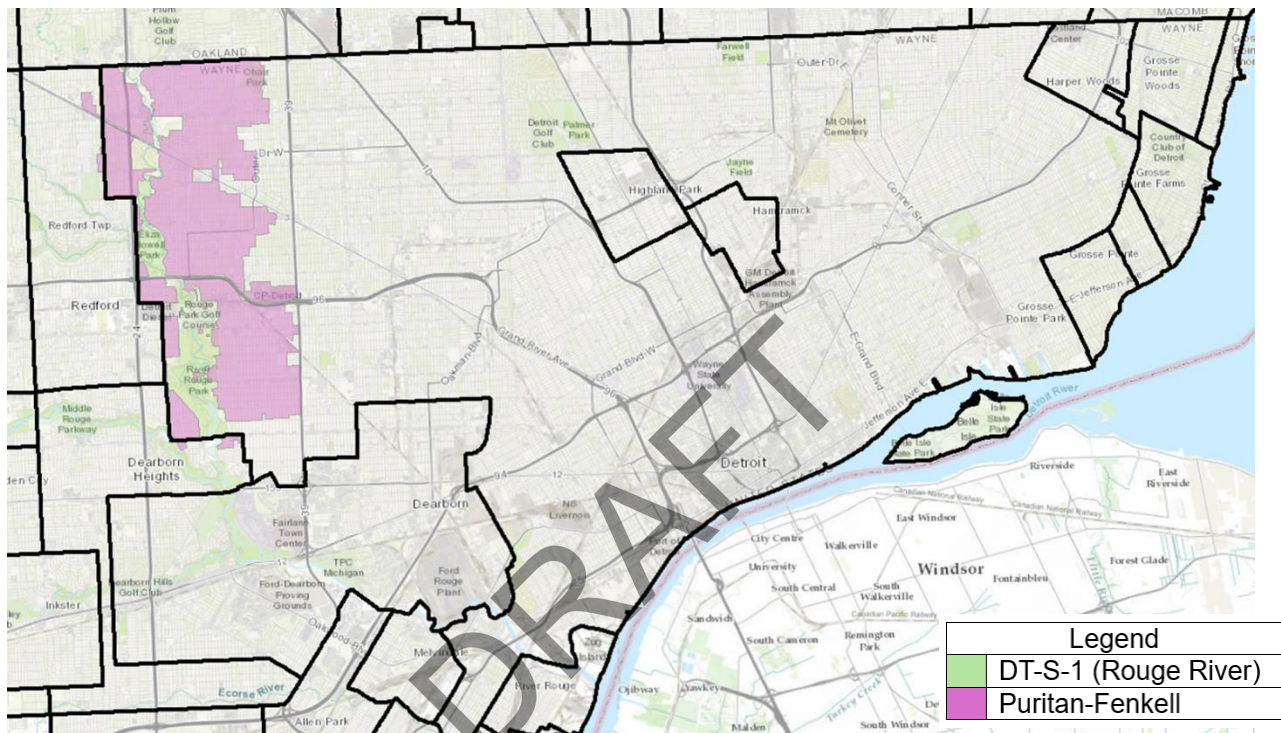


Figure 2: Service Area Directly Impacted by Rouge River Outfalls

The specific location of the Rouge River Outfalls in this project is shown in the 90-percent design plan/profile drawings for the project attached as Appendix A. The at-grade areas affected are generally located within grass areas; however, some areas will include the road pavement for manhole frame and cover replacements. These areas are limited to an approximately 8-foot by 8-foot area around the center of each manhole structure.

1.2 Environmental Setting

The environmental setting in the study area is discussed in the following sections.

1.2.1 Cultural Resources

Kidorf Preservation Consulting and their subcontractor, Arbore Croche Cultural Resources LLC, are currently preparing a State of Michigan Section 106 application for this project to evaluate the potential to impact scientific, prehistorical, historical, or archeological (SHPO) data in the

vicinity of the project. The final report from Kidorf is not complete at the time of this draft project plan report. Therefore, items required under the Section 106 review, including the final Kidorf report and required attachments, will be included at the time of the final report under Appendix B.

Twelve federally recognized Indian tribes in Michigan were contacted during the development of this project plan. The Tribal Historic Preservation Officer (THPO) for each tribe was given the opportunity to comment on the project. The THPO contacts were provided with a summary of the project and a location plan of the project areas. The Notice of Opportunity to Comment Letters and responses that have been received are included in Appendix B. From the responses received so far, it does not appear that this project will have any effect on recorded resources or cultural resources.

1.2.2 The Natural Environment

Considerations to the natural environment in the study area are discussed in the following sections.

1.2.2.1 Air Quality

Direct or indirect air pollutant emissions are not expected to result from the operation of this project. Air pollutant emissions that will result from this project are limited to the construction phase of this project. This project will not impact contract capacity for any of the upstream sewer system wholesale customers, and therefore is not expected to cause any population growth in the area that could impact long-term air quality.

As part of our efforts to analyze whether this project will impact air quality in the project area, the EGLE Air Quality Annual Report for 2022 was reviewed. The entire state of Michigan is in attainment for CO, Pb, NO₂, and particulate matter. The project area is in nonattainment for SO₂ and O₃. The levels for all criteria pollutants have continually decreased since monitoring began in the 1970s, and this project is not expected to affect the continually decreasing levels.

1.2.2.2 Wetlands

According to Michigan's wetland statute, Part 303, Wetlands Protection, of the Natural Resources and Environmental Protection Act, 1994 PA 451, as amended, defines a wetland as "land characterized by the presence of water at a frequency and duration sufficient to support, and that under normal circumstances does support, wetland vegetation or aquatic life, and is commonly referred to as a bog, swamp, or marsh."

To evaluate the potential effects of the project on wetlands in the area, the design team utilized the EGLE wetlands map viewer. The wetlands in the specific construction areas are shown in Appendix C as Figures 1 through 8 and the wetlands in the entire project study area are shown in Figure 3. Refer to Table 1 for a summary of the Rouge River Outfalls that are entirely or

partially located within a wetland area based on the Part 303 Final Wetlands Inventory and MIRIS maps or in the 2005 National Wetlands Inventory.

Within the entire project area, wetlands are present primarily in the form of the Rouge River and low-lying areas in its vicinity as seen in Figure 3 on the following page. The work proposed for this project is not anticipated to negatively impact any of the wetlands identified in the project areas. However, mitigation recommendations are provided later in the report to protect the wetlands in the area.

Table 1: Outfall Wetland Summary	
<i>Outfall</i>	<i>Located within Wetland</i>
B-46	No
B-49	No
B-50	No
B-54	Yes
B-56/57/58	Yes
B-60/61/62	Yes
B-63	Yes
B-64	No
B-65	No
B-67/68	Yes
B-69/70	Yes
B-71	Yes
B-72	Yes
B-77	Yes
B-79	Yes
B-80/81	Yes
B-82	Yes
B-85	Yes
B-87	Yes

Wetlands Map Viewer



Figure 3: Wetland map of entire project area (outlined in red)

1.2.2.3 Coastal Zones

The Wayne County coastal map provided by EGLE (Figure 4) shows the boundaries for the Coastal Zone Management. Three of the project areas, including the location of Outfalls B-46, B-49, and B-50, fall within the Coastal Zone Management Area where it extends inland along the Rouge River. EGLE administers permits for activities within the coastal zone for the protection of high-risk erosion and critical dune areas. High-risk-erosion and critical dune areas are primarily located on the west shoreline of the state, in the upper peninsula, and in select areas on the shore of Lake Huron. This project is not in any high-risk-erosion or critical dune areas, and there are no coastal wetlands of concern in the project study area.

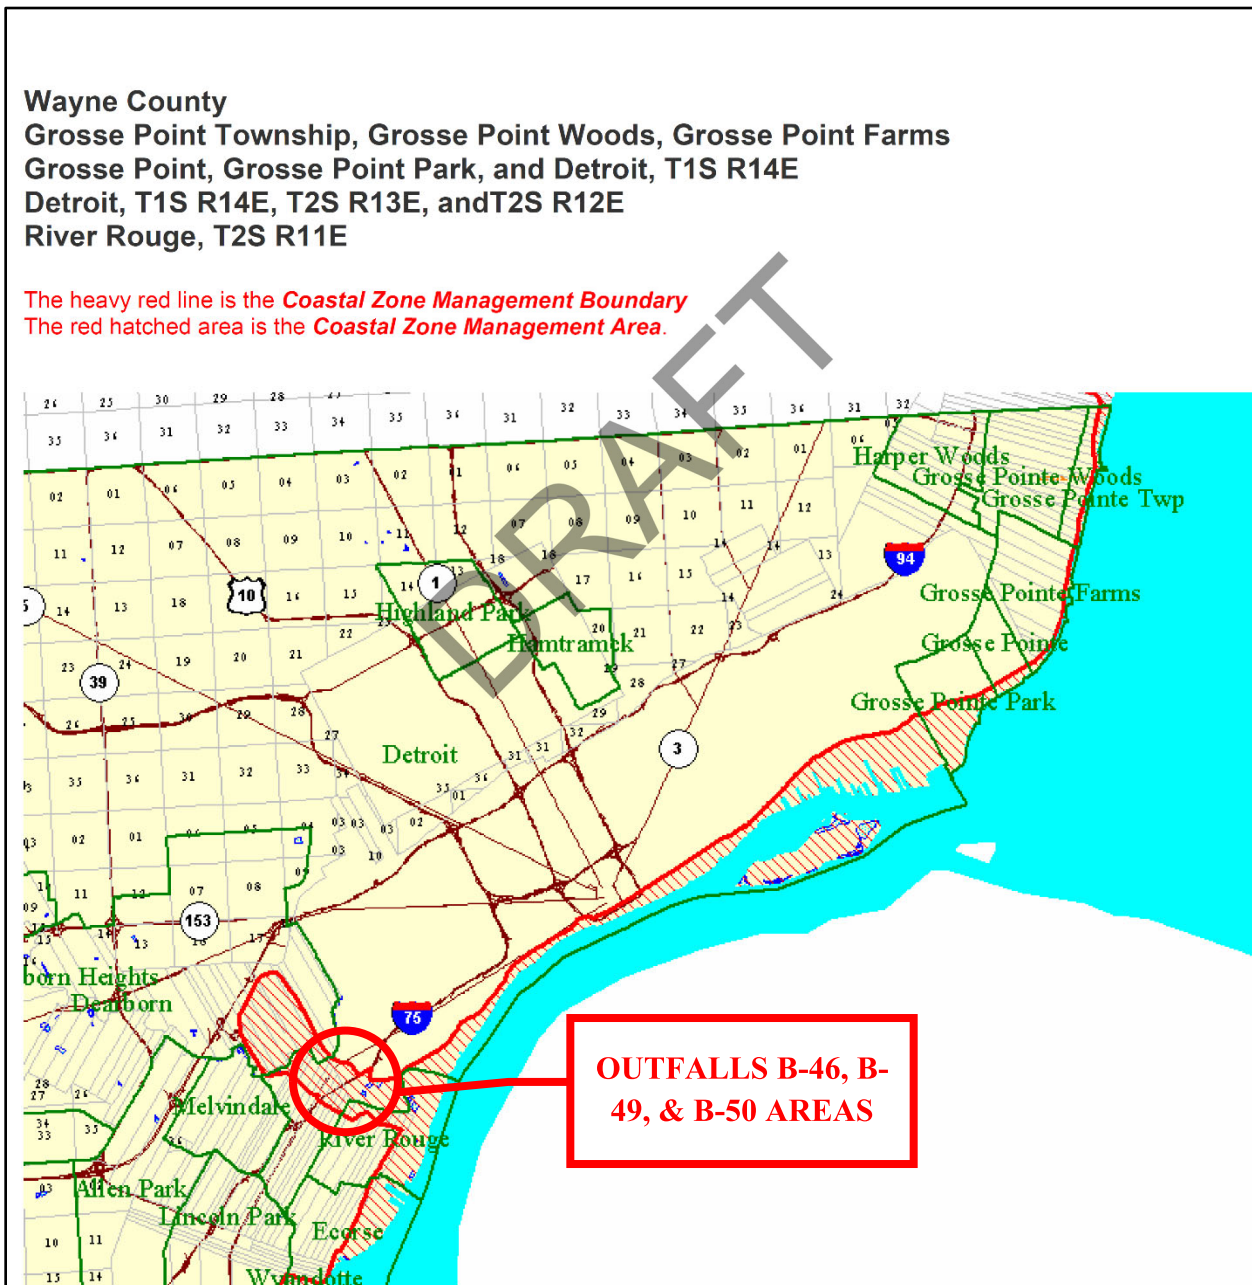


Figure 4: Wayne County Coastal Zone Boundary Map provided by EGLE with Project alignment overlain

1.2.2.4 Floodplains

The project area has been evaluated for floodplain hazards using the Federal Emergency Management Agency (FEMA) Flood Map Service Center available online. Due to the large geographical size of the project, the floodplain maps with the project areas highlighted in relation to flood hazard zones have been included in Appendix C as Figures 9 through 15. After reviewing the floodplain maps, it appears that eleven of the outfalls are located within the floodplain, including Outfalls B-54, B-56/57/58, B-63, B-64, B-69/70, B-71, B-72, B-77, B-79, B-80/81, and B-82. These outfalls extend throughout a portion or are entirely located within a floodplain. Because most work is anticipated to be underground, the outfalls identified to be located within an existing floodplain are not anticipated to negatively impact the floodplains. However, some above groundwork such as existing structure modification, manhole rehabilitation, and pipe replacement will take place within floodplains.

1.2.2.5 Natural or Wild and Scenic Rivers and Major Surface Waters

The rivers and major surface waters located near the project area are shown in Figure 5: Wayne County Watershed Map. This map indicates that the project areas extend through the Rouge River Watershed. The Rouge River Watershed is broken down into seven watersheds. Figure 6 shows that the project areas are solely in the Main 3-4 Rouge River watershed. Other nearby watersheds to the project areas include the Detroit River Watershed and the Ecorse Creek Watershed. The major surface waters near or within the project area are the Detroit River and the Rouge River. These rivers are developed waterways with extensive urban, commercial, and industrial facilities along the shorelines, within the vicinity of the project.

The points where water is drawn for public and industrial use are shown on Figure 7: Water Intakes Map provided from the GLWA GIS system. This map shows the water intake locations on the Detroit River for Water Works Parks, Springwells, Northeast, and Southwest Water Treatment Plants, and the Ford Raw Water Intake Tunnel on the Rouge River.

The National Wild and Scenic Rivers System website indicates that sixteen different rivers have the designation of wild and scenic. These rivers are generally located in the northern portion of Michigan's Lower Peninsula and Michigan's Upper Peninsula, and it is not expected that this proposed project will adversely impact any of the designated river segments.

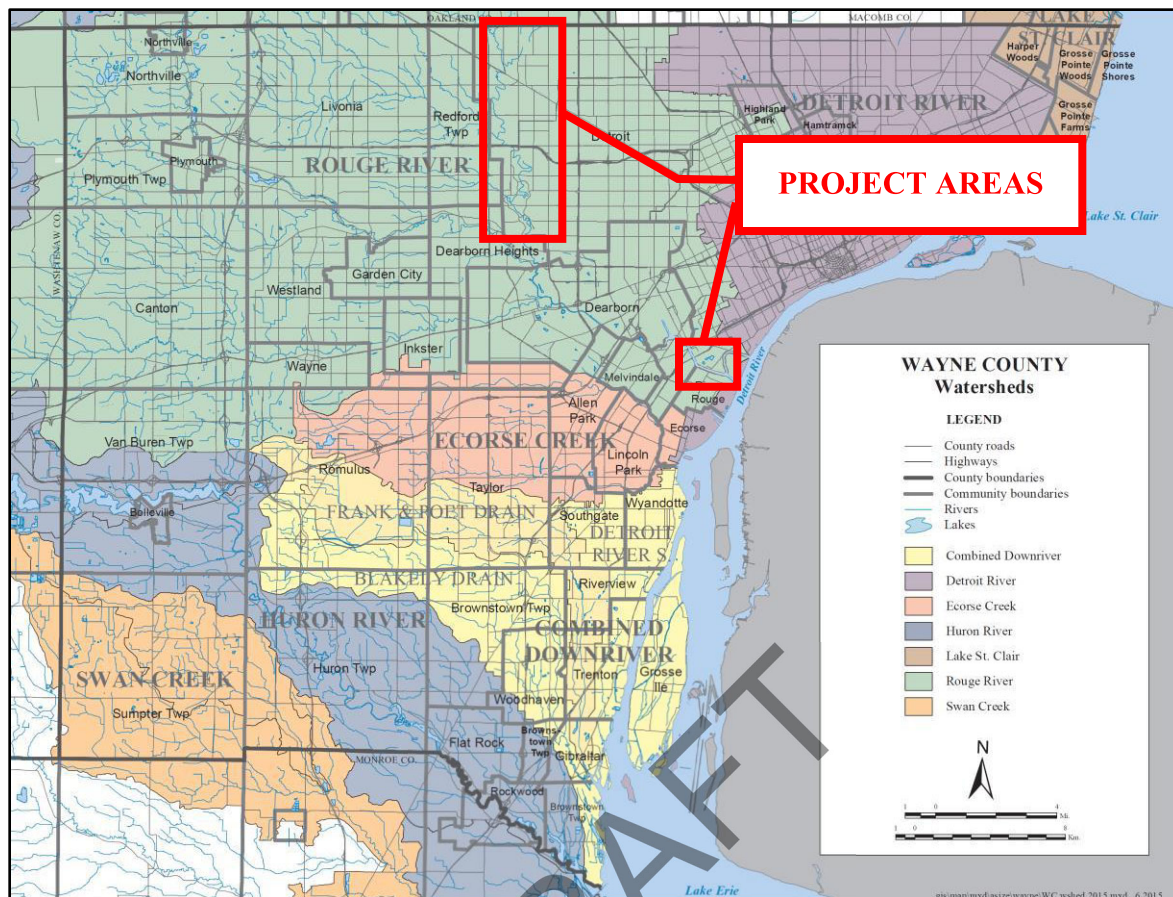


Figure 5: Wayne County Watershed Map in relation to project areas.

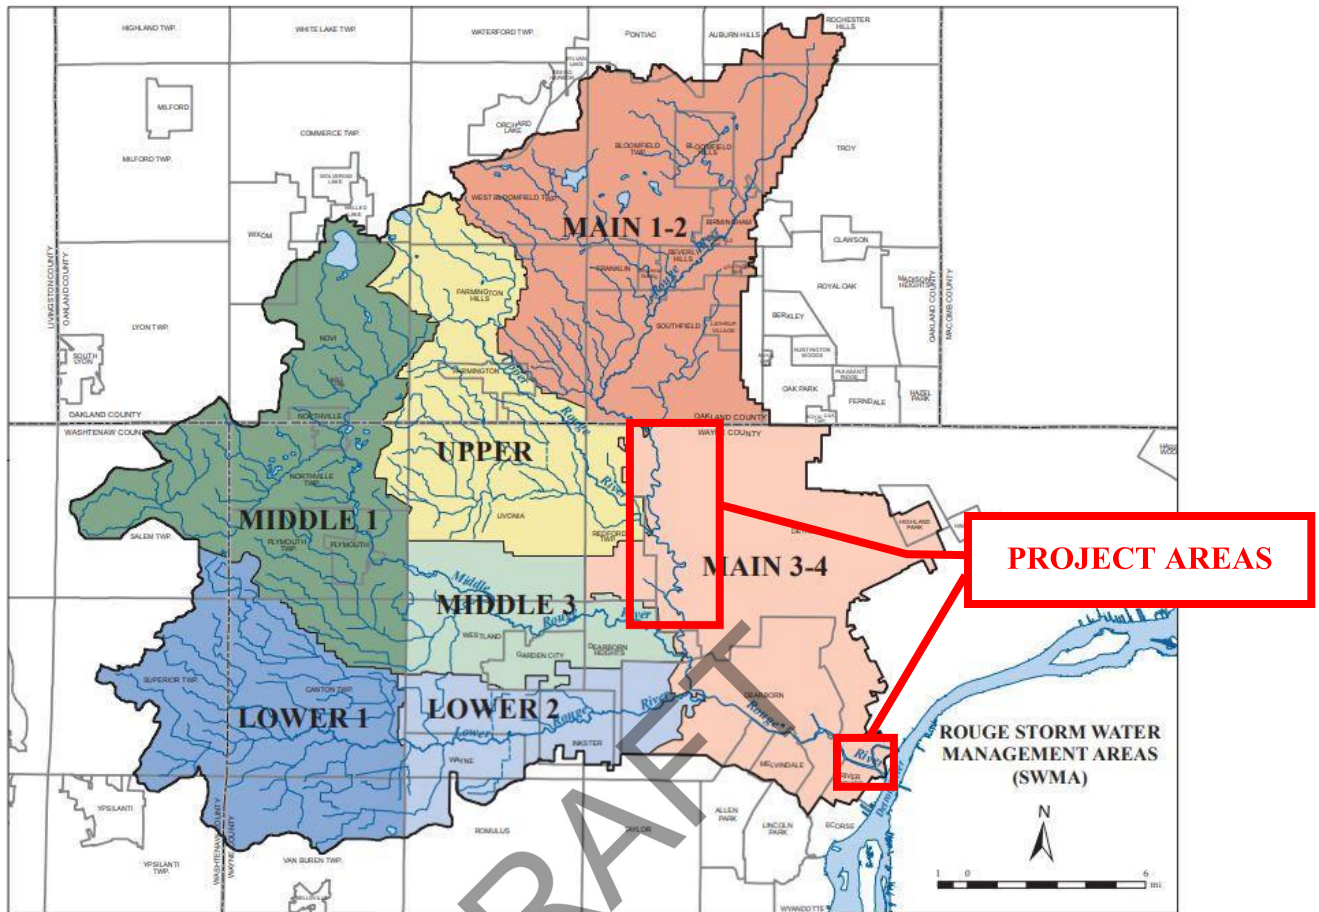


Figure 6: Rouge River Watershed Map

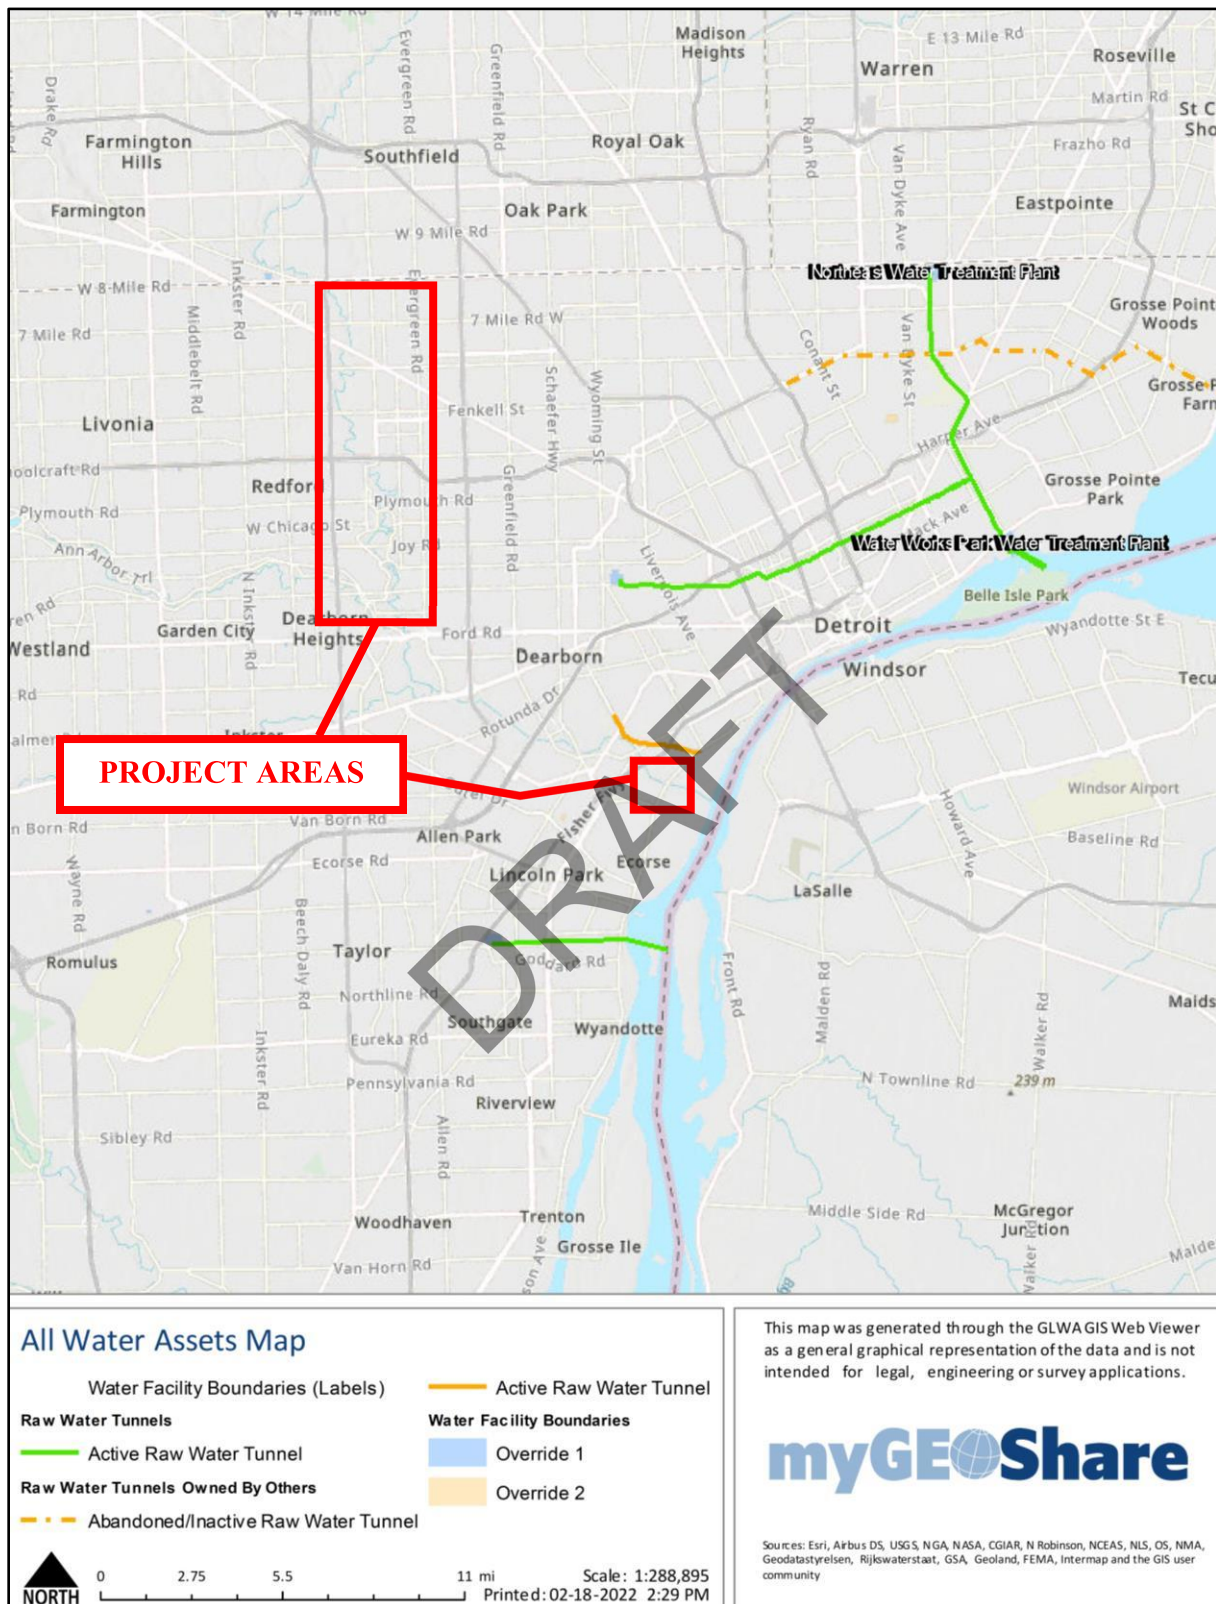


Figure 7: Detroit and Rouge River Water Intakes Locations – GLWA

1.2.2.6 Recreational Facilities

The most recent Parks and Recreation Improvement Plan document from 2017 and the City of Detroit Park Finder map were reviewed to identify any parks and outdoor recreational facilities in the project areas. Based on these two resources, there are several parks and outdoor recreational facilities within the project areas. Figure 8 shows the identified City of Detroit parks in relation to the project areas from the City of Detroit Park Finder map. Table 2 summarizes the parks and outdoor recreational facilities that are closest to or within each of the project areas. The 2022 Parks and Recreation Improvement Plan does not indicate that the Grayfield-Glenhurst Nature/ Trail, Rouge Valley Parkway Nature Area/ Trail, Eliza Howell Park, Outer Drive-Fullerton (Dolson) Nature Area/ Trail, or Rouge Park will be expanded. It is expected that any impacts to the parks will be temporary, only occurring during active construction periods.

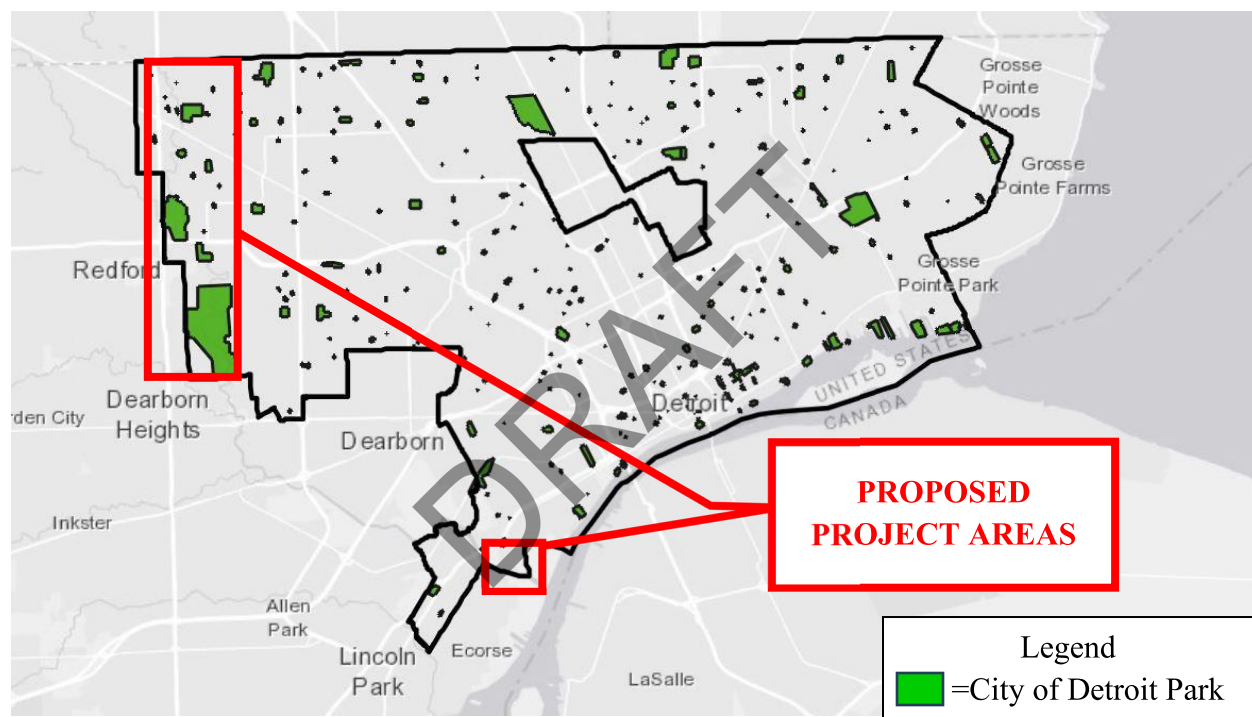


Figure 8: City of Detroit Park Finder in Relation to Project Areas

Table 2: City of Detroit Park Summary	
<i>Outfall</i>	<i>Park/Outdoor Recreation Facility</i>
B-46	N/A
B-49	N/A
B-50	N/A
B-54	Rouge Park
B-56/57/58	Rouge Park
B-60/61/62	Rouge Park
B-63	Rouge Park

B-64	N/A
B-65	N/A
B-67/68	Outer Drive-Fullerton (Dolson) Nature Area/Trail
B-69/70	N/A
B-71	Eliza Howell Park
B-72	Eliza Howell Park
B-77	N/A
B-79	N/A
B-80/81	Rouge Valley Parkway Nature Area/ Trail
B-82	Grayfield- Glenhurst Nature Area/ Trail
B-85	N/A
B-87	N/A

1.2.2.7 Topography

Due to the large geographical size of the project locations, topographic maps were obtained from the 2019 USGS Survey and are shown in Appendix C as Figures 16 through 24. The project areas are generally located in residential areas, industrial areas, and public right-of way. Elevations vary throughout the project areas. Specifically, near the outlet of each outfall at the Rouge River, the elevation decreases drastically at the riverbank which is typical. The remaining elevations throughout the area are generally consistent and only gradual changes in elevation are present.

1.2.2.8 Regional Geology and Soils

Based on published information for the Detroit Area, the regional geology of the area consists of glacial soils underlain by bedrock. The glacial soils were deposited directly by glacial ice (till), by glacial meltwater streams (glaciofluvial), or by glacial lakes (lacustrine deposits).

Based on published information from the Michigan Geological Survey Physiographic Map, the project areas reside in the Maumee Lake Plain that has soil textures that range from sandy to clayey. There are few areas that have a loam surface texture. Hydrologically, the Maumee Lake Plain is a “broad, wet plain that has been artificially drained for agriculture”.

On the basis of published data as well as site specific data, near-surface soils generally consist of variable fill, which is underlain by native lacustrine clays that are typically very soft to medium consistency and which occasionally contain relatively thin seams and layers of granular material. These clay layers are generally considered to be slightly over consolidated and occasionally normally consolidated. The upper surface soils have been desiccated during dry and low water

periods, which results in stiffer clays than the underlying lacustrine soils. The lacustrine deposits are typically underlain by a thin layer of over-consolidated glacial till that was present beneath the layers of the last ice age, consisting primarily of clay with sand, silt, and gravel. This formation is referred to locally as “hardpan” and typically overlies bedrock.

The bedrock that underlies the overburden soil for the Detroit area consists of the Dundee Limestone Formation. This formation contains artesian groundwater within it as well as hydrogen sulfide and methane gas. This aquifer is low quality and is not used for drinking water or for any known industrial purpose.

1.2.2.9 Agricultural Resources

The study area is primarily public ROW, vacant residential land, and industrial properties. There are no prime or unique farmlands in the area.

1.2.2.10 Fauna and Flora

To characterize the fauna and flora in the project area and determine if there are any environmentally sensitive habitats or any species listed as endangered, threatened, or of special concern, the design team has contacted the Michigan Natural Features Inventory (MNFI) and the U.S. Fish & Wildlife Service (USFWS).

The MNFI was contacted through the Michigan State University Extension. The MSU Extension checked the project area with a 0.5-mile buffer for rare species and unique natural features recorded in the MNFI. Several at-risk species and/or natural communities have been documented within 0.5 mile of the project location and it is possible that adverse impacts could occur due to the location of the project areas and anticipated construction. The threatened or endangered species and the special concern species and natural communities provided in the MNFI review which have occurred within 0.5 mile of the project site were last observed from as early as 1867 to as recent as 2017. This includes a total of 32 species. The full list of species identified can be found in Appendix C. The MNFI review also noted that several species including the Indiana Bat, Snuffbox Mussels, Northern Riffleshell Mussels, Rayed Bean Mussels, and Round Hickorynut appear to have suitable habitat within 0.5-mile of the project area.

The USFWS Information for Planning and Consultation (IPaC) website was used to identify any species listed as federally endangered, threatened, proposed, and candidate species that may occur within the boundary of the project areas. Further review of the species in the project area determined that the Eastern Massasauga (i.e., rattlesnake) and the Rufa Red Knot are not likely to be affected. The species list and consistency letter provided by the USFWS IPaC system are provided in Appendix C.

By comparing the MNFI and USFWS review of species in the project area, it was determined that there are three endangered species that fall within the project areas. These species include

the Snuffbox mussel, the Northern riffleshell mussel, and the Rufa Red Knot bird. These three species' habitats are near waterways and both the MNFI and USFWS discuss that the best management practices are to limit landscape and river modification, which are intended for this project. Note that ongoing review with the USFWS is taking place to confirm any additional endangered species in the area and the extent of adverse effects. This information will be provided in the final project plan.

1.3 Land Use in the Study Area

The project area is mostly comprised of City of Detroit Public Right of Way, residential areas, and public parks. According to the City of Detroit Master Plan Future Land Use and GLWA Wastewater Master Plan 2020, the future and existing land uses in the project area are described as low density residential, low-medium density residential, recreational, low-density industrial, regional parks, institutional, and distribution/port/industrial. Due to the large geographical size of the project, land use maps for the project were included in Appendix C as Figures 25 through 30.

1.4 Population

To evaluate the current population in the project area, data available from the Southeast Michigan Council of Government (SEMCOG) 2020 Census Information was used. When applicable, the 2020 GLWA Wastewater Master Plan was used to evaluate the current population for several sewer districts. The following Tables 2 and 3 provide a summary of the GLWA service area and the direct and indirect project area populations.

Table 2 – GLWA Service Area Summary				
<i>Type</i>	<i>Service Area</i>	<i>Area (acres)</i>	<i>Population</i>	<i>Houses</i>
All	GLWA	658,374	2,861,873	1,155,754

Table 3 - Direct and Indirect Project Area Population Summary				
<i>Type</i>	<i>Service Area</i>	<i>Area (acres)</i>	<i>Population</i>	<i>Houses</i>
Directly Impact	Puritan-Fenkell	1,081	10,147	4,306
	DT-S-1 (Rouge River)	7,724	64,616	25,385
	Total	8,805	74,763	29,692
Indirectly Impact	Rest of City of Detroit	80,2565	565,747	225,098

1.5 Economic Characteristics

The major employment industries in the City of Detroit are trades and transportation, education and health services, professional and business services, government, and manufacturing. The largest employers are Ford Motor Company, Stellantis, and General Motors. Other large

employers include financial and health services companies. The 2022 median household income in Detroit was \$37,761.

1.6 Existing Facilities

The existing facilities/assets that this project consists of include nineteen separate and distinct Rouge River Outfalls and the upstream collector sewer known as the Northwest Interceptor (NWI). The following sections discuss additional information regarding historical information and existing conditions for each of the subject outfalls.

1.6.1 Northwest Interceptor & Rouge River Outfalls

The 13-mile long NWI was constructed in the 1940s and 1950s and has a diameter ranging from 4 feet to 13 feet. In the project areas, the NWI ranges from 5'-0" diameter brick pipe to 13'-0" diameter concrete pipe. The NWI conveys dry and wet weather flows to the Water Resource Recovery Facility (WRRF). The NWI is within the project area and connects to the outfalls that are within the scope of this project but is not under consideration for repair under this project.

The outfalls function as the interface between collector sewers throughout the City of Detroit (and beyond) and the Northwest Interceptor (NWI). In general, the outfalls and their components including regulator gates, dams, gravity mains, siphons, and connecting conduits, serve to redirect dry weather flow from the collector sewers to the NWI. Dry weather flow in the NWI then continues to the WRRF located in southwest Detroit. In the event of a wet weather event of sufficient size to cause surcharging of the NWI, the outfalls are designed and maintained to redirect a portion of the wet weather flow past the surcharged interceptor through the outfall and to the Rouge River, resulting in a combined sewer overflow (CSO).

The following sections discuss additional information in regard to each Rouge River Outfall in this project including historical information and existing conditions. In general, the outfalls included in this project were originally constructed between the 1920s to the 1950s, with many modifications occurring in the 1970s, 1990s, and even in the 2010s.

1.6.1.1 Outfall B-46 Existing Conditions

Outfall B-46 is situated at the end of the single-barrel, DWSD-owned 5'-6" diameter brick Carbon Sewer and consists of the following elements:

- Single 5'-6" diameter outfall barrel constructed of two ring brick from the 3:00 to 9:00 position (lower half) and concrete from the 9:00 to 3:00 position (upper half); transitions to a 5'-6" diameter pre-cast reinforced concrete outfall extending to the Rouge River
- Cast-in-place concrete diversion chamber and drop connection to the NWI
- Cast-in-place concrete headwall at the Rouge River
- Backwater flap gate located on the headwall at the Rouge River

The 5'-6" diameter outfall was inspected via personnel-entry and appears to be in generally good condition overall. The outfall barrel extending from the diversion chamber downstream approximately 245 feet is constructed of both brick and concrete, with the lower half of the sewer constructed of two ring brick and the upper half constructed of concrete. This portion of the outfall displayed large areas of mineral deposits, specifically in the brick portion. Mineral deposits, root infiltration, and dripping infiltration were also noted at many of the joints. Approximately 245 feet downstream from the diversion chamber, the outfall transitions to a pre-cast reinforced concrete pipe (RCP) extending to the backwater gate at the Rouge River. The concrete barrel is generally in good condition, with little to no signs of distress noted. Sludgy, soft debris approximately 12 to 16 inches deep was present throughout the majority of the concrete segment.

The cast-in-place concrete diversion chamber and connection to the NWI was recently reconstructed in 2010 and appears to be in generally good condition with little to no signs of deterioration or distress within the concrete. The cast-in-place concrete headwall at the river was observed from the ground surface and also appears to be in generally good condition.

There are four manholes associated with Outfall B046, all of which appear to be in generally poor to fair condition. The manholes were observed via personnel-entry and appear to have deteriorated concrete and brick distress including missing mortar, displaced bricks, and exposed and missing aggregate within the manhole chimneys.

1.6.1.2 Outfall B-49 Existing Conditions

Outfall B-49 is situated at the end of a local DWSD-owned 24-inch diameter gravity main, and consists of the following elements:

- Single barrel 3'-0" diameter pre-cast concrete outfall barrel with an intermediate rectangular 3'-6" tall by 4'-4" wide concrete chamber 100 feet from the river
- Cast-in-place concrete diversion chamber
- Cast-in-place concrete diversion dam with 12" x 18" flap gate
- Cast-in-place concrete headwall at the Rouge River
- Single 12-inch diameter vitrified clay dry weather gravity main connecting from the diversion chamber to the 10'-0" diameter GLWA-owned Northwest Interceptor (NWI) Sewer

The outfall barrel was inspected via ROV and shows few signs of distress and deterioration. The 3'-0" diameter and rectangular portions are made of pre-cast concrete. Based on the ROV inspection, the outfall barrel shows minimal sediment in the invert. A longitudinal crack was noted in the invert approximately 70 feet upstream from the outfall outlet. Otherwise, no other major signs of deterioration were noted.

The diversion chamber was inspected via personnel entry and appears to be in generally poor to fair condition. The diversion chamber is made of cast-in-place concrete and has a cast-in-place concrete diversion dam as well as a 12" by 18" flap gate. The diversion chamber and corresponding elements show signs of concrete deterioration including exposed aggregate and surface roughness. Within the diversion chamber are one inlet—a 15" diameter local sewer (out of scope)—and two outlets—one to the existing 12" diameter dry weather connection and another to the outfall proper. The dry weather sewer was inspected via CCTV and is made of vitrified clay pipe. Signs of deterioration were observed in the dry weather sewer and include multiple cracks and longitudinal fractures throughout the length of the pipe. Other observed defects include heavy mineral deposits, specifically at the joints. The cast-in-place concrete headwall at the outfall outlet located at the Rouge River appeared to be in generally good condition.

There is one manhole associated with Outfall B049, located over the diversion chamber. The manhole structure appears to be in generally poor condition with concrete deterioration noted.

1.6.1.3 Outfall B-50 Existing Conditions

Outfall B-50 is situated at the end of the single-barrel, GLWA-owned 10'-0" diameter cast-in-place concrete Northwest Interceptor (NWI) Sewer, and consists of the following elements:

- Single rectangular 10'-6" tall by 8'-6" wide cast-in-place concrete outfall barrel extending from the junction chamber to the backwater gate chamber
- Cast-in-place concrete backwater gate chamber with one timber sewer backwater gate and one timber river backwater gate
- Cast-in-place concrete junction chamber with two 5' x 7' sluice gates and two 4' x 6' sluice gates
- Cast-in-place concrete headwall located at the Rouge River

The rectangular 10'-6" tall by 8'-6" wide cast-in-place concrete outfall barrel was inspected via personnel-entry from the junction chamber to the sewer backwater gate and shows various signs of distress and deterioration. The barrel shows several cracks, root infiltration, dripping infiltration, and exposed aggregate throughout the structure. The sewer backwater gate was also inspected and was found to be leaking quite heavily—GLWA was notified upon completion of the inspection. The cast-in-place concrete junction chamber connecting to the outfall barrel and to the 6'-3" diameter siphon was also inspected via personnel-entry and shows signs of exposed and projecting aggregate throughout.

Neither of the siphons, 6'-3" nor 8'-6" diameter, were inspected, as they are outside the scope of this project. The siphon shaft located above the 6'-3" diameter siphon was inspected via personnel-entry and appears to be in generally good condition with the concrete showing little to

no signs of deterioration. The chamber was noted to be filled with debris. The siphon shaft located above the 8'-6" diameter siphon was not inspected.

The cast-in-place concrete backwater gate chamber, both upstream and downstream of the backwater gates, was inspected from the ground surface. A majority of the chamber was submerged, however, the portion of the cast-in-place concrete chamber walls that were not submerged appear to be in generally good condition with some areas of exposed and visible aggregate. The cast-in-place concrete headwall located at the Rouge River appears to be in generally good condition as well.

There are three manholes associated with Outfall B050 which were inspected via personnel-entry; these manholes appear to be in generally poor to fair condition with deterioration noted in the manhole chimneys.

1.6.1.4 Outfall B-54 Existing Conditions

Outfall B-54 is situated at the end of the single 7'-6" diameter cast-in-place reinforced concrete Warren Ave. Sewer, and consists of the following elements:

- Cast-in-place concrete backwater gate chamber with one 9'x6' timber sewer backwater gate and one 9'x6' timber river backwater gate
- Cast-in-place concrete diversion chamber
- Single 18" diameter vitrified clay gravity main sewer connecting from the outfall to a pair of siphons under the Rouge River
- Two 18" diameter pre-cast reinforced concrete siphons encased in 6 inches of concrete starting from the 18" diameter gravity main sewer running parallel under the Rouge River

Outfall B054 was inspected via personnel-entry from the upstream Warren Ave. Sewer to the sewer backwater gate and appears to be in generally fair to good condition. Only minor signs of deterioration were noted including exposed and projecting aggregate around the opening of the manhole structure. The 18-inch vitrified clay gravity main sewer was inspected via CCTV and is made of vitrified clay pipe. The gravity main appears to be in poor condition with a broken piece of the pipe observed where the gravity main turns toward the Rouge River as well as heavy root infiltration throughout the length of the pipe. The pair of 18-inch diameter siphons are not included in the scope for 2003443 per direction from GLWA as the siphons were recently cleaned by others.

The cast-in-place concrete backwater gate chamber was inspected via personnel-entry both upstream of the sewer backwater gate and between the sets of backwater gates. The chamber appears to be in generally good condition overall, with only minor signs of deterioration noted throughout the concrete.

There are three manholes associated with Outfall B054, all of which appear to be in generally fair to good condition. One of the manholes is located above the diversion chamber just upstream of the backwater gate chamber and appears to be in generally fair condition with some deterioration noted throughout the manhole chimney. The other two manholes are siphon manholes, one located on each side of the Rouge River. Both the inside and outside of the siphon manholes appear to be in generally poor condition with brick and concrete distress and deterioration observed. The siphon manhole on the west side of the Rouge River was inspected via personnel-entry. At the time of the inspection, one of the 18-inch siphon outlets within the siphon manhole was plugged with debris. GLWA was informed of the debris dam upon completion of FKE's inspection. We understand that GLWA addressed it at that time.

1.6.1.5 Outfall B-56/57/58 Existing Conditions

Outfall B-56/57/58 is situated at the confluence of two sewers—the 10'-6" diameter cast-in-place concrete NWI and the 10'-6" diameter cast-in-place concrete Trinity Sewer. The NWI outlets from the outfall diversion chamber as a 6'-3" diameter cast-in-place concrete pipe. The outfall consists of the following elements:

- Single barrel 13'-9" diameter cast-in-place concrete outfall sewer from the diversion chamber to the sewer backwater gates
- Cast-in-place reinforced concrete diversion chamber with a reinforced cast-in-place concrete diversion dam
- Cast-in-place concrete backwater gate chamber with three sewer and three river timber backwater gates and stop log slots
- Cast-in-place concrete headwall at the Rouge River

The 13'-9" diameter cast-in-place concrete outfall barrel beginning from the diversion chamber extending to the backwater gate chamber was inspected via personnel-entry and appears to be in generally fair condition overall. The outfall barrel shows signs of deterioration including circumferential cracking, defective patch repairs, deteriorated and missing concrete, infiltration, exposed reinforcing steel, and intruding tap connections.

The backwater gate chamber including the areas upstream of the sewer backwater gates, downstream of the river backwater gates, and between the sets of backwater gates, were all inspected via personnel-entry and appear to be in generally good condition overall, with minor signs of deterioration observed. The cast-in-place concrete diversion chamber along with the cast-in-place concrete diversion dam were also inspected via personnel-entry and appear to be in generally good condition with little to no signs of distress or deterioration.

There are four manholes associated with Outfall B056/057/058. Two of the manholes are located above the diversion chamber, one is located above the outfall barrel, and the last is located above the backwater gate chamber upstream of the sewer backwater gates. All of the manhole

chimneys appear to be in generally fair to poor condition with concrete and brick deterioration noted including missing mortar, displaced bricks, surface roughness, and exposed aggregate.

1.6.1.6 Outfall B-60/61/62 Existing Conditions

Outfall B-60/61/62 is situated at the confluence of two sewers—the GLWA-owned 11'-0" diameter cast-in-place concrete NWI and a local DWSD-owned 10'-6" diameter cast-in-place concrete sewer. The NWI outlets from the diversion chamber as a 6'-6" cast-in-place concrete pipe. The outfall consists of the following elements:

- Single barrel 14'-0" diameter cast-in-place concrete outfall sewer from the diversion chamber to the sewer backwater gates
- Reinforced cast-in-place concrete diversion chamber with a reinforced cast-in-place concrete diversion dam
- Cast-in-place concrete backwater gate chamber with three sewer and three river timber backwater gates (all gates are 7'-0" x 10'-6") and stop log slots
- Cast-in-place concrete headwall at the Rouge River

The 14'-0" diameter cast-in-place concrete outfall barrel beginning from the diversion chamber extending to the backwater gate chamber was inspected via personnel-entry and appears to be in generally good condition overall. The outfall barrel shows signs of deterioration including cracking, deteriorated concrete such as spalling and missing surface aggregate, and infiltration.

The backwater gate chamber including the areas upstream of the sewer backwater gates, downstream of the river backwater gates, and between the sets of backwater gates, were all inspected via personnel-entry and appear to be in generally good condition overall, with minor signs of deterioration observed. The timber river backwater gate within the B060 backwater gate chamber was noted to have rotting wood; however, this condition will be addressed under a separate project as stated in Section 2.0. During the time of our inspection, a debris dam was observed downstream of the backwater gates in the Rouge River, preventing the gates from opening during an overflow event. This issue was reported to GLWA and has reportedly been addressed. The cast-in-place concrete diversion chamber along with the cast-in-place concrete diversion dam were also inspected via personnel-entry and appear to be in generally good condition with little to no signs of distress or deterioration.

There are five manholes associated with Outfall B060/061/062; three are located along the outfall barrel, one above the diversion chamber, and one above the backwater gate chamber. The manholes all show deterioration within the manhole chimneys, consisting of infiltration and exposed aggregate.

1.6.1.7 Outfall B-63 Existing Conditions

Outfall B-63 is situated at the end of a local DWSD-owned 4'-6" diameter brick gravity main, and consists of the following elements:

- Cast-in-place concrete diversion chamber with a timber backwater gate and a cast-in-place concrete diversion dam
- Single 3'-0" tall by 7'-0" wide cast-in-place concrete outfall sewer extending from the diversion chamber to the Rouge River
- Single 18" diameter DWSD-owned precast concrete gravity main extending from the diversion chamber to a siphon manhole; transitions to a single 18" diameter DWSD-owned cast-iron siphon encased in concrete extending under the Rouge River to a siphon manhole on the east side of the river; transitions to a single 18" diameter DWSD-owned pre-cast vitrified clay gravity main before transitioning to a single 48" tall by 32" wide egg-shaped DWSD-owned brick gravity main
- Single 12" diameter DWSD-owned precast concrete gravity main extending from the diversion chamber to a siphon manhole; transitions to a pair of 12" diameter DWSD-owned cast-iron siphons encased in concrete extending under the Rouge River to a siphon manhole on the east side of the river; transitions to a single 12" diameter DWSD-owned pre-cast concrete gravity main before transitioning to a single 48" tall by 32" wide egg-shaped DWSD-owned brick gravity main
- Single 48" tall by 32" wide egg-shaped DWSD-owned brick gravity main connecting from the 12" and 18" gravity mains noted above and connecting to the diversion chamber at Outfall B-60/61/62

The outfall barrel from the backwater gate to the Rouge River was not inspected due to the severe slope of the outfall barrel, which prevented access. The cast-in-place diversion chamber is constructed of cast-in-place concrete and was inspected via personnel-entry. The condition of the diversion chamber appears to be generally good, with minor signs of deterioration noted.

The 18", 12", and 48" tall by 32" wide gravity mains on the east side of the Rouge River were inspected via CCTV. These are comprised of precast concrete, precast vitrified clay, and brick. The 18" gravity mains appear to be in generally poor condition as several areas of the pipe were found to be broken and displaced; a large hole in the crown was also observed in one location. Several fractures and cracking were also noted in the 18" mains, specifically near the joints. The 12" gravity mains also appear to be in generally poor condition with segments of broken pipe, circumferential and longitudinal fractures and cracking, settled debris, exposed surface aggregate, and heavy root infiltration. The 48" tall by 32" wide egg-shaped brick gravity main was found to be in fair condition with no major signs of deterioration, though built-up mineral deposits and fine root infiltration was observed throughout. The 12" and 18" gravity mains on the west side of the river have not been inspected due to surcharged conditions likely caused by a collapsed pipe (see discussion under Outfall B064).

There are twelve manholes associated with Outfall B063 which were either inspected from the ground surface or via personnel-entry. Six of the manholes are associated with the siphons. Four of the manholes are associated with the gravity mains. One of the manholes is located above the diversion chamber and the other is located near the outlet of the outfall. All of the manholes appear to show brick and concrete deterioration within the manhole chimneys including displaced and missing bricks, missing mortar, and exposed and missing surface aggregate.

1.6.1.8 Outfall B-64 Existing Conditions

Outfall B-64 is situated at the end of a local DWSD-owned 4'-0" precast concrete gravity main sewer, and consists of the following elements:

- Single 4'-0" diameter precast concrete outfall barrel extending from the diversion chamber, then transitioning to a 5'-0" diameter precast concrete outfall barrel to the Rouge River
- Single 12" diameter DWSD-owned vitrified clay gravity main extending from the diversion chamber to a siphon manhole associated with Outfall B063
- Diversion chamber constructed of brick with a cast-in-place concrete diversion trough
- Steel flap gate located at the Rouge River

Both the 4'-0" and 5'-0" diameter precast concrete segments of Outfall B064 appear to be in generally good condition. The joints between the precast concrete segments throughout the outfall show signs of missing material and slight joint separation. Additionally, rough tap connections, root infiltration, and a few areas of deteriorated concrete were noted throughout.

The diversion chamber was inspected via personnel-entry and appears to be in generally fair condition overall. The diversion chamber is constructed of brick material and has areas of missing mortar, along with some debris in the invert of the chamber. A diversion trough is present within the chamber that has a 12" outlet gravity connection which leads to Outfall B063. The diversion trough also appears to be in generally good condition with minor signs of concrete deterioration observed. During the time of our inspection, a debris dam was observed downstream of the flap gate in the Rouge River, preventing the gate from opening during an overflow event. This issue was reported to GLWA, and we understand it has been addressed.

The 12" gravity main connection leading to Outfall B063 was inspected via CCTV. It is approximately 2,900 feet long and consists of vitrified clay pipe. Based on the CCTV inspection, the 12-inch gravity main was observed to be in major structural distress and broken in several areas. Many areas throughout the length of the pipe were found to be completely broken/missing and had large holes and separated joints. Additional investigation of the line revealed a collapsed/missing section of pipe near the connection to Outfall B063 where the main turns toward the Rouge River, resulting in substantially reduced flows through the pipe and likely the cause of upstream surcharged conditions that had been observed prior to the

inspection. Other defects observed throughout the gravity main include numerous broken pieces, holes with soil visible, a collapsed piece, cracks, fractures, and various operation and maintenance defects.

There are ten manholes associated with Outfall B064. Two of the manholes are located along the outfall barrel and one manhole is located at the diversion chamber. These manholes appear to be in generally fair condition with brick deterioration and dripping infiltration noted throughout the manhole chimneys. The remaining seven manholes are gravity main manholes located along the length of the gravity main connection between Outfall B064 and Outfall B063. A majority of the manholes were either found to be full of water or in poor condition.

1.6.1.9 Outfall B-65 Existing Conditions

Outfall B-65 is situated at the end of a local DWSD-owned 13'-0" diameter sewer that runs along Burt Road, is also connected to the 6'-9" diameter cast-in-place concrete GLWA-owned NWI, and consists of the following elements:

- Cast-in-place concrete diversion chamber with a cast-in-place concrete diversion dam
- Single 13'-0" diameter cast-in-place concrete outfall barrel extending from the diversion chamber to the backwater gate chamber
- Cast-in-place concrete backwater gate chamber with two backwater gates and stop log channels

The 13'-0" diameter cast-in-place concrete outfall barrel was inspected via personnel-entry and appears to be in generally good condition overall with minor signs of deterioration noted. The cast-in-place concrete barrel shows some dripping infiltration, longitudinal cracking, and some areas of deteriorated concrete. The cast-in-place concrete diversion chamber as well as the cast-in-place concrete diversion dam were both inspected via personnel-entry and appear to be in generally good condition overall with no major signs of deterioration or distress noted. The backwater gate chamber has not been inspected at this time due to access issues.

There are three manholes associated with Outfall B065: one above the diversion chamber, one along the outfall barrel, and one at the backwater gate chamber. Two of the manholes were inspected via personnel-entry, and one of the manholes (located at the backwater gate chamber) has not been inspected. The manhole located above the diversion chamber as well as the manhole located along the outfall barrel both appear to be new as the manhole chimneys appear to be constructed of new precast concrete riser sections. No signs of deterioration were observed in the manhole chimneys.

1.6.1.10 Outfall B-67/68 Existing Conditions

Outfall B-67/68 is situated at a transition point in the GLWA-owned NWI, where the interceptor transitions from a 10'-6" cast-in-place concrete pipe to a 6'-0" cast-in-place concrete pipe. The outfall consists of the following elements:

- Reinforced cast-in-place concrete diversion chamber with a cast-in-place concrete diversion dam
- Single 10'-6" diameter cast-in-place concrete outfall barrel extending from the diversion chamber to the backwater gate chamber
- Cast-in-place concrete backwater gate chamber with two 9'x9' backwater gates and stop log guides

The 10'-6" diameter cast-in-place concrete outfall barrel was initially inspected via personnel-entry; however, due to the stagnant water levels in the outfall exceeding 4 feet deep, the length of the outfall barrel was not able to be inspected. Due to the generally short length of the outfall barrel and based on observing each end of the outfall barrel from the diversion chamber and the backwater gate chamber, the outfall appears to be in generally good condition. A subsequent inspection was performed by an ROV due to the depth of flow in the outfall barrel. Based on the ROV footage, the outfall appears to be in generally good condition, with minimal sediment noted in the invert and no other major signs of deterioration observed.

The backwater gate chamber including the areas upstream and downstream of the backwater gates, as well as the cast-in-place concrete diversion chamber and diversion dam, were inspected via personnel-entry and all appear to be in generally good condition overall, with minor signs of deterioration observed.

There are two manholes associated with Outfall B067/068: one above the diversion dam and the other above the backwater gate chamber. Both manholes were inspected via personnel-entry and appear to be in generally fair condition overall, with some areas of spalled and missing concrete and infiltration noted within the manhole chimneys.

1.6.1.11 Outfall B-69/70 Existing Conditions

Outfall B-69 is situated at the end of a single local DWSD-owned 6'-6" diameter cast-in-place concrete sewer known as the Fullerton West Parkway Sewer. Outfall B-70 is situated at the end of a single local DWSD-owned 4'-6" diameter cast-in-place concrete sewer known as the Schoolcraft Sewer. B-69/70 consist of the following elements:

- Two reinforced cast-in-place concrete diversion chambers with a reinforced cast-in-place concrete diversion dam in each chamber
- Cast-in-place concrete backwater gate chamber with two timber backwater gates and stop log guides

- Single 12'-0" wide by 4'-0" tall cast-in-place concrete outfall barrel extending from the diversion dam to the backwater gate chamber (Outfall B-69)
- Single 4'-6" diameter cast-in-place concrete outfall barrel extending from the diversion dam to the backwater gate chamber (Outfall B-70)
- Cast-in-place concrete double-barrel 7'-0" by 4'-0" box sewer outfall extending from the backwater gate chamber to the Rouge River
- Two 15" diameter pre-cast vitrified clay gravity mains extending from the local DWSD-owned 6'-6" diameter cast-in-place concrete sewer to a siphon manhole
- Two 12" diameter precast concrete siphons running parallel to each other extending from a siphon manhole on the west side running beneath the Rouge River to a siphon manhole on the east side of the Rouge River

The outfall barrel for B069 beginning at the diversion dam extending to the backwater gate chamber was inspected via personnel-entry and by ROV. The outfall barrel is a 12' wide by 4' tall cast-in-place concrete sewer. The outfall barrel just downstream of the diversion dam drastically slopes down and quickly becomes fully submerged, not allowing for a safe personnel inspection of the outfall barrel. An ROV inspection was completed in the submerged outfall barrel. The ROV inspection revealed some debris settled in the invert of the outfall barrel ranging from approximately 1 to 12 inches. No other major defects were observed during the ROV investigation.

The outfall barrel for B070 beginning at the diversion dam extending to the backwater gate chamber was also inspected via personnel-entry and by ROV. The outfall barrel is a 4'-6" diameter cast-in-place concrete sewer. The outfall barrel just downstream of the diversion dam to approximately 30 feet in the outfall barrel was inspected via personnel-entry. At this distance, the outfall barrel was observed to be submerged and to have an increasing slope. An ROV inspection was completed of the submerged portion. This portion of the outfall appears to be in generally fair condition with some exposed reinforcing steel near the joints and exposed and missing aggregate.

The cast-in-place concrete diversion chambers as well as the cast-in-place concrete diversion dams for both outfalls were inspected via personnel entry. Both chambers appear to be in generally good condition with no signs of deterioration noted. The cast-in-place concrete backwater gate chamber, both upstream and downstream of the backwater gates, were inspected from the ground surface and via personnel-entry. A majority of the chamber was submerged; however, the portion of the concrete chamber walls that were not submerged appear to be in generally good condition with little to no defects observed in the concrete. An ROV inspection was performed from the merging of the outfall outlets to the backwater gate chamber. The ROV revealed some areas of settled debris in the invert of the chamber from approximately 6 to 12 inches high. No other major defects were noted during the ROV inspection. Lastly, the cast-in-

place concrete headwall located at the Rouge River appears to be in generally good condition as well.

The 15" and 24" gravity mains were inspected via CCTV and are both made of vitrified clay pipe. The 15" gravity main appears to be in generally poor condition with areas of broken and displaced pipe, longitudinal fractures, root infiltration, and settled debris observed. The 24" gravity main also appears to be in generally poor condition with longitudinal fractures and cracks observed, as well as mineral deposits attached throughout the length of the pipe.

There are six manholes associated with Outfall B069/070; two manholes above the diversion chambers, one gravity main manhole associated with B069, two siphon manholes, and one manhole above the backwater gate chamber. The manholes located above the diversion chambers were inspected via personnel-entry. The two inspected manholes appear to be in generally poor to fair condition with brick and concrete deterioration including missing mortar, exposed aggregate, and displaced bricks present in the chimneys. The gravity main manhole has been buried and could not be inspected. The siphon manhole on the west side of the Rouge River as well as the manhole above the backwater gate chamber were inspected from the ground surface and appear to be in generally fair to good condition. The siphon manhole on the east side of the Rouge River was not able to be located.

1.6.1.12 Outfall B-71 Existing Conditions

Outfall B-71 is situated at the end of a local DWSD-owned 15" diameter gravity main, and consists of the following elements:

- Single 15" diameter precast concrete outfall barrel extending from the diversion manhole to the Rouge River
- Backwater gate manhole with a 15" diameter backwater flap gate
- Precast concrete diversion manhole upstream of the backwater gate manhole
- Precast concrete headwall and apron spillway located at the outlet to the Rouge River

The 15" diameter precast concrete outfall barrel is limited in length and was inspected from looking up the sewer at the outlet near the Rouge River. Based on this inspection, the outfall barrel appears to be partly crushed and the shape is deformed/ovaling. This condition was noted approximately 15 to 20 feet upstream of the outfall outlet.

The precast concrete headwall located at the outlet of the outfall at the Rouge River appears to be in generally good condition with minor signs of deterioration of the concrete observed. The precast concrete apron spillway located just downstream of the headwall was observed and appears to be in poor condition, as a portion of the spillway was missing. It appears that the bank of the Rouge River has eroded over time and has caused a section of the apron spillway to break, leaving two separate sections.

There are two manholes associated with Outfall B071, both of which appear to be in good condition. The precast concrete riser sections in both manholes show no signs of deterioration.

1.6.1.13 Outfall B-72 Existing Conditions

Outfall B-72 is situated at the end of a single local DWSD-owned 7'-6" diameter cast-in-place concrete sewer that runs along Lyndon Street, as well as a turning point in the GLWA-owned 10'-6" cast-in-place concrete NWI. The NWI exits the diversion chamber as a 6'-0" diameter brick sewer. Outfall B-72 consists of the following elements:

- Single 12'-0" diameter cast-in-place concrete outfall barrel extending from the backwater gate chamber to the Rouge River
- Cast-in-place concrete backwater gate chamber with two backwater gates and stop log guides
- Cast-in-place concrete diversion chamber with two cast-in-place concrete diversion dams
- Cast-in-place concrete headwall located at outlet at Rouge River
- Cast-in-place concrete storage chamber above the backwater gate chamber

The 12'-0" diameter cast-in-place concrete outfall barrel was inspected via personnel-entry from the backwater gate chamber downstream to the outlet at the Rouge River. Based on the inspection, the outfall barrel appears to be in generally poor condition with major signs of distress and deterioration noted, especially within the last 100 feet of the outfall. Defects including running and dripping infiltration, separated joints, heavy mineral deposits, longitudinal cracking, and missing and deteriorated concrete were noted throughout the outfall barrel. Within the last 50 to 100 feet of the outfall sewer, longitudinal fractures were observed at the crown as well as at the 3 o'clock position. The outside of the outfall barrel was also able to be inspected due to the barrel being exposed, likely due to erosion of the riverbank over time. Based on the inspection of the outside of the barrel, the same conditions noted in the interior of the barrel were also observed on the outside. Defects including major areas of deterioration such large areas of missing aggregate and concrete, holes, longitudinal cracks and fractures, and exposed reinforcing steel around the headwall were observed.

The cast-in-place concrete diversion chamber and associated diversion dams were inspected via personnel-entry and appear to be in generally fair to good condition. Some areas of deterioration were noted within the ceiling of the chamber above each of the diversion dams just upstream of the backwater gates including exposed and missing aggregate and exposed reinforcing steel. The same conditions are noted in the cast-in-place concrete backwater gate chamber. The backwater gate chamber generally appears to be in good condition overall, with some areas of missing aggregate and exposed reinforcing steel in the roof of the structure. The stainless-steel ladders within the backwater gate chamber appear to be bent, likely due to interference with the backwater gates when they open. GLWA was notified of this condition.

There are two manholes associated with Outfall B072: one above the diversion chamber, and one along the outfall barrel. Both manhole chimneys appear to have brick deterioration in the upper few feet as well as dripping infiltration around the circumference of the manhole opening. It was also observed during our inspection that the backwater gate hatches located in Lyndon Avenue appeared to be light duty hatches and are not rated for regular traffic loading. Several of the pad locks for the hatches were broken at the time of the inspection.

1.6.1.14 Outfall B-77 Existing Conditions

Outfall B-77 is situated at a transition point of the NWI, with a single 10'-6" diameter cast-in-place concrete barrel coming in and a single 4'-6" diameter brick sewer leaving. The outfall consists of the following elements:

- Cast-in-place concrete backwater gate chamber with two double leaf slide gates and two sets of stop log guides
- Cast-in-place concrete diversion chamber with two cast-in-place concrete diversion dams
- Single 8'-0" diameter cast-in-place concrete outfall barrel extending from the backwater gate chamber to the Rouge River
- Cast-in-place concrete headwall at the Rouge River

The 8'-0" diameter outfall barrel was inspected via personnel-entry and appears to be in generally good condition overall. No major signs of deterioration or distress were noted within the outfall barrel. However, soft, sludgy debris was present in the invert of the pipe extending to the Rouge River.

The diversion chamber and backwater gate chamber are both constructed of cast-in-place concrete and were inspected via personnel-entry. Both structures show signs of deterioration within the concrete including exposed reinforcing steel in the roofs the structures and exposed and missing aggregate. The backwater gate chamber also had debris present in the invert which extended into the invert of the outfall barrel, as previously described. The cast-in-place concrete diversion dams were inspected via personnel entry and appear to be in generally good condition overall.

There is one manhole associated with Outfall B077, which was inspected via personnel-entry and is located over the diversion chamber. The manhole chimney appears to be in fair condition with some deterioration noted in the upper portion of the chimney. Additionally, exposed reinforcing steel and missing aggregate were noted around the circumference of the manhole opening within the chamber.

1.6.1.15 Outfall B-79 Existing Conditions

Outfall B-79 is situated at the end of the single local 8" diameter precast concrete DWSD-owned gravity main that extends along Florence Street, and consists of the following elements:

- Single 15" diameter vitrified clay outfall barrel extending from manhole to the Rouge River
- Precast concrete apron spillway located at the Rouge River
- 5'-0" diameter precast concrete outfall manhole with a backwater flap gate

The 15" diameter outfall barrel and outfall manhole appear to be in generally good condition with no major signs of distress or deterioration noted. The manhole was inspected via personnel-entry and the outfall barrel was inspected by viewing the sewer from either end. The precast concrete apron spillway located at the outlet of the outfall at the Rouge River appears to be in poor condition as the entire precast concrete apron connecting the end of the outfall barrel to the river was missing.

1.6.1.16 Outfall B-80/81 Existing Conditions

Outfall B-80 is situated at the end of the single 14'-0" x 14'-0" cast-in-place concrete box W. McNichols Relief Sewer and has a single 4'-0" diameter concrete outlet from the diversion chamber known as the NWI. Outfall B-81 is situated at the end of the single 11'-6" diameter cast-in-place concrete NWI as well as the single 9'-9" diameter cast-in-place concrete W. McNichols Sewer. Outfall B-80/81 consist of the following elements:

- Two cast-in-place concrete backwater gate chambers with six flap gates (three 9'-0" by 8'-0" flap gates at B-80 and three 7'-6" by 8'-0" flap gates at B-81)
- Two cast-in-place concrete diversion chambers with six cast-in-place concrete diversion dams and six slide gates (three at B-80 and three at B-81)
- Two cast-in-place concrete headwalls located at the Rouge River

The backwater gate chambers at Outfall B080/081 were inspected via personnel-entry and generally appear to be in good condition. Some signs of minor deterioration were observed which include hairline cracking, exposed aggregate, and missing concrete around the hatch openings in the roof. One of the stainless-steel ladders in the backwater gate chamber at B080 was noted to be bent, most likely due to interference with the backwater gate when opened. GLWA was notified of this condition. Wall cracks and deterioration throughout the concrete invert were observed in the backwater gate chamber of B081. Exposed steel under the backwater gates, weeping infiltration, and deteriorating concrete with exposed reinforcing steel at the chamber outlets were also observed at this chamber.

The cast-in-place concrete diversion chambers and diversion dams at Outfall B080/081 were inspected via personnel-entry and appear to be in generally good condition overall. Minor signs

of deterioration were noted throughout the chambers and dams. Debris was observed upstream of the diversion dams at Outfall B080/081.

There are four manholes associated with Outfall B080/081. The manhole chimneys appear to be in generally poor to fair condition with brick and concrete deterioration such as missing mortar and concrete, exposed aggregate, displaced bricks, as well as weeping and dripping infiltration noted throughout.

1.6.1.17 Outfall B-82 Existing Conditions

Outfall B-82 is connected to an existing 12" diameter precast concrete local DWSD-owned gravity main on the west side of the river and ultimately connects to the existing 5'-0" diameter brick NWI on the east side of the river, and consists of the following elements:

- Brick and concrete diversion chamber with 3' wide by 2' high backwater flap gate
- Two siphon manholes (one on either side of the Rouge River)
- Single 12" diameter precast concrete gravity main sewer connecting the diversion chamber to the west-side siphon manhole
- Double barrel 12" diameter cast iron siphons encased in concrete extending under the Rouge River
- Single 12" diameter precast concrete gravity main sewer connecting from the east-side siphon manhole to the NWI
- Single barrel 2'-6" diameter precast concrete outfall extending from the diversion chamber to the Rouge River

The 2'-6" diameter precast concrete outfall barrel from the diversion chamber to the Rouge River appears to be in generally poor condition with significant joint separation and debris and sediment from the Rouge River filling up almost half of the outfall. The precast concrete segments of the pipe itself appeared to be in generally good condition.

The upper half of the diversion chamber is made of brick and shows signs of significant distress including deteriorated brick and missing mortar throughout. The lower half of the chamber is made of concrete and showed minor signs of deterioration. The 12" gravity main sewers on both sides of the Rouge River were inspected via CCTV and are made of precast concrete. Both gravity main sewers show signs of deterioration as the surface aggregate was found to be exposed throughout the entire sewer length. Additionally, heavy root infiltration was observed at many of the joints, as well as heavy root balls throughout the pipe segments.

There appear to be no manholes associated with Outfall B082 proper. However, there are two siphon manholes. Both manholes were inspected from the ground surface and appear to be in generally fair to good condition.

1.6.1.18 Outfall B-85 Existing Conditions

Outfall B-85 is connected to the GLWA-owned NWI, with an incoming 11'-0" cast-in-place concrete pipe and an outgoing 5'-0" brick pipe. The outfall consists of the following elements:

- Cast-in-place concrete diversion dam between NWI and outfall barrel
- Cast-in-place concrete backwater gate chamber with one 8'-0" x 10'-6" timber backwater gate
- Single barrel 8'-0" diameter Eco-cast lined outfall extending from the backwater gate to the Rouge River
- Single barrel 8'-6" diameter cast-in-place concrete outfall extending from the backwater gate to the NWI connection

The 8'-0" diameter Eco-cast lined portion of the outfall barrel from the backwater gate chamber to the river appeared to be in generally good condition overall as the outfall was recently rehabilitated. A few areas of weeping infiltration were noted. The outfall barrel upstream of the backwater gate chamber to the NWI connection showed signs of deterioration including concrete deterioration, missing aggregate at the joints, and a rough transition from the outfall barrel to the NWI. Overall, the backwater gate chamber appeared to be in generally good condition overall, with the downstream side being lined with Eco-cast and the upstream side showing minor signs of deterioration.

There are two manholes associated with Outfall B085: one downstream of the backwater gate chamber along the outfall barrel, and one within the backwater gate chamber. Both manholes appear to be in generally poor to fair condition. The manhole chimney located within the backwater gate chamber appears to be new and may have been replaced during the Eco-cast liner installation. The manhole structure downstream of the backwater gate chamber is in poor condition with brick deterioration in the manhole chimney.

1.6.1.19 Outfall B-87 Existing Conditions

Outfall B-87 is connected to the existing 13'-0" diameter cast-in-place concrete GLWA-owned NWI, and consists of the following elements:

- Cast-in-place concrete diversion chamber with cast-in-place concrete diversion dam at the transition between NWI and outfall barrel
- Two cast-in-place concrete backwater gate chambers with two (2) 6'-0" x 10'-6" timber backwater gates
- Two cast-in-place concrete transition chambers from the single 10'-9" diameter outfall barrel to the backwater gate chambers
- Single barrel 10'-9" diameter cast-in-place concrete outfall extending from the NWI to the backwater gate chamber
- Double barrel 8'-0" x 8'-0" box cast-in-place concrete outfall extending from the backwater gate chamber to the Rouge River

The 10'-9" diameter portion of the outfall barrel appeared to be in generally good condition with only minor signs of deterioration observed. Several more defects showing more signs of deterioration were observed in the double 8'-0" x 8'-0" box outfall barrels downstream of the backwater gate to the river and included infiltration, joint separation, cracks, rough taps, and areas of deteriorated concrete. Both the diversion chamber and backwater gate chambers were inspected and appear to be in generally good condition overall, with some missing concrete observed at the outfall outlet.

There are three manholes associated with Outfall B087, one located at the diversion chamber, one located along the 10'-9" barrel, and one located at the backwater gate chamber. All of the manholes were inspected via personnel-entry. The manhole above the outfall barrel and at the diversion chamber appear to be in generally poor to fair condition overall with brick deterioration noted in the manhole chimney. The manhole located at the backwater gate chamber does not appear to have a manhole chimney.

1.7 Fiscal Sustainability Plan

This project is for nonpoint source work, and therefore a Fiscal Sustainability Plan (FSP) is not required.

1.8 Need for the Project

The current condition of the nineteen outfalls is generally poor to fair, with a risk of failure at certain locations. Maintaining and repairing the outfalls and associated gravity mains and siphons is necessary in relieving the NWI, preventing negative upstream hydraulic impacts such as basement flooding, and preventing sanitary sewer overflows. Structural rehabilitation of the outfalls and associated components will extend their service lives within the repaired areas by an additional 25 to 30 years (minimum) and allow them to continue to provide relief to the NWI and other GLWA and City of Detroit assets during wet weather events.

The need for the project with respect to GLWA's compliance with the existing National Pollutant Discharge Elimination System (NPDES) permit, orders from enforcement agencies, water quality problems, future needs, and future environmental analysis are discussed in the following sections.

1.8.1 Compliance Status

GLWA is in compliance with their current NPDES permit. GLWA's NPDES Permit No. is MI0022802. A copy of the latest discharge permit has been attached in Appendix F.

1.8.2 Orders

The proposed work is not involved with any court orders, federal orders, or orders from state enforcement agencies.

1.8.3 Water Quality Problems

There are no known water quality issues related to the proposed project. It is not anticipated that the project will negatively impact the water quality in the project area as all discharges are within the limits of the current NPDES permit. This project is intended to ensure that the outfalls continue to function as designed and to extend the service life of these assets.

1.8.4 Projected Needs for Next 20 Years

As discussed in section 1.4, populations in the study area are expected to increase over the next 20 years. Consequently, it can be expected that the additional population will result in increased residential flows to the NWI which will ultimately flow to the outfalls. This project will ensure that the structural aspect of the outfalls is in good condition to prevent failure of the sewers and to provide relief to the upstream NWI and ultimately prevent basement flooding and backups.

2.0 ANALYSIS OF ALTERNATIVES

This section discusses the various options that GLWA has considered to solve the ongoing issues as they relate to the objectives of this project, as described in section 1.8. The design team has identified the five alternatives that capture the widest range of potential solutions to the ongoing structural defects.

- Alternative 1: Status Quo - No action
- Alternative 2: Targeted Spot Repairs
- Alternative 3: Full Structural Repair (Targeted)
- Alternative 4: Full Length, Full Structural Repair
- Alternative 5: Replacement (New Construction)

2.1 Alternative 1 – Status Quo (No Action)

In general, the approach to “do nothing” has not been considered an appropriate approach or in line with the scope of this project, as the age of the assets and the defect identification process typically yields several items requiring attention. Several outfalls and/or their associated components have been observed to be in a state of failure—repairs are required to ensure these assets function as intended and adverse impacts are avoided.

2.2 Alternative 2 – Targeted Spot Repairs

A spot repair approach is generally considered when overall pipe conditions are fair to good, and observed defects are limited in quantity. Spot repairs generally minimize disruptions to the surface, traffic, adjacent utilities, and general operation of the asset in question. The cost for a spot repair approach is generally lower than other structural rehabilitation approaches as well. The options considered for spot repair generally involve fixing individual defects in place, and generally consist of standard repair approaches. Such targeted spot repairs would involve such

items as epoxy grouting of open cracks; shotcrete or other applied cementitious repair of spalling or other concrete deterioration; repairing rough break-in tap connections or trimming intruding tap connections; etc. Addressing isolated defects can help to prevent further propagation of the defect (i.e., cracking, spalling) or soil infiltration through cracks or poor tap connections. Failure to address isolated defects can lead to more widespread structural deterioration that may require more in-depth structural repairs. Where spot repairs were considered feasible and not widespread, they were preferred over limited or full lining repairs.

2.3 Alternative 3 – Full Structural Repair (Targeted)

Targeted full structural repairs involve structurally repairing limited portions of a structure, but not the entirety of the structure. For example, in a pipeline in otherwise good condition, a short section with numerous defects or structural inadequacies could be lined with a structural cured-in-place pipe (CIPP) sleeve, spray lining, or other targeted structural repair, while leaving the rest of the pipeline as is. Alternatively, it could involve identifying which manholes (if any) are in poor condition and spray lining to restore structural integrity.

There are several limited pipe rehabilitation techniques that could be considered including CIPP sleeve lining, geopolymer spray lining, and various other applied linings (such as carbon fiber lining) if this method is decided later in the design stage. The considered approaches typically boast long service lives and corrosion resistance. CIPP sleeve lining is a proven technology, with several installers located in the Detroit area. CIPP sleeve lining generally takes advantage of existing manholes, though it may require the construction of new manholes or modification of existing manholes if existing manholes are too far apart or otherwise inadequate for lining operations. Additionally, the maximum feasible diameter to use CIPP sleeve lining is around 6', which several of the outfalls exceed. Further, full flow bypass or diversion is typically required for CIPP lining, although for outfalls, this is typically not an issue, provided that work is staged during dry weather.

Applied lining such as carbon fiber linings can be applied in targeted areas, have a minimal cross-section reduction, and can be used for a full structural pipeline rehabilitation. However, the installation process is labor-intensive and proper surface preparation is critical; achieving the proper surface prep is expected to be problematic for this application under the field conditions expected. The surface preparation includes providing a smooth and dry surface to apply the lining; conditions which can be prohibitively difficult to achieve in old brick or concrete sewers with uneven surfaces and constant moisture/sewer flow.

Geopolymer spray lining is also a proven construction method and can be completed from existing manholes and for small or irregular sections. Similar to applied linings, surface preparation is important, but there are proven approaches to spray lining within active outfall

segments that can be taken. Full flow bypass or diversion is also typically necessary for spray lining repairs.

Similar to the limited pipe rehabilitation approaches discussed above, a similar approach is applied to manhole rehabilitation. As has become standard practice for relevant GLWA sewer rehabilitation contracts, existing manhole frames and covers are to be replaced with new, GLWA-logo, hinged frames and covers. As part of this lid replacement, we recommend that the upper 4 to 5 feet of the manhole chimney be replaced with a precast assembly. This serves the dual purpose of addressing the regularly observed brick and mortar distress under the existing lids as well as maximizing the manhole access by enlarging the upper portion of the chimney.

2.4 Alternative 4 – Full Length, Full Structural Repair

Full length, full structural repair generally involves structurally rehabilitating the asset in question by installing a new liner that does not rely on the host pipe for structural integrity. This can be done by installing a new pipe inside the host pipe (slip lining) or by lining the walls of the host pipe with a material that does not depend on the host pipe for structural stability when complete (such as full structural CIPP or applied/sprayed structural linings).

We considered four types of full length, full structural repair for the outfalls; spray-applied structural liners (geopolymer or polyurea), CIPP lining, slip-lining with glass-fiber reinforced polymer mortar pipe (GFRPMP; i.e., Hobas or similar), and a two-part repair mortar and epoxy lining system (i.e., Madewell Mainstay or similar). These methods again boast long service lives and corrosion resistance, with the added benefit that these methods are proven approaches with available contractors located in the Detroit area. There are several Rouge River assets that indicate ongoing structural deterioration and could be considered for full length, full structural rehabilitation. However, based on the size, shallow depth, and generally short length of the outfall pipes in this condition, we have considered full replacement as a more cost-effective method than fully repairing the outfall for its entire length. Though ultimately not selected for any of the Rouge River outfalls, the options considered for full length, full structural repair are described below.

GFRPMP slip lining involves the insertion of a new, structurally independent pipe within the host pipe. It requires the construction of lining shafts, which can be generally disruptive to surface activities. GFRPMP is a thin-wall pipe and is typically grouted in place once installed. A major benefit of GFRPMP is that it can be installed in sewers with active flow, provided that installation is sequenced correctly. Slip-lining will generally reduce the cross-section of the host pipe by 8 inches to more than a foot, as the slip-line pipe must be carried, pulled, jacked, or otherwise transported through the host pipe without damage. Additionally, multiple lining shafts may be required to accommodate turns or cross-section changes.

Spray-applied linings such as geopolymer or polyurea are a flexible approach to pipe rehabilitation, as they can generally conform to variations in the host pipe geometry such as cross-section changes or transitions. Spray lining can generally be installed through existing manholes, and can be completed in active sewer conditions, provided that flow can either be diverted, stored upstream in-system during the cure time, or bypassed. The best results are usually achieved when flow can be diverted upstream or bypassed and the full pipe surface perimeter prepared under generally dry conditions. As such, extensive spray lining operations will typically incorporate a bypass or other flow control measure to eliminate active flow through the work area. Surface preparation can include addressing infiltration, cleaning pipe surface, debris removal, and installing anchors to the host pipe, depending on the application. Typically, we recommend that a structural spray-applied lining must be a 360-degree repair. This is based on our experience that such linings perform significantly better in the long term if a continuous thrust-ring can be developed. In linings that have been installed over a partial cross-section (270 degrees for example), we have typically observed premature delamination and peeling at the margins, increased reflective cracking, and premature structural failure. Both geopolymers and polyurea liners typically provide excellent corrosion resistance.

A very similar rehabilitation approach to single-stage spray lining, a two-part epoxy lining system can provide both structural and corrosion resistance. Products like Madewell Mainstay consist of a high-strength restoration mortar and epoxy corrosion barrier. The restoration mortar provides structural rehabilitation to deteriorated concrete and brick structures, and the epoxy barrier provides long-term corrosion resistance. The epoxy is applied directly to the restoration mortar, ensuring that the bond between the materials is sound throughout the full installation and preventing the epoxy lining failure often observed when epoxy is applied directly to the host pipe or structure. Similar to single-stage spray applied linings, we recommend a 360-degree liner for two-part lining systems. The major advantage of two-part epoxy lining systems is increased corrosion protection, while the major disadvantage involves increased complexity for preparation and for installing in active flow conditions.

CIPP lining generally requires less surface level disruption than slip lining with GFRPMP, as CIPP lining can often be accomplished through existing manholes or small shafts. Lining with CIPP also generally leads to less reduction in cross-section, as the CIPP liner expands against the walls of the host pipe. However, lining large diameter pipes (greater than about 7 feet) is typically not practical due to the difficulty in bypassing flow (not typically applicable for outfalls) and then installing and fully curing the CIPP liner together with the associated risk held by the contractor. CIPP lining can be accomplished in non-circular pipes and can typically tolerate some level of ongoing infiltration and variations in pipe surfaces, especially if installed with a pre-liner.

2.5 Alternative 5 – Full Replacement

Full replacement of an asset is considered when the identified defects are too numerous or too severe to be adequately addressed by spot repair and/or structural rehabilitation methods. This approach is generally the most disruptive of the considered alternatives, and is avoided, when possible, especially considering the sensitive location of these outfalls. However, it may be required for all or portions of the outfalls where defects were numerous and severe. Replacement components would be designed for a longer service life than the 25-to-30-year period identified for service life extension and would be designed appropriately for service as a combined sewer overflow.

3.0 SELECTED ALTERNATIVE

3.1 Alternative Overview

As this project involves 19 separate and unique outfalls, as well as various gravity mains and siphons associated with the outfalls, the selected alternative for rehabilitation of the outfalls varies from site to site. In general, we selected the alternative considered most appropriate for the observed conditions, keeping in mind service life extensions, observed defects, construction impacts of the selected alternative, and cost to complete the work. The below sections discuss the specific alternative selections for the various outfalls and their components.

3.1.1 Alternative 2 – Targeted Spot Repairs

Localized repair of defects was considered as the appropriate option for most of the outfalls in question, with the exception of several outfall assets that exhibited widespread distress that required full structural repair or replacement, as discussed in the following sections. It should be recognized that because of the age of the assets in question, additional grade 3, 4, and 5 defects are expected to occur over the next 25 to 30 years, and as such, regular maintenance and repair would still be required as part of a standard O&M program. Table 4 lists all the outfalls where targeted spot repairs are being recommended.

Table 4: Rouge River Outfalls Requiring Spot Repairs	
B-46	B-67/68
B-49	B-69/70
B-50	B-72*
B-54	B-77
B-56/57/58	B-80/81
B-60/61/62	B-82*
B-63	B-85
B-64	B-87
B-65	

*Requires full structural repair in some areas.

3.1.2 Alternative 3 – Full Structural Repair (Targeted)

Outfall B072 was observed to have significant structural deterioration in the last 100 ft of the outfall, making full structural rehabilitation of that portion necessary. Portions of the outfall further upstream were observed to be in good condition, making full-length repairs unnecessary. Due to the large diameter (12 feet) of the pipe and relative ease in isolating the distressed portion of the outfall, we consider a reinforced geopolymer spray lining of approximately the last 150 ft of the outfall to be an appropriate option. The proposed length of the spray lining will extend beyond the deteriorated portion to tie into the sound portion of the outfall.

Additionally, the manholes associated with the outfalls are recommended for full structural repair of the upper portion of the chimney where defects were observed, as well as replacement of the manhole frame and cover.

3.1.3 Alternative 4 – Full Length, Full Structural Repair

This approach is not recommended for any of the Rouge River outfalls proper, though it is the recommended alternative for the gravity mains and siphons associated with the outfall. Due to the age and observed conditions of these assets, we are recommending that these small-diameter pipes be CIPP-lined. This will extend the services lives of these critical assets much more than the 25 to 30 year minimum required by GLWA and will ensure the continued conveyance of dry weather flows beyond the outfalls to the downstream interceptors.

3.1.4 Alternative 5 – Full Replacement

Several outfall assets were observed to have significant and widespread structural distress and deformation, including the entire barrel of Outfall B071 and its concrete apron spillway, the last 150 feet of the Outfall B072 barrel, the entire concrete apron spillway of Outfall B079, and the entire barrel of Outfall B082.

The concrete apron spillways located at the outlets of Outfalls B071 and B079 will require full replacement due to portions of the spillways being completely missing. The replacements are expected to generally consist of an in-kind replacement and will require the Contractor to re-form the spillway, place reinforcing steel, and pour a new spillway with concrete, similar to the original design as indicated on the historical drawings. Rip-rap material should be placed around the finished structure to protect the new apron and prevent erosion of the riverbank as much as possible.

Full replacement for the full length of the barrels at Outfalls B071 and B082 will be required. The 15" diameter barrel of Outfall B071 was observed to be crushed and to have a significantly deformed shape. At Outfall B082, the observed joints were massively separated, and the remaining pipe was more than half-filled with sludge. Both of these outfalls are generally shallow, have a small diameter (less than 30 inches), and are generally short in length

(approximately 50 feet at Outfall B071 and less than 40 feet at Outfall B082)—these conditions indicate that generally straightforward open-cut replacement of the outfall barrel would be both cost-competitive with full-length, full structural repair options and would yield a better end result.

3.2 Project Schedule

The design of this project is ongoing, and construction is anticipated to begin in April 2025. Project completion is expected in May 2027. A summary construction schedule (based on the Basis of Design Report) is shown in the following Figure 8.

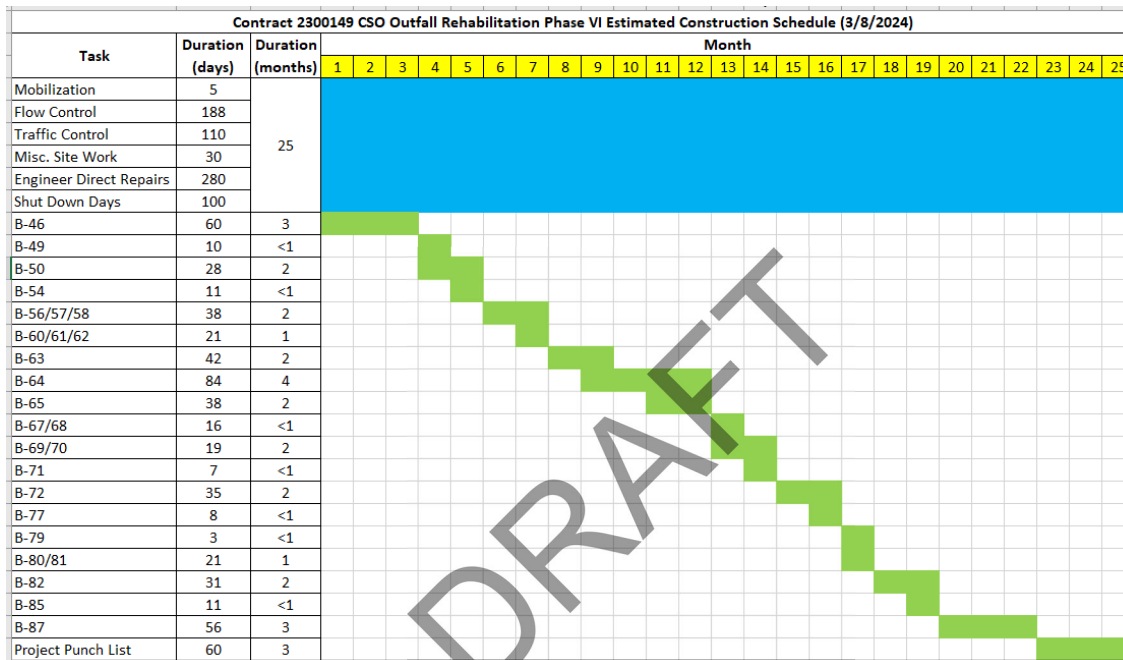


Figure 8: Construction Schedule updated 3/8/2024

3.3 Engineer's Opinion of Project Cost

For the construction of the repairs throughout GLWA 2300149, the AACE Level 4 Opinion of Cost is \$10,000,000 which includes a contingency amount of 15% (\$1,300,000). A preliminary project cost breakdown is shown in Figure 9 on the following page. On this basis, \$10M is being sought through SRF Funding.

DRAFT Contract 2300149 CSO Outfall Rehabilitation Phase VI Engineer's Opinion of Probable Cost (3/13/2024)					
Bid Item No.	Bid Quantity	Bid Units	Description	Unit Price	Bid Price
A. Lump Sum Items					
1	LS	N/A	Mobilization	N/A	\$350,000
2	LS	N/A	Flow Control	N/A	\$500,000
3	LS	N/A	Site Restoration & Misc. Site Work	N/A	\$150,000
4	LS	N/A	Traffic Control	N/A	\$150,000
5	LS	N/A	EGLE/USACE Permits	N/A	\$30,000
6	LS	N/A	Outfall B-054 Improvements	N/A	\$1,500,000
7	LS	N/A	Gravity Main Connection from B064 to B063	N/A	\$500,000
SUB-TOTAL LUMP SUM ITEMS (1 to 7) =					\$3,180,000
B. Unit Price and Allowance Items					
8	100	Days	Shutdown Days	\$1,600	\$160,000
9	1425	SF	Deep Concrete Repair	\$400	\$570,000
10	7650	GAL	Seal Infiltration with Chemical Grout	\$75	\$573,750
11	23	EACH	Replace Manhole Frame and Cover	\$9,800	\$225,400
12	15	EACH	Replace Siphon & Gravity Main Manholes	\$15,000	\$225,000
13	334	TONS	Remove Debris	\$1,250	\$417,500
14	150	SF	Tuckpointing Deteriorated Mortar	\$75	\$11,250
15	150	SF	Deteriorated Brick Repairs	\$200	\$30,000
16	425	SF	Remove Mineral Deposits and Roots	\$60	\$25,500
17	15	EACH	Repair Rough Taps	\$900	\$13,500
18	1775	LF	Open Joint Repair	\$350	\$621,250
19	1120	LF	Epoxy Crack Repair	\$200	\$224,000
20	52	LF	Replace B071 Outfall Barrel (15" Diameter)	\$150	\$7,800
21	38	LF	Replace B082 Outfall Barrel (30" Diameter)	\$200	\$7,600
22	600	CYD	Place Stone Rip-Rap @ B072	\$200	\$120,000
23	2	EACH	Place Stone Rip-Rap @ B071 & B079	\$1,500	\$3,000
24	150	LF	12" Diameter Reinforced Spray Lining @ B072	\$2,500	\$375,000
25	1	EACH	Replace Backwater Gate Hatches @ B072	\$15,000	\$15,000
26	1957	LF	Clean & CCTV 12-inch Gravity Mains @ B049, B063, & B082	\$10	\$19,570
27	139	LF	Clean & CCTV 15-inch Gravity Mains @ B069/070	\$10	\$1,390
28	1293	LF	Clean & CCTV 18-inch Gravity Mains @ B054 & B063	\$11	\$14,223
29	101	LF	Clean & CCTV 24-inch Gravity Mains @ B060/061/062 & B069/070	\$12	\$1,212
30	1957	LF	CIPP Line 12-inch Gravity Main @ B049, B063, & B082	\$47	\$91,979
31	139	LF	CIPP Line 15-inch Gravity Main @ B069/070	\$58	\$8,062
32	1293	LF	CIPP Line 18-inch Gravity Main @ @ B054 & B063	\$75	\$96,975
33	49	LF	CIPP Line 24-inch Gravity Main @ B069/070	\$148	\$7,252
34	1682	LF	Dewater & Inspect 12-inch Siphons @ B063, B069/070, & B082	\$20	\$33,640
35	535	LF	Dewater & Inspect 18-inch Siphons @ B054 & B063	\$22	\$11,770
36	1682	LF	CIPP Line 12-inch Siphons @ B063, B069/070, & B082	\$70	\$117,740
37	535	LF	CIPP Line 18-inch Siphons @ B054 & B063	\$112	\$59,920
C. Provisional Allowance					
38	1	NTE	Engineer-Directed Repairs	N/A	\$1,400,000
SUB-TOTAL UNIT PRICE AND ALLOWANCE ITEMS (8 TO 38) =					\$5,489,283
TOTAL BID (1 TO 38) =					\$8,669,283
15% Contingency					\$1,300,392
					\$9,969,675

Figure 9: Construction Cost Breakdown updated 3/13/2024

3.4 Authority to Implement the Proposed Project

GLWA is a regional water and wastewater provider responsible for improving, enlarging, extending, financing, and operating a water supply and wastewater system and has the authority to implement this project. GLWA is legally, financially, and managerially responsible for the Phase VI Outfalls, and will be the loan applicant for this project.

3.5 User Costs

The cost per user is determined using the following equation:

$$A = PW \times \left[\frac{i \times (1 + i)^n}{(1 + i)^n - 1} \right]$$

Where: A =Equivalent Annual Cost

PW =Present Worth=Project Cost = \$10,000,000

i =SRF Interest Rate=2.5%

n =SRF Term Length = 20 years

The equivalent annual cost is \$641,471. Based on SEMCOG projections, the 2020 GLWA WWMP anticipates a service area containing approximately 2.9 million residents in the next 20 years, and based on the U.S. Census Bureau, the number of persons per household in Michigan from 2016 to 2020 was 2.45. Therefore, the estimated number of households that the GLWA service area contains is approximately 1.16 million.

The estimated total project cost of \$10,000,000 will be incorporated into the regional system revenue requirement and allocated to all member partners through the Sewer charges methodology process. Therefore, the estimated cost per household has been determined to be less than \$0.55 per year.

3.6 Useful Life

The proposed project is being designed for a service life of 25 to 30 years minimum. Various components that will require more involved rehabilitation, including CIPP lining or new construction will have service lives exceeding 50 years.

4.0 EVALUATION OF ENVIRONMENTAL IMPACTS

The following sections evaluate the beneficial impacts and the potential direct, indirect, and cumulative environmental impacts that this project may have on the natural environment. Generally, the project is located within public ROW, on developed parcels of land, or within undeveloped park areas, and limited impacts at most outfalls to the natural environment are expected. The natural setting of the environment was discussed in detail in Section 1 where it was determined that potential adverse effects could result from the construction of the proposed

project due to its location in wetlands, floodplains, and recreational areas. In the sections below, we will discuss our evaluation of the potential impacts. Following that, we will discuss mitigation strategies to reduce or minimize impacts.

4.1 Direct Impacts

Direct impacts are the social and environmental impacts that are directly attributable to the construction and operation of the project. They are divided into construction impacts, operational impacts, and social impacts.

4.1.1 Construction Impacts

Long term environmental impacts related to the construction of this project are not expected to impact any natural features in the project area as the majority of the work is within existing structures or involves replacing existing structures in kind. Above-ground construction and excavations will be in public right-of-way or easements within parks and will be secured during ground disturbance and restored to pre-construction conditions upon completion. Grubbing and clearing of existing vegetation is not anticipated for the majority of the project sites, with the exception of Outfall B071, where some clearing will be required.

Short term environmental impacts may occur due to increased generation of noise and dust and traffic disruption in the project areas. The nature of the project involves earthwork at manhole rehabilitation locations. This can lead to dust generation and other impacts that will be mitigated from the contractor's soil erosion and sedimentation plan. Noise generation during construction projects can be limited by restricting the working hours of the contractor. Though excavations are limited in size, they will be located within 500 feet of the Rouge River in numerous locations and present the potential for increased soil erosion and sedimentation concerns.

4.1.2 Operational Impacts

Rehabilitation and improvements to the outfalls in question are intended to extend service life, not to alter the operability of the assets. The outfalls are designed to relieve surcharging of upstream sewers and serve as outlets for combined sewer overflows in wet weather events of sufficient size. This operation will not be affected by the proposed improvements, so no additional adverse impacts are expected from the operation of these assets.

4.1.3 Social Impacts

The social impact this project will generate is the additional user cost for residents in the service area. Impacts to local traffic will occur, though only minor detour routes will be required and are not expected to have significant social impacts or limit access to facilities or businesses in the area. Necessary improvements will occur in recreational areas where the outfalls are located and may result in short-term limits to use of the areas.

4.2 Indirect Impacts

Indirect impacts are those caused by the proposed project that will eventually be removed with time and distance. These impacts are often seen when the project increases growth of residential or commercial developments. The project is in areas that are already developed, and the proposed improvements are not expected to alter the current operability of the outfalls, so changes to land use and the rate, density, or type of developments in the project area is not expected. Additionally, the water quality, natural environment, and cultural environment are not expected to see any adverse impacts from this project should appropriate mitigation measures be utilized. Most of the project will be completed below ground; above-ground disturbance will be restored to pre-construction conditions.

4.3 Cumulative Impacts

Cumulative impacts are those to the environment that increase in magnitude over time or many minor actions that collectively become significant over time. Negative cumulative impacts of this project are not expected. However, this project has multiple beneficial cumulative impacts to the project area and the GLWA service area. This project will improve the reliability of these critical infrastructure assets, address known deficiencies and/or ongoing failures, and provide continued service to the GLWA service area and upstream communities. If the structural defects identified throughout the 19 Rouge outfall sites are neglected, we expect that defects will continue to deteriorate, which could result in loss of service, negative upstream hydraulic impacts, and increased sanitary and combined sewer overflows.

5.0 MITIGATION

This section discusses mitigation strategies that will be taken for adverse impacts that were identified in Section 4.

5.1 Mitigation of Short-Term Construction Impacts

Short term adverse impacts (i.e., nuisance) due to construction activities are expected and cannot be avoided. However, the construction contract will include methods for noise control, dust control, odor control, and soil erosion and sedimentation control. Noise disruptions can be avoided by scheduling work hours to avoid noise in the early morning and late evening. A soil erosion and sedimentation control plan will be developed and will include dust control methods. The construction contract will also include traffic control plans and a safety plan to mitigate personnel-related hazards. The contractor will be required to dispose of manhole rehabilitation spoils only at approved disposal sites. Following all construction activities, roadways, sidewalks, utilities, and greenbelt areas will be restored to their pre-construction condition.

Additional specific mitigation measures will be required for construction in wetlands, floodplains, and recreational areas. Ground disturbance in these areas will be limited to the

footprint of the proposed excavations. Equipment routes will be protected from disturbance by using existing haul roads (where available) or requiring the use of construction mats. Excavations near the river will be properly secured to mitigate soil erosion and sedimentation concerns, and work within the ordinary high-water mark (OHWM) will be properly permitted and protected as required.

The potential impacts to endangered/threatened species are still being investigated and will be fully determined by the final project plan. Regardless, the project will require the use of wildlife safe materials for erosion control and site restoration. Other mitigation measures will be considered and implemented as necessary to reduce potential impacts to endangered/threatened species as needed.

5.2 Mitigation of Long-Term Impacts

Long term adverse impacts are not anticipated from this project. Site restoration will be completed at all locations affected by construction and permanent site modifications will be completed at all manhole locations that will be rehabilitated.

5.3 Mitigation of Indirect Impacts

This project is not anticipated to have any indirect impact on new development or population growth in the project area.

6.0 PUBLIC PARTICIPATION

The design team has reached out to any necessary stakeholders, municipalities, and authorities having jurisdiction (AHJs) that are in the direct alignment of various outfalls. The design process of the project has included input and design requirement from AHJs along the sewer alignments. Additionally, GLWA will hold a public hearing prior to the submittal of the final project plan to allow the general public to comment on the project. Other public participation includes reaching out to the THPO for all 12 federally recognized Indian tribes in Michigan.

6.1 Public Hearing Advertisement

A public hearing is scheduled for April 24, 2024, and has been advertised to solicit public feedback on the draft project plan. A transcript of the public meeting will be provided in Appendix E for the final project plan.

6.2 Public Hearing Transcript

The public hearing transcript will be provided in Appendix E of the final Project Plan report.

6.3 Public Hearing Contents

The PowerPoint presentation that will be shown during the public hearing (currently scheduled for April 24, 2024) will be provided in Appendix E of the final Project Plan report.

6.4 Public Hearing Comments

Responses and questions received during/after the public hearing will be provided in Appendix E of the final Project Plan report.

6.5 Adoption of the Project Plan

The resolution from GLWA to formally adopt the project plan and implement the selected alternative will be included in Appendix E of the final Project Plan report.

DRAFT

**GLWA Contract 2300149
CSO Outfall Rehabilitation Phase VI**

**State Revolving Fund Project Plan
Appendix A**

- **CSO Outfall Rehabilitation Phase VI 90% Design Drawings**



GREAT LAKES WATER AUTHORITY

CONTRACT NO. 2300149

CSO OUTFALL REHABILITATION PHASE VI

DRAWINGS FOR

(B-46, B-49, B-50, B-54, B-56/57/68, B-60/61/62, B-63, B-64, B-65, B-67/68, B-69/70, B-71, B-72, B-77, B-79, B-80/81, B-82, B-85, AND B-87)

ENGINEERS

PRIME CONSULTANT



SUB CONSULTANTS



GLWA BOARD OF DIRECTORS & OFFICERS


Jaye Quadrozzi, Chair
Freman Hendrix, Vice-Chair
Brian Baker, Secretary
Gary A. Brown
Beverly Walker-Griffea, Ph.D.
John J. Zech

GLWA STAFF



Suzanne R. Coffey, P.E.
Chief Executive Officer
Cheryl Porter, J.D.
Chief Operating Officer - Water and Field Services
Todd King, P.E.
System Resiliency Officer
Biren Saparia
Director of Systems Operations Control Center

CONTRACT DRAWINGS


BOOK 2 - PART II
NOVEMBER 2023

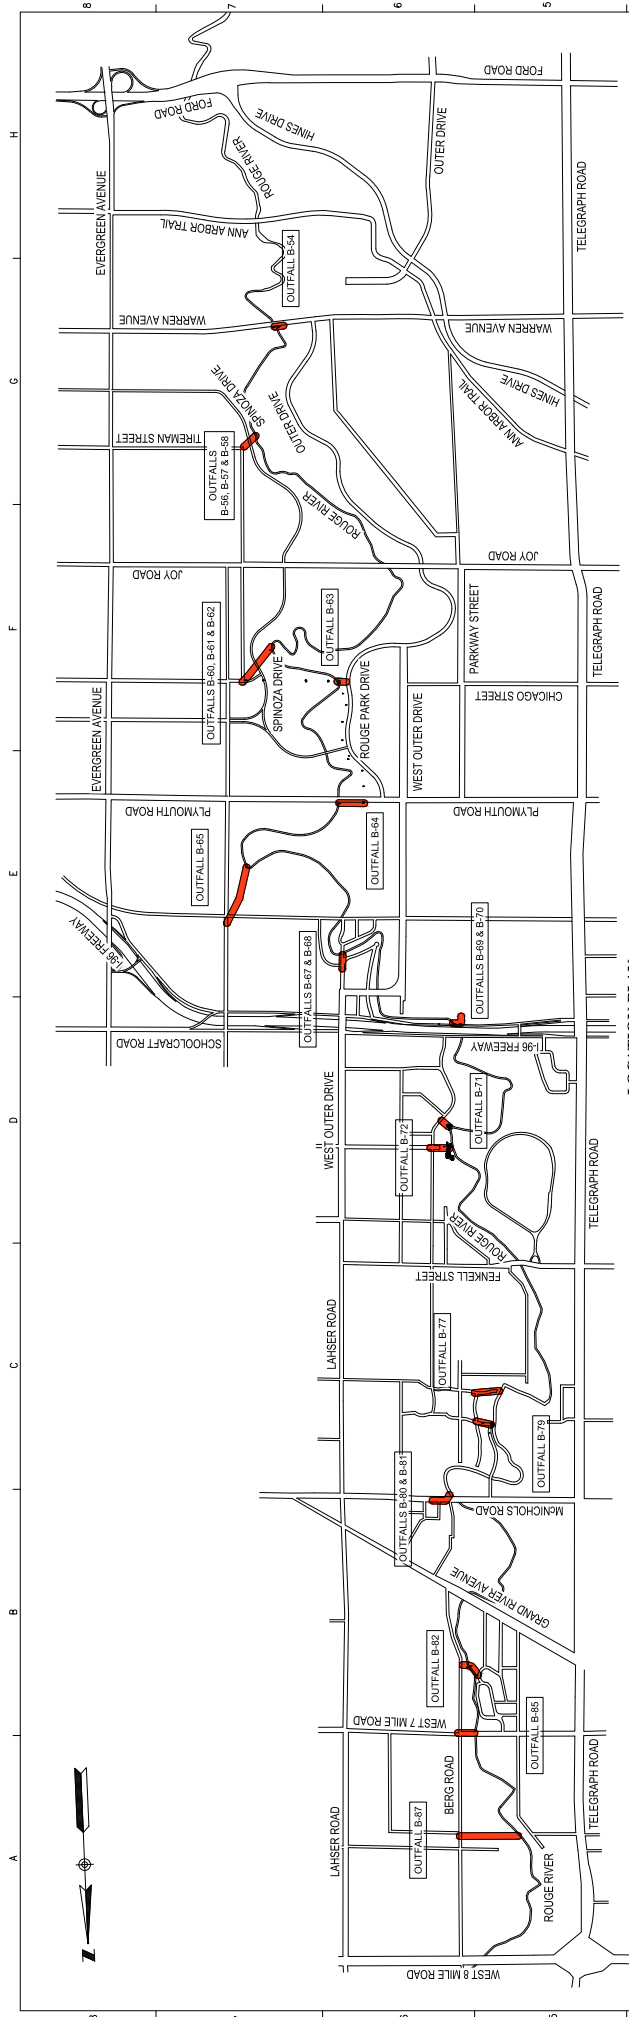

LOCATION PLAN
SCALE: 1" = 500'
GRAPHIC SCALE

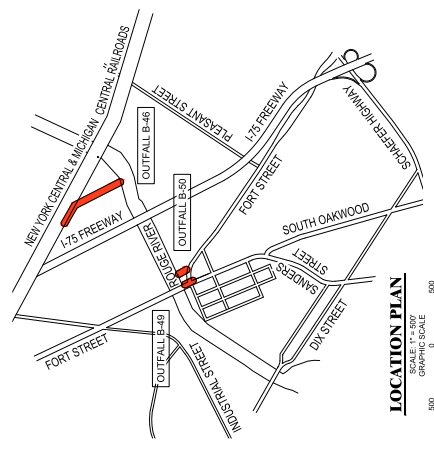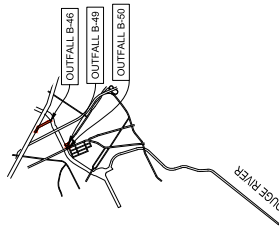

LOCATION PLAN
SCALE: 1" = 500'
GRAPHIC SCALE

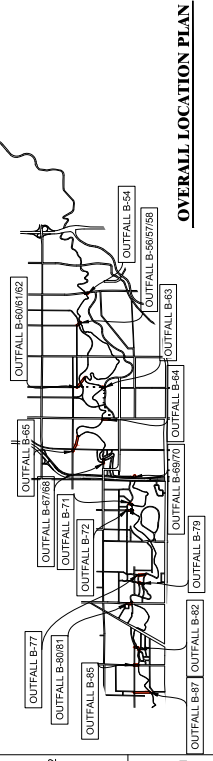

OVERALL LOCATION PLAN

F		DESIGNED BY		NOT		SEAL / STAMP		FACILITY		PRIME CONSULTANT		SUB CONSULTANTS		TOWN		RANGE		SECTION		O		OZ		DRAWING NO.		MUDG KENNET NO.	
E		DRAWN BY		MJS				REHABILITATION OF OUTFALLS		FK ENGINEERING		Applied Science, Inc.		GLWA										GLWA CONTRACT NO.			
D								B-46, B-49, B-50, B-54, B-56/57/58, B-60/61/62, B-63, B-64, B-65,		FK ENGINEERING		Hazen		GLWA										GLWA CONTRACT NO.			
C								B-67/68, B-69/70, B-71, B-72, B-77, B-79, B-80/81, B-82, B-85, AND B-87		30424 STEPHENSON HWY.		Anderson Engineering and Research, Inc.		GLWA										GLWA CONTRACT NO.			
B								DRAWING TITLE		30424 STEPHENSON HWY.				GLWA										GLWA CONTRACT NO.			
A								LOCATION MAP		MADISON HEIGHTS, MI 48071				GLWA										GLWA CONTRACT NO.			
		CHKD		APPR										SECTION MAP										DRAWING NO.		T-2	
		DESCRIPTIONS / REVISIONS																									

[illegible][illegible]




Outfall Bids Schedule of Repairs				
Description	Identified Quantity	Additional Quantity	Total Quantity, This Outfall	
			Unit	
Seal Infiltration with Chemical Groot	1150	300	GAL	1450
Replace Manhole Frame and Cover	4	0	EACH	4
Remove Debris	250	50	TONS	300
Tuckpointing Deteriorated Mortar	50	25	SF	75
Deteriorated Brick Repair	50	25	SF	75
Remove Mineral Deposits and Roots	250	50	300	SF
Repair Rough Taps	3	1	EACH	4
Deep Concrete Repair	50	0	SF	50

SCALE: 1" = 60'
GRAPHIC SCALE


NOTE:
GENERAL LOCATIONS OF DEFECTS ARE INTENDED TO BE SHOWN IN THE FOLLOWING DRAWINGS AND WILL BE MARKED IN THE FIELD BY THE ENGINEER. PLEASE NOTE THAT THE ENGINEER MAY ELECT TO CHANGE REPAIR LOCATION AT NO ADDITIONAL COST TO THE OWNER.

1" = 100'									
F	DESIGNED BY:			SEAL		STAMP			

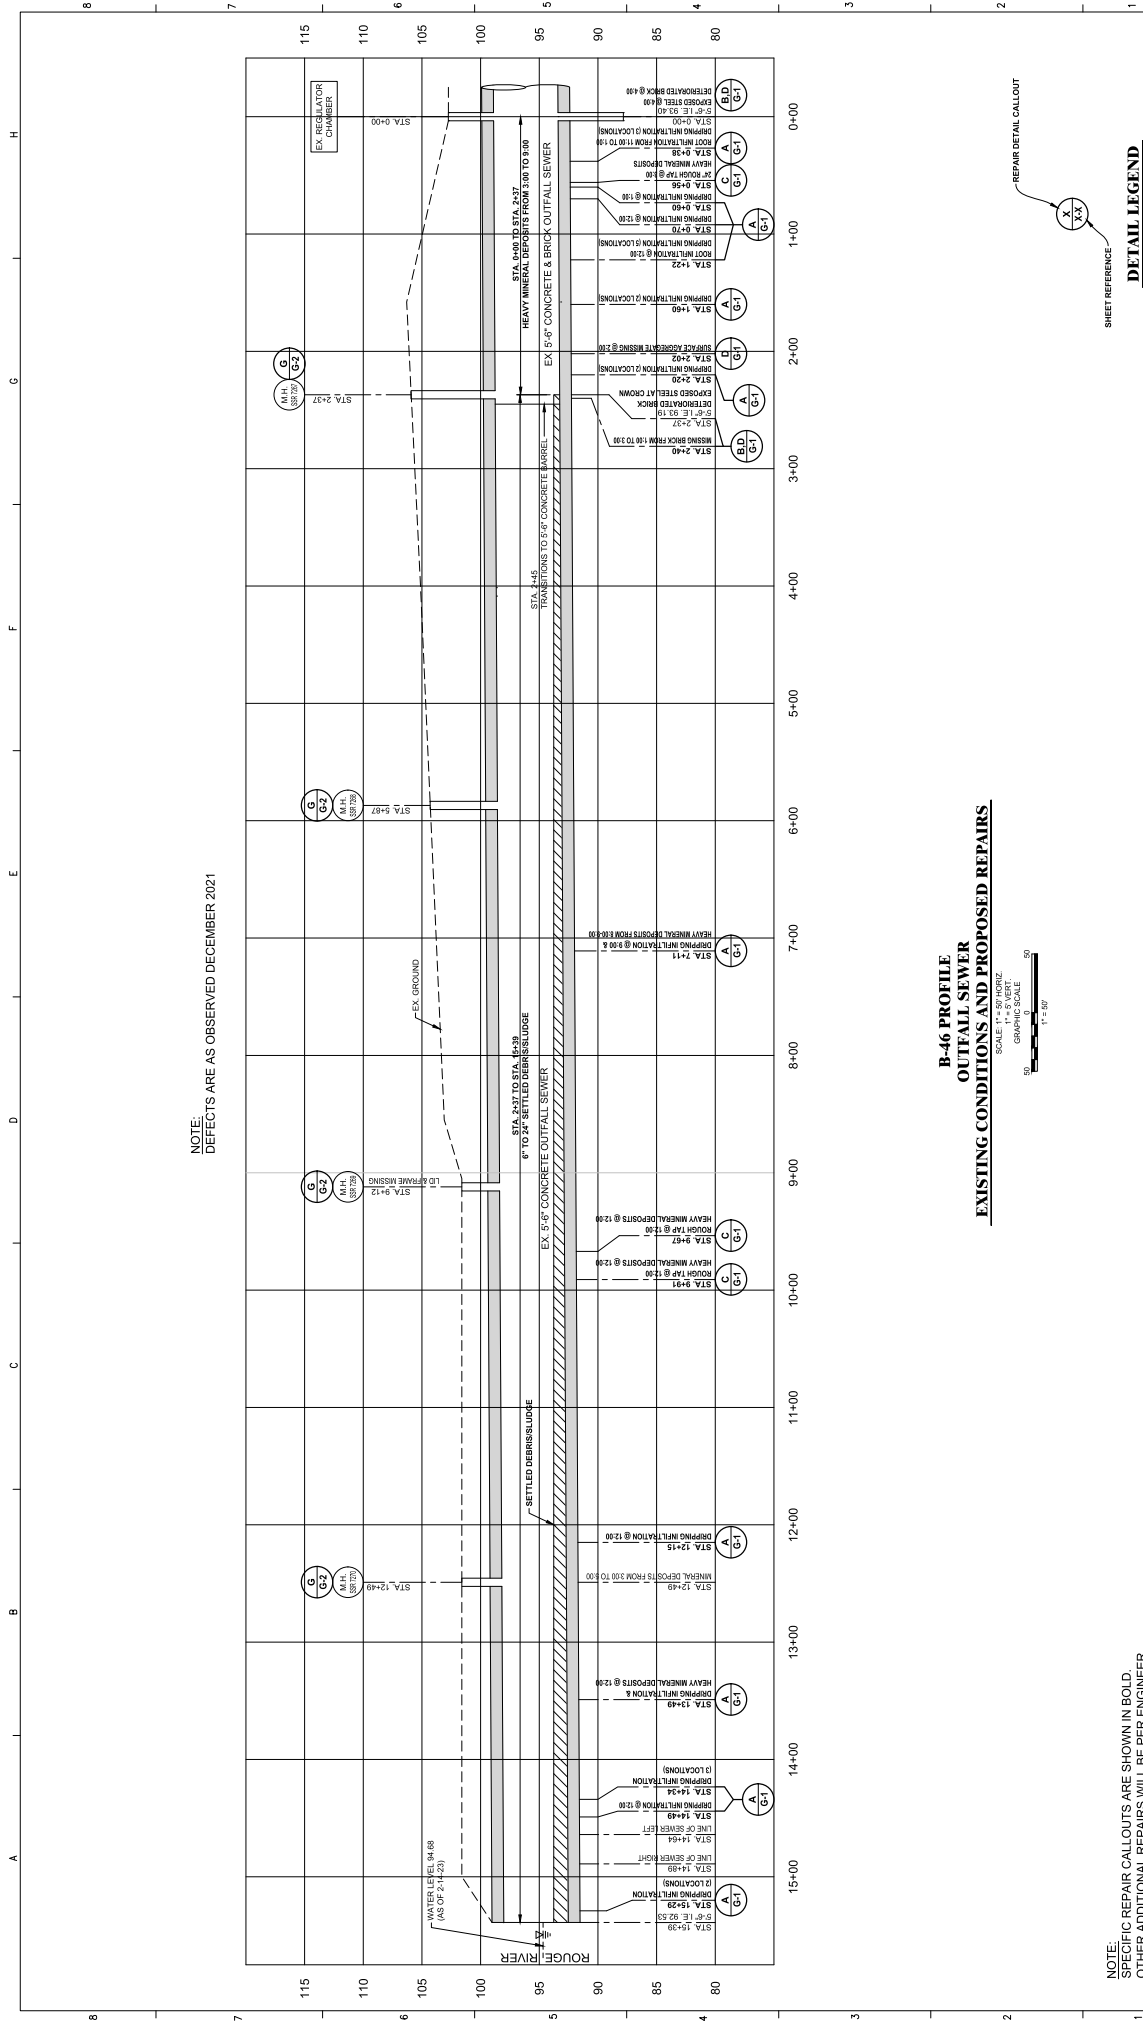

NOTE:
SPECIFIC REPAIR CALLOUTS ARE SHOWN IN BOLD.
OTHER ADDITIONAL REPAIRS WILL BE PER ENGINEER
AUTHORIZATION IN THE FIELD.


[illegible]

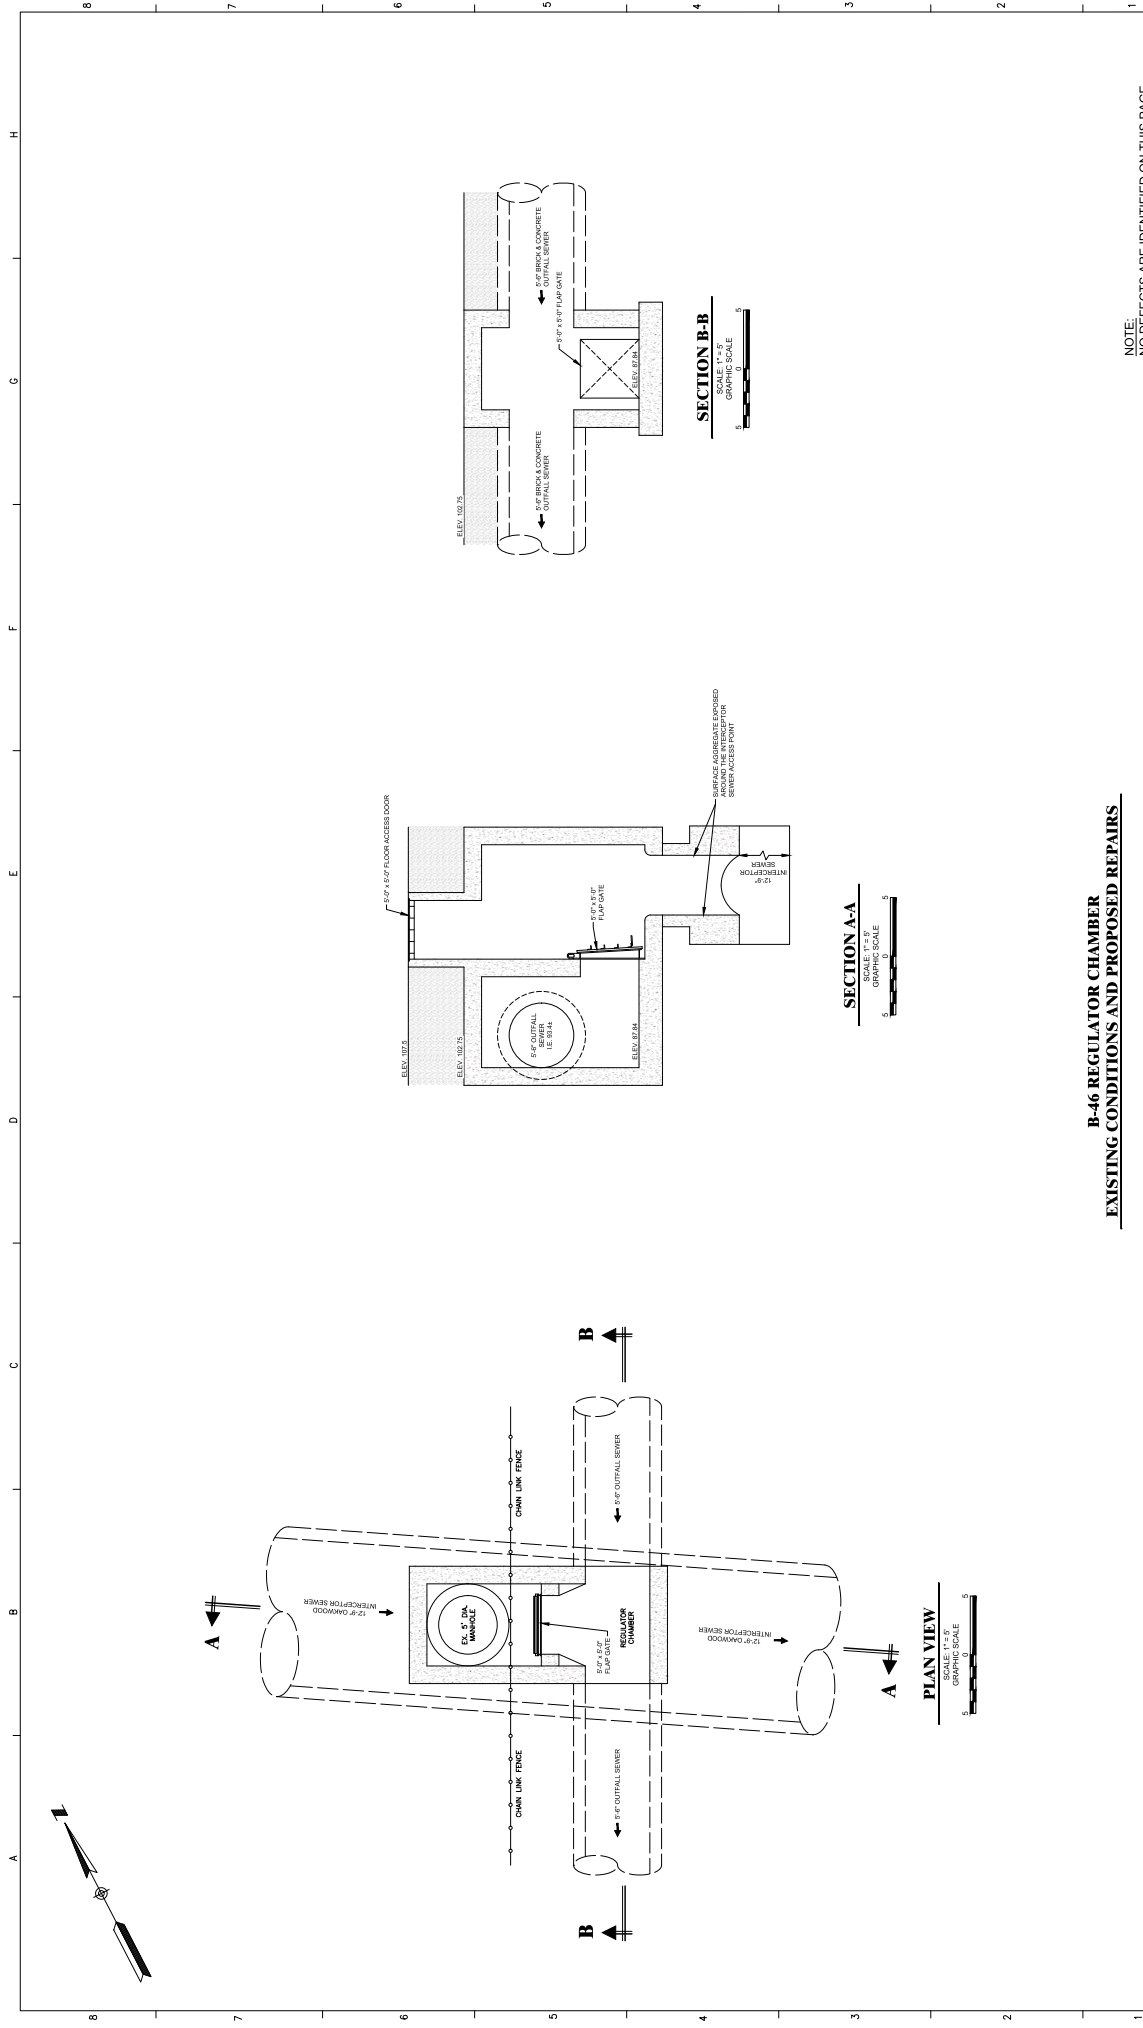

B-46 REGULATOR CHAMBER **EXISTING CONDITIONS AND PROPOSED REPAIRS**

NOTE:
NO DEFECTS ARE IDENTIFIED ON THIS PAGE.
DRAWINGS ARE PROVIDED FOR INFORMATION ONLY.

F	</
---	--	--	----

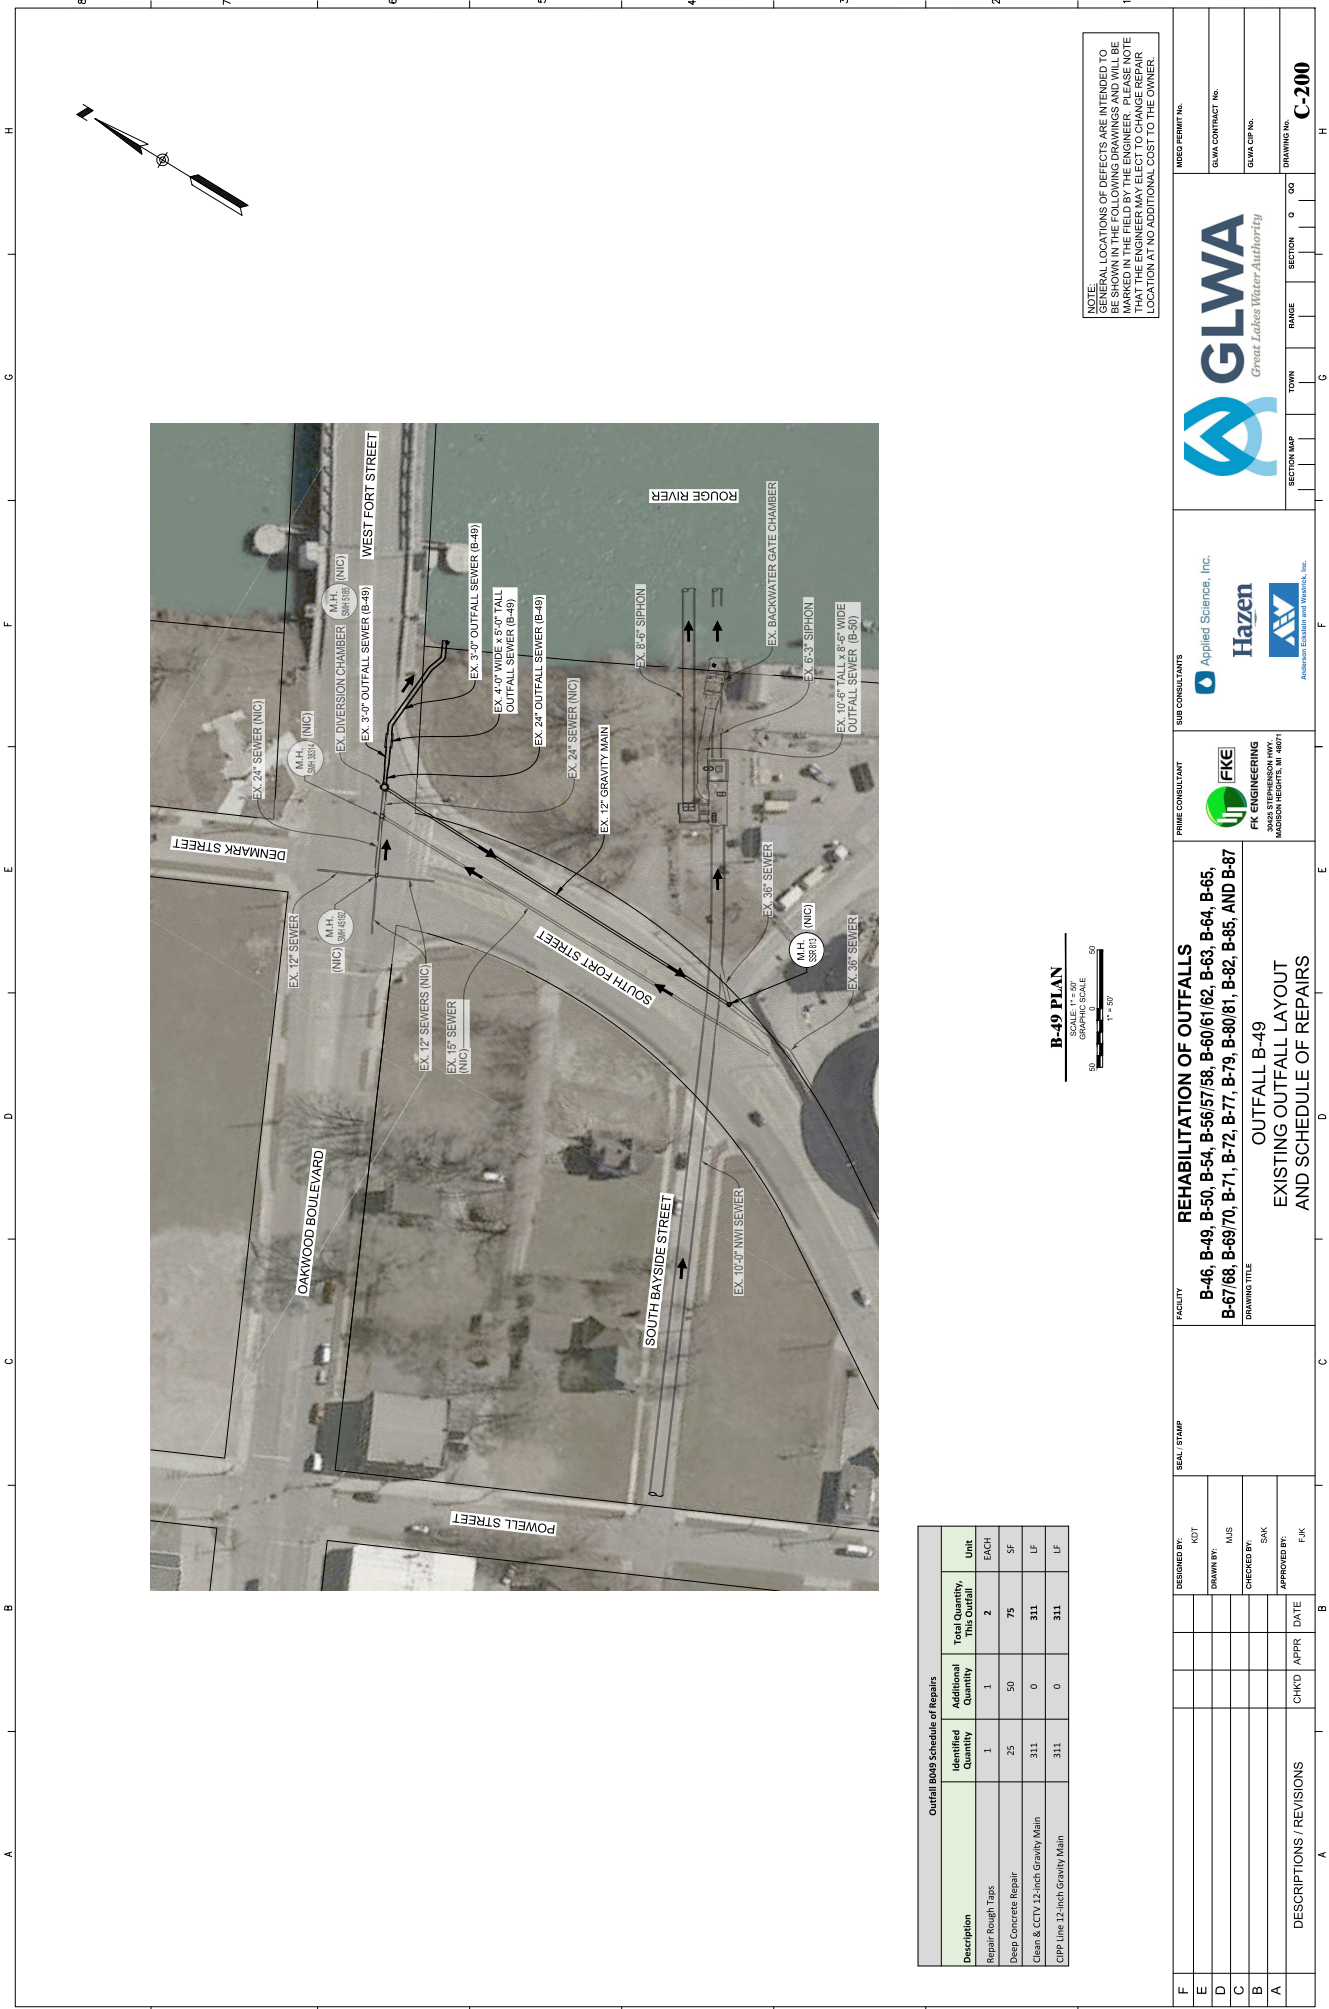

Outfall B049 Schedule of Repairs				
Description	Identified Quantity	Additional Quantity	Total Quantity, This Outfall	Unit
Repair Rough Taps	1	1	2	EACH
Deep Concrete Repair	25	50	75	SF
Clean & CCTV 12-inch Gravity Main	311	0	311	LF
CIPP Line 12-inch Gravity Main	311	0	311	LF

B-49 PLAN
SCALE: 1"=50'
GRAPHIC SCALE

NOTE:
GENERAL LOCATIONS OF DEFECTS ARE INTENDED TO
BE SHOWN IN THE FIELD BY THE ENGINEER. PLEASE NOTE
THAT THE ENGINEER MAY ELECT TO CHANGE REPAIR
LOCATION AT NO ADDITIONAL COST TO THE OWNER.

DESIGNED BY: NOT

DRAWN BY: NJS

CHECKED BY: SAK

APPROVED BY: PJK

CHKD

APPR

DATE

DESCRIPTIONS / REVISIONS

SEAL / STAMP

FACILITY

B-46, B-49, B-50, B-54, B-56/57/58, B-60/61/62, B-63, B-64, B-65,
B-67/68, B-69/70, B-71, B-72, B-77, B-79, B-80/81, B-82, B-85, AND B-87

DRAWING TITLE

OUTFALL B-49
EXISTING OUTFALL LAYOUT
AND SCHEDULE OF REPAIRS

PRIME CONSULTANT

FKE

FK ENGINEERING

3040 STEPHENSON HWY.

MADISON HEIGHTS, MI 48071

SUB CONSULTANTS

Applied Science, Inc.

Hazen

AMERICAN STATES WATERWORKS, INC.

GLWA


Great Lakes Water Authority

GLWA CONTRACT No.

GLWA CIP No.


DRAWING No.

C-200

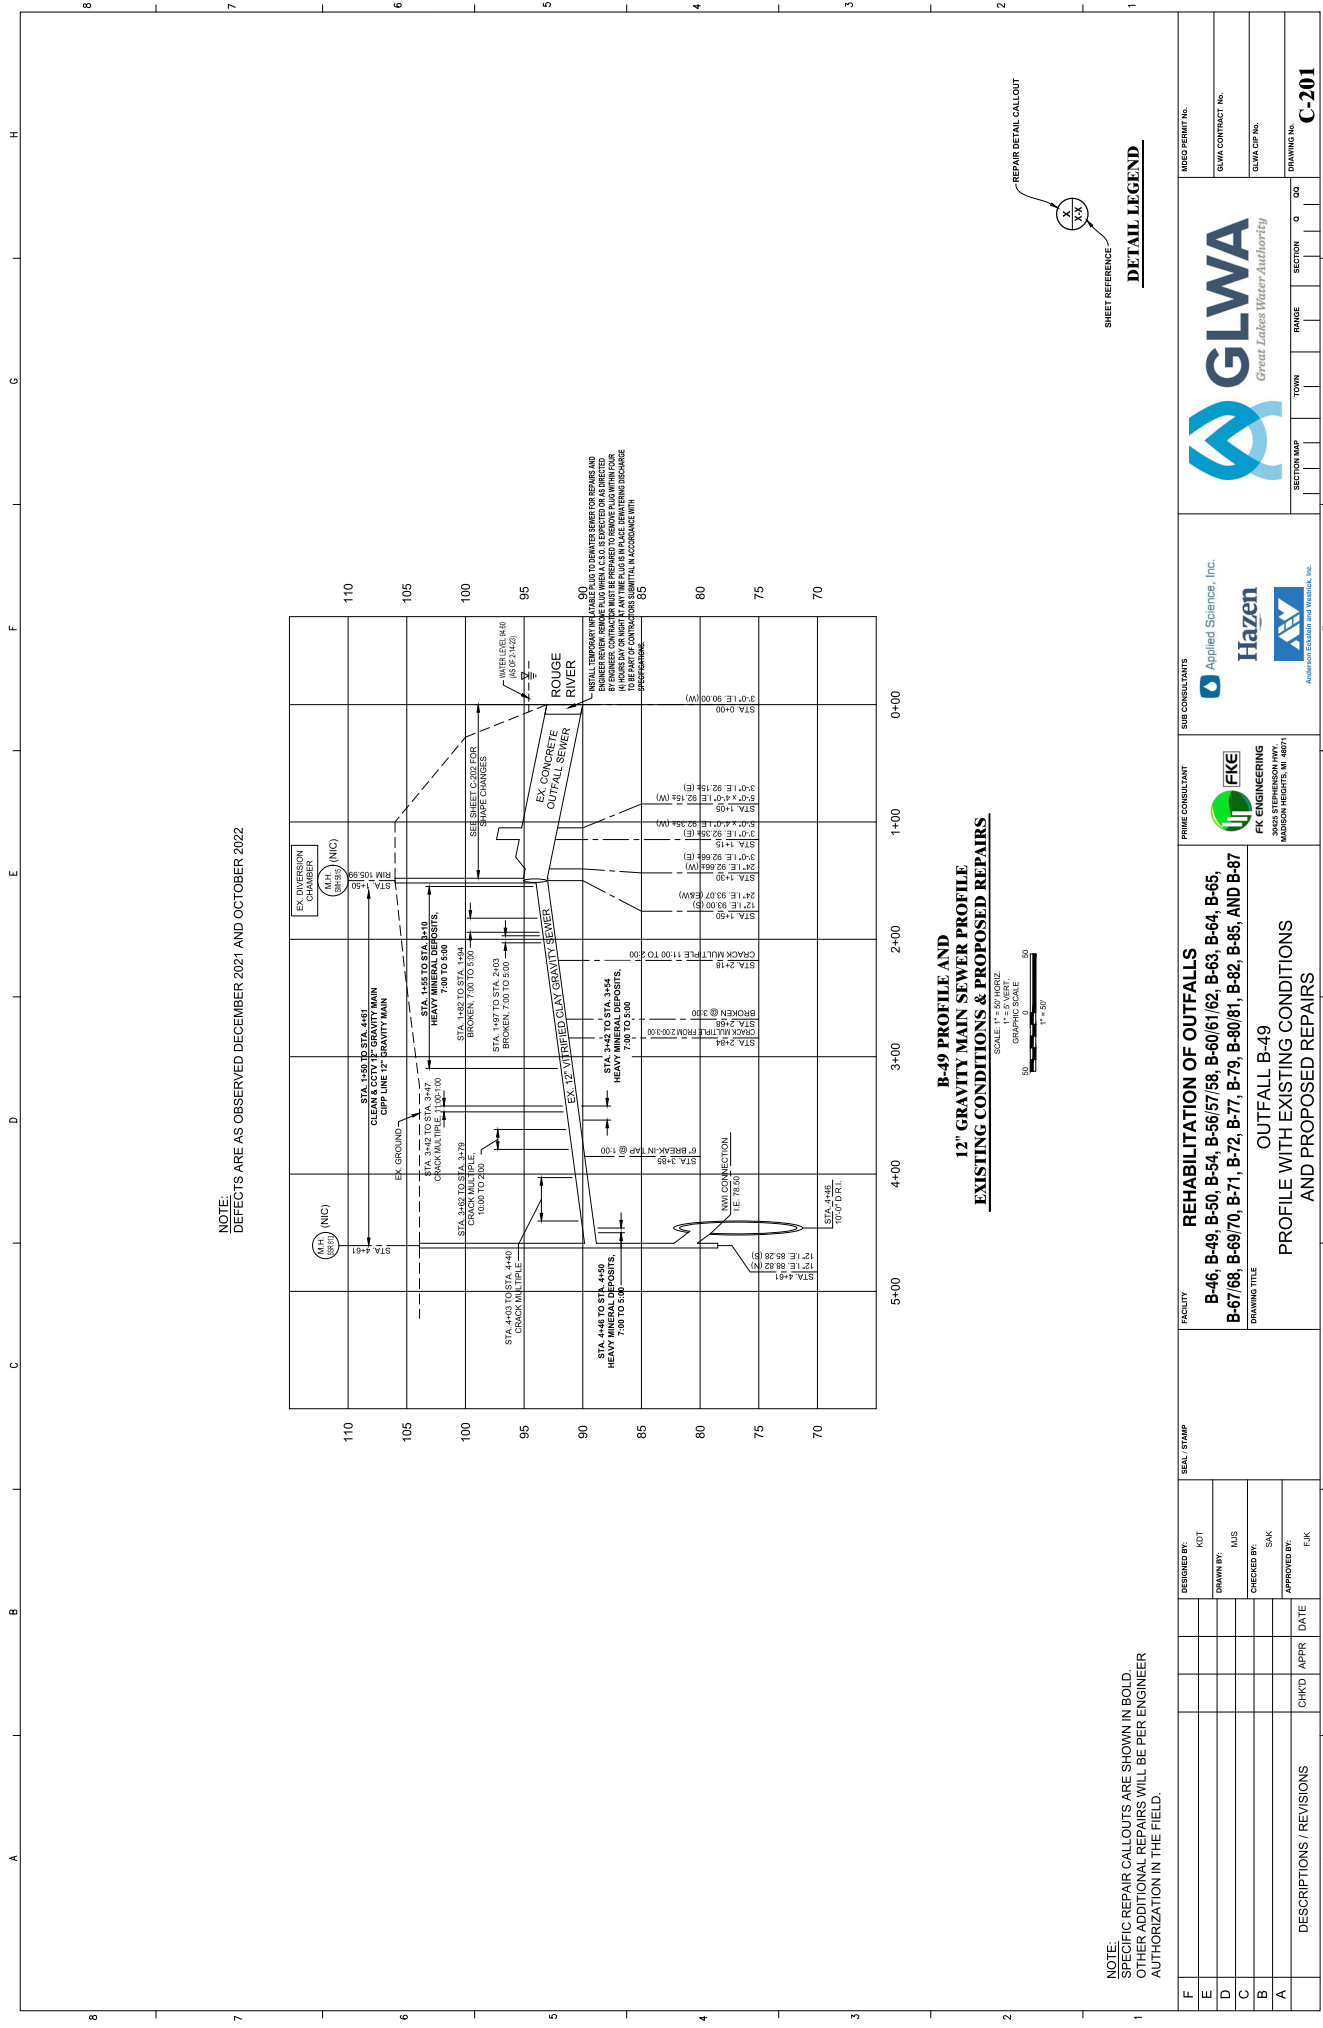

NOTE:
DEFECTS ARE AS OBSERVED DECEMBER 2021 AND OCTOBER 2022

**B-49 PROFILE AND
12" GRAVITY MAIN SEWER PROFILE
EXISTING CONDITIONS & PROPOSED REPAIRS**

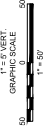



NOTE:
SPECIFIC REPAIR CALLOUTS ARE SHOWN IN BOLD.
OTHER ADDITIONAL REPAIRS WILL BE PER ENGINEER
AUTHORIZATION IN THE FIELD.

SHEET REFERENCE

DETAIL LEGEND



F	
---	--	--	

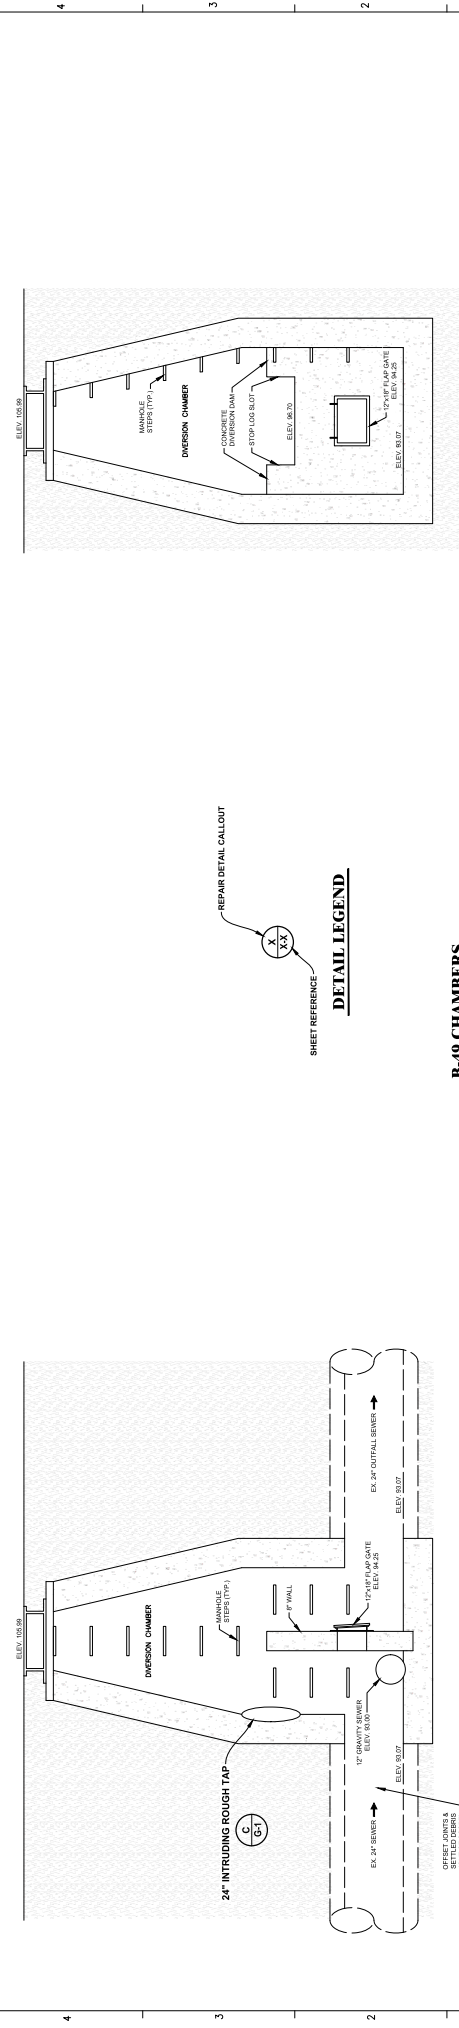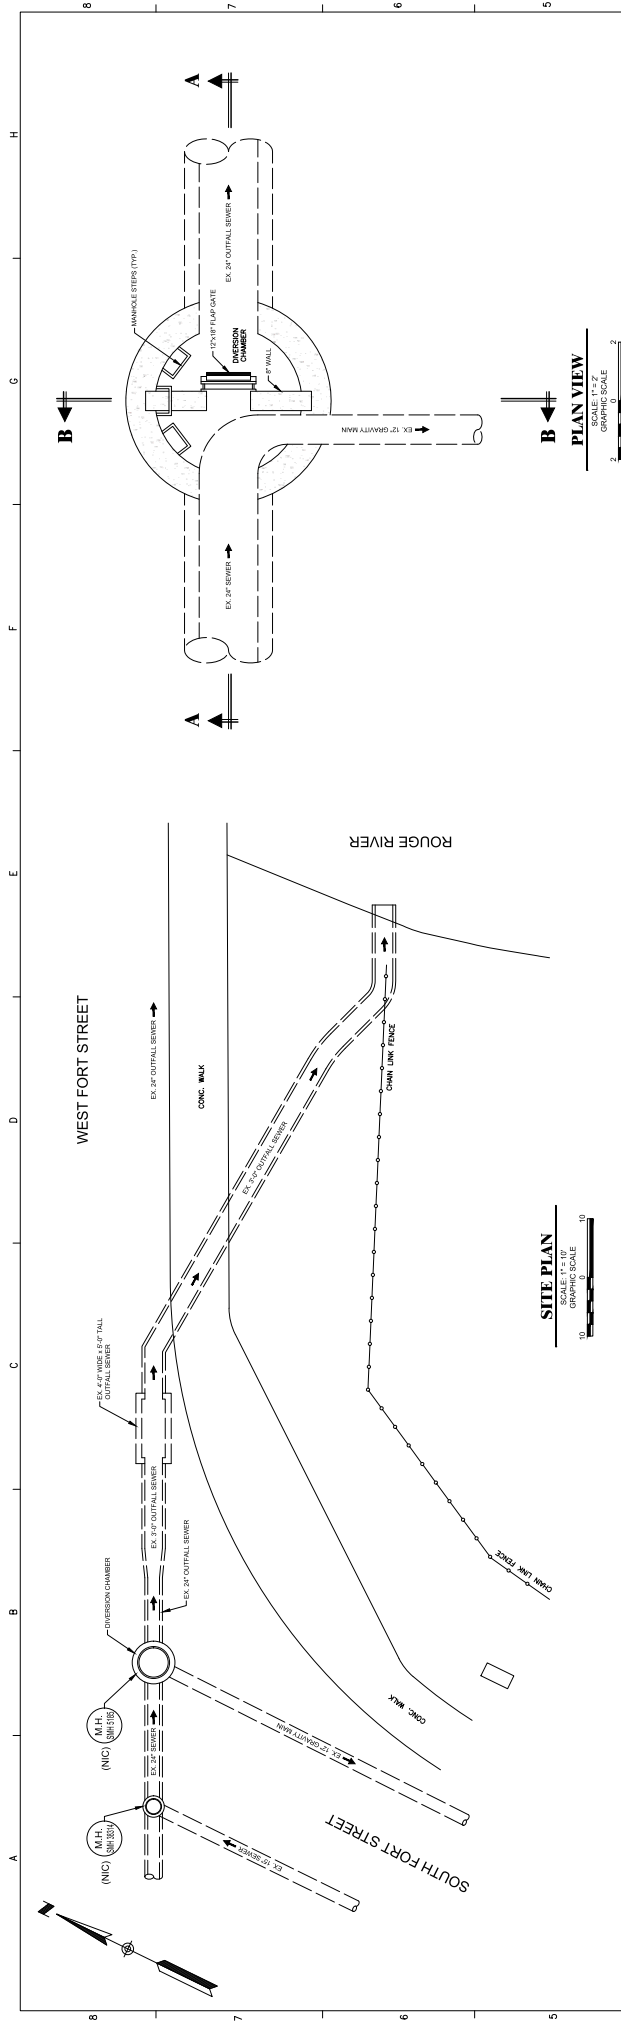

SECTION A-A

SCALE: 1/4" = 1'-0"

GRAPHIC SCALE

SECTION B-B

SCALE: 1/4" = 1'-0"

GRAPHIC SCALE

DESIGNED BY: NOT

DRAWN BY: NJS

CHECKED BY: SAK

APPROVED BY: FJK

CHKD

APPR

DATE

DESCRIPTIONS / REVISIONS

A

B

C

D

E

F

G

H

FACILITY

B-46, B-49, B-50, B-54, B-56/57/58, B-60/61/62, B-63, B-64, B-65, B-67/68, B-69/70, B-71, B-72, B-77, B-79, B-80/81, B-82, B-85, AND B-87

DRAWING TITLE

OUTFALL B-49 CHAMBER PLAN AND SECTIONS EXISTING CONDITIONS AND PROPOSED REPAIRS

PRIME CONSULTANT

FKE

FK ENGINEERING

3040 STEPHENSON HWY.

MADISON HEIGHTS, MI 48071

SUB CONSULTANTS

Applied Science, Inc.

Hazen

ANDRUS ENGINEERING & DESIGN, INC.

GLWA

Great Lakes Water Authority


MECH PERMIT No.

GLWA CONTRACT No.

GLWA CIP No.

DRAWING No.

C-202

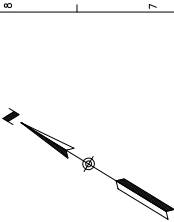

NOTE:
GENERAL LOCATIONS OF DEFECTS ARE INTENDED TO BE SHOWN IN THE FOLLOWING DRAWINGS AND WILL BE MARKED IN THE FIELD BY THE ENGINEER. PLEASE NOTE THAT THE ENGINEER MAY ELECT TO CHANGE REPAIR LOCATION AT NO ADDITIONAL COST TO THE OWNER.


SCALE: 1" = 50'
GRAPHIC SCALE

[illegible]



B-50 JUNCTION CHAMBER
EXISTING CONDITIONS AND PROPOSED REPAIRS

FACILITY										PRIME CONSULTANT										SUB CONSULTANTS										GLWA Great Lakes Water Authority										MICRO PRINT No. GLWA CONTRACT No. GLWA CIP No.										DRAWING No. C-304									
REHABILITATION OF OUTFALLS B-46, B-49, B-50, B-54, B-56/57/58, B-60/61/62, B-63, B-64, B-65, B-67/68, B-69/70, B-71, B-72, B-77, B-79, B-80/81, B-82, B-85, AND B-87										FKE ENGINEERING JOSE STEPHENSON, P.E. MADISON HEIGHTS, MI 48071										Applied Science, Inc.  Hazen 																																							
DRAINING TITLE										OUTFALL B-50										CHAMBER PLAN AND SECTIONS (3 OF 3)										EXISTING CONDITIONS AND PROPOSED REPAIRS																													
DESIGNED BY:										SEAL, STAMP	
DESIGNED BY: JST	
DRAWN BY: MJB	
CHECKED BY:	
SAC	
APPROVED BY:	
DATE	
CHKD										APPR										DATE																																							
A	
DESCRIPTIONS / REVISIONS	

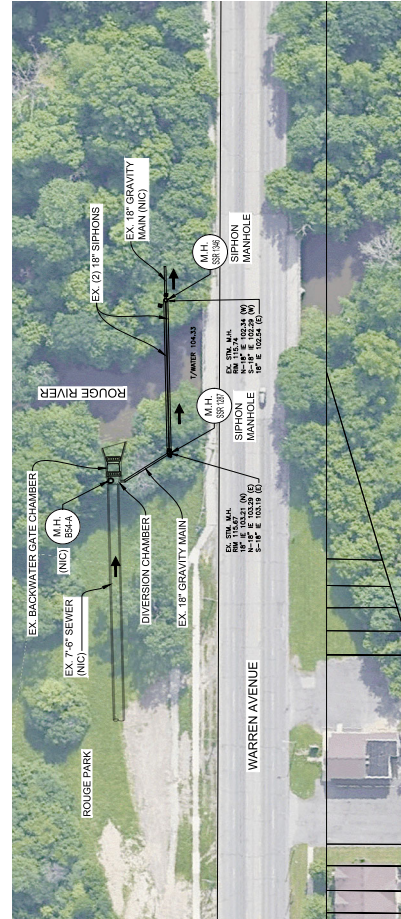

Outfall B054 Siphon Details Summary						
Outfall	Size (in.)	Individual Length (ft.)	Total Siphon Length (ft)	Depth to Siphon Invert from GS (ft)	Bend (deg.)	Other Notes
B054	18	138	277	23	30 & 30	(2) 18" Siphons
	18	138				

B-54 PLAN

SCALE: 1" = 50'
GRAPHIC SCALE



NOTE: GENERAL LOCATIONS OF DEFECTS ARE INTENDED TO BE SHOWN IN THE FOLLOWING DRAWINGS AND WILL BE MARKED IN THE FIELD BY THE ENGINEER. PLEASE NOTE THAT THE ENGINEER MAY ELECT TO CHANGE REPAIR LOCATION AT NO ADDITIONAL COST TO THE OWNER.

[illegible]




Outfall B-56/57/58 Schedule of Repairs				
Description	Identified Quantity	Additional Quantity	Total Quantity, This Outfall	Unit
Seal Infiltration with Chemical GROUT	250	75	325	GAL
Replace Manhole Frame and Cover	1	0	1	EACH
Remove Debris	14	2	16	TONS
Repair Rough Traps	1	0	1	EACH
Open Joint Repair	250	50	300	LF
Epoxy Crack Repair	100	25	125	LF
Deep Concrete Repair	150	50	200	SF

B-56/57/58 PLAN



NOTE:
GENERAL LOCATIONS OF DEFECTS ARE INTENDED TO
BE SHOWN IN THE LOCATION OF THE DEFECTS
MARKED IN THE FIELD BY THE ENGINEER. PLEASE NOTE
THAT THE ENGINEER MAY ELECT TO CHANGE REPAIR
LOCATION AT NO ADDITIONAL COST TO THE OWNER.

F	DESIGNED BY	NOT	SEAL / STAMP	FACILITY	PRIME CONSULTANT	SUB CONSULTANTS	GLWA Great Lakes Water Authority	PROJECT NO.	00
E	DRAWN BY:	NJS		B-46, B-49, B-50, B-54, B-56/57/58, B-60/61/62, B-63, B-64, B-65, B-67/68, B-69/70, B-71, B-72, B-77, B-79, B-80/81, B-82, B-85, AND B-87	FKE FK ENGINEERING 3040 STEPHENSON HWY. MADISON HEIGHTS, MI 48071	Applied Science, Inc. Hazen ANDERSON CONSULTANTS & ENGINEERS, INC.	GLWA CONTRACT NO.		
D	CHECKED BY:	SAK		OUTFALL B-56/57/58			GLWA CIP NO.		
C	APPROVED BY:			EXISTING OUTFALL LAYOUT AND SCHEDULE OF REPAIRS			DRAWING NO.	C-500	
B	DATE								
A	DESCRIPTIONS / REVISIONS	CHKD	APPR						

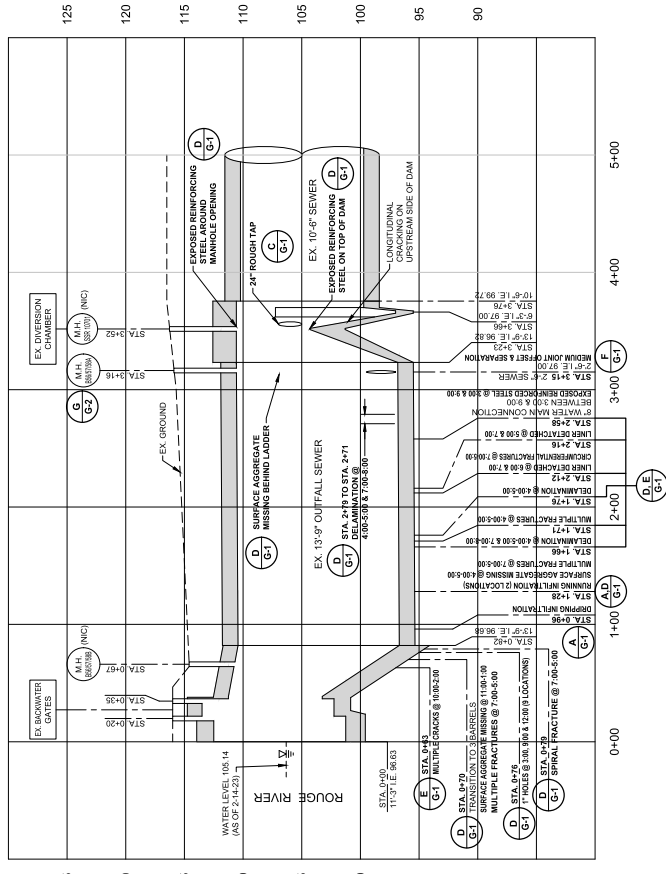

NOTE:
DEFECTS ARE AS OBSERVED OCTOBER 2021

**B-56/57/58 PROFILE
OUTFALL SEWER
EXISTING CONDITIONS AND PROPOSED REPAIRS**

SCALE: 1" = 50' HORIZ.
1" = 5' VERT.
GRAPHIC SCALE



- REPAIR DETAIL CALL OUT




SHEET REFERENCE

DETAIL LEGEND

NOTE:
SPECIFIC REPAIR CALLOUTS ARE SHOWN IN BOLD.
OTHER ADDITIONAL REPAIRS WILL BE PER ENGINEER
AUTHORIZATION IN THE FIELD.

[illegible]

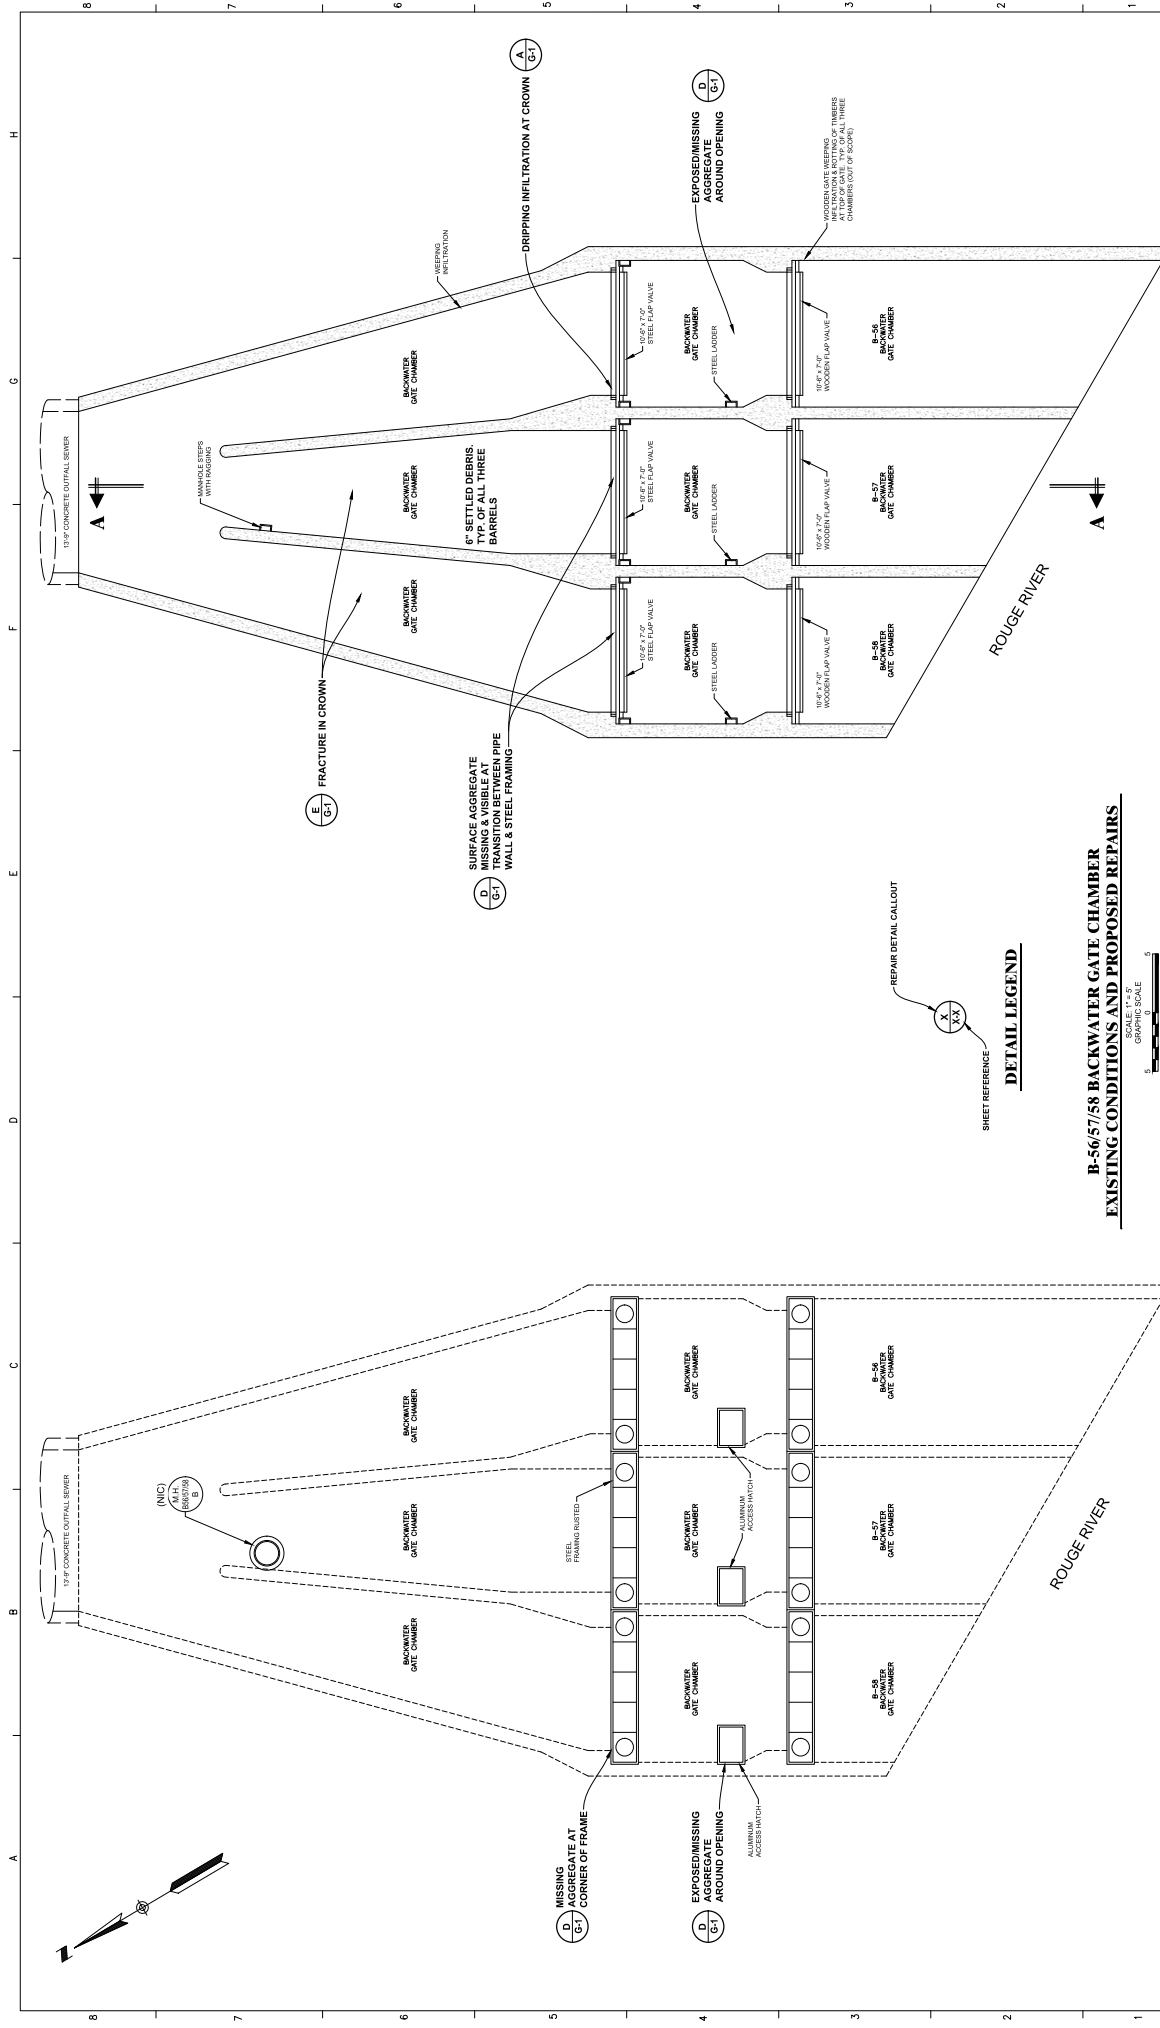


**B-56/57/58 BACKWATER GATE CHAMBER
EXISTING CONDITIONS AND PROPOSED REPAIRS**

SCALE: 1" = 4'-0"
GRAPHIC SCALE

DETAIL LEGEND

SHEET REFERENCE
X
X
X

F	
---	--	--	

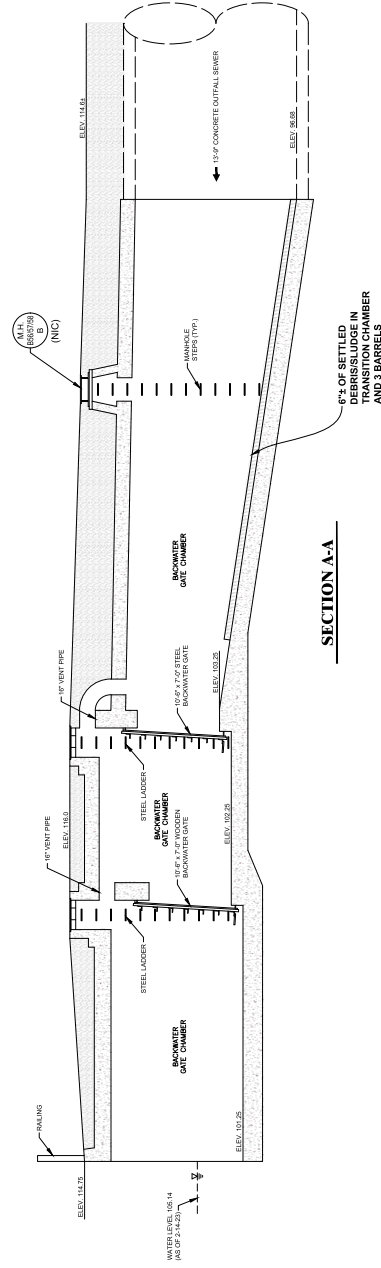

**B-56/57/58 BACKWATER GATE CHAMBER
EXISTING CONDITIONS AND PROPOSED REPAIRS**

F	DESIGNED BY:	SEAL	STAMP	FACILITY REHABILITATION OF OUTFALLS B-46, B-49, B-50, B-54, B-56/57/58, B-60/61/62, B-64, B-65, B-67/68, B-69/70, B-71, B-72, B-77, B-79, B-80/81, B-82, B-85, AND B-87 DRAWING TITLE OUTFALL B-56/57/58 CHAMBER PLAN AND SECTIONS (3 OF 3) EXISTING CONDITIONS AND PROPOSED REPAIRS	PRIME CONSULTANT  FKE FK ENGINEERING 30425 STEPHENSON HWY., MADISON HEIGHTS, MI 48071	SUB CONSULTANTS  Applied Science, Inc.  Hazen  Andersen Consulting and Wetzel, Inc.	 GLWA Great Lakes Water Authority	MS&S PERMIT No. GLWA CONTRACT No. GLWA CIP No. DRAWING No.	C-504
E	NOT								
D									
C	MJS								
B	CHECKED BY:	SNC							
A	APPROVED BY:	DATE		SECTION MAP	TOWN	RANGE	SECTION	SHEET	
DESCRIPTIONS / REVISIONS									



B-60/61/62 PLAN

SCALE: 1" = 50'

GRAPHIC SCALE



50 0 50

1" = 50'

INDIGO PERMIT No.	
GLWA CONTRACT No.	
GLWA CIP No.	
DRAWING No.	C-600
	H

WATER CONSULTANTS

 **Applied Science, Inc.**


Hazen

 **Anderson Eckstut and Weirick, Inc.**

F

REHABILITATION OF OUTFALLS
B-46, B-49, B-50, B-54, B-56/57/58, B-60/61/62, B-63, B-64, B-65,
B-67/68, B-69/70, B-71, B-72, B-77, B-79, B-80/81, B-82, B-85, AND B-87
OUTFALL B-60/61/62
EXISTING OUTFALL LAYOUT AND
SCHEDULE OF REPAIRS

[illegible]

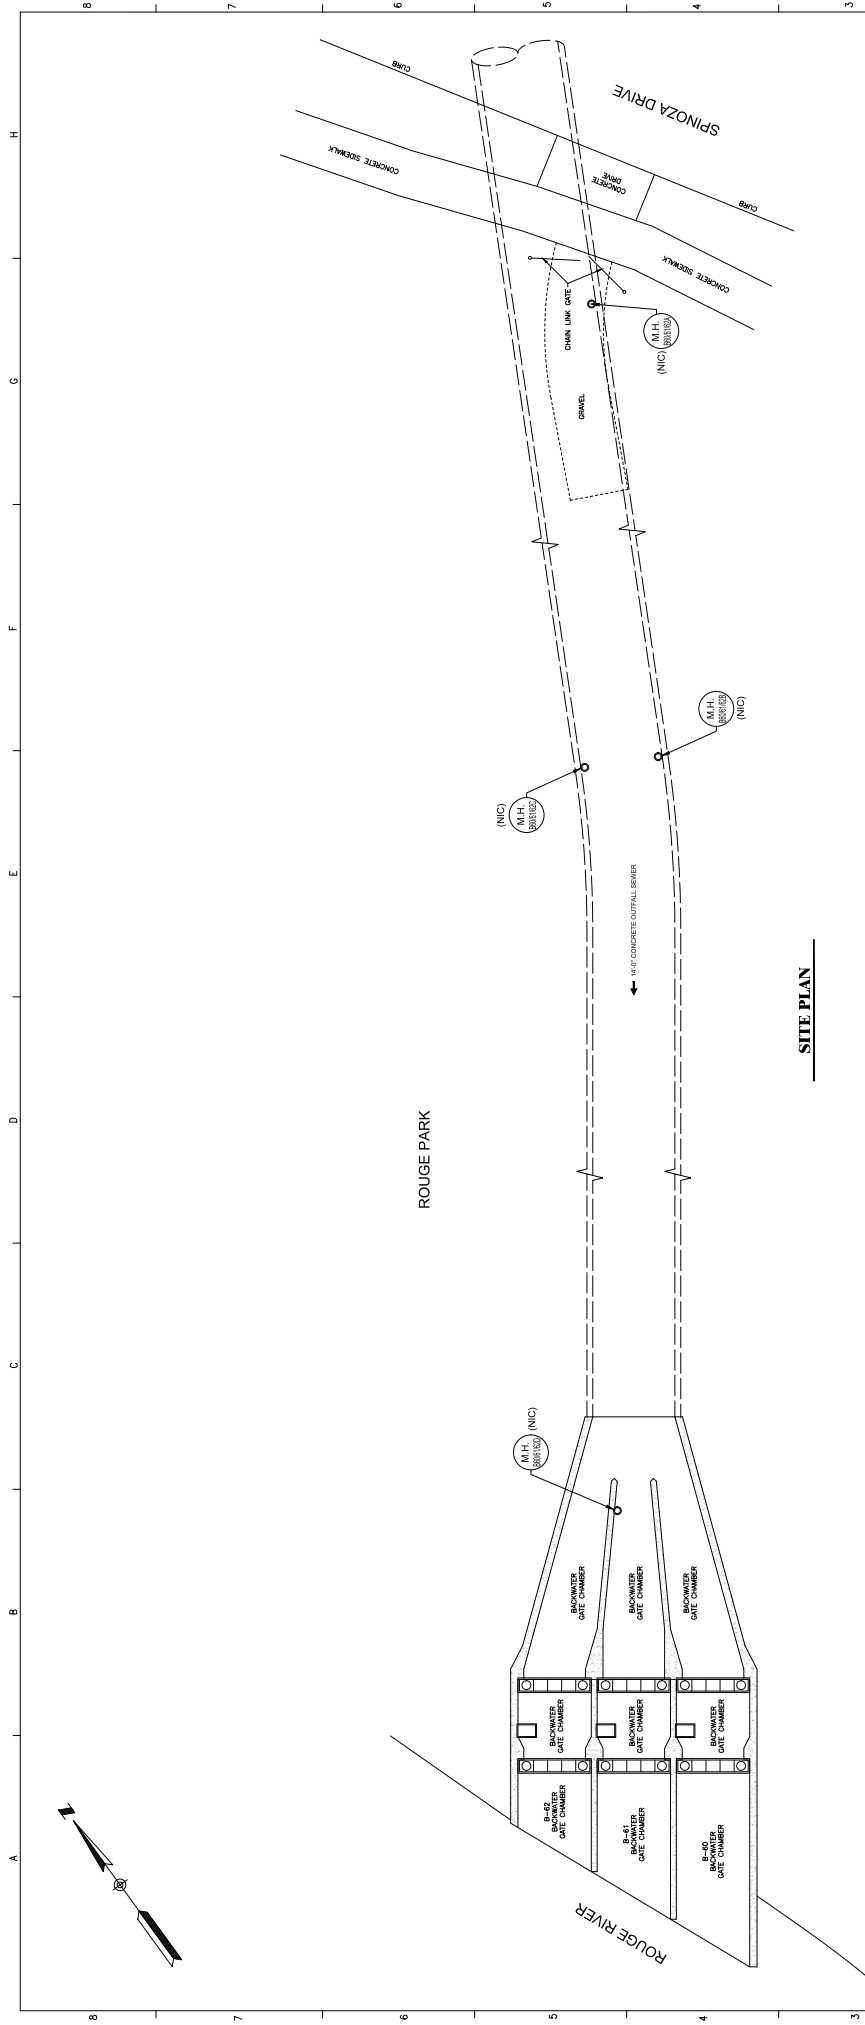

NOTE:
MANHOLE LOCATIONS ARE CONSIDERED APPROXIMATE.
NO DEFECTS ARE IDENTIFIED ON THIS PAGE. DRAWINGS
ARE PROVIDED FOR INFORMATION ONLY.

**B-60/61/62 BACKWATER GATE CHAMBER
EXISTING CONDITIONS AND PROPOSED REPAIRS**

SCALE: 1" = 10'

GRAPHIC SCALE

A horizontal scale bar with alternating black and white segments. It is marked with '10' at the left end, '0' in the middle, and '10' at the right end, indicating a total length of 20 feet.


REPAIR DETAIL CALLOUT

SHEET REFERENCE

X

X


[illegible]

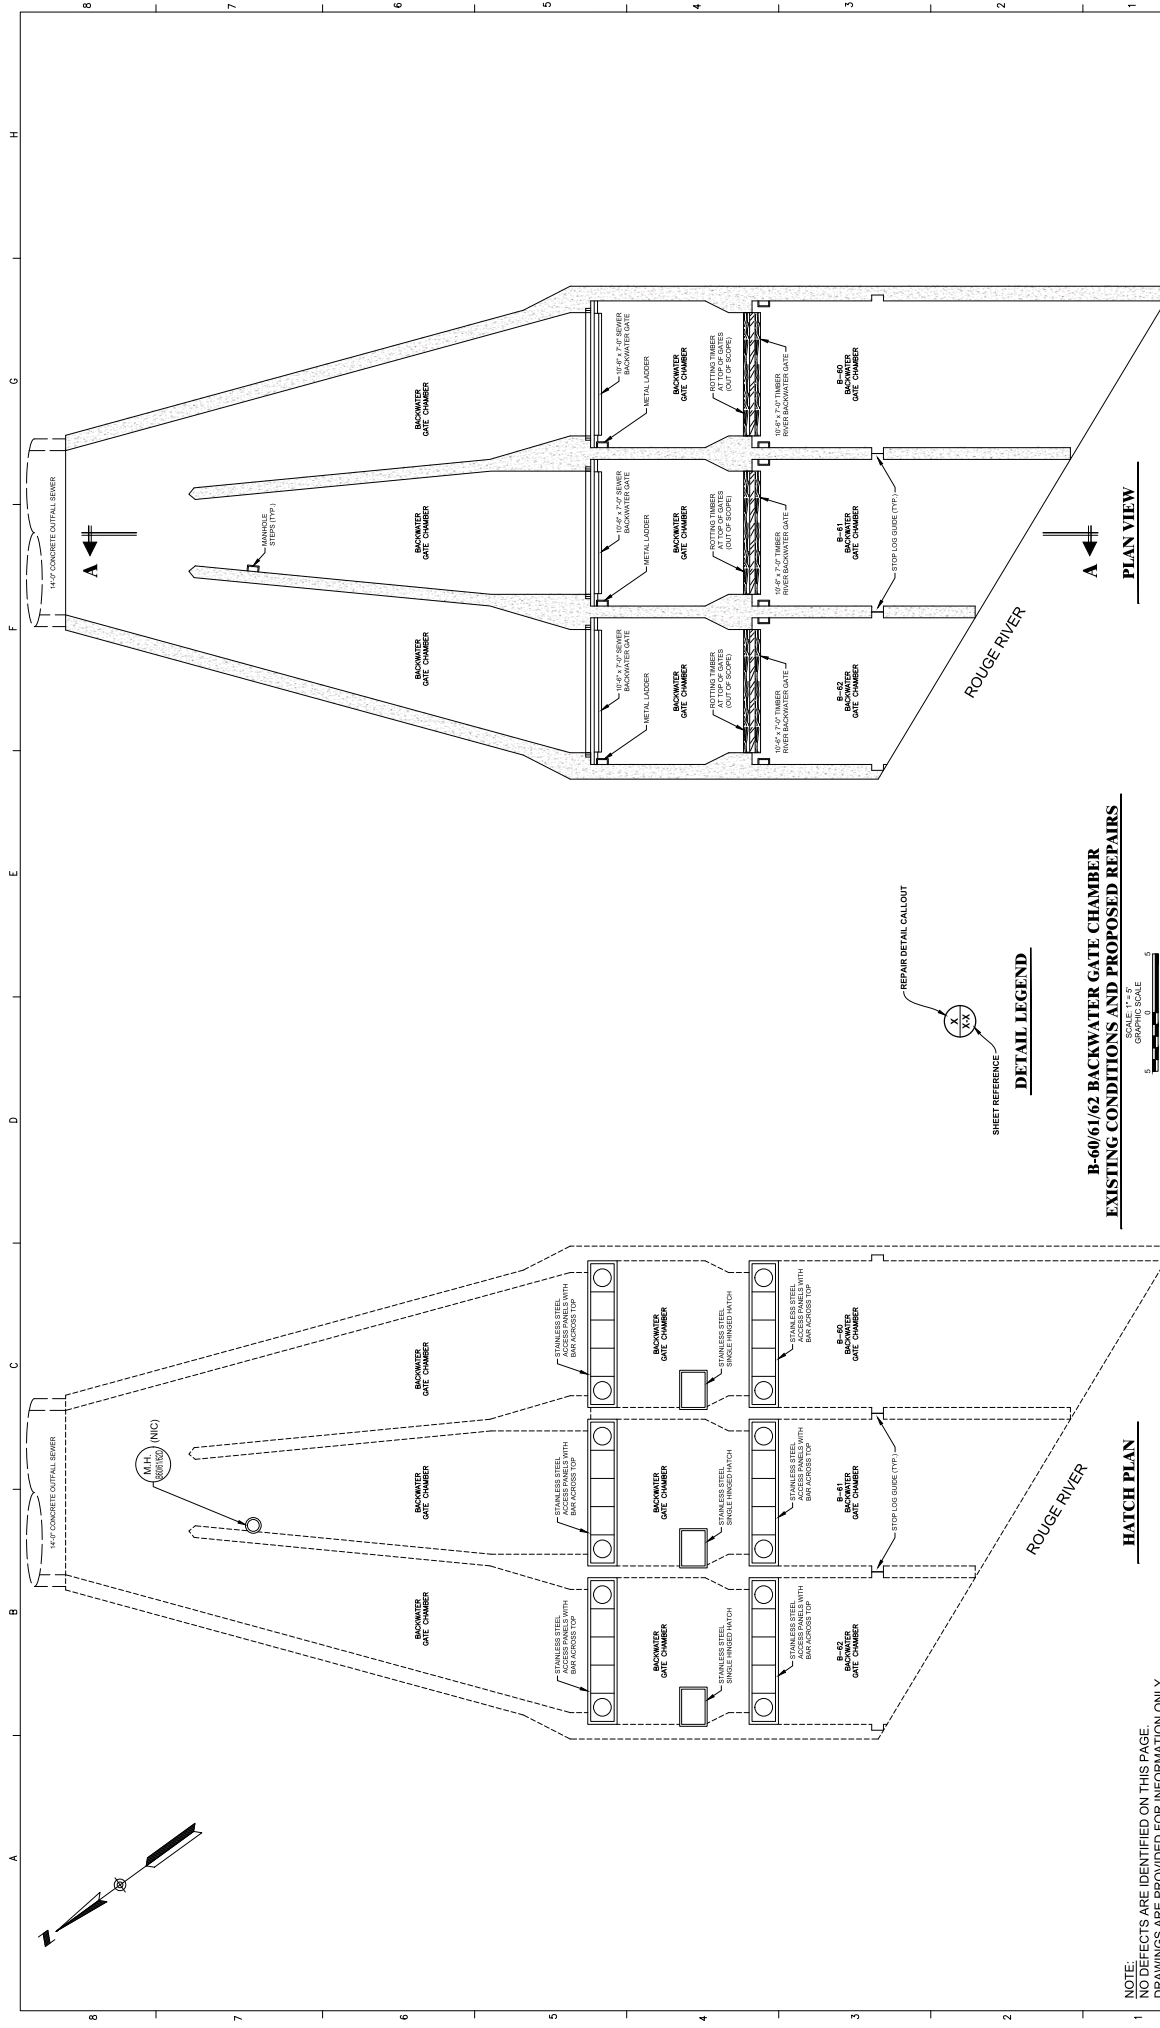

NOTE:
NO DEFECTS ARE IDENTIFIED ON THIS PAGE.
DRAWINGS ARE PROVIDED FOR INFORMATION ONLY.

**B-60/61/62 BACKWATER GATE CHAMBER
EXISTING CONDITIONS AND PROPOSED REPAIRS**

F	</
---	--	--	----

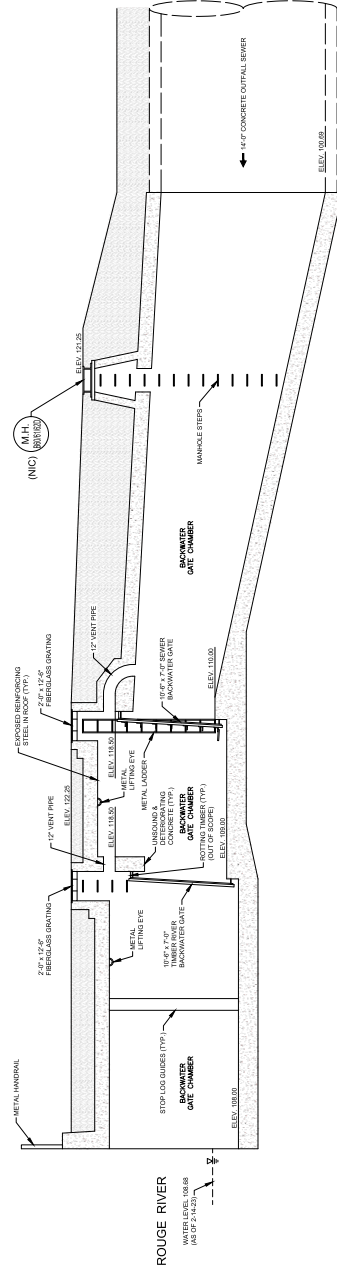

SECTION A-A


NOTE:
NO DEFECTS ARE IDENTIFIED ON THIS PAGE.






**B-60/61/62 BACKWATER GATE CHAMBER
EXISTING CONDITIONS AND PROPOSED REPAIRS**

SCALE: 1" = 5'

**NO DEFECTS ARE IDENTIFIED ON THIS PAGE.
DRAWINGS ARE PROVIDED FOR INFORMATION ONLY.**

[illegible]

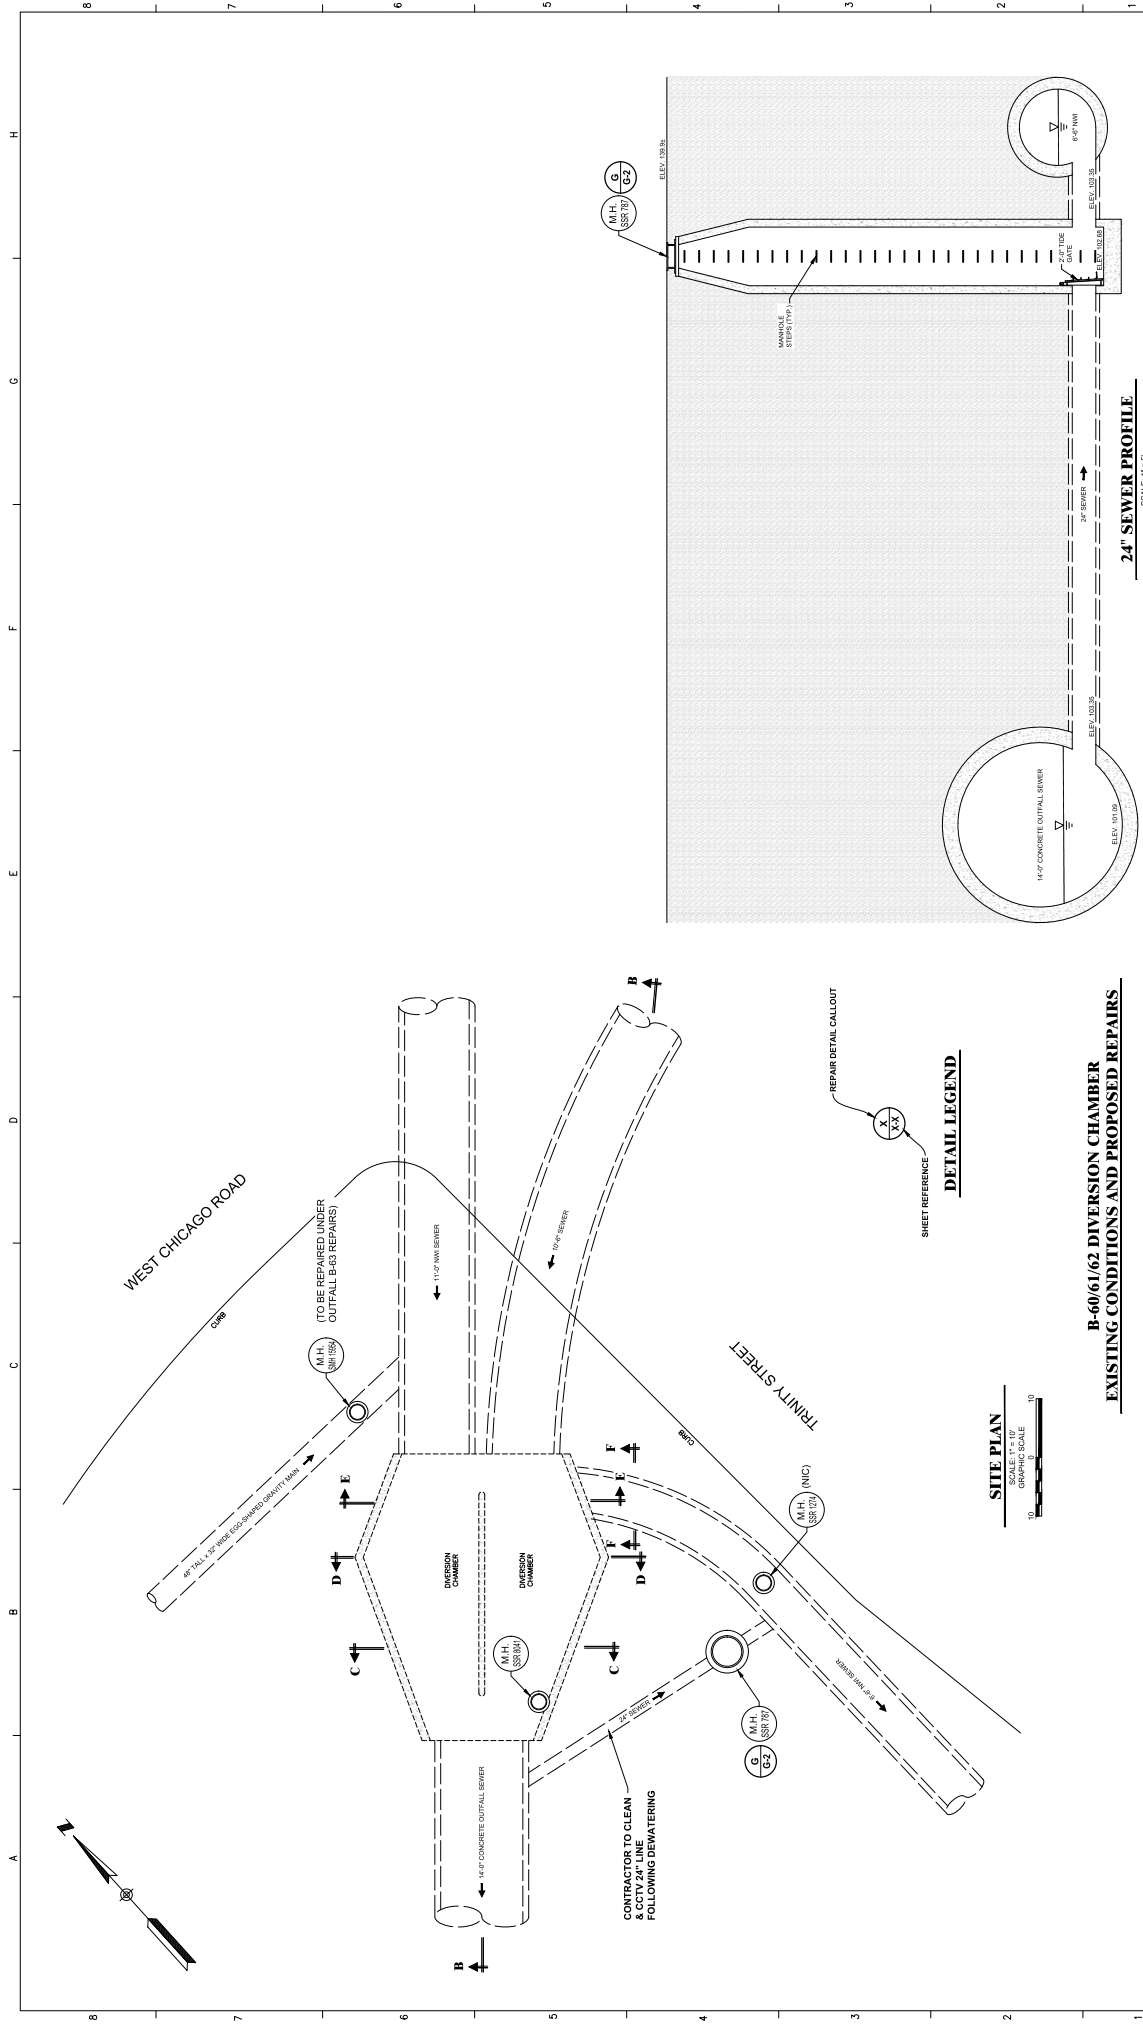

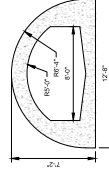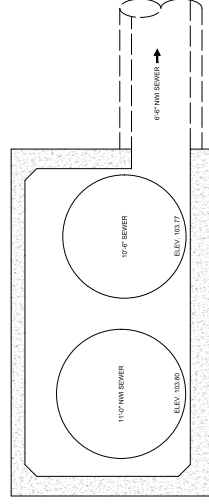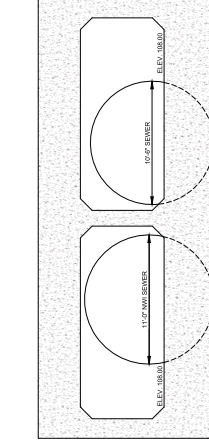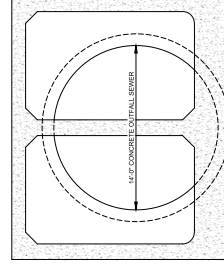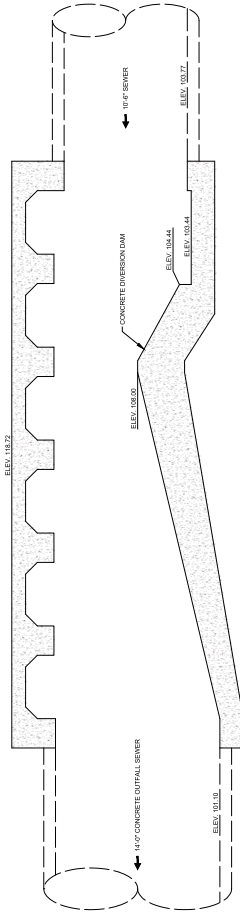


**B-60/61/62 DIVERSION CHAMBER
EXISTING CONDITIONS AND PROPOSED REPAIRS**

SCALE: 1" = 5'
GRAPHIC SCALE

NOTE:
NO DEFECTS ARE IDENTIFIED ON THIS PAGE.
DRAWINGS ARE PROVIDED FOR INFORMATION ONLY.

[illegible]


SEE CONTINUATION ON B-64 PLAN SET (SHEET NO. C-800)

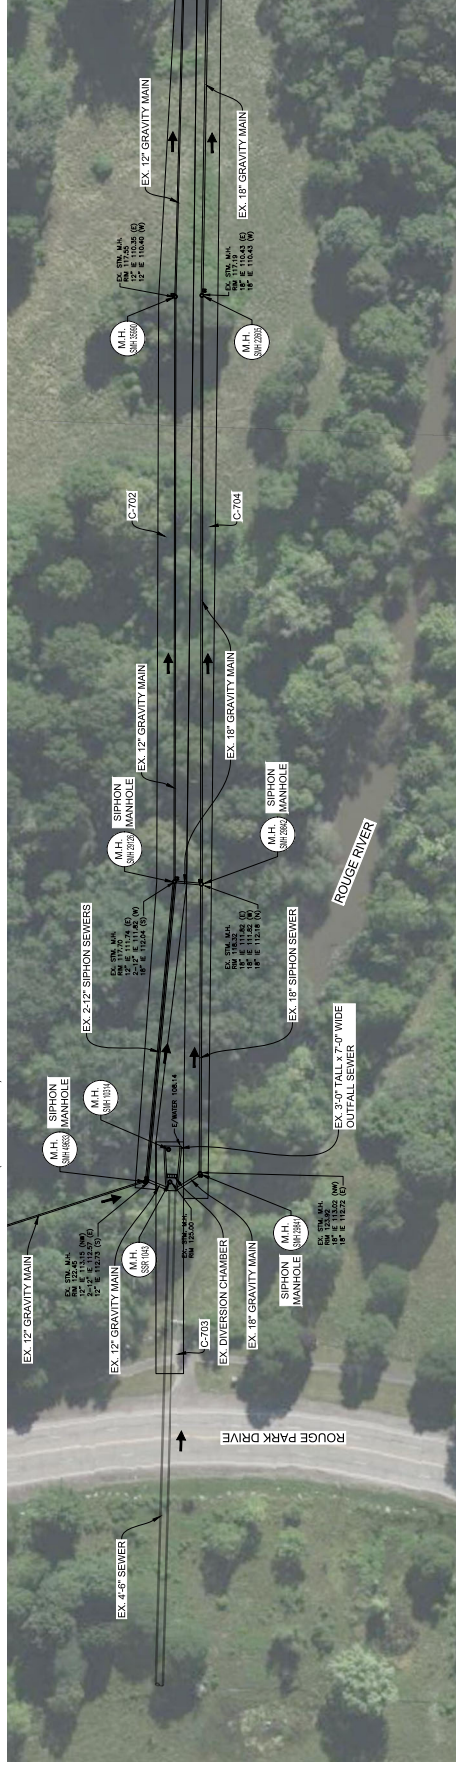

SEE CONTINUATION BELOW LEFT




SEE CONTINUATION ABOVE RIGHT

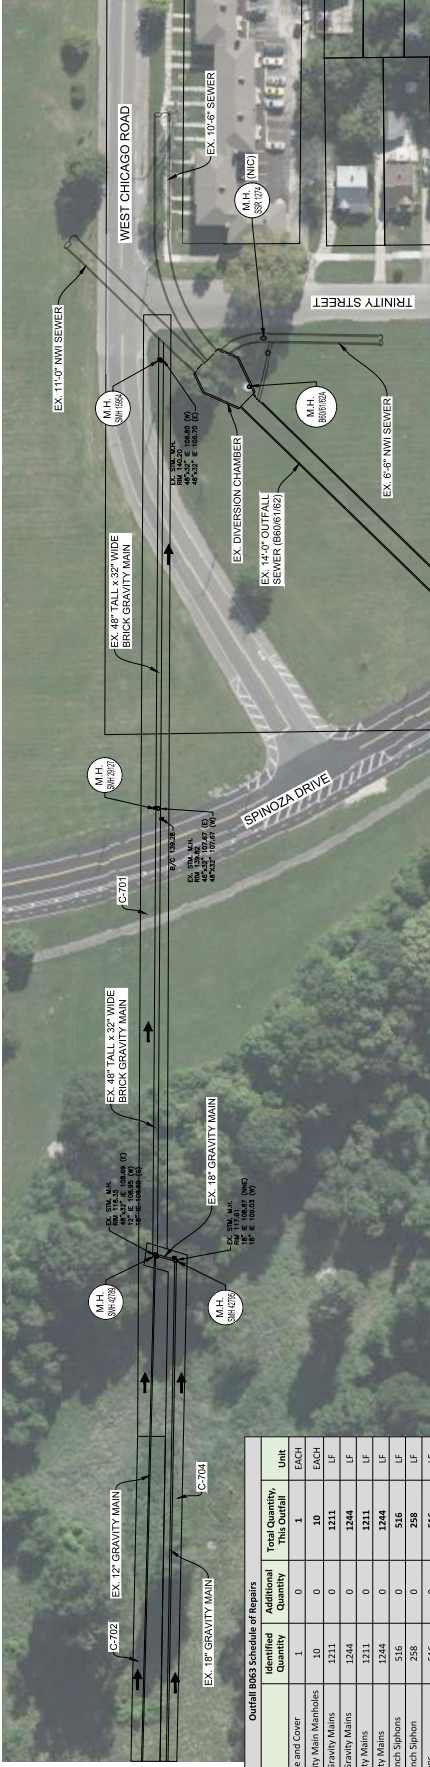

Outfall B063 Schedule of Repairs				
Description	Estimated Quantity	Estimated Quantity	Total Quantity, This Estimate	Unit
Replace Manhole Frame and Cover	1	0	1	EACH
Replace Siphon & Gravity Main Manholes	10	0	10	EACH
Clear & CCTV 24-inch Gravity Mains	1211	0	1211	LF
Clear & CCTV 18-inch Gravity Mains	1244	0	1244	LF
CIPP Line 24-inch Gravity Mains	1211	0	1211	LF
CIPP Line 18-inch Gravity Mains	1244	0	1244	LF
Dewater & Inspect 12-inch Siphons	516	0	516	LF
Dewater & Inspect 18-inch Siphon	258	0	258	LF
CIPP Line 12-inch Siphons	516	0	516	LF
CIPP Line 18-inch Siphon	258	0	258	LF


Outfall B063 Siphon Details Summary				
Outfall	Individual Length (ft.)	Total Siphon Length (ft.)	Depth to Siphon Invert from GS (ft)	Bend (deg.)
B063	12	258	30	22.5 & 5.5/8
	12	258	774	
	18	258	26	N/A
Other Notes				
(21) 12" Siphons				
(1) 18" Siphon				

B-63 PLAN

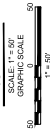


NOTE:
GENERAL LOCATIONS OF DEFECTS ARE INTENDED TO BE SHOWN IN THE FIELD BY THE ENGINEER. PLEASE NOTE THAT THE ENGINEER MAY ELECT TO CHANGE REPAIR LOCATION AT NO ADDITIONAL COST TO THE OWNER.

FACILITY		SUB CONSULTANTS		PRIME CONSULTANT		DRAWING TITLE		DRAWING NO.	
REHABILITATION OF OUTFALLS B-46, B-49, B-50, B-54, B-56/57/58, B-60/61/62, B-63, B-64, B-65, B-67/68, B-69/70, B-71, B-72, B-77, B-79, B-80/81, B-82, B-85, AND B-87		Applied Science, Inc. Hazen AW Associated Waters & Wastewater, Inc.		FKE FK ENGINEERING 3040 STEPHENSON HWY. MADISON HEIGHTS, MI 48071		OUTFALL B-63 EXISTING OUTFALL LAYOUT AND SCHEDULE OF REPAIRS		C-700	
SEAL/STAMP		TOWN		SECTION		RANGE		DRAWING NO.	
NOT DRAWN BY: NJS CHECKED BY: SAK APPROVED BY: FJK		G		G		G		C-700	
DESCRIPTIONS / REVISIONS		CHKD		APPR		DATE			

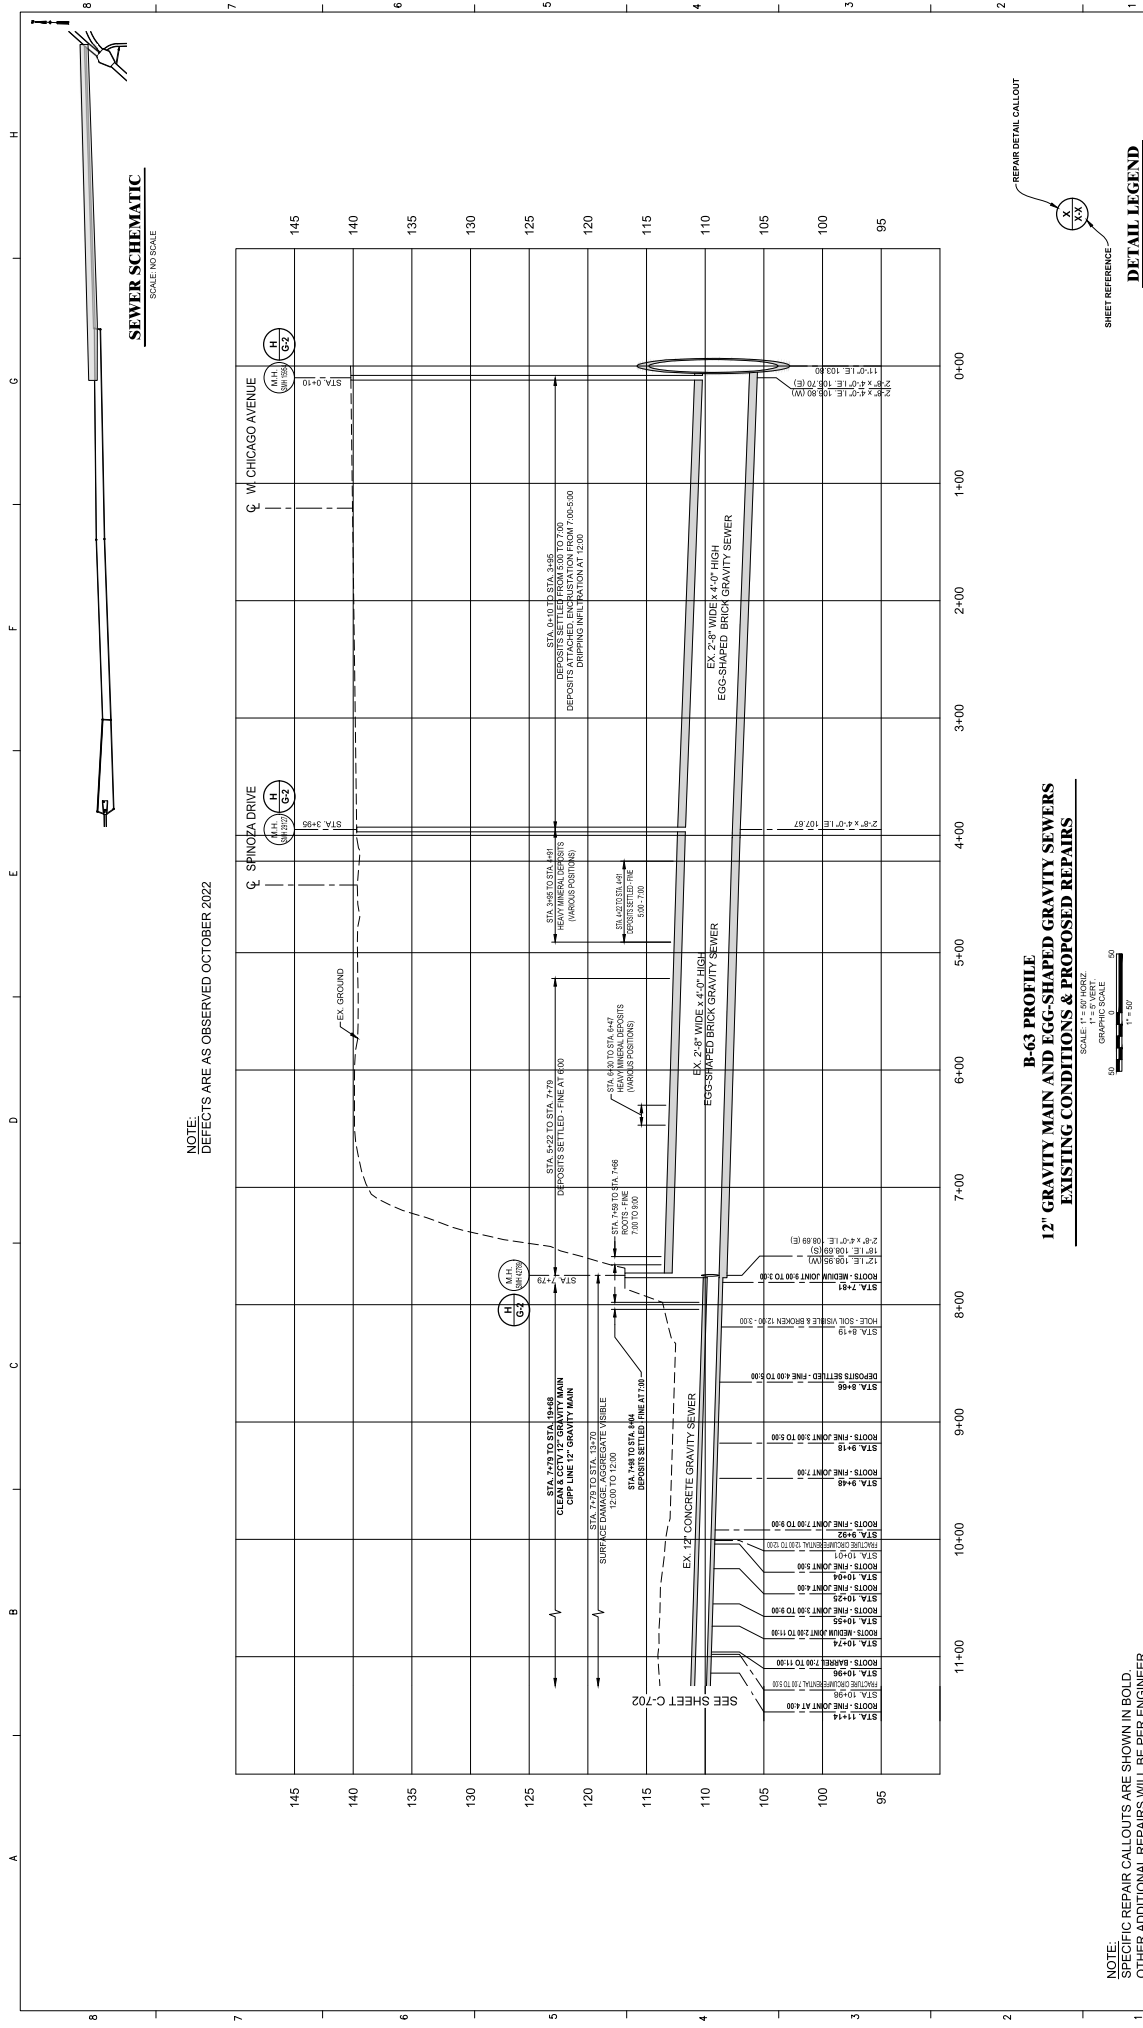


NOTE:
SPECIFIC REPAIR CALLOUTS ARE SHOWN IN BOLD.
OTHER ADDITIONAL REPAIRS WILL BE PER ENGINEER
AUTHORIZATION IN THE FIELD.

[illegible]


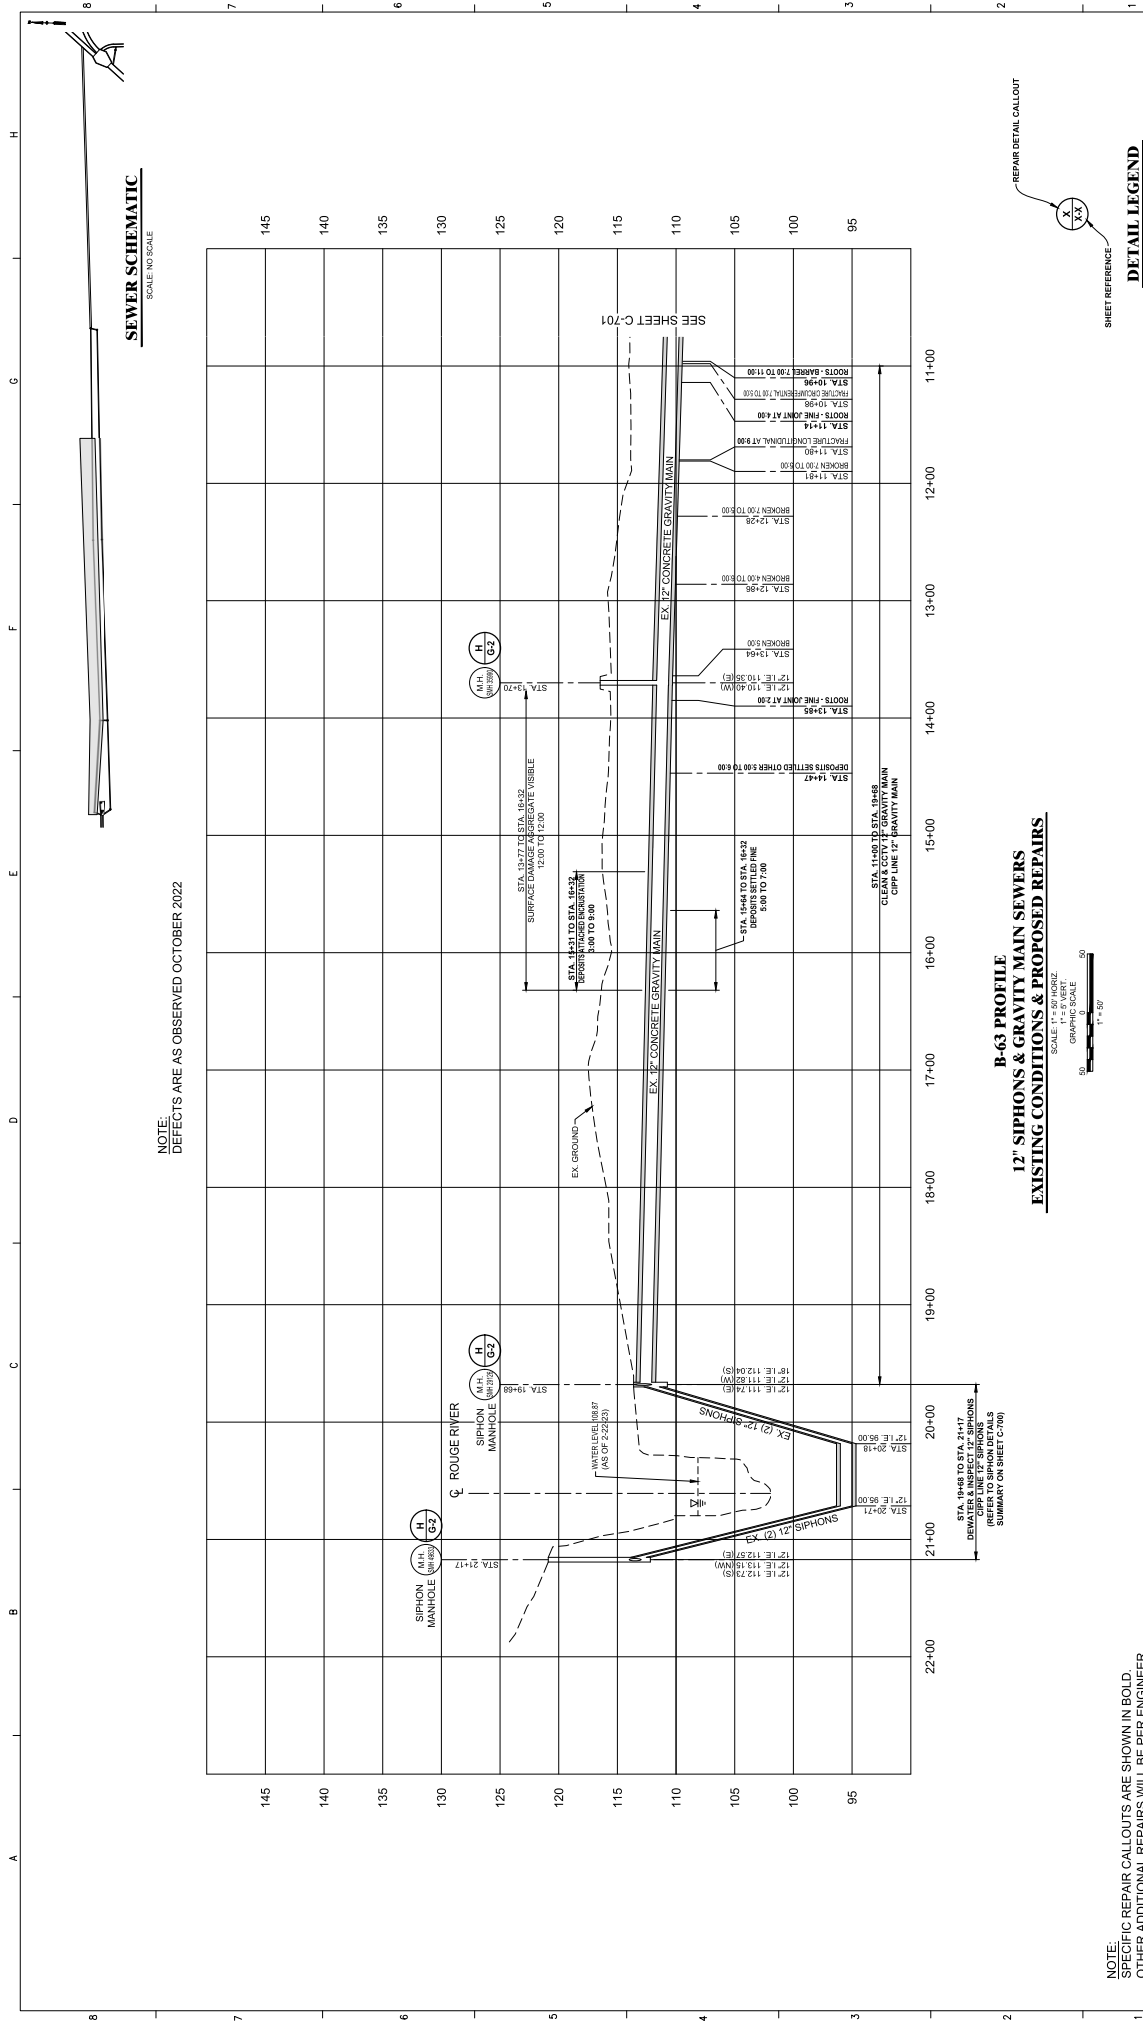



FACILITY										SEAL/STAMP										DESIGNED BY:										DRAWN BY:										CHECKED BY:										APPROVED BY:										DATE										CHKD										APPR										DATE										DESCRIPTIONS / REVISIONS	
B-46, B-49, B-50, B-54, B-56/57/58, B-60/61/62, B-63, B-64, B-65, B-67/68, B-69/70, B-71, B-72, B-77, B-79, B-80/81, B-82, B-85, AND B-87										REHABILITATION OF OUTFALLS										NOT										NOT										

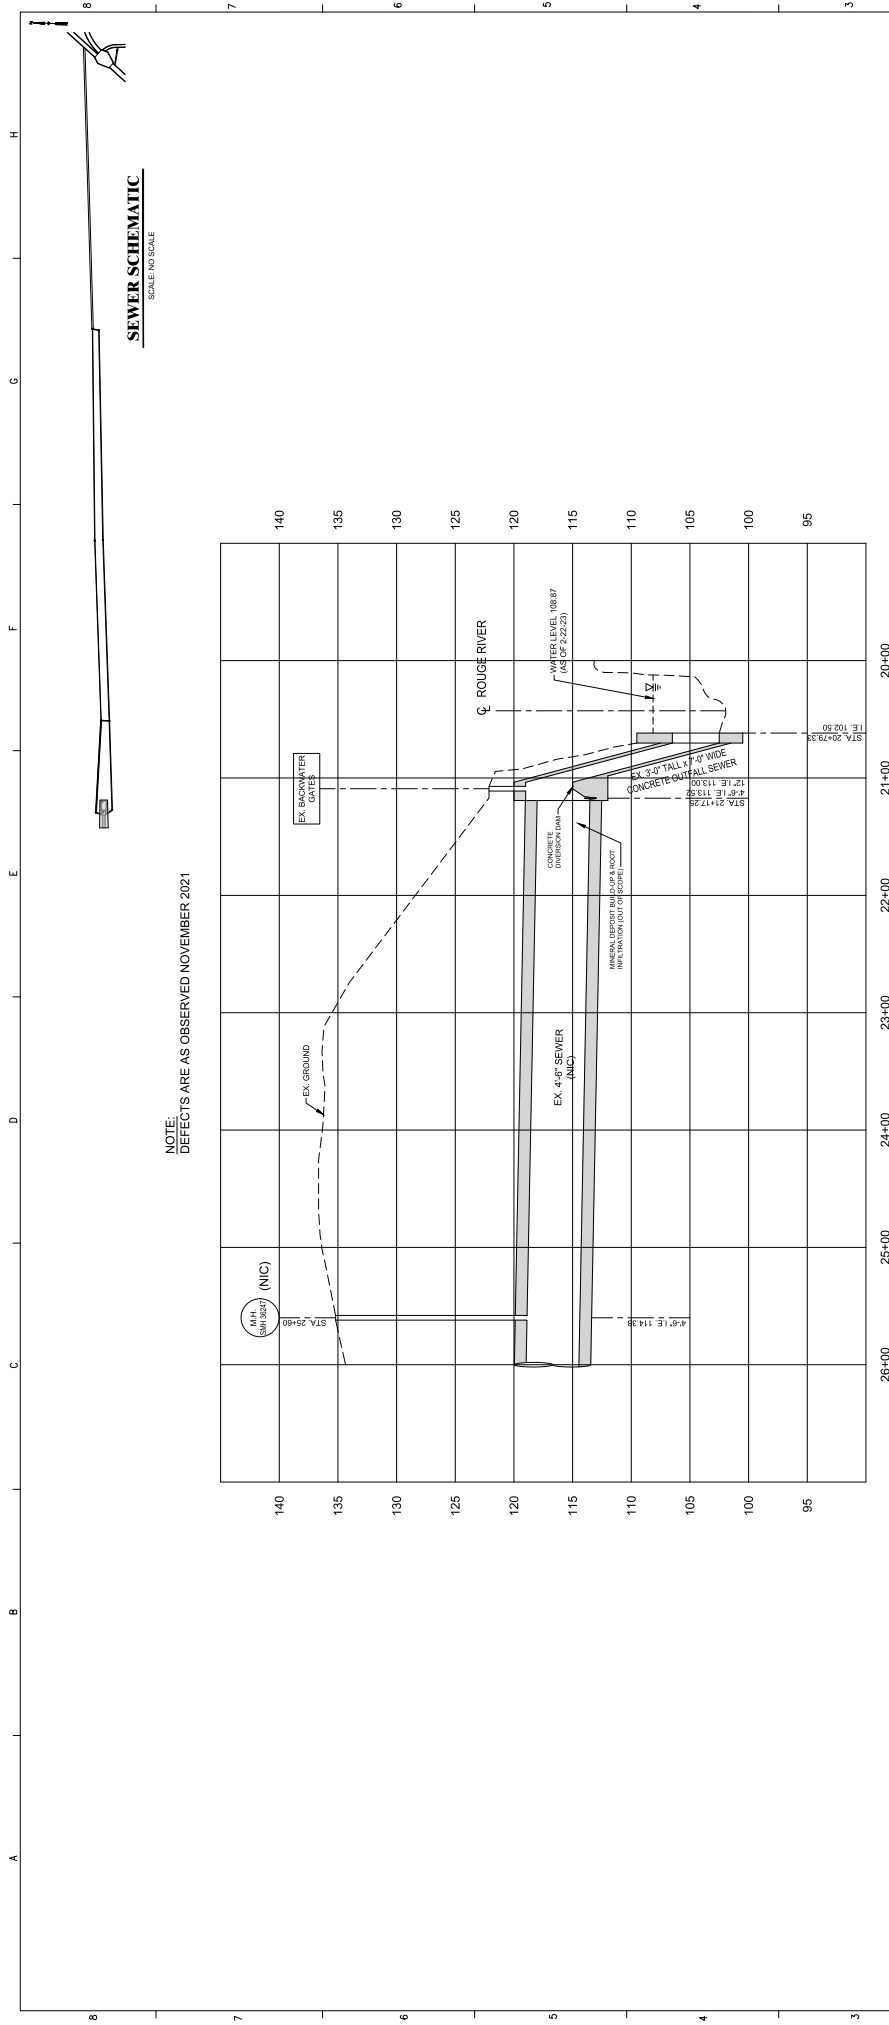

NOTE:
SPECIFIC REPAIR CALLOUTS ARE SHOWN IN BOLD.
OTHER ADDITIONAL REPAIRS WILL BE PER ENGINEER
AUTHORIZATION IN THE FIELD.

**B-63 PROFILE
OUTFALL SEWER
EXISTING CONDITIONS & PROPOSED REPAIRS**

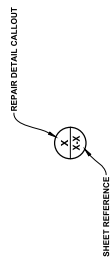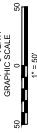[illegible]

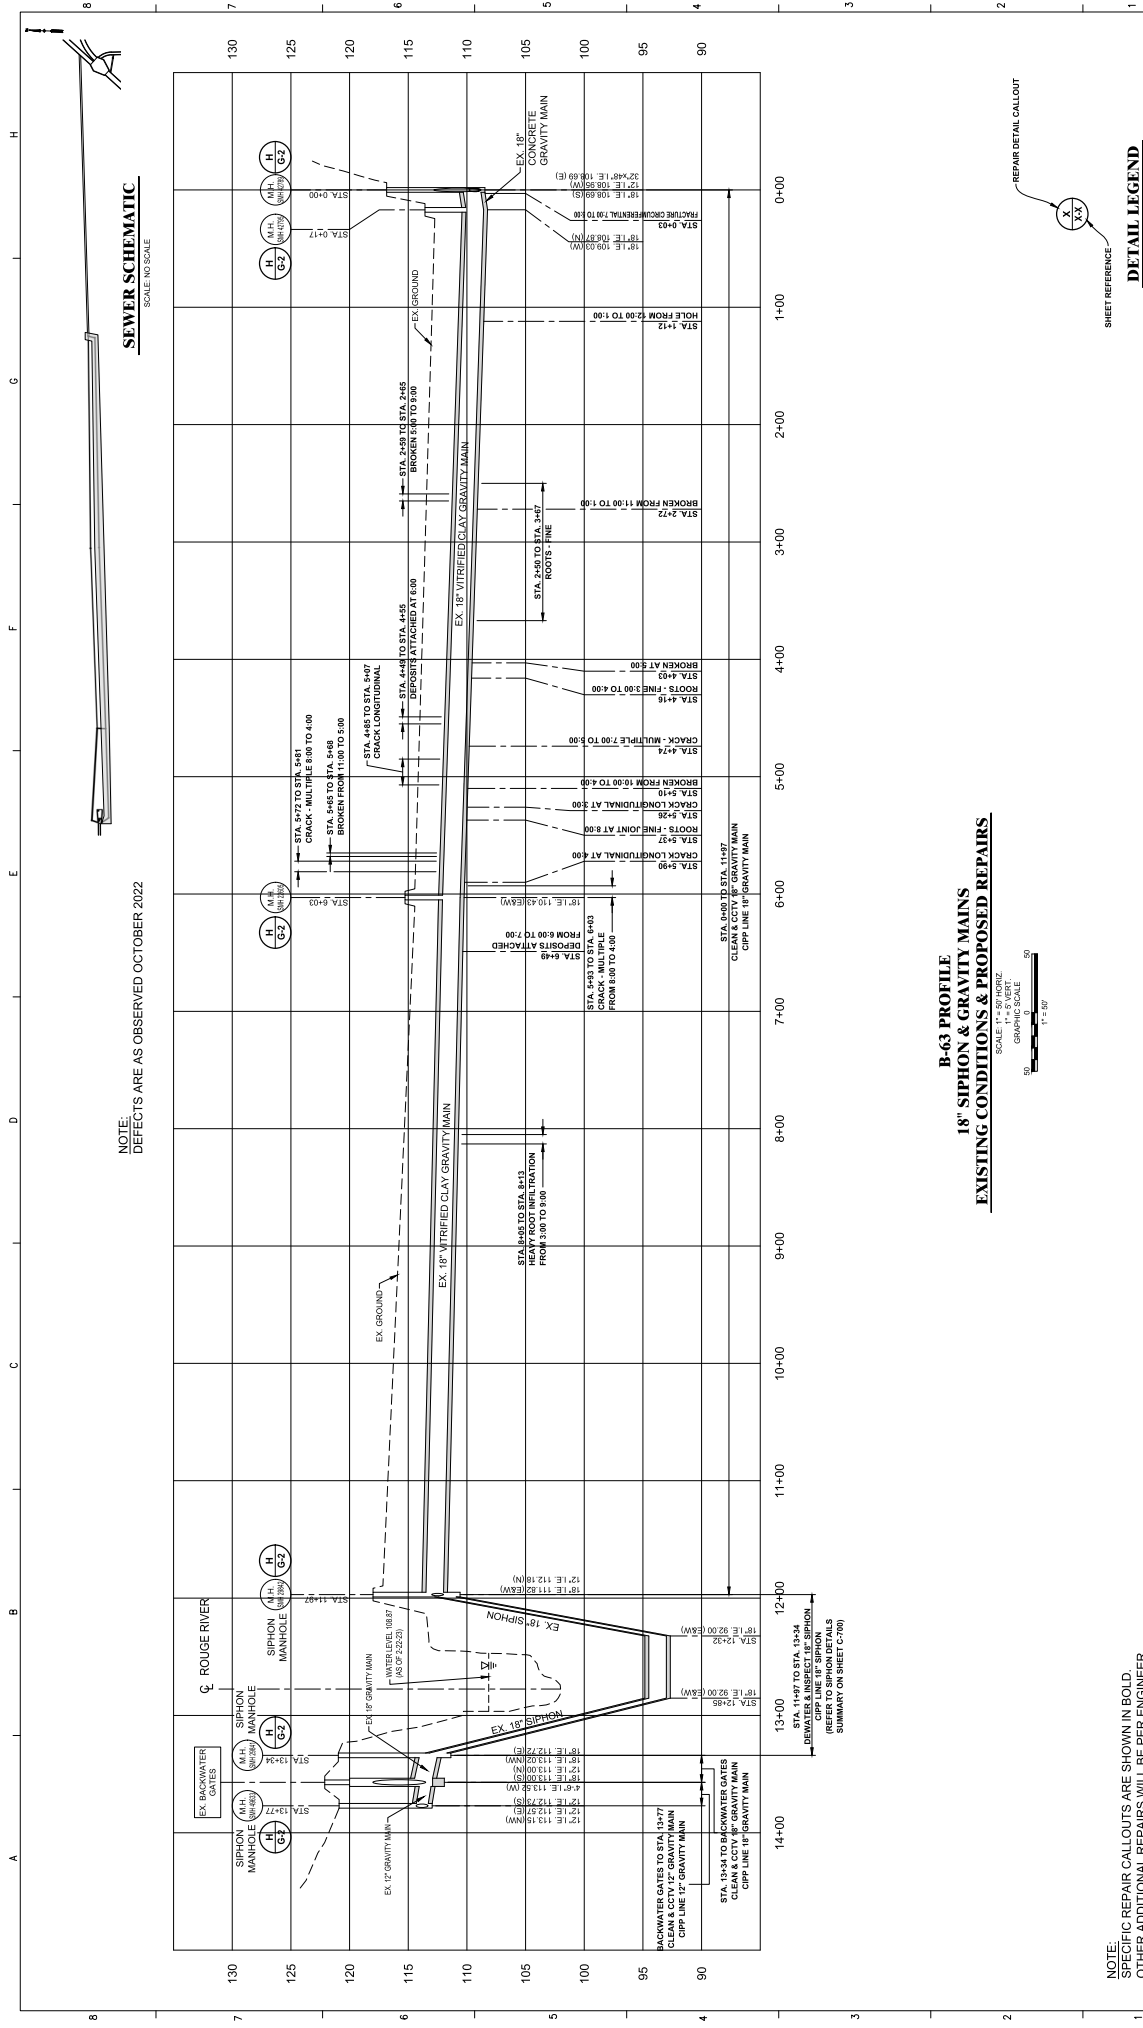

NOTE:
DEFECTS ARE AS OBSERVED OCTOBER 2022

**B-63 PROFILE
18" SIPHON & GRAVITY MAINS
EXISTING CONDITIONS & PROPOSED REPAIRS**


SCALE: 1" = 50' HORIZ.
1" = 5' VERT.
GRAPHIC SCALE



50 0 4" = 50'

NOTE:
SPECIFIC REPAIR CALLOUTS ARE SHOWN IN BOLD.
OTHER ADDITIONAL REPAIRS WILL BE PER ENGINEER
AUTHORIZATION IN THE FIELD.

[illegible]

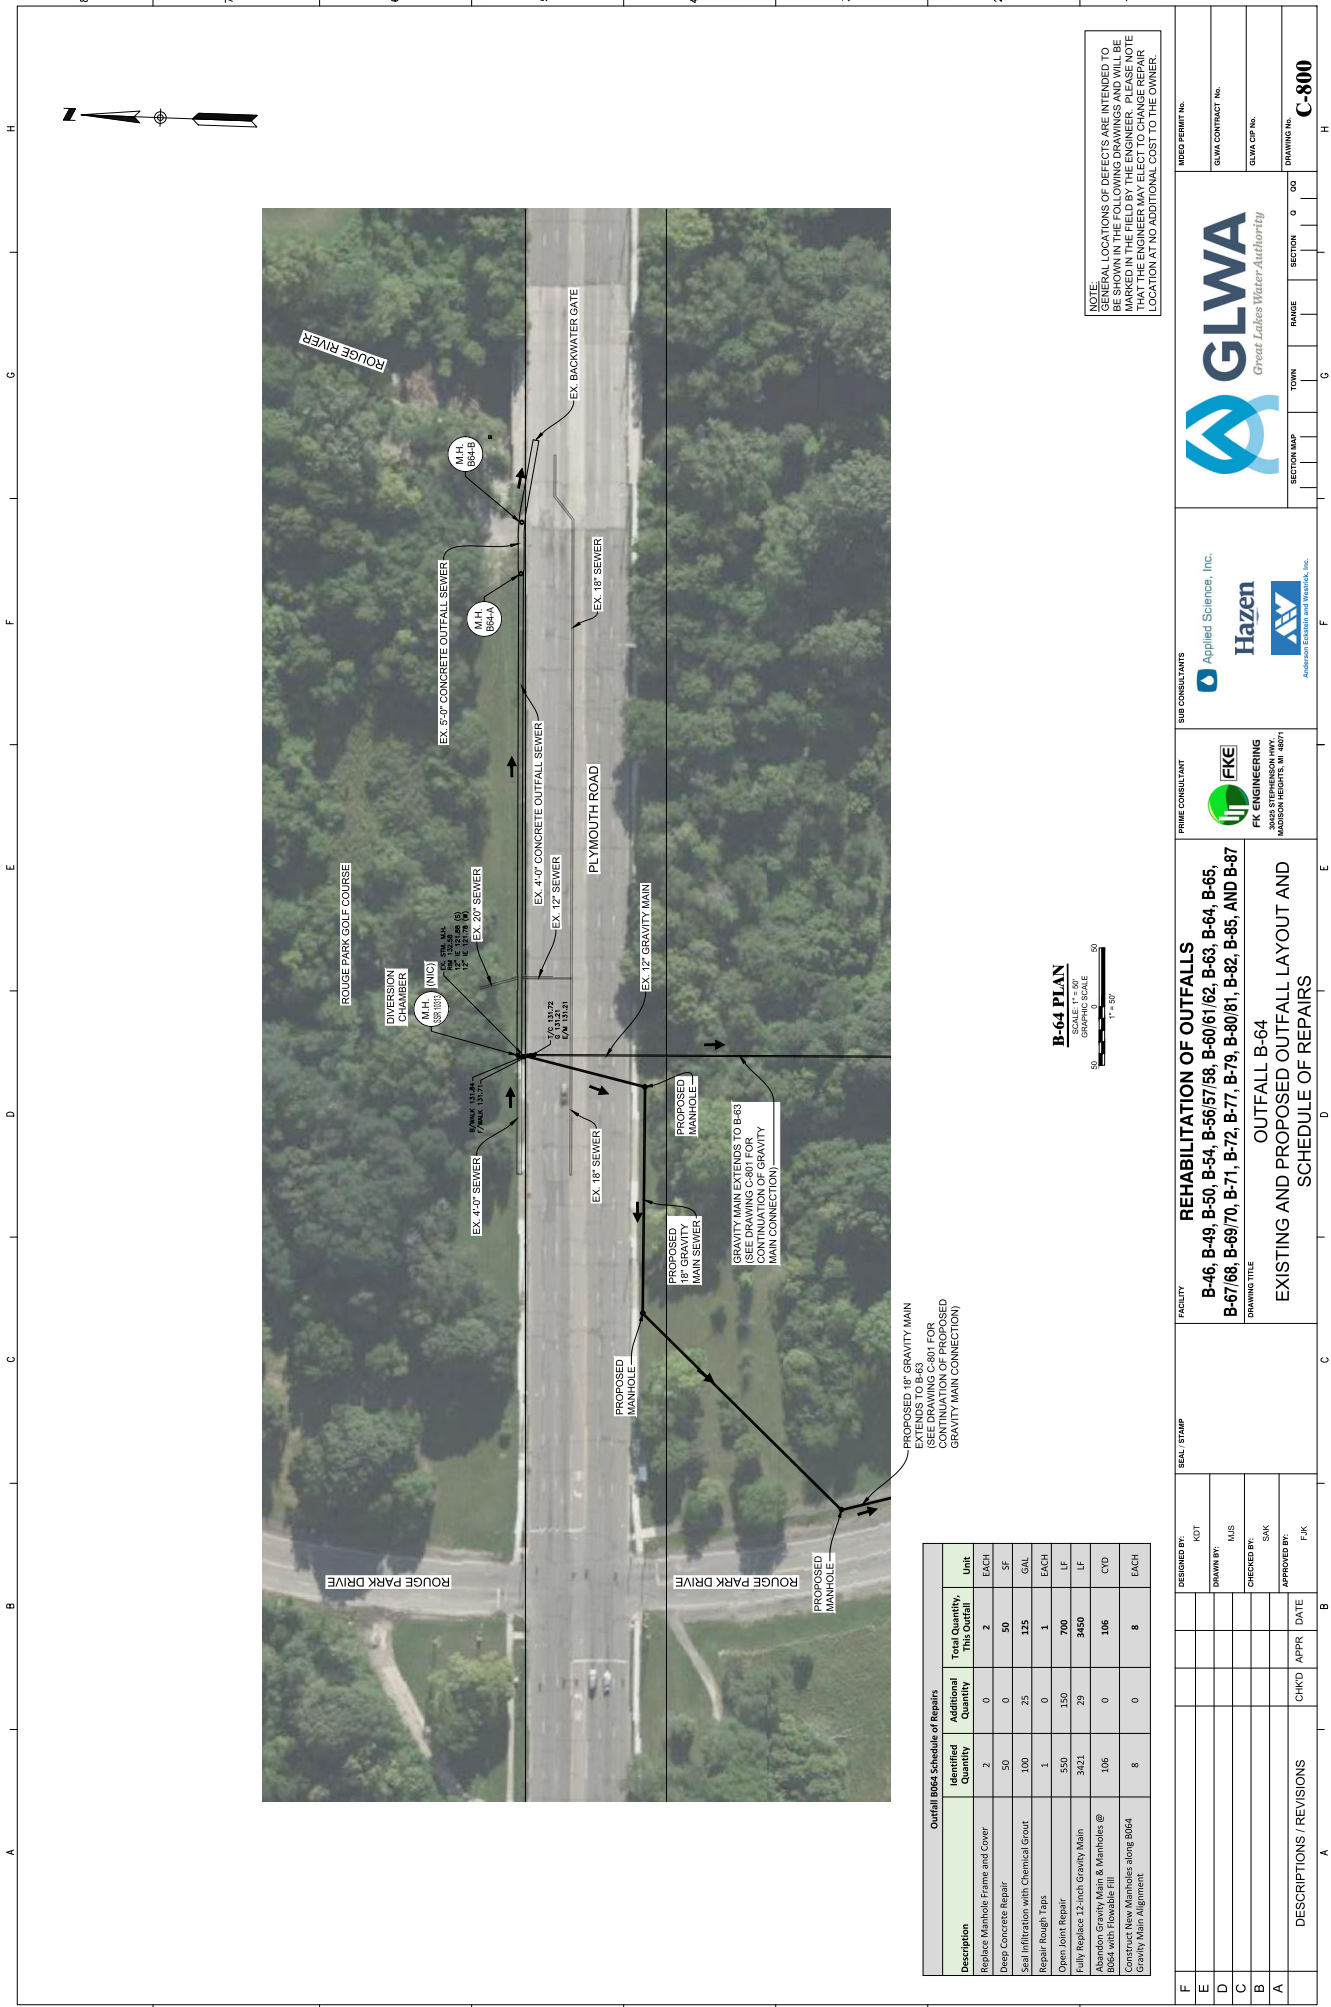


Outfall B064 Schedule of Repairs				
Description	Identified Quantity	Additional Quantity	Total Quantity, This Outfall	Unit
Replace Manhole Frame and Cover	2	0	2	EACH
Deep Concrete Repair	50	0	50	SF
Seal Infiltration with Chemical GROUT	100	25	125	GAL
Repair Rough Taps	1	0	1	EACH
Open Joint Repair	550	150	700	LF
Fully Replace 12-inch Gravity Main	3421	29	3450	LF
Abandon Gravity Main & Manholes @ B064 with Flowable Fill	106	0	106	CYD
Construct New Manholes along B064 Gravity Main Alignment	8	0	8	EACH

B-64 PLAN

SCALE: 1" = 50'
GRAPHIC SCALE
50' 1" = 50'

NOTE:
GENERAL LOCATIONS OF DEFECTS ARE INTENDED TO BE SHOWN IN THE FIELD BY THE ENGINEER. PLEASE NOTE THAT THE ENGINEER MAY ELECT TO CHANGE REPAIR LOCATION AT NO ADDITIONAL COST TO THE OWNER.

F	DESIGNED BY	NOT	SEAL/STAMP	FACILITY	PRIME CONSULTANT	SUB CONSULTANTS	GLWA Great Lakes Water Authority	MEMO PERMIT NO.
E	DRAWN BY:			B-46, B-49, B-50, B-54, B-56/57/58, B-60/61/62, B-63, B-64, B-65, B-67/68, B-69/70, B-71, B-72, B-77, B-79, B-80/81, B-82, B-85, AND B-87	FKE FK ENGINEERING 3040 STEPHENSON HWY. MADISON HEIGHTS, MI 48071	Applied Science, Inc. Hazen ANDERSON CONSULTANTS & ENGINEERS, INC.	GLWA CONTRACT NO.	
D	CHECKED BY:	NJS					GLWA CIP NO.	
C	APPROVED BY:	SAK					DRAWING NO.	
B							C-800	
A	DESCRIPTIONS / REVISIONS	CHKD	APPR	DATE				

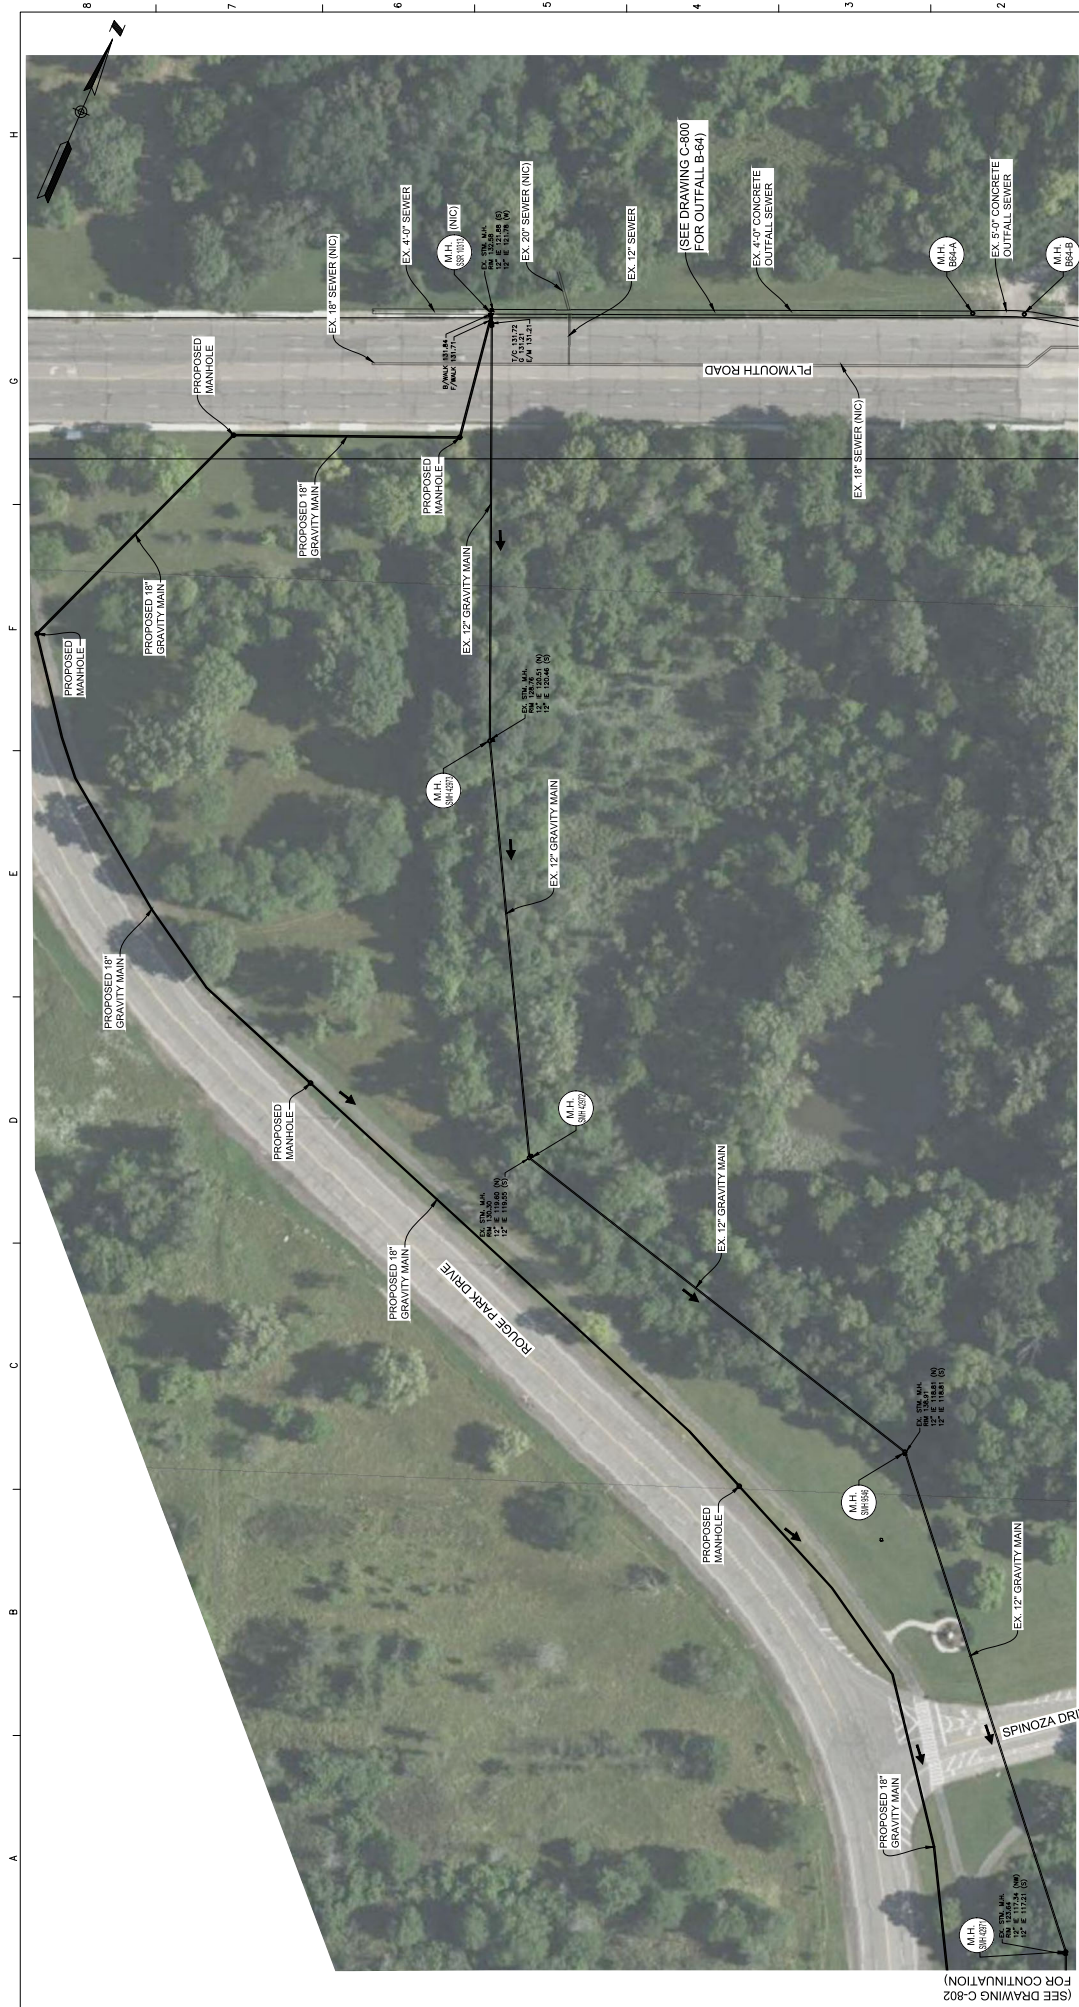

NOTE:
GENERAL LOCATIONS OF DEFECTS ARE INTENDED TO BE SHOWN IN THE FOLLOWING DRAWINGS AND WILL BE MARKED IN THE FIELD BY THE ENGINEER. PLEASE NOTE THAT THE ENGINEER MAY ELECT TO CHANGE REPAIR LOCATION AT NO ADDITIONAL COST TO THE OWNER.

GLWA
Great Lakes Water Authority

Applied Science, Inc.
Hazen
AW
Advanced Water & Waste Solutions, Inc.

FK
FK Engineering
3040 STEPHENSON HWY.
MADISON HEIGHTS, MI 48071

REHABILITATION OF OUTFALLS
B-46, B-49, B-50, B-54, B-56/57/58, B-60/61/62, B-63, B-64, B-65,
B-67/68, B-69/70, B-71, B-72, B-77, B-79, B-80/81, B-82, B-85, AND B-87
OUTFALL B-64
GRAVITY MAIN CONNECTION EXISTING & PROPOSED
OUTFALL LAYOUT & SCHEDULE OF REPAIRS (1 OF 2)


DESIGNED BY: NOT
DRAWN BY: NJS
CHECKED BY: SAK
APPROVED BY: FJK

DATE: 11/22/15

CHKD: APPR: DATE: 11/22/15

DESCRIPTIONS / REVISIONS


SECTION MAP: TOWN: RANGE: SECTION: GO: DRAWING NO.: C-801

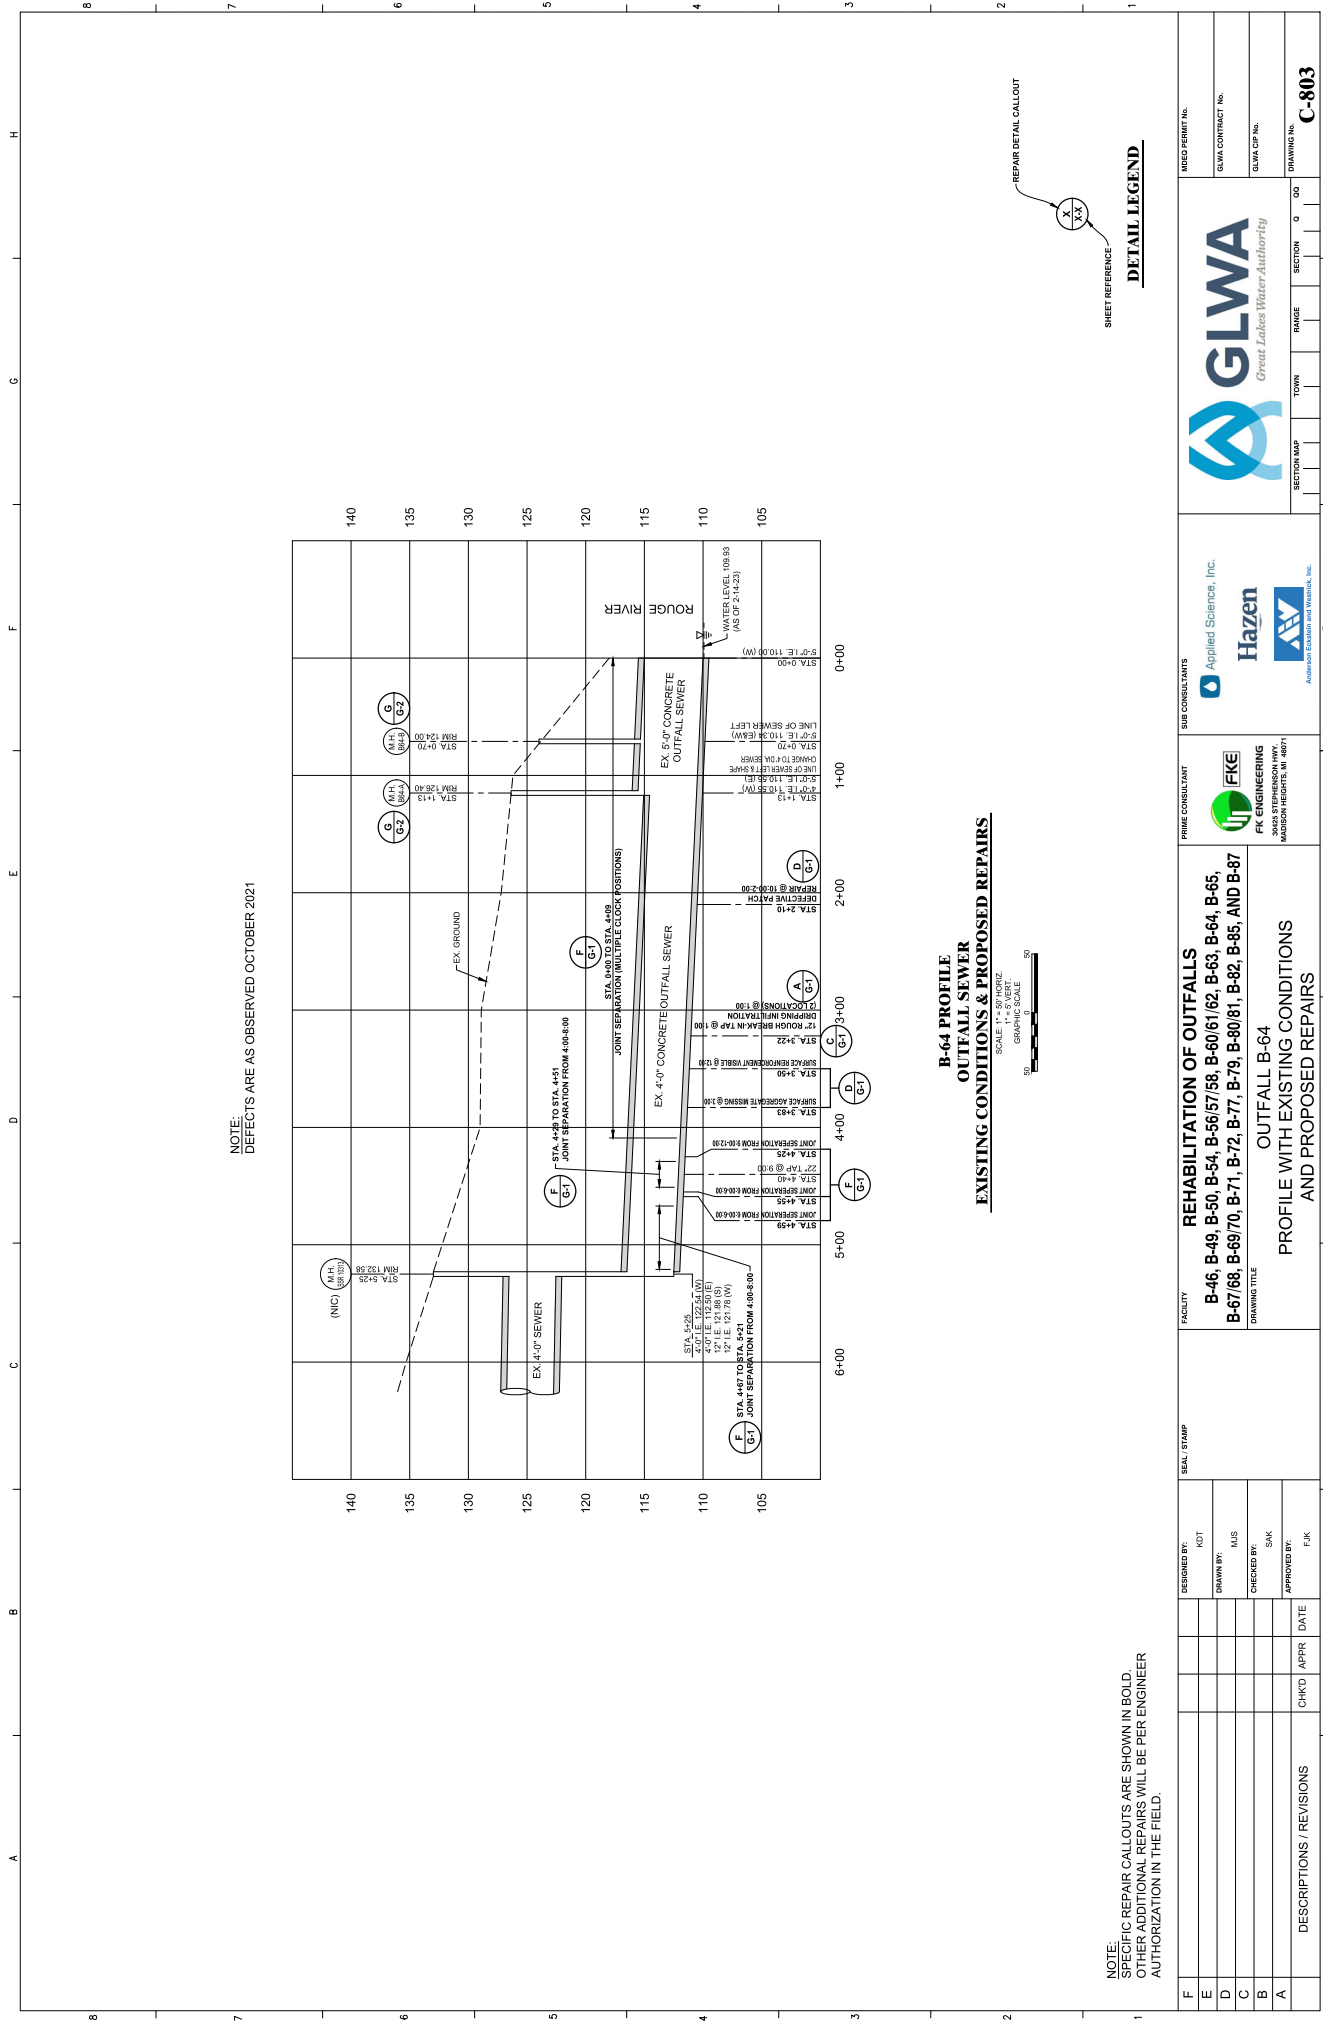

NOTE:
DEFECTS ARE AS OBSERVED OCTOBER 2021

**B-64 PROFILE
OUTFALL SEWER
EXISTING CONDITIONS & PROPOSED REPAIRS**


SCALE: 1" = 50' HORIZ.
1" = 10' VERT.
GRAPHIC SCALE

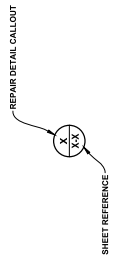


DETAIL LEGEND


NOTE:
SPECIFIC REPAIR CALLOUTS ARE SHOWN IN BOLD.
OTHER ADDITIONAL REPAIRS WILL BE PER ENGINEER
AUTHORIZATION IN THE FIELD.


F	</
---	--	--	----

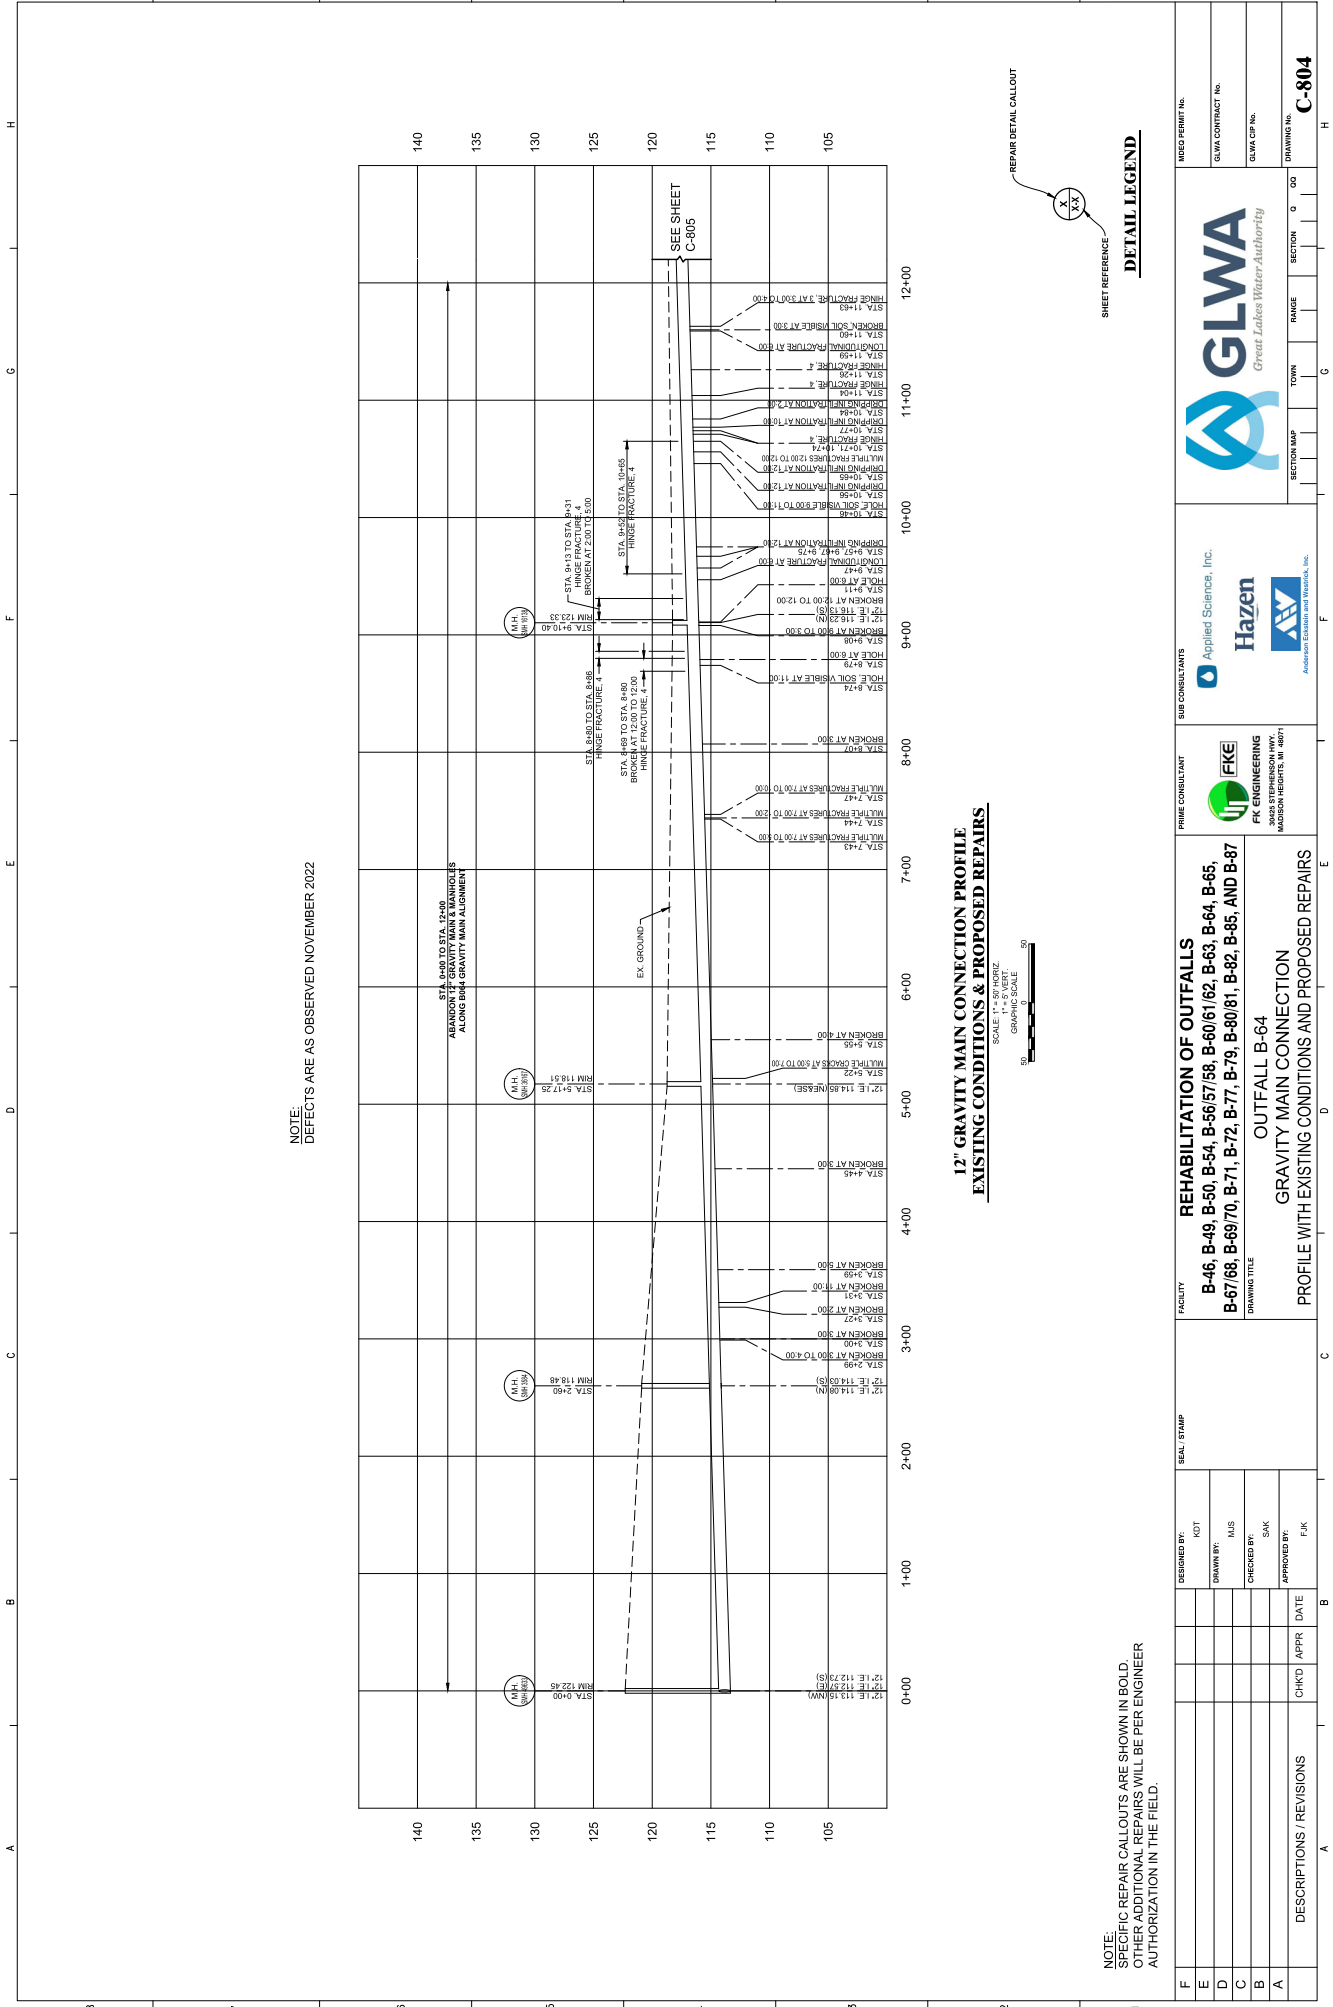

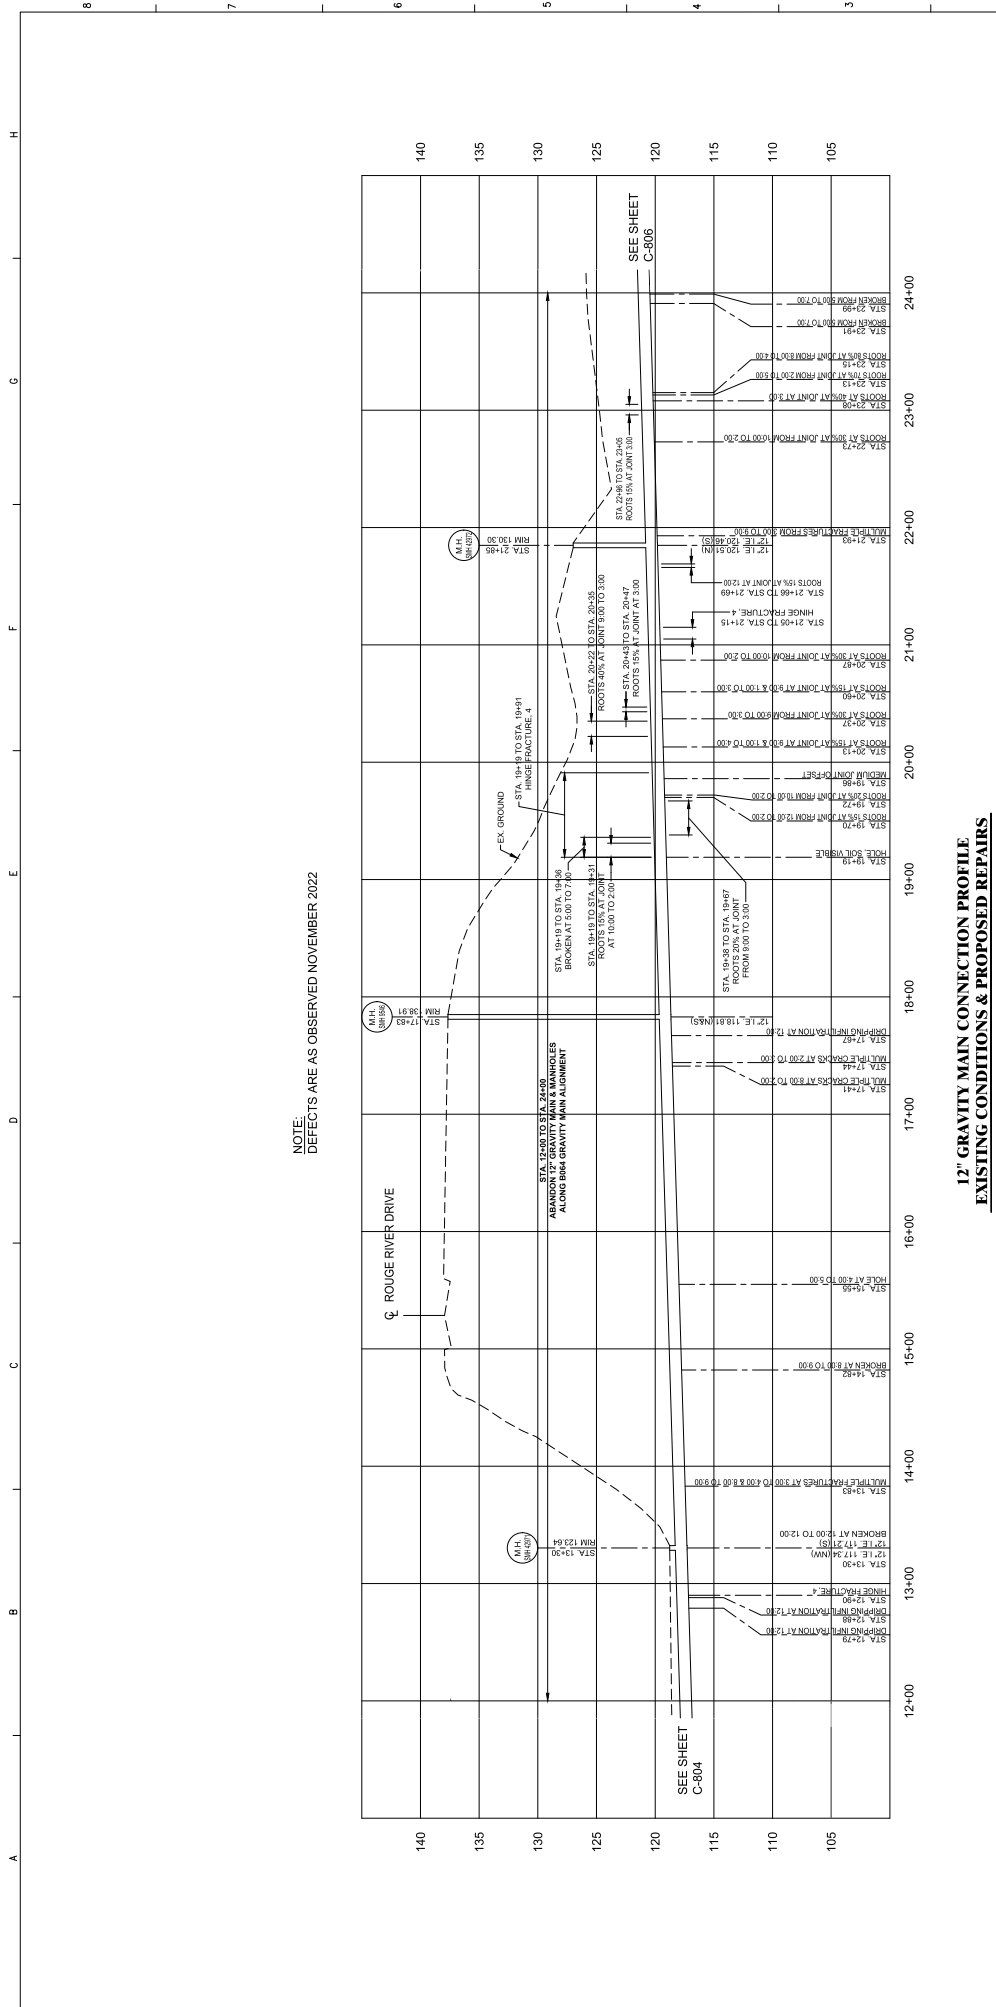

NOTE:
SPECIFIC REPAIR CALLOUTS ARE SHOWN IN BOLD.
OTHER ADDITIONAL REPAIRS WILL BE PER ENGINEER
AUTHORIZATION IN THE FIELD.

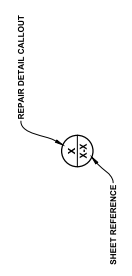[illegible]

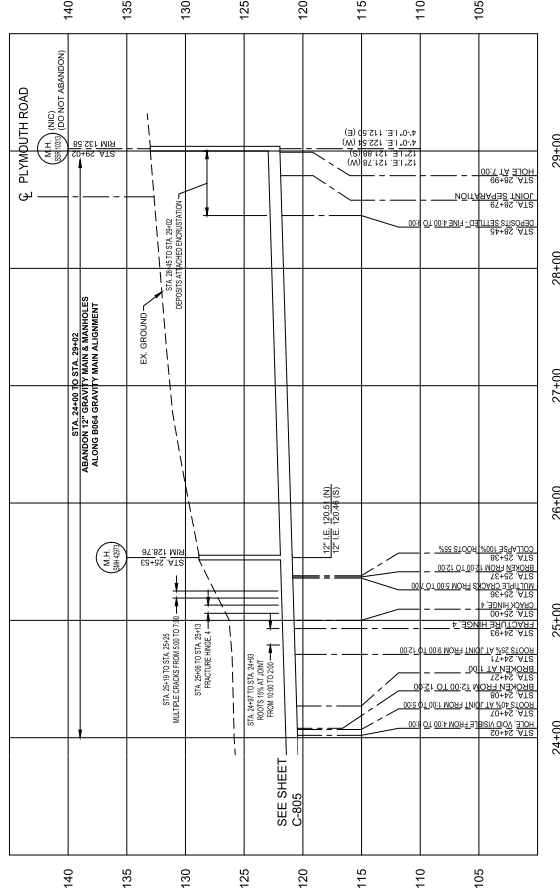


12" GRAVITY MAIN CONNECTION PROFILE




SPECIFIC REPAIR CALLOUTS ARE SHOWN IN BOLD. OTHER ADDITIONAL REPAIRS WILL BE PER ENGINEER AUTHORIZATION IN THE FIELD.

[illegible]

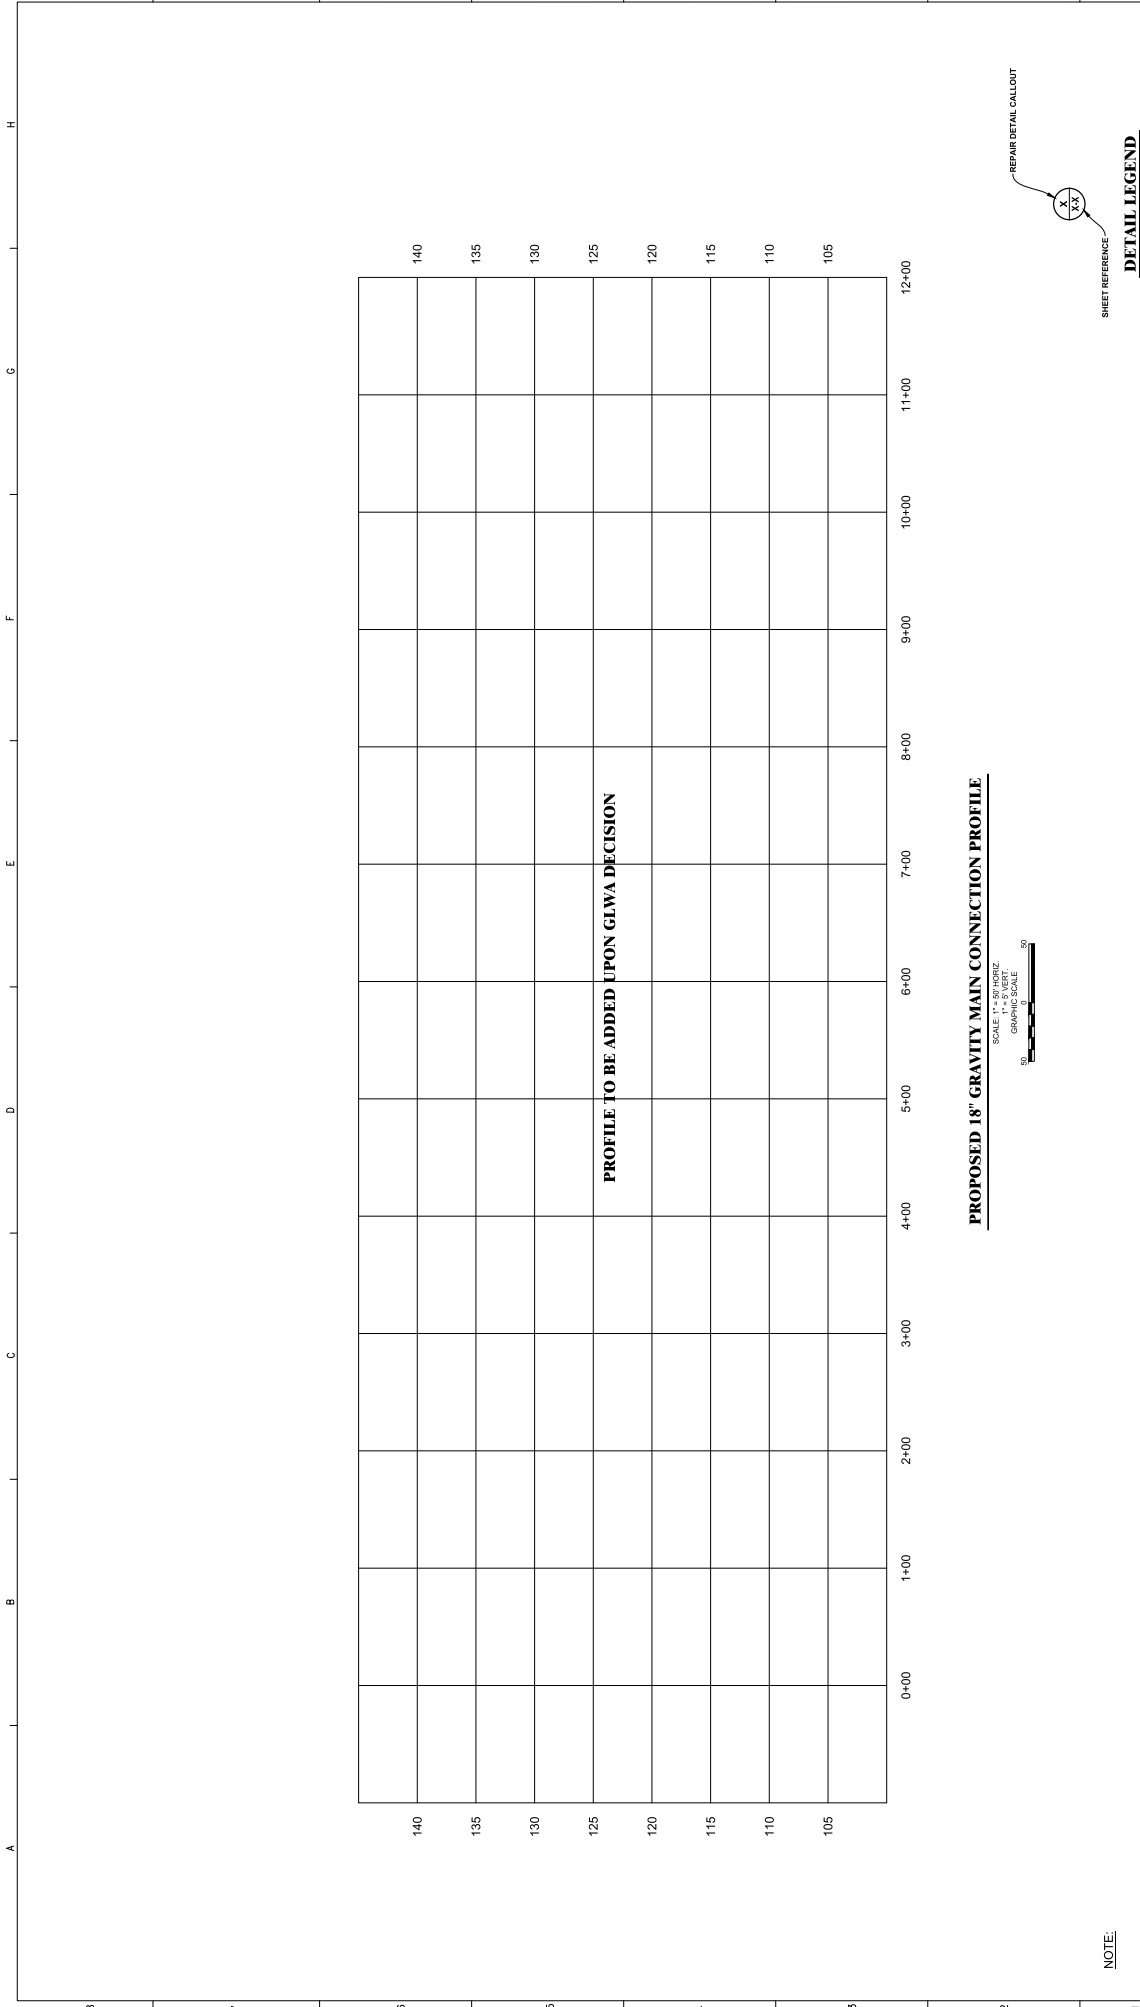


PROPOSED 18" GRAVITY MAIN CONNECTION PROFILE


A			B			C	D	E	F			G				H																					
DESCRIPTIONS / REVISIONS						CHKD	APPR	DATE	FACILITY			PRIME CONSULTANT	SUB CONSULTANTS			SECTION MAP				SECTION				GO													
F						DESIGNED BY:	NOT			REHABILITATION OF OUTFALLS			 FKE FK ENGINEERING	 Applied Science, Inc.  Hazen  American Estimator and Wrecking, Inc.			 GLWA Great Lakes Water Authority				GLWA PERMIT NO.																
E						DRAWN BY:			B-46, B-49, B-50, B-54, B-56/57/58, B-60/61/62, B-63, B-64, B-65, B-67/68, B-69/70, B-71, B-72, B-77, B-79, B-80/81, B-82, B-85, AND B-87			GLWA CONTRACT NO.																									
D						CHECKED BY:			OUTFALL B-64			GLWA CIP NO.																									
C						APPROVED BY:			GRAVITY MAIN CONNECTION			3045 STEPHENSON HWY. MADISON HEIGHTS, MI 48071																									
B																																					
A									PROPOSED 18" GRAVITY MAIN PROFILE																					DRAWING NO.				C-807			

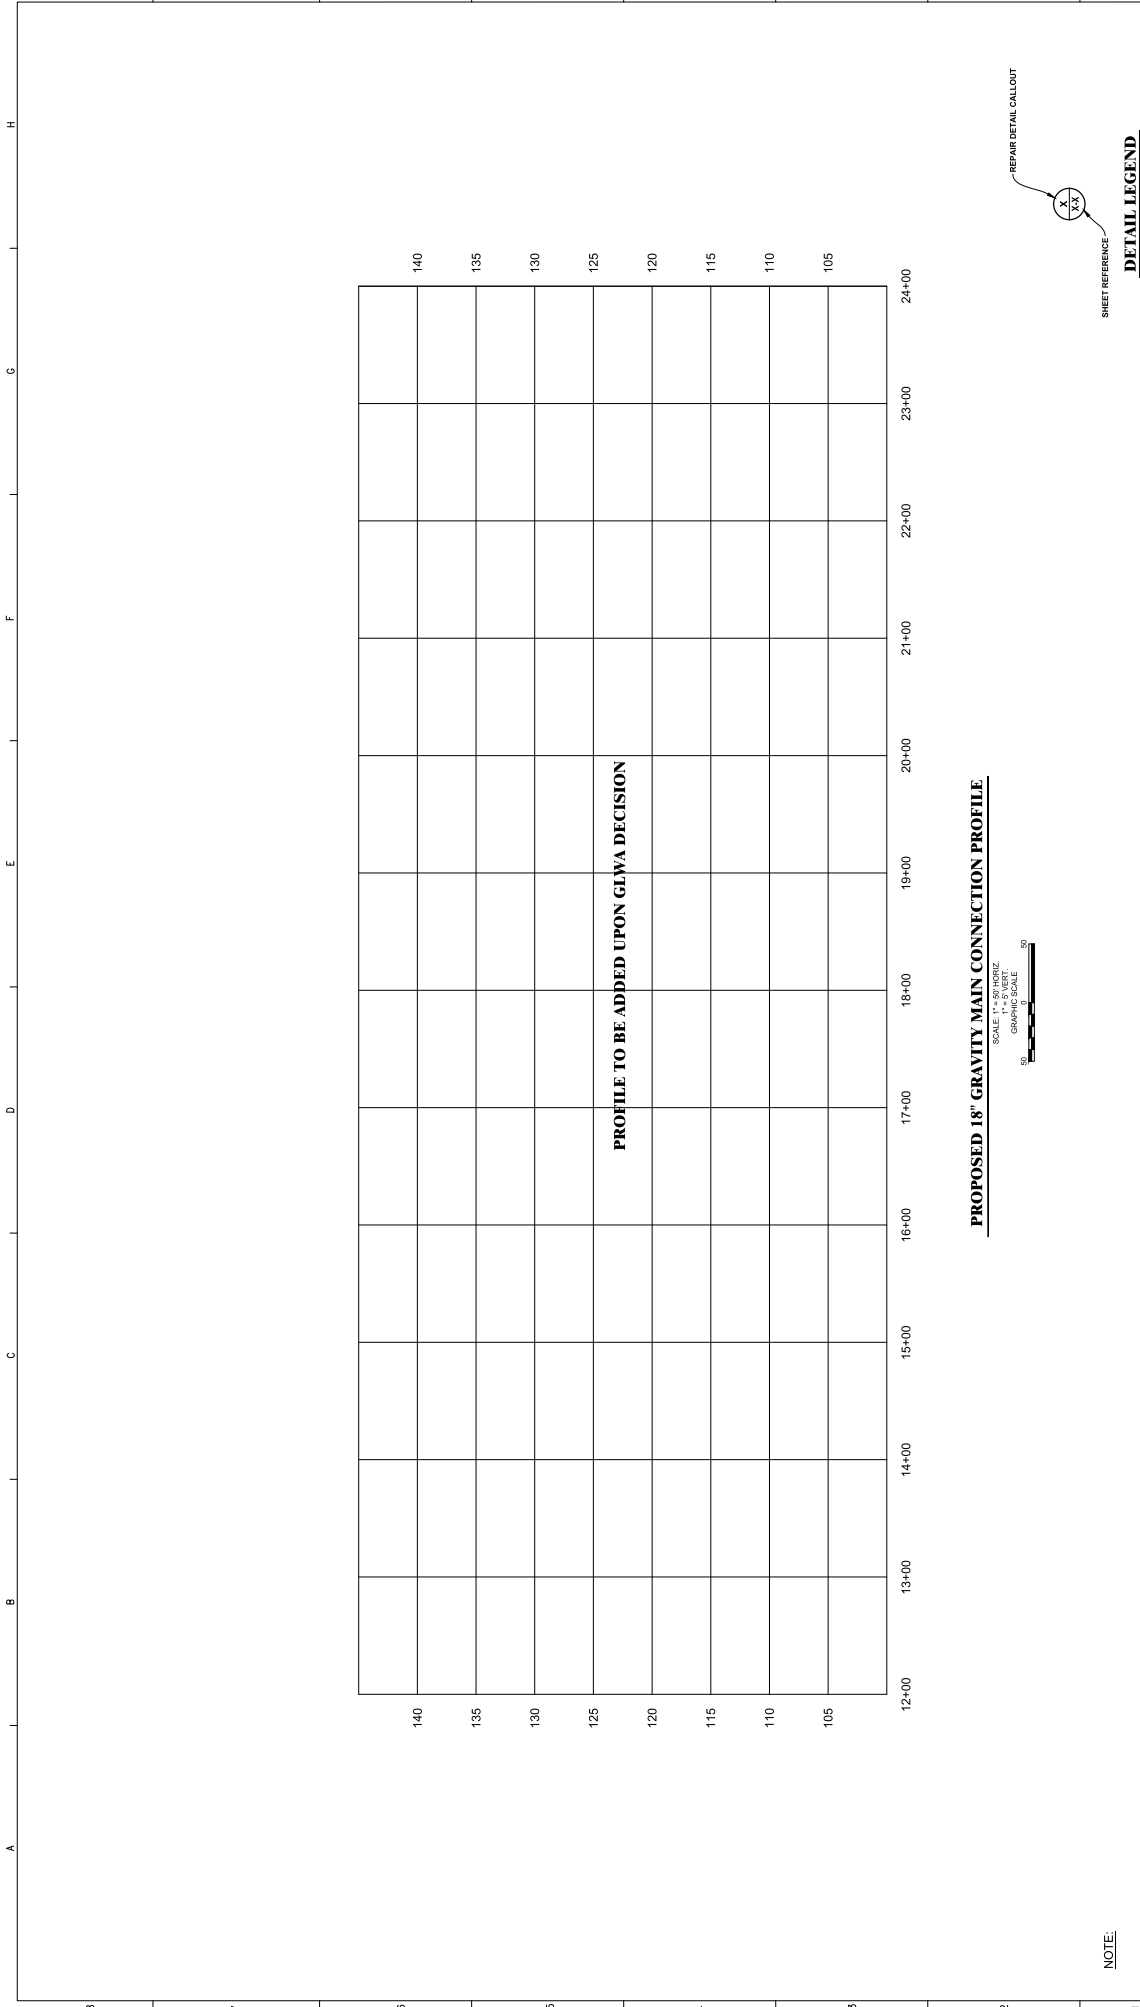

PROPOSED 18" GRAVITY MAIN CONNECTION PROFILE

F	DESIGNED BY:	</
---	--------------	--	--	----

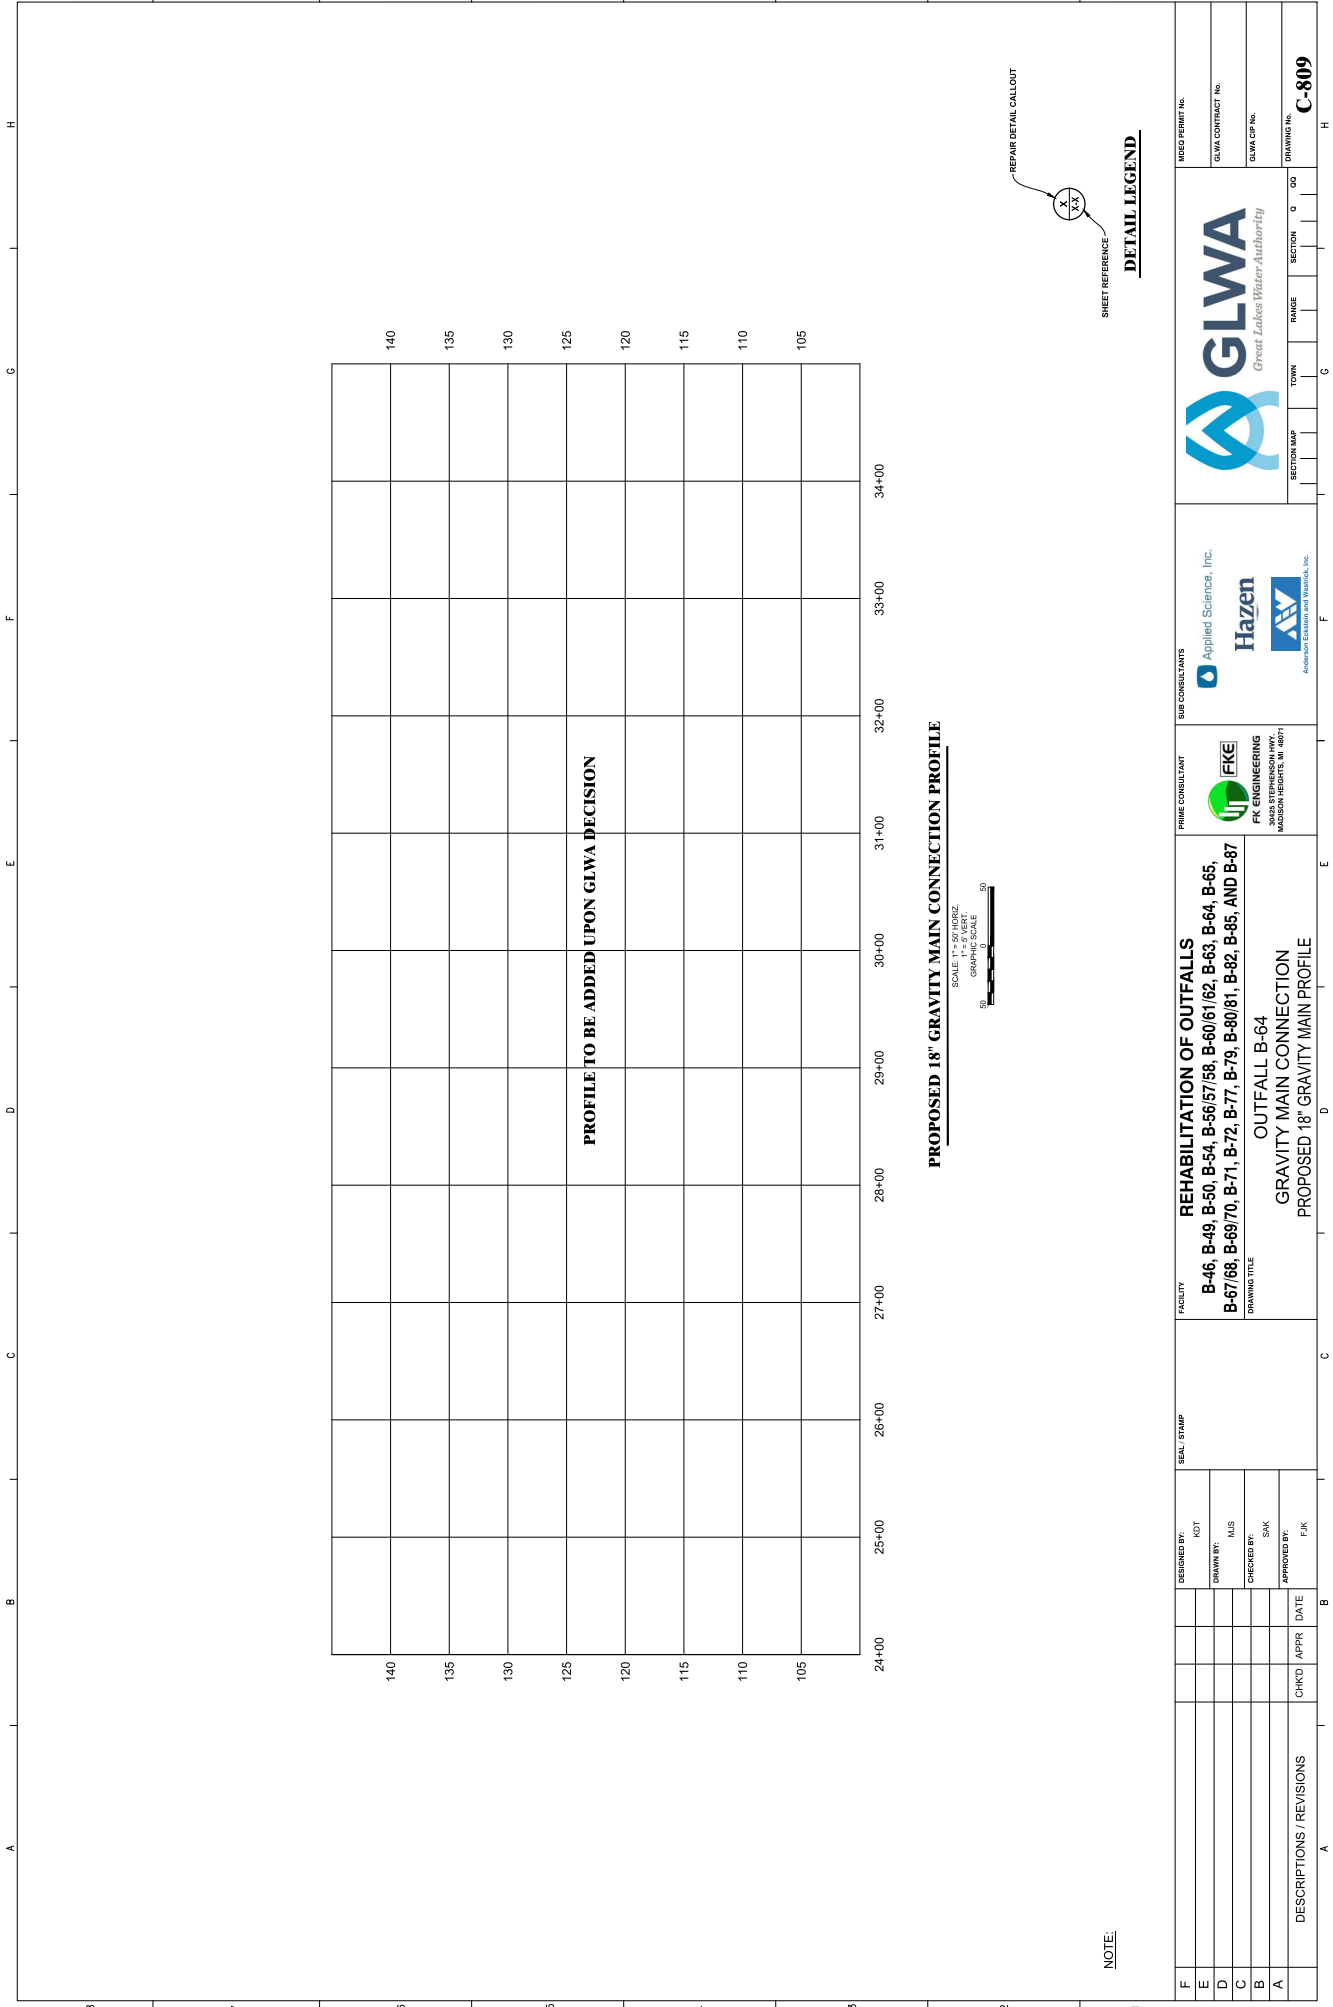

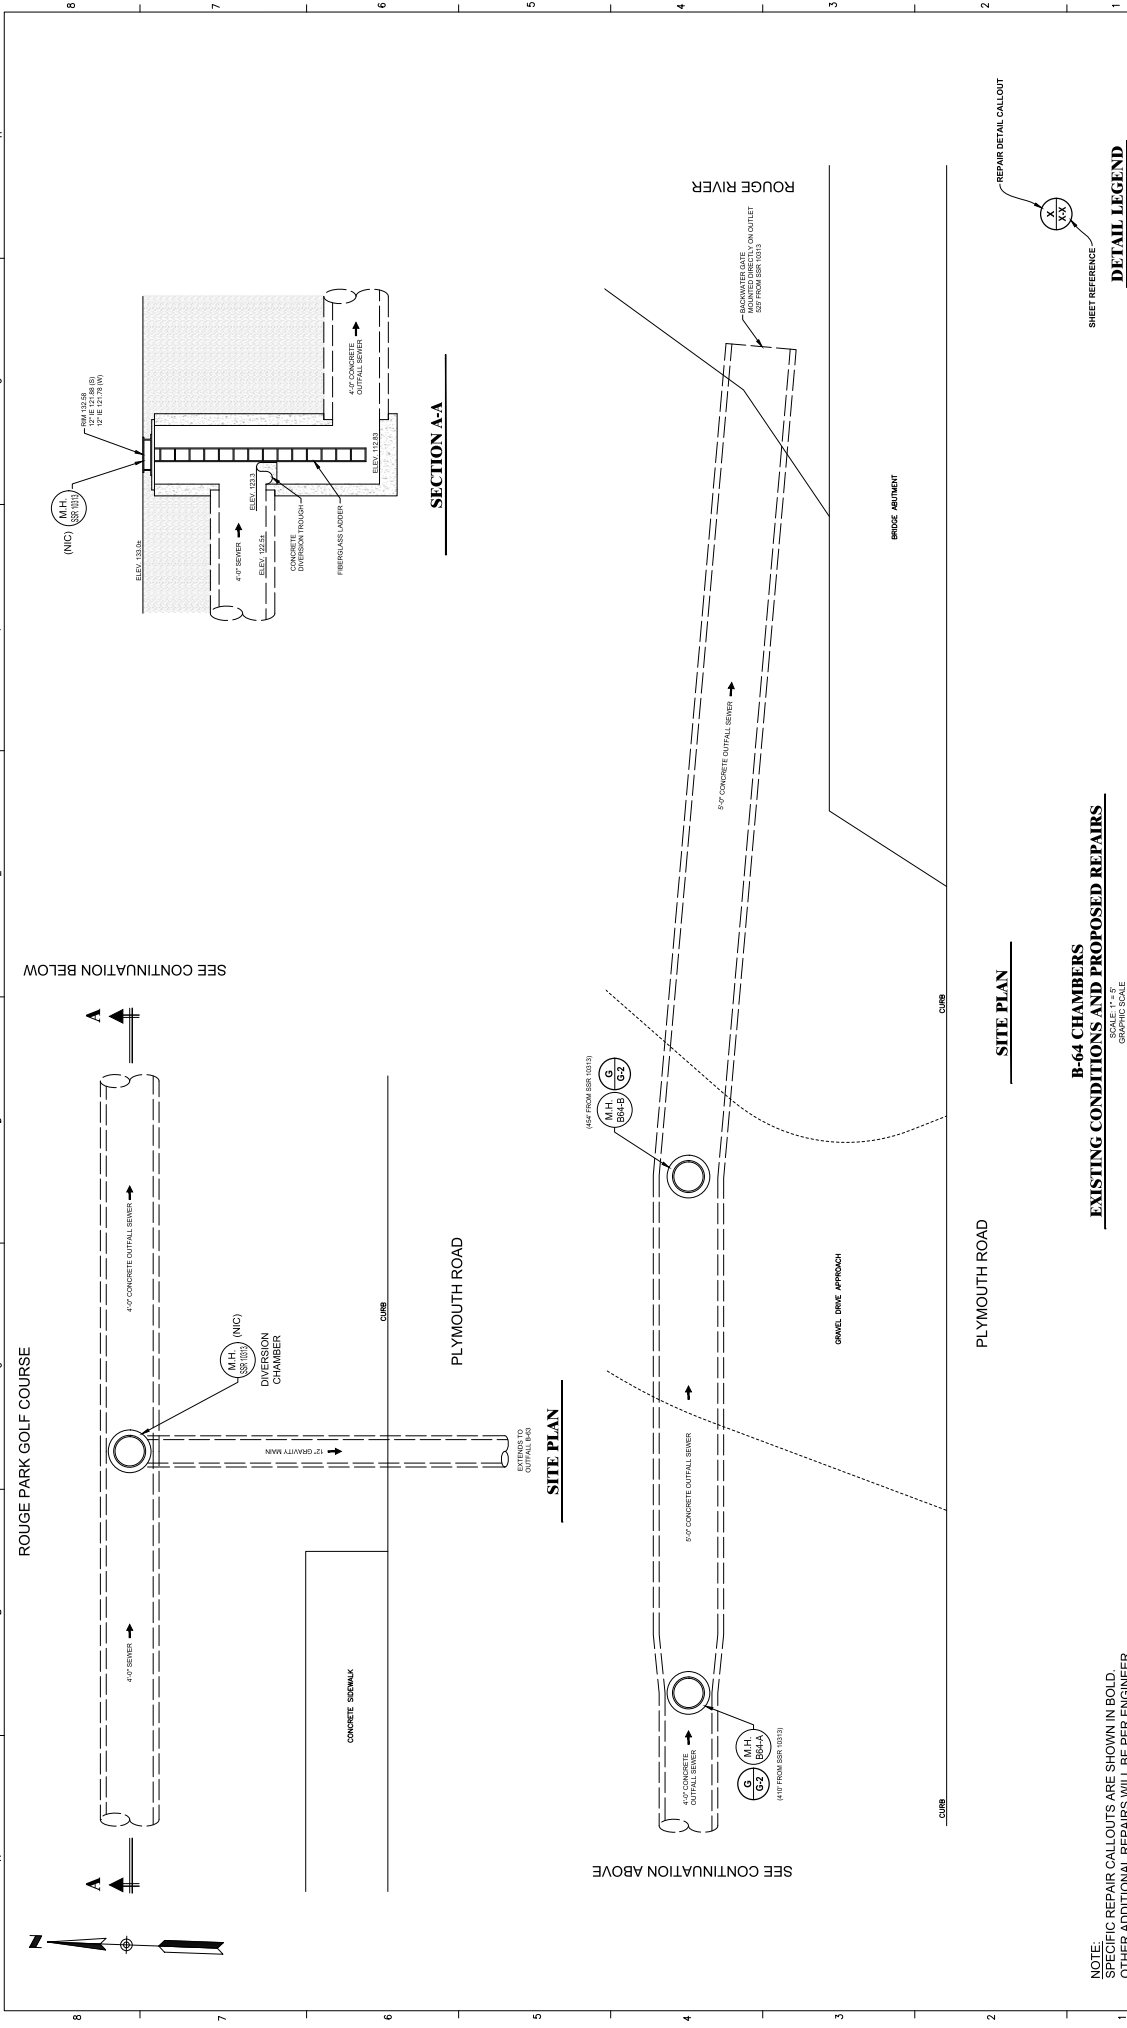

NOTE:
SPECIFIC REPAIR CALLOUTS ARE SHOWN IN BOLD.
OTHER ADDITIONAL REPAIRS WILL BE PER ENGINEER
AUTHORIZATION IN THE FIELD.

**B-64 CHAMBERS
EXISTING CONDITIONS AND PROPOSED REPAIRS**

SCALE: 1" = 4'-0"
GRAPHIC SCALE

SITE PLAN

PLYMOUTH ROAD

GRANITE DRIVE APPROACH

BRIDGE APPROACH

CURB

CURB

ROUGE RIVER

REPAIR DETAIL CALLOUT

SHEET REFERENCE

DETAIL LEGEND

GLWA

Great Lakes Water Authority

Applied Science, Inc.

Hazen

AW

Advanced Engineering & Construction, Inc.

FKE

FK ENGINEERING

3040 STEPHENSON HWY.

MADISON HEIGHTS, MI 48071

PRIME CONSULTANT

SUB CONSULTANTS

GLWA PERMIT NO.

GLWA CONTRACT NO.

GLWA CIP NO.

DRAWING NO.

C-810

SECTION MAP

TOWN

RANGE

SECTION

GO

H

A B C D E F G H




Outfall B065 Schedule of Repairs				
Description	Identified Quantity	Additional Quantity	Total Quantity, This Outfall	Unit
Soil Infiltration with Chemical Grout	1400	350	1750	GAL
Replace Manhole Frame and Cover	2	0	2	EACH
Open Joint Repair	100	25	125	LF
Deep Concrete Repair	50	0	50	SF

B-65 PLAN
SCALE: 1" = 50'
GRAPHIC SCALE
50' 1" = 50'

NOTE:
GENERAL LOCATIONS OF DEFECTS ARE INTENDED TO BE SHOWN IN THE FIELD FOR THE ENGINEER'S REVIEW. MARKED IN THE FIELD BY THE ENGINEER. PLEASE NOTE THAT THE ENGINEER MAY ELECT TO CHANGE REPAIR LOCATION AT NO ADDITIONAL COST TO THE OWNER.

F	DESIGNED BY	NOT	SEAL / STAMP	FACILITY	PRIME CONSULTANT	SUB CONSULTANTS	DATE / PERMIT NO.
E	DRAWN BY:	NJS		B-46, B-49, B-50, B-54, B-56/57/58, B-60/61/62, B-63, B-64, B-65, B-67/68, B-69/70, B-71, B-72, B-77, B-79, B-80/81, B-82, B-85, AND B-87	FKE FK ENGINEERING 3040 STEPHENSON HWY. MADISON HEIGHTS, MI 48071	Applied Science, Inc. Hazen AND ASSOCIATES ENGINEERS, INC.	GLWA CONTRACT NO.
D	CHECKED BY:	SAK		OUTFALL B-65			GLWA CIP NO.
C	APPROVED BY:			EXISTING OUTFALL LAYOUT AND SCHEDULE OF REPAIRS			DRAWING NO. C-900
B	DATE						
A	DESCRIPTIONS / REVISIONS	CHKD	APPR				

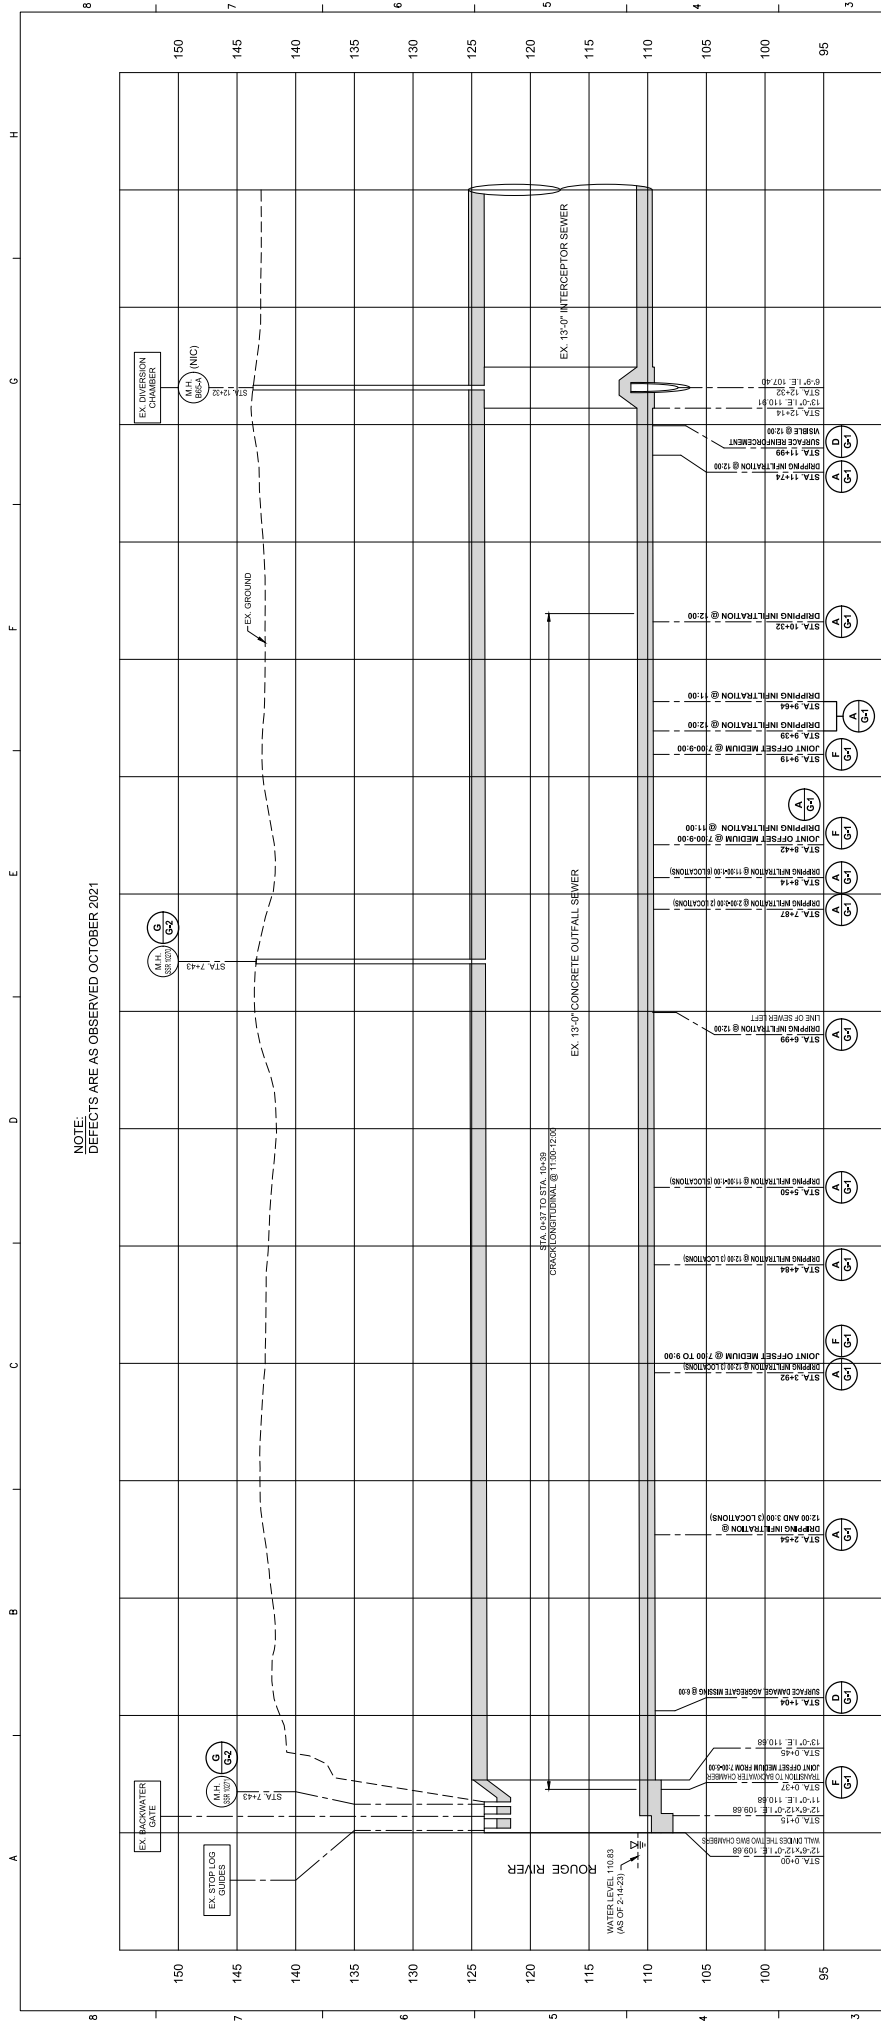


**B-65 PROFILE
OUTFALL SEWER
EXISTING CONDITIONS & PROPOSED REPAIRS**




NOTE:
SPECIFIC REPAIR CALLOUTS ARE SHOWN IN BOLD.
OTHER ADDITIONAL REPAIRS WILL BE PER ENGINEER
AUTHORIZATION IN THE FIELD.

[illegible]

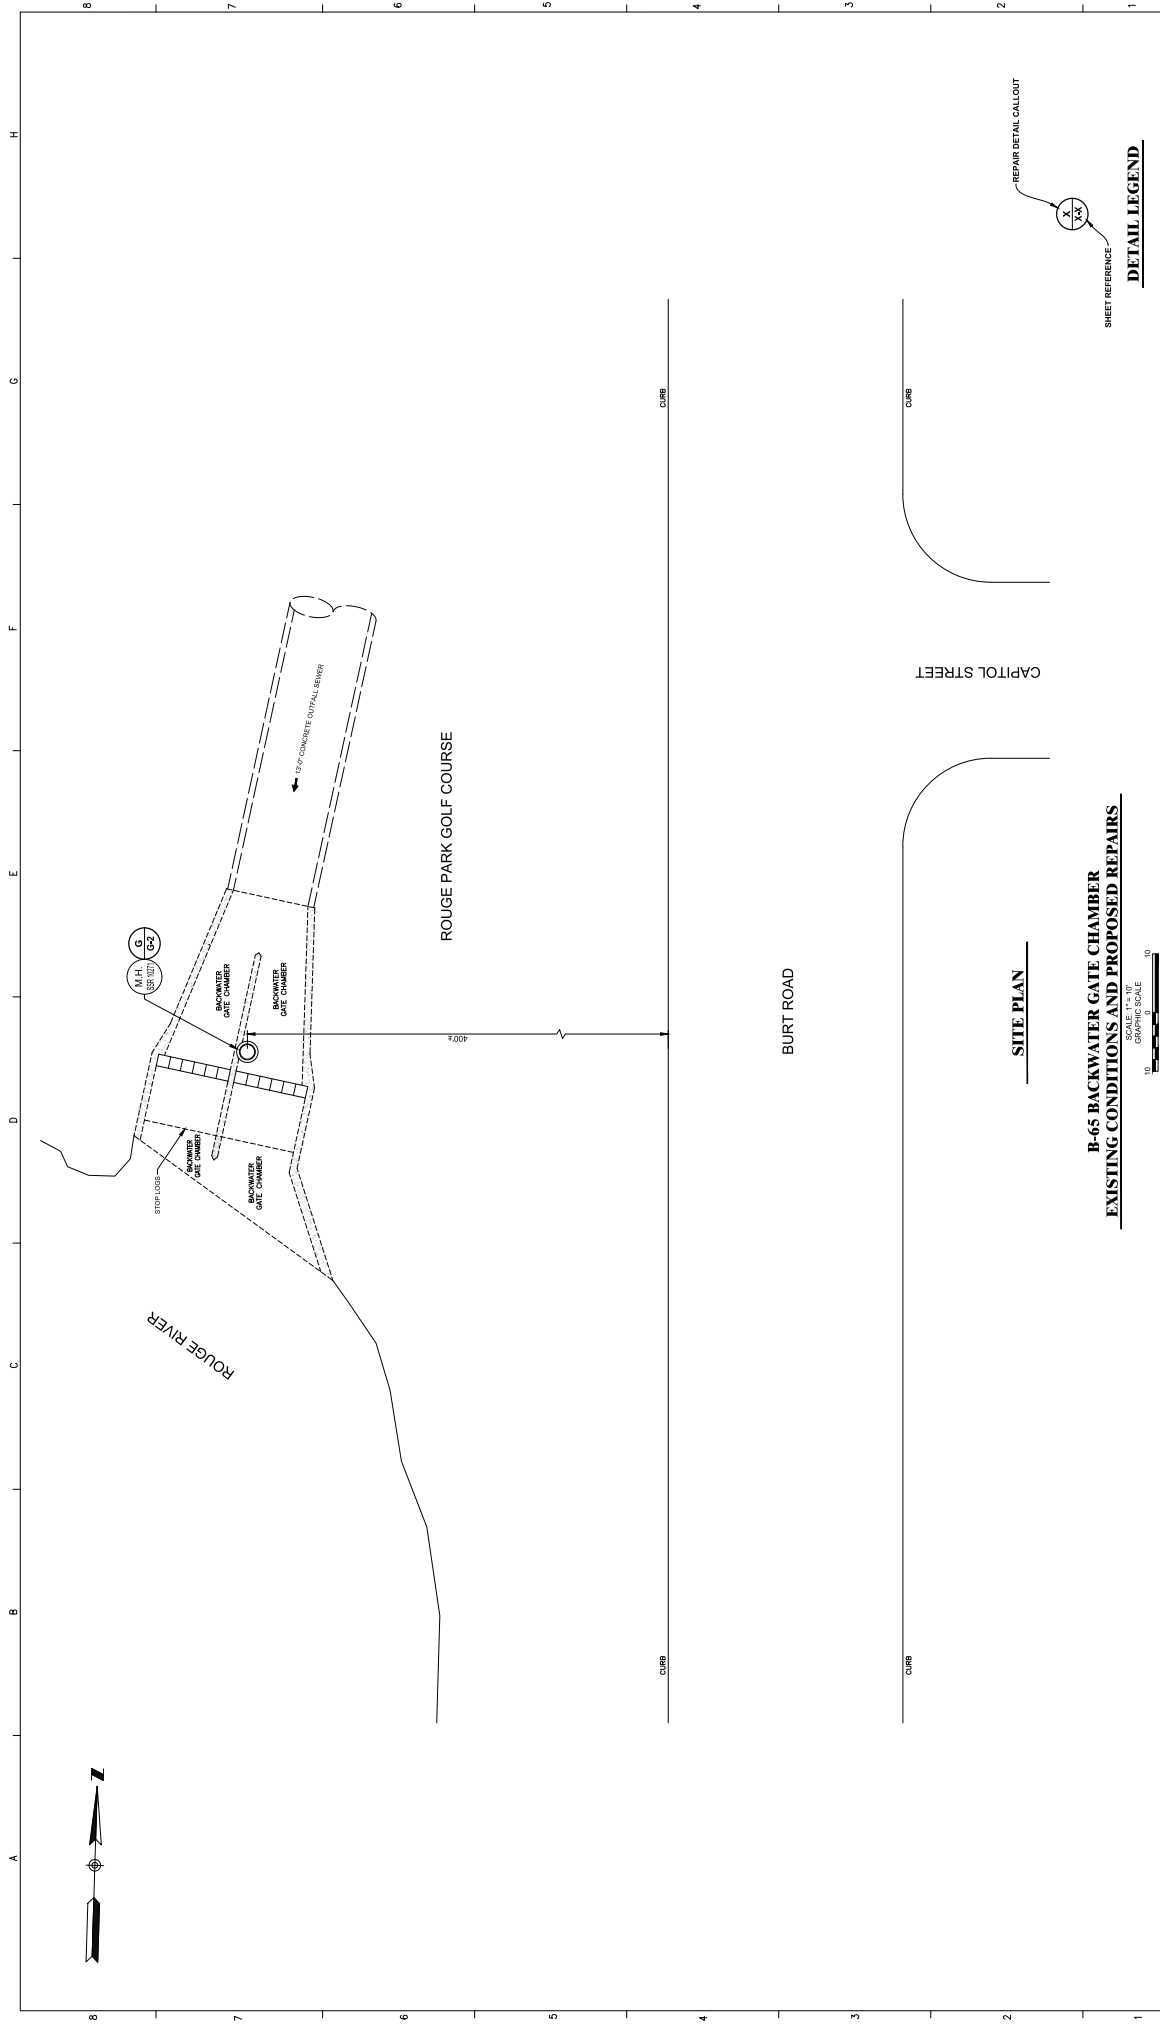

F E D C B A	DESIGNED BY NOT DRAWN BY NJS CHECKED BY SAK APPROVED BY:	SEAL/STAMP	FACILITY B-46, B-49, B-50, B-54, B-56/57/58, B-60/61/62, B-63, B-64, B-65, B-67/68, B-69/70, B-71, B-72, B-77, B-79, B-80/81, B-82, B-85, AND B-87	REHABILITATION OF OUTFALLS				PRIME CONSULTANT FKE FK ENGINEERING 3040 STEPHENSON HWY. MADISON HEIGHTS, MI 48071	SUB CONSULTANTS Applied Science, Inc. Hazen AUSTIN CONSULTANTS & ENGINEERS, INC.				GLWA Great Lakes Water Authority				EGL PERMIT NO. GLWA CONTRACT NO. GLWA CIP NO. DRAWING NO. C-902											
				OUTFALL B-65					SECTION MAP				TOWN				RANGE				SECTION				GO			
				CHAMBER PLAN AND SECTIONS (1 OF 4)																								
				EXISTING CONDITIONS AND PROPOSED REPAIRS																								

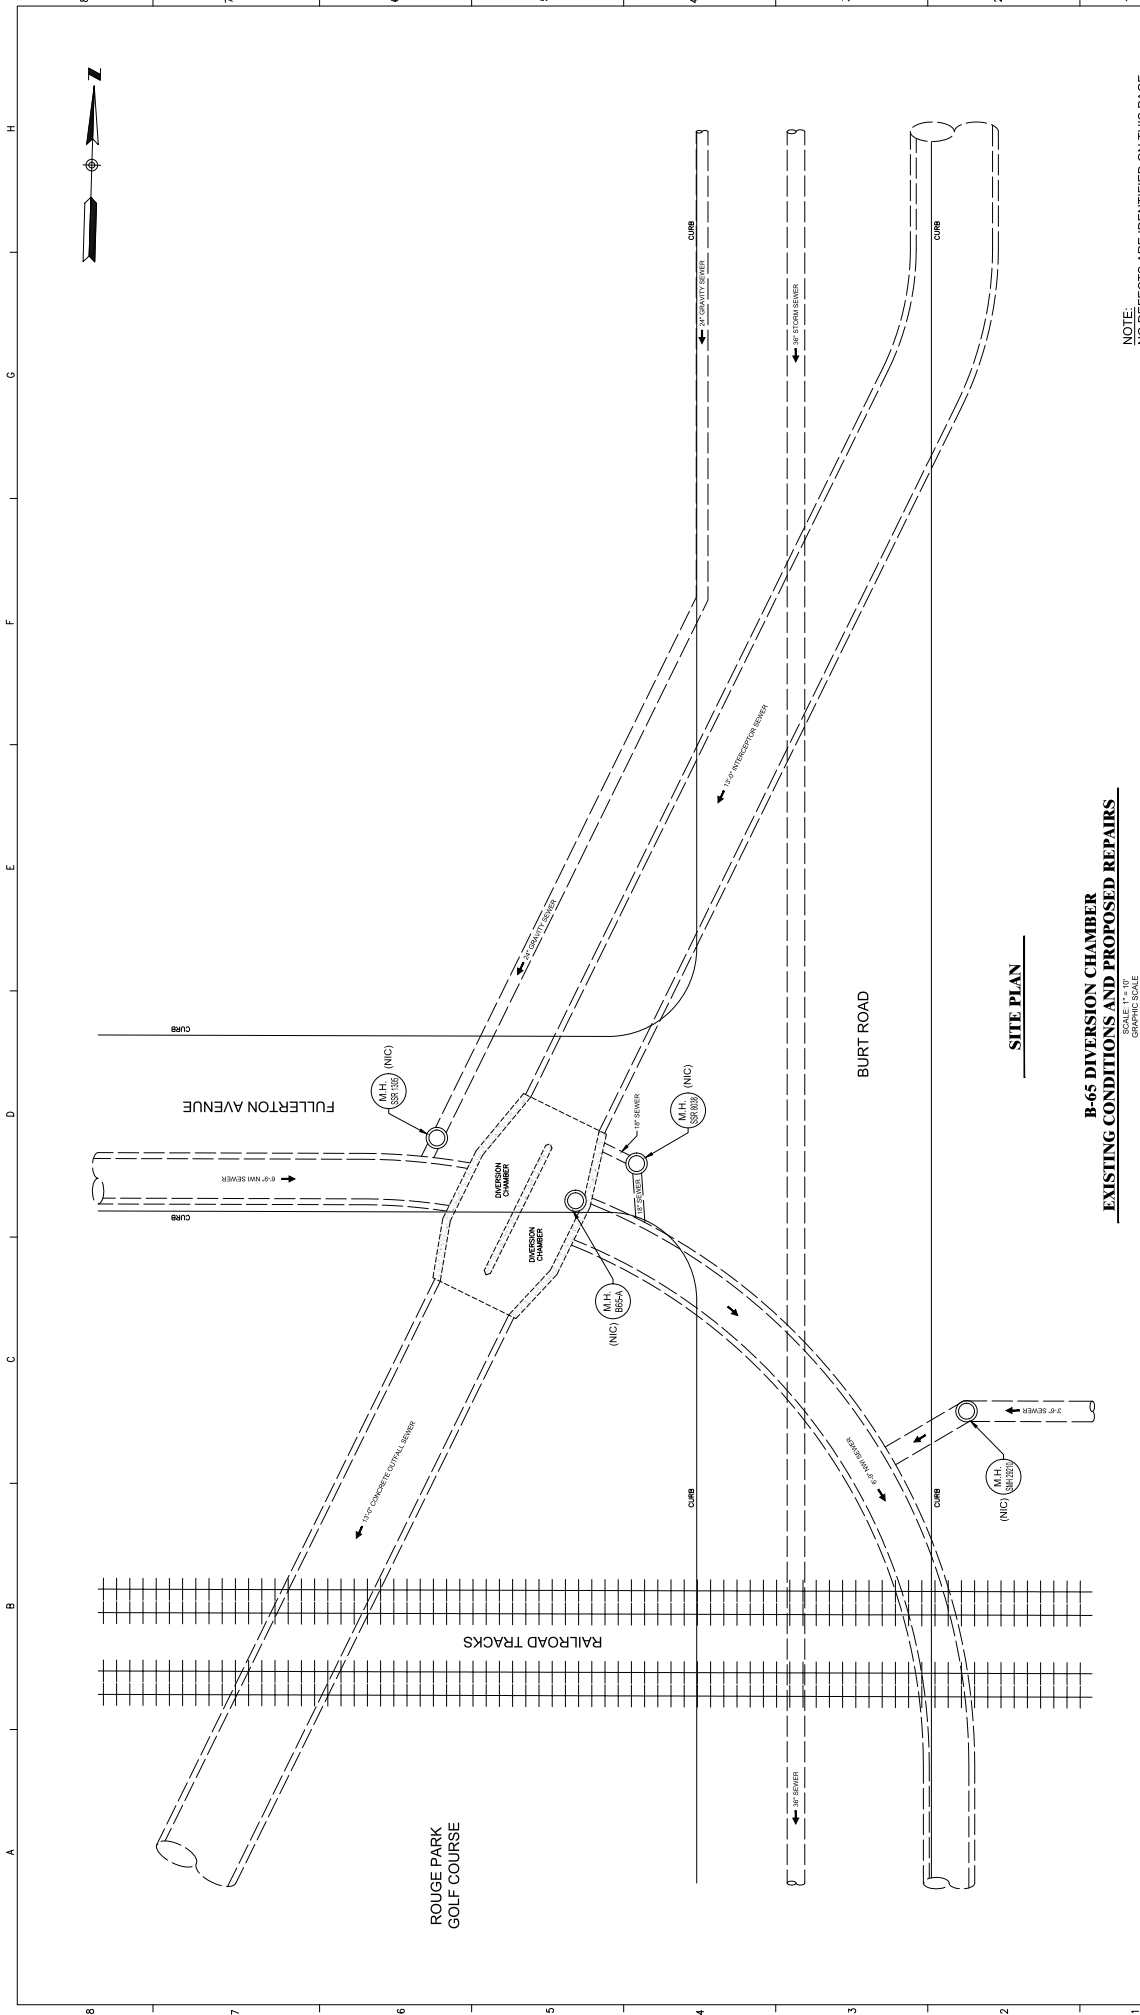


**B-65 DIVERSION CHAMBER
EXISTING CONDITIONS AND PROPOSED REPAIRS**

SCALE: 1" = 10'
GRAPHIC SCALE

NOTE:
NO DEFECTS ARE IDENTIFIED ON THIS PAGE.
DRAWINGS ARE PROVIDED FOR INFORMATION ONLY.

F E D C B A	DESCRIPTIONS / REVISIONS	CHKD	APPR	DATE	APPROVED BY:	CHECKED BY:	DRAWN BY:	NOTED	SEAL / STAMP	FACILITY	DRAWING TITLE	PRIME CONSULTANT	SUB CONSULTANTS	 Applied Science, Inc.  Hazen  AEV Anderson Everett and Wenzel, Inc.	 GLWA <i>Great Lakes Water Authority</i>	MEDIC PERMIT No.	GLWA CONTRACT No.	GLWA CIP No.	DRAWING No. C-903						
																				SECTION MAP	TOWN	RANGE	SECTION	Q	Q2

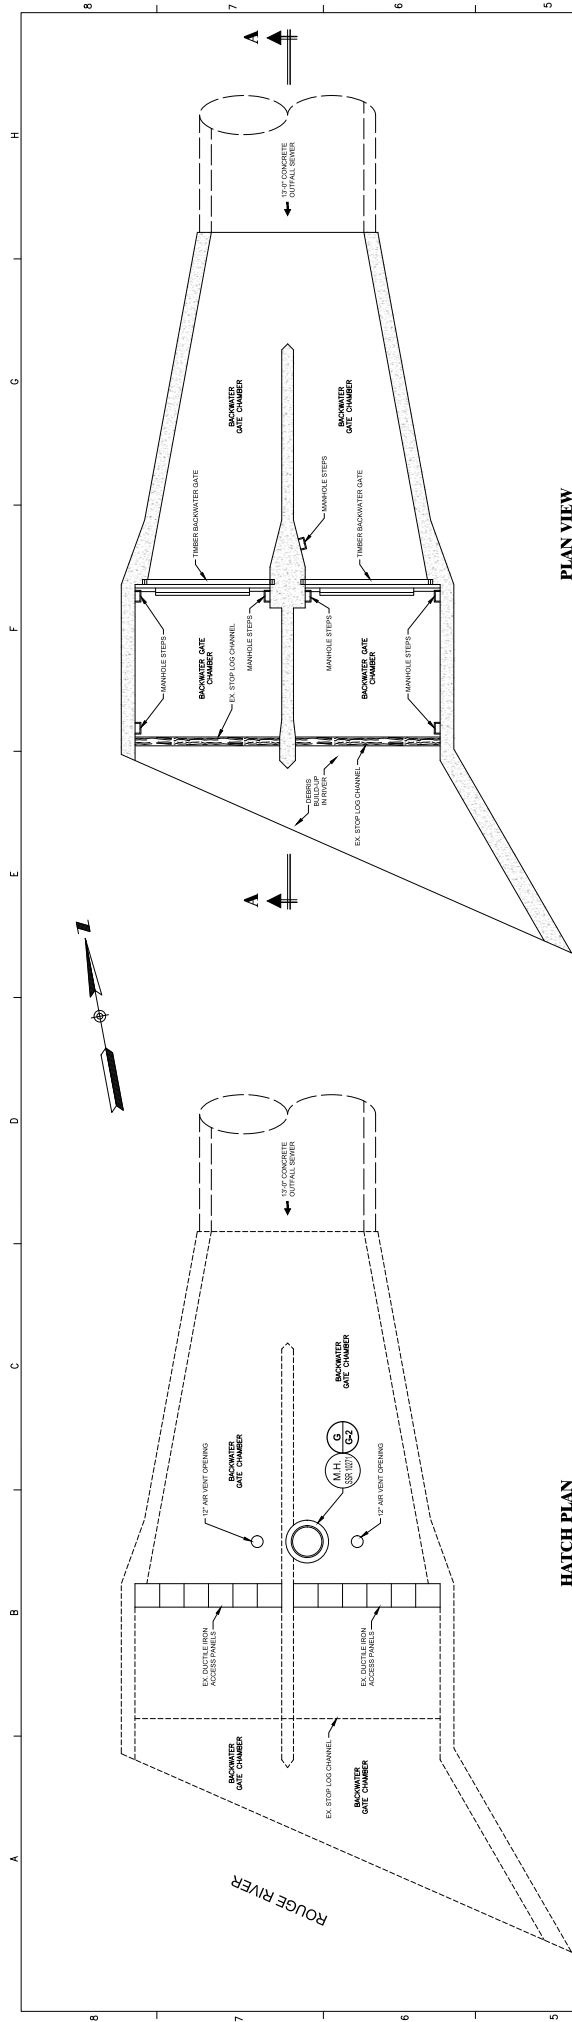
[illegible]

SCALE: 1" = 50' HORIZ.,
1" = 5' VERT.
GRAPHIC SCALE



DETAIL LEGEND

F	DESIGNED BY:	
---	--------------	--	--	

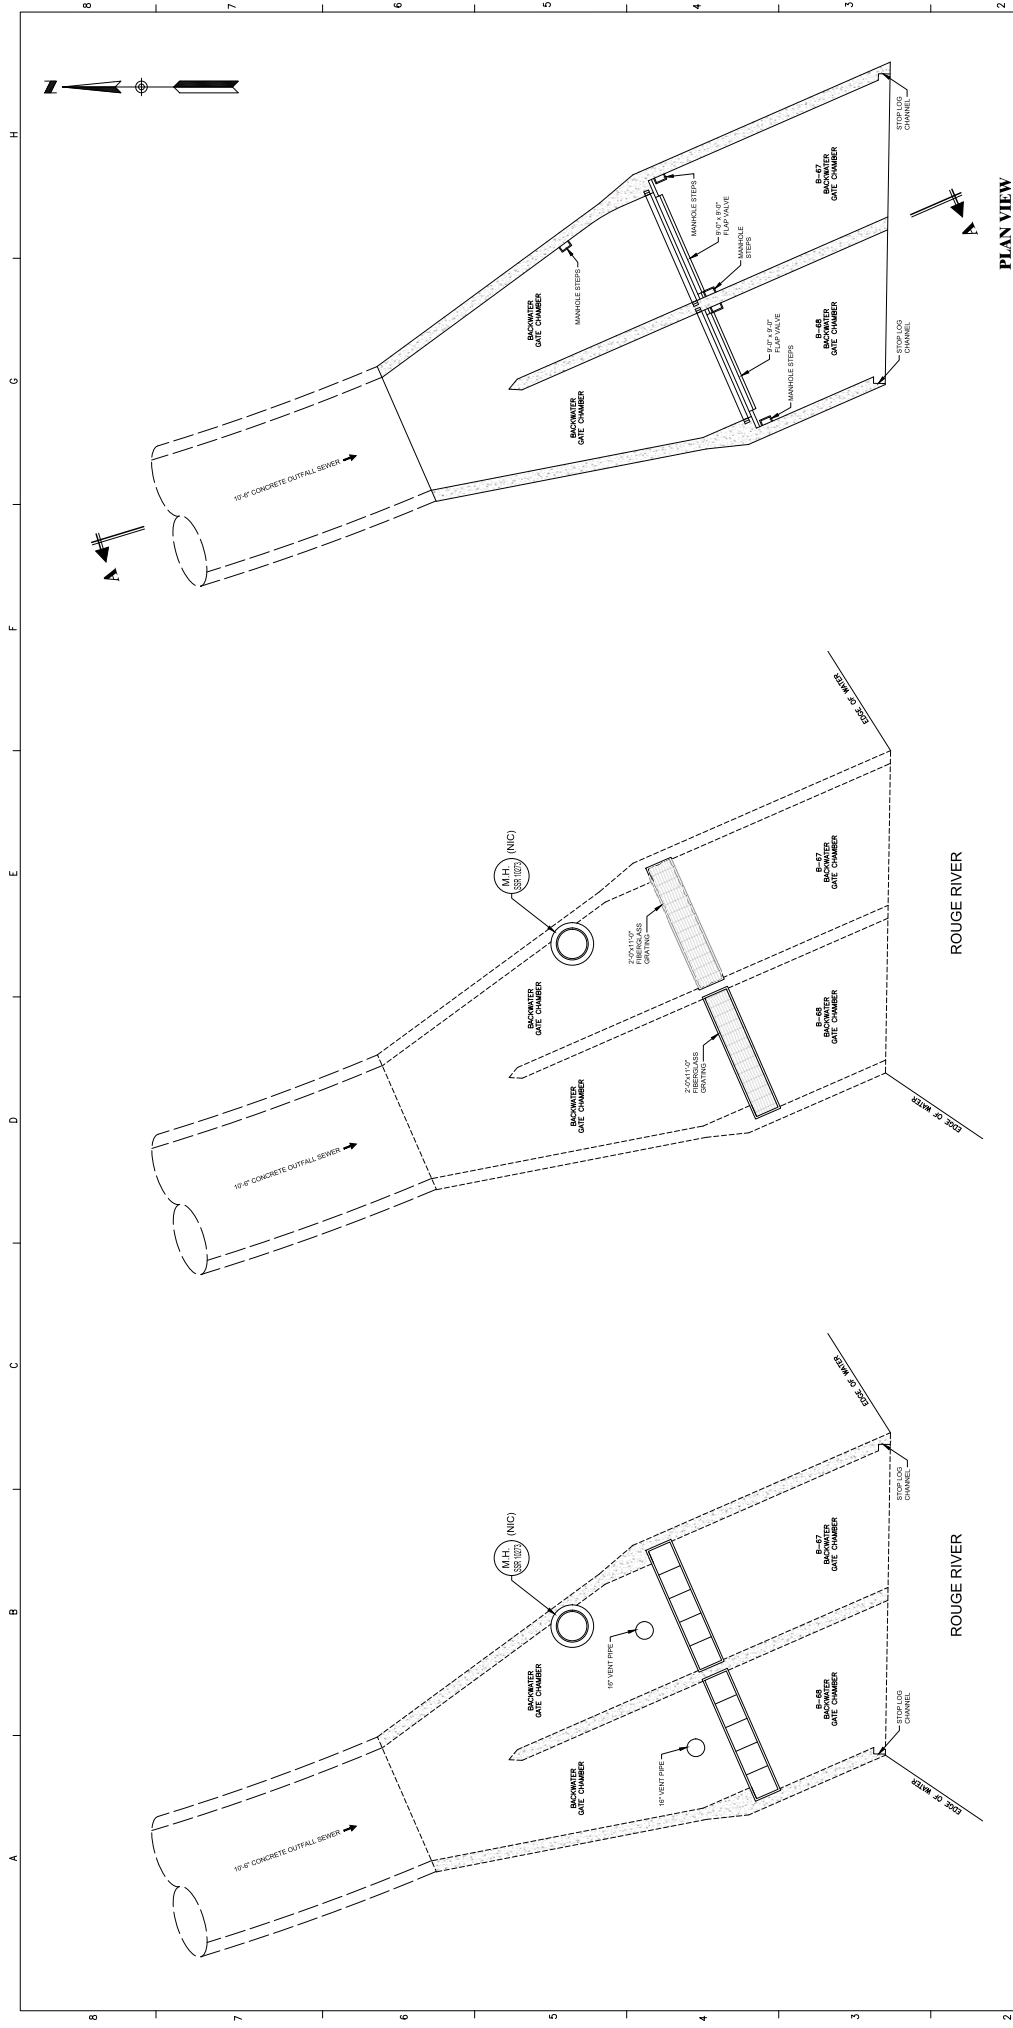

NOTE:
NO DEFECTS ARE IDENTIFIED ON THIS PAGE.
DRAWINGS ARE PROVIDED FOR INFORMATION ONLY.

SITE PLAN

HATCH PLAN

PLAN VIEW

**B-67/68 BACKWATER GATE CHAMBER
EXISTING CONDITIONS AND PROPOSED REPAIRS**

SCALE: 1" = 4'-0"
GRAPHIC SCALE

SHEET REFERENCE

REPAIR DETAIL CALLOUT

DESCRIPTIONS / REVISIONS	CHKD	APPR	DATE

DESIGNED BY	NOT

DRAWN BY:	MJS

CHECKED BY:	SAK

APPROVED BY:	FJK

SEAL / STAMP

FACILITY

DRAWING TITLE

REHABILITATION OF OUTFALLS
B-46, B-49, B-50, B-54, B-56/57/58, B-60/61/62, B-63, B-64, B-65,
B-67/68, B-69/70, B-71, B-72, B-77, B-79, B-80/81, B-82, B-85, AND B-87

OUTFALL B-67/68
CHAMBER PLAN AND SECTIONS (1 OF 4)
EXISTING CONDITIONS AND PROPOSED REPAIRS

PRIME CONSULTANT




SUB CONSULTANTS



SECTION MAP



GLWA

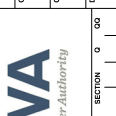


MEGD PERMIT NO.

GLWA CONTRACT NO.

GLWA CIP NO.

DRAWING NO.







C-1002

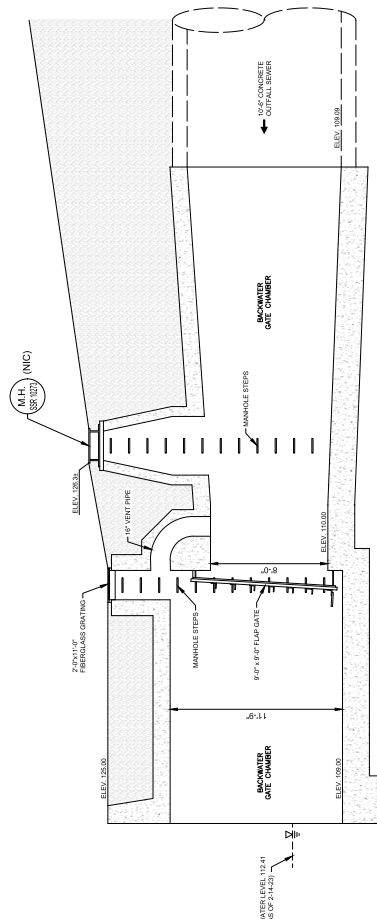

**B-67/68 BACKWATER GATE CHAMBER
EXISTING CONDITIONS AND PROPOSED REPAIRS**

NOTE:
NO DEFECTS ARE IDENTIFIED ON THIS PAGE.
DRAWINGS ARE PROVIDED FOR INFORMATION ONLY.

[illegible]

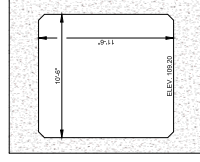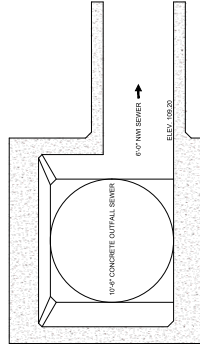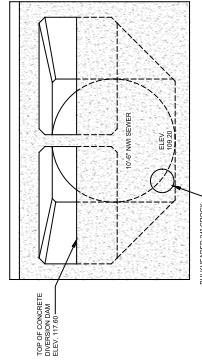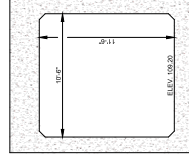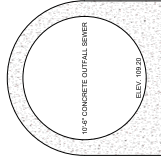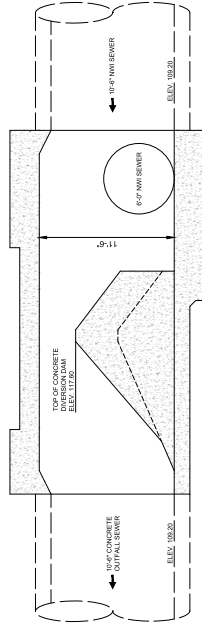


**B-67/68 DIVERSION CHAMBER
EXISTING CONDITIONS AND PROPOSED REPAIRS**

EXISTING CONDITIONS AND PROPOSED REVISIONS

NOTE:
NO DEFECTS ARE IDENTIFIED ON THIS PAGE.
DRAWINGS ARE PROVIDED FOR INFORMATION ONLY.

[illegible]

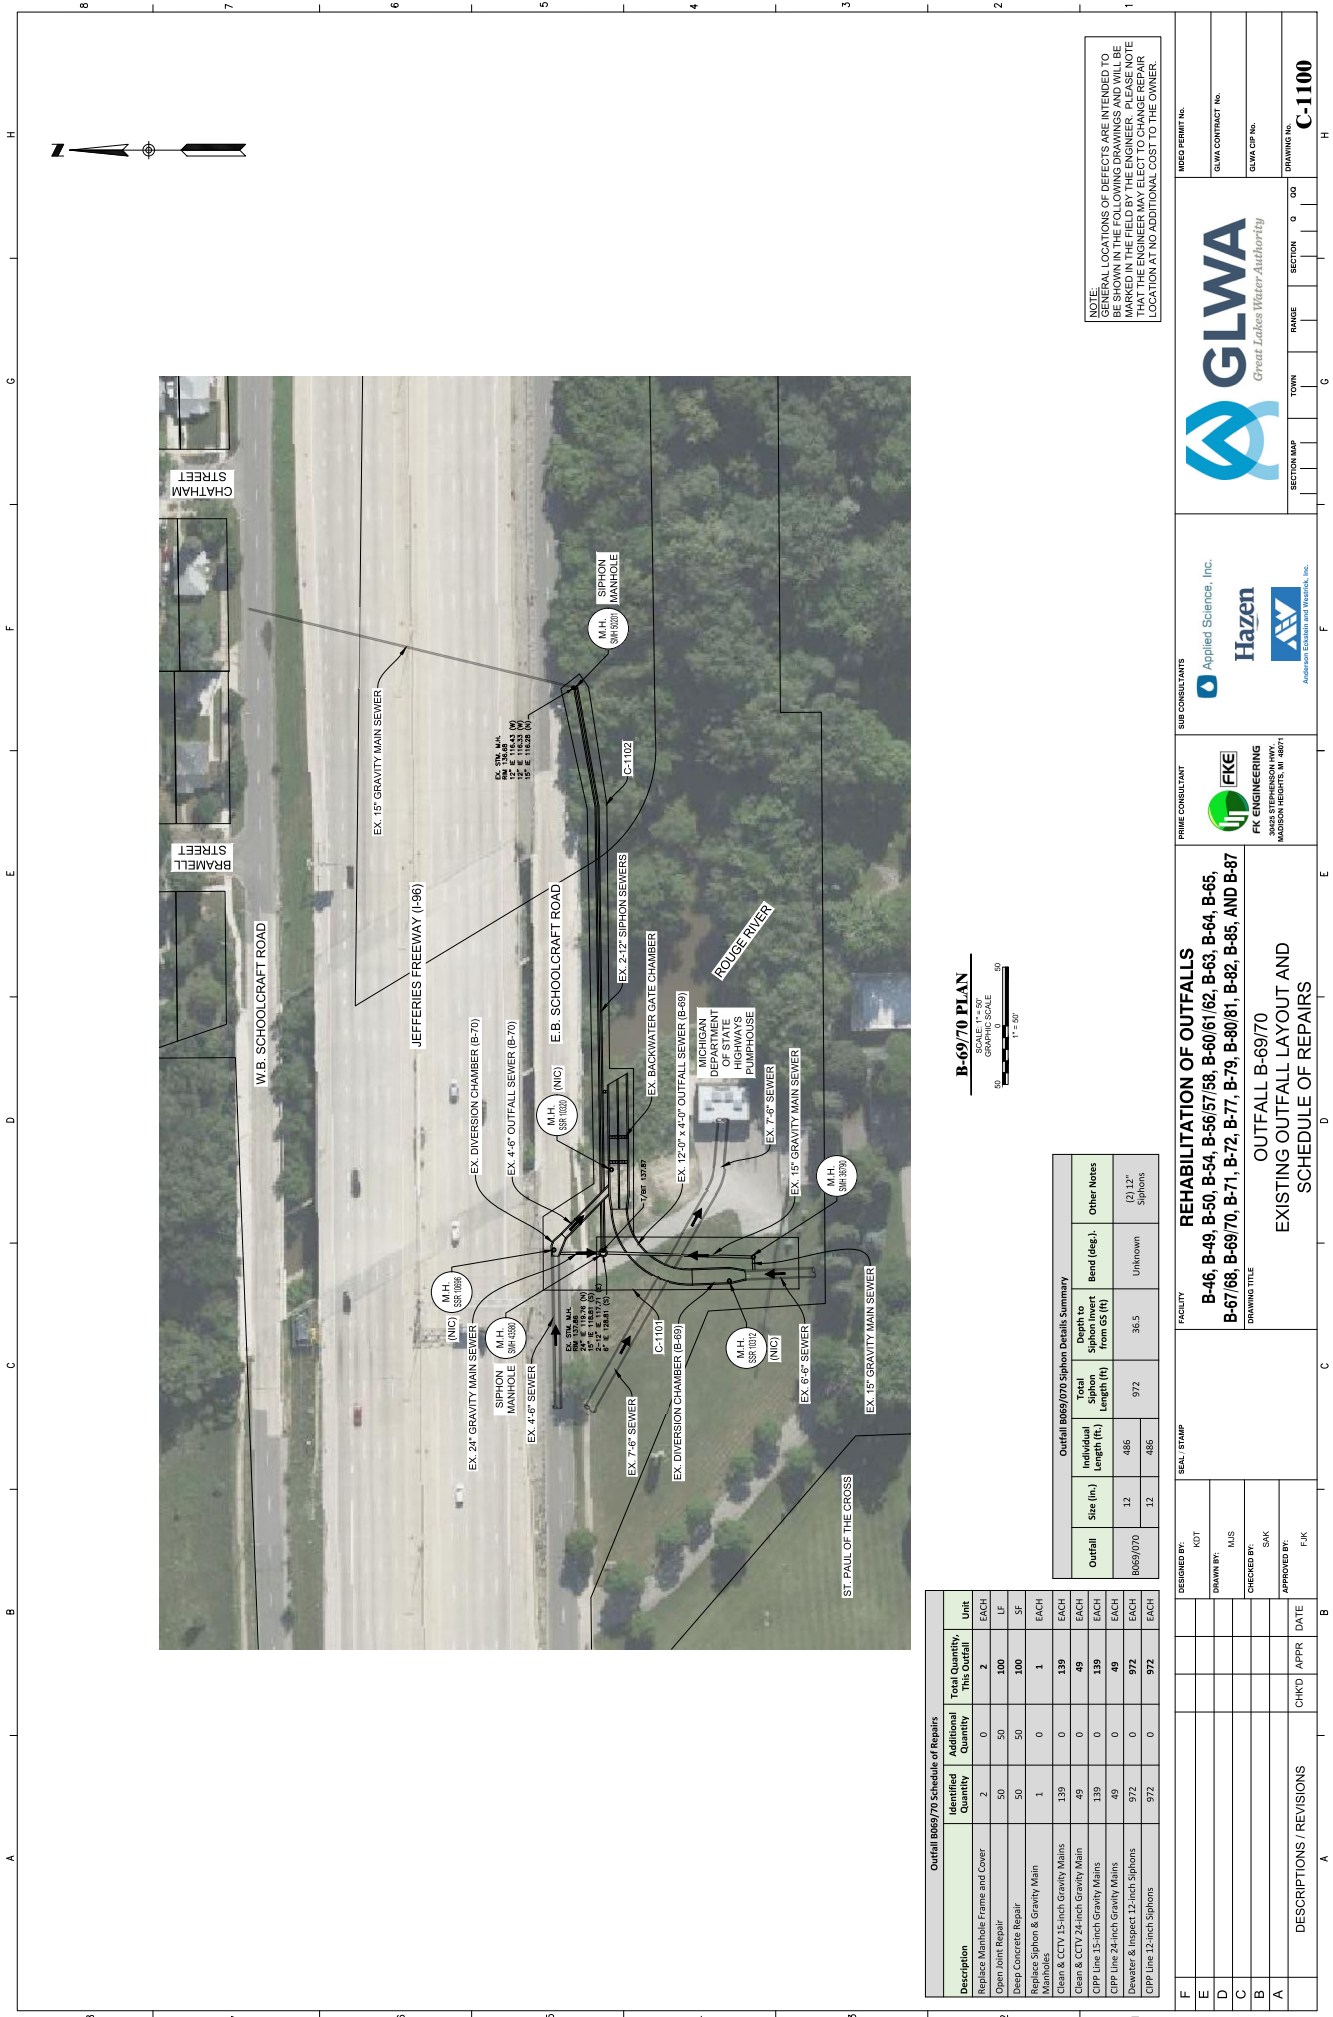

Outfall B-69/70 Schedule of Repairs				
Description	Identified Quantity	Additional Quantity	Total Quantity, This Outfall	Unit
Replace Manhole Frame and Cover	2	0	2	EACH
Open Joint Repair	50	50	100	LF
Deep Concrete Repair	50	50	100	SF
Replace Siphon & Gravity Main Manholes	1	0	1	EACH
Clean & CCTV 15-inch Gravity Mains	139	0	139	EACH
Clean & CCTV 24-inch Gravity Mains	49	0	49	EACH
CPPJ Line 15-inch Gravity Mains	139	0	139	EACH
CPPJ Line 24-inch Gravity Mains	49	0	49	EACH
Dewater & Inspect 12-inch Siphons	972	0	972	EACH
CPPJ Line 12-inch Siphons	972	0	972	EACH

Outfall B-69/70 Siphon Details Summary			
Outfall	Size (in.)	Total Siphon Length (ft)	Other Notes
B-69/70	12	486	(2) 12" Siphons
	12	486	Unknown

B-69/70 PLAN
SCALE: 1"=50'
GRAPHIC SCALE
0 50 100
1"=50'

NOTE:
GENERAL LOCATIONS OF DEFECTS ARE INTENDED TO BE SHOWN FOR INFORMATION PURPOSES ONLY. THE ENGINEER HAS CONDUCTED VISUAL INSPECTIONS OF THE EXISTING SEWER SYSTEM AND HAS MARKED IN THE FIELD BY THE ENGINEER. PLEASE NOTE THAT THE ENGINEER MAY ELECT TO CHANGE REPAIR LOCATION AT NO ADDITIONAL COST TO THE OWNER.

DESIGNED BY: NOT

DRAWN BY: NJS

CHECKED BY: SAK

APPROVED BY: FJK

DATE

APPR

CHKD

DESCRIPTIONS / REVISIONS

SEAL / STAMP

FACILITY

REHABILITATION OF OUTFALLS
B-46, B-49, B-50, B-54, B-56/57/58, B-60/61/62, B-63, B-64, B-65, B-67/68, B-69/70, B-71, B-72, B-77, B-79, B-80/81, B-82, B-85, AND B-87

DRAWING TITLE

OUTFALL B-69/70
EXISTING OUTFALL LAYOUT AND
SCHEDULE OF REPAIRS

PRIME CONSULTANT

FKE
FK ENGINEERING
3040 STEPHENSON HWY.
MADISON HEIGHTS, MI 48071

SUB CONSULTANTS

Applied Science, Inc.
Hazen
ANDRUS ENGINEERING & CONSULTANTS, INC.


GLWA
Great Lakes Water Authority

GLWA CONTRACT No.

GLWA CIP No.


DRAWING No. C-1100

NOTE:
DEFECTS ARE AS OBSERVED NOVEMBER AND DECEMBER 2021 AND OCTOBER 2022.

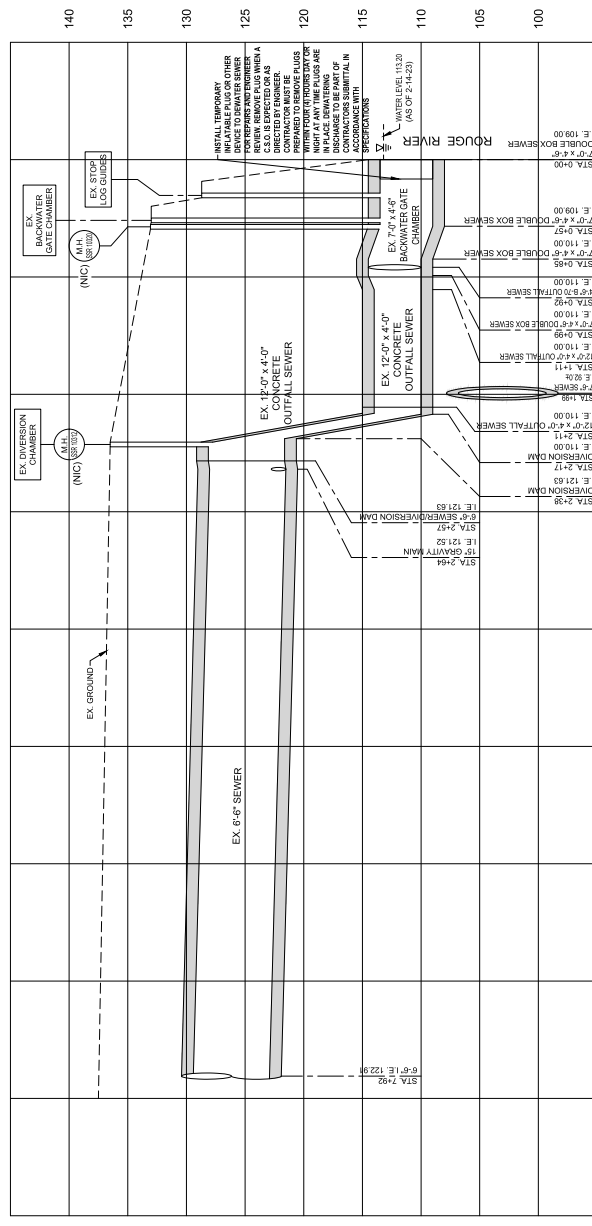


B-69 OUTFALL SEWER

**B-69 PROFILE
OUTFALL SEWER & 15" GRAVITY MAIN SEWER
EXISTING CONDITIONS & PROPOSED REPAIRS**

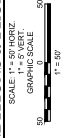


NOTE:
SPECIFIC REPAIR CALLOUTS ARE SHOWN IN BOLD.
OTHER ADDITIONAL REPAIRS WILL BE PER ENGINEER
AUTHORIZATION IN THE FIELD.

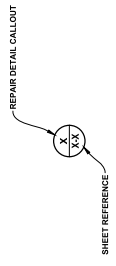


DETAIL LEGEND

F E D C B A	DESIGNED BY		SEAL/STAMP		FACILITY		PRIME CONSULTANT		SUB CONSULTANTS		GLWA Great Lakes Water Authority		MFGD PERMIT NO.	
	NOT				B-46, B-49, B-50, B-54, B-56/57/58, B-60/61/62, B-63, B-64, B-65, B-67/68, B-69/70, B-71, B-72, B-79, B-80/81, B-82, B-85, AND B-87		FKE		Applied Science, Inc. Hazen				GLWA CONTRACT NO.	
	MJS				DRAWING TITLE		FKE ENGINEERING						GLWA CIP NO.	
	SAK				OUTFALL B-69/70		3045 STEPHENSON HWY.							
	APPROVED BY:				PROFILE WITH EXISTING CONDITIONS AND PROPOSED REPAIRS (1 OF 2)		MADISON HEIGHTS, MI 48071							
DESCRIPTIONS / REVISIONS		CHKD	APPR	DATE									DRAWING NO.	
													C-1101	

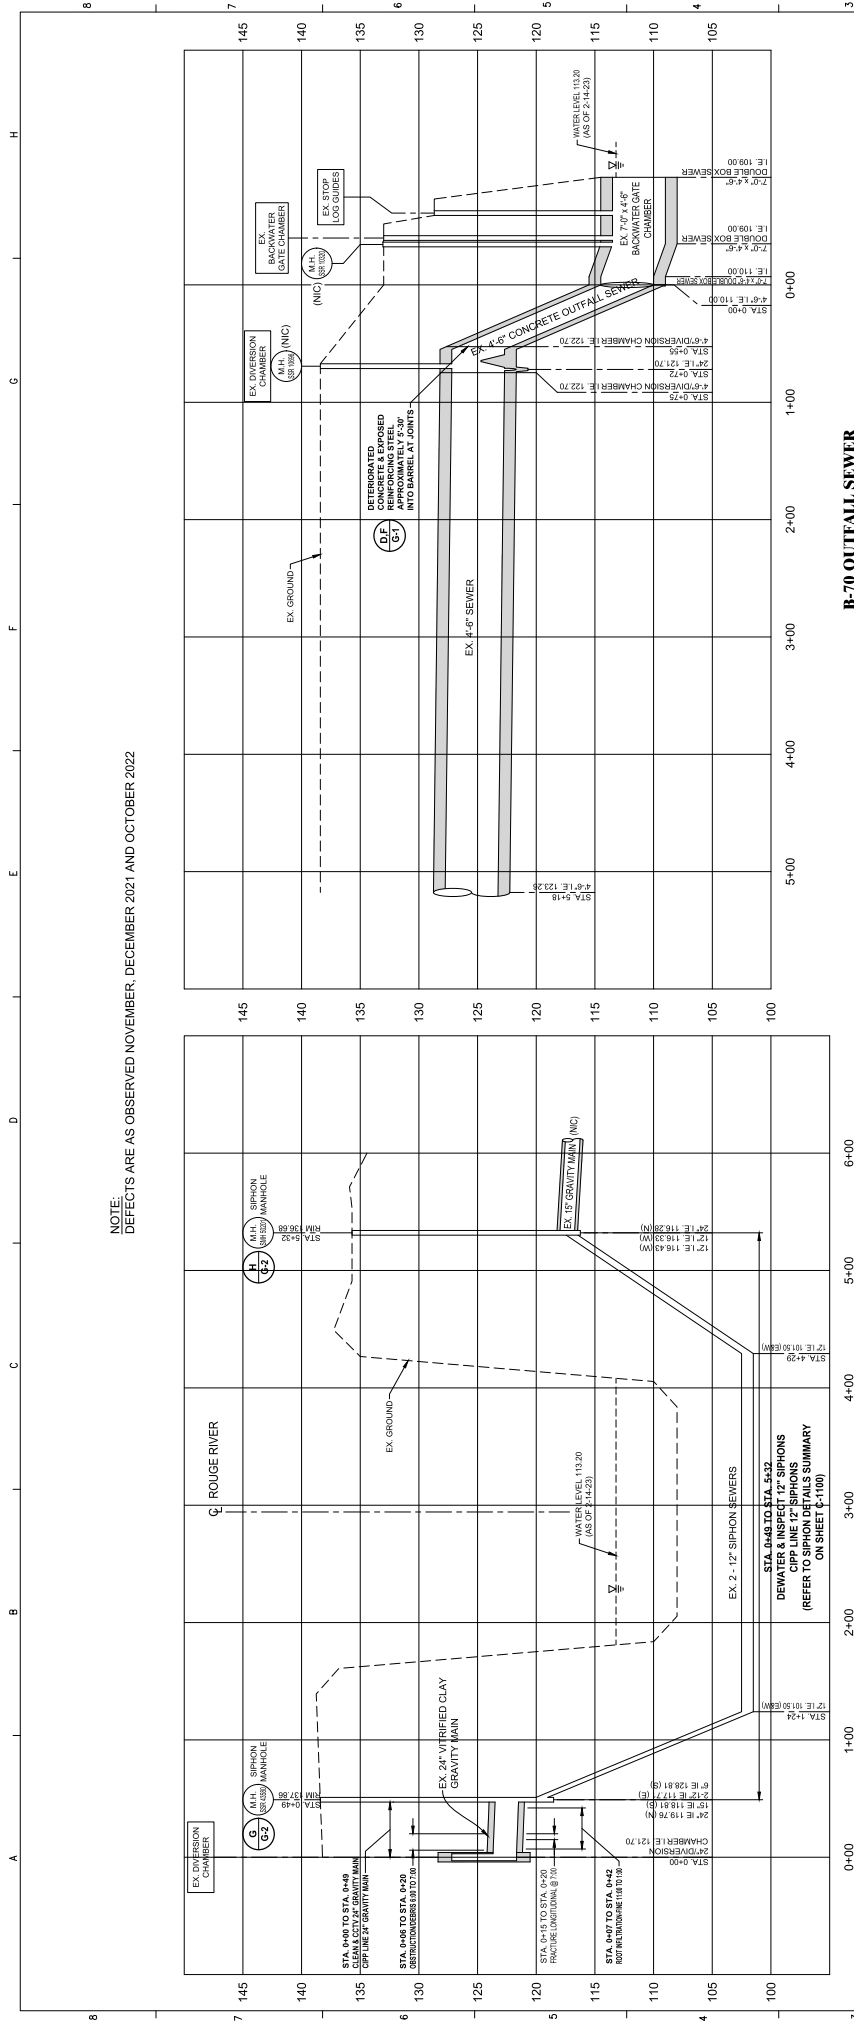


EXISTING 12" SIPHONS & 24" GRAVITY MAIN

B-69/70 PROFILE
OUTFALL SEWER, SIPHONS, & GRAVITY MAINS
EXISTING CONDITIONS & PROPOSED REPAIRS

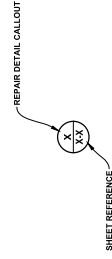

NOTE:
SPECIFIC REPAIR CALLOUTS ARE SHOWN IN BOLD.
OTHER ADDITIONAL REPAIRS WILL BE PER ENGINEER
AUTHORIZATION IN THE FIELD.

[illegible]

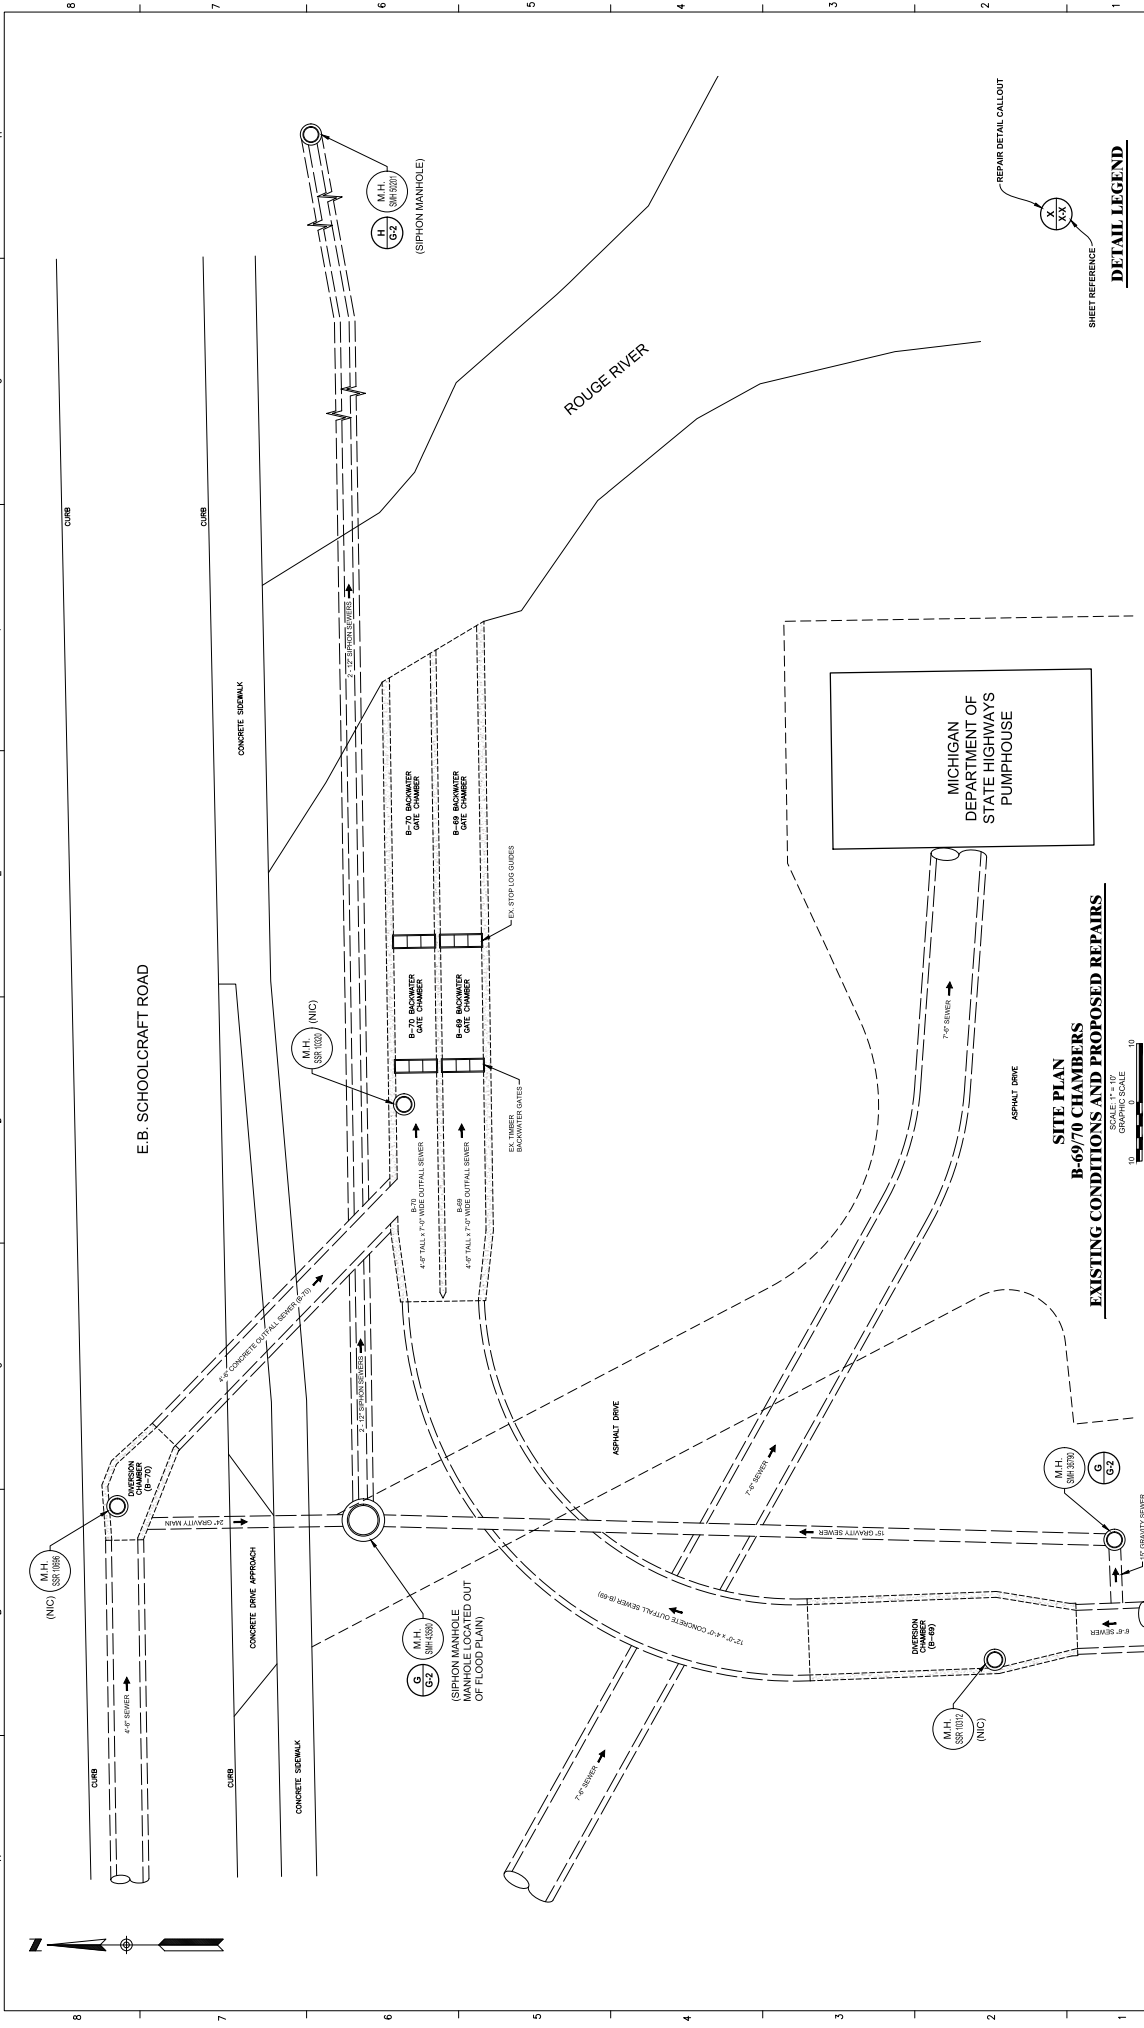

REPAIR DETAIL CALLOUT


SHEET REFERENCE

DETAIL LEGEND

SITE PLAN
B-69/70 CHAMBERS
EXISTING CONDITIONS AND PROPOSED REPAIRS


SCALE: 1" = 10'
GRAPHIC SCALE

F	</
---	--	--	----




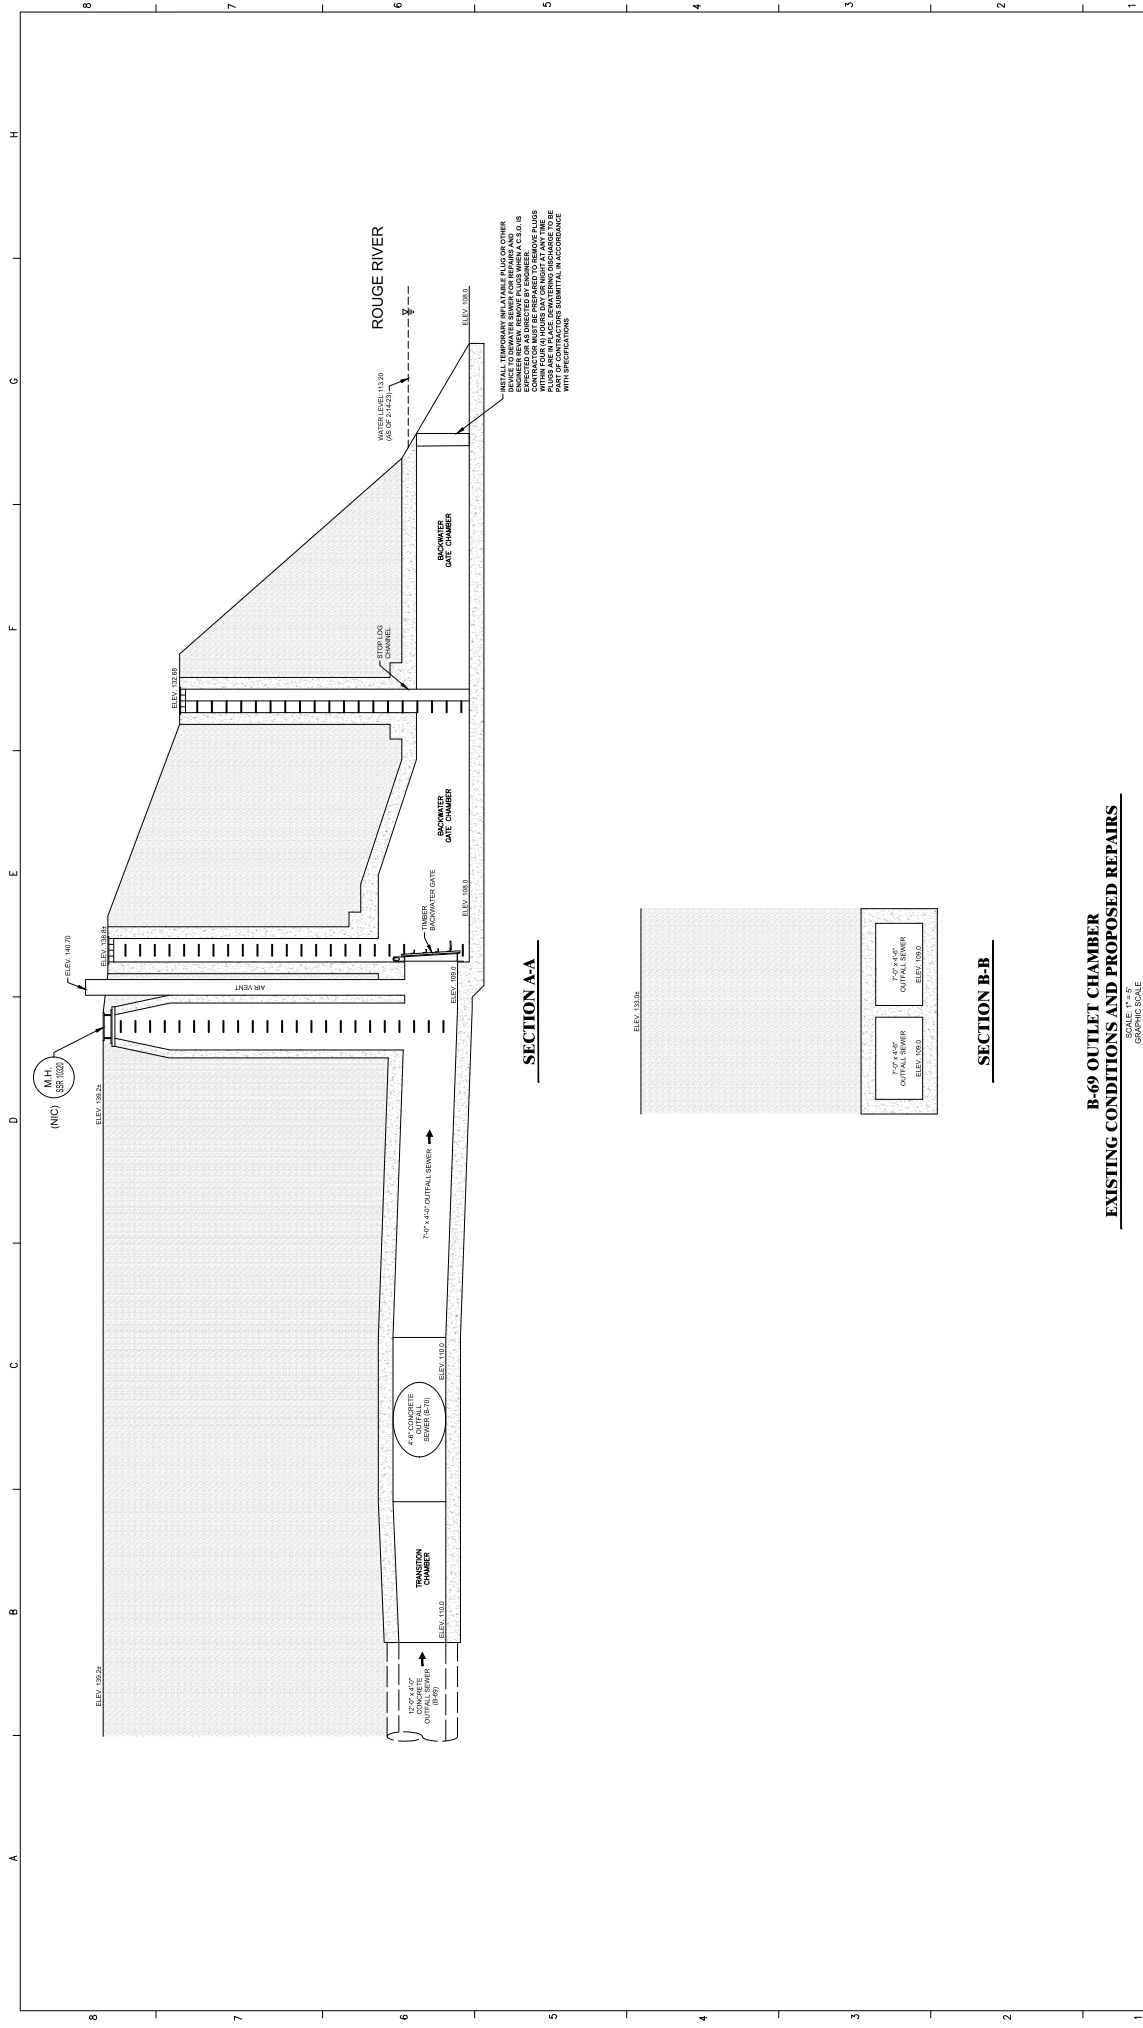


B-69 OUTLET CHAMBER
EXISTING CONDITIONS AND PROPOSED REPAIRS

F	
---	--	--	

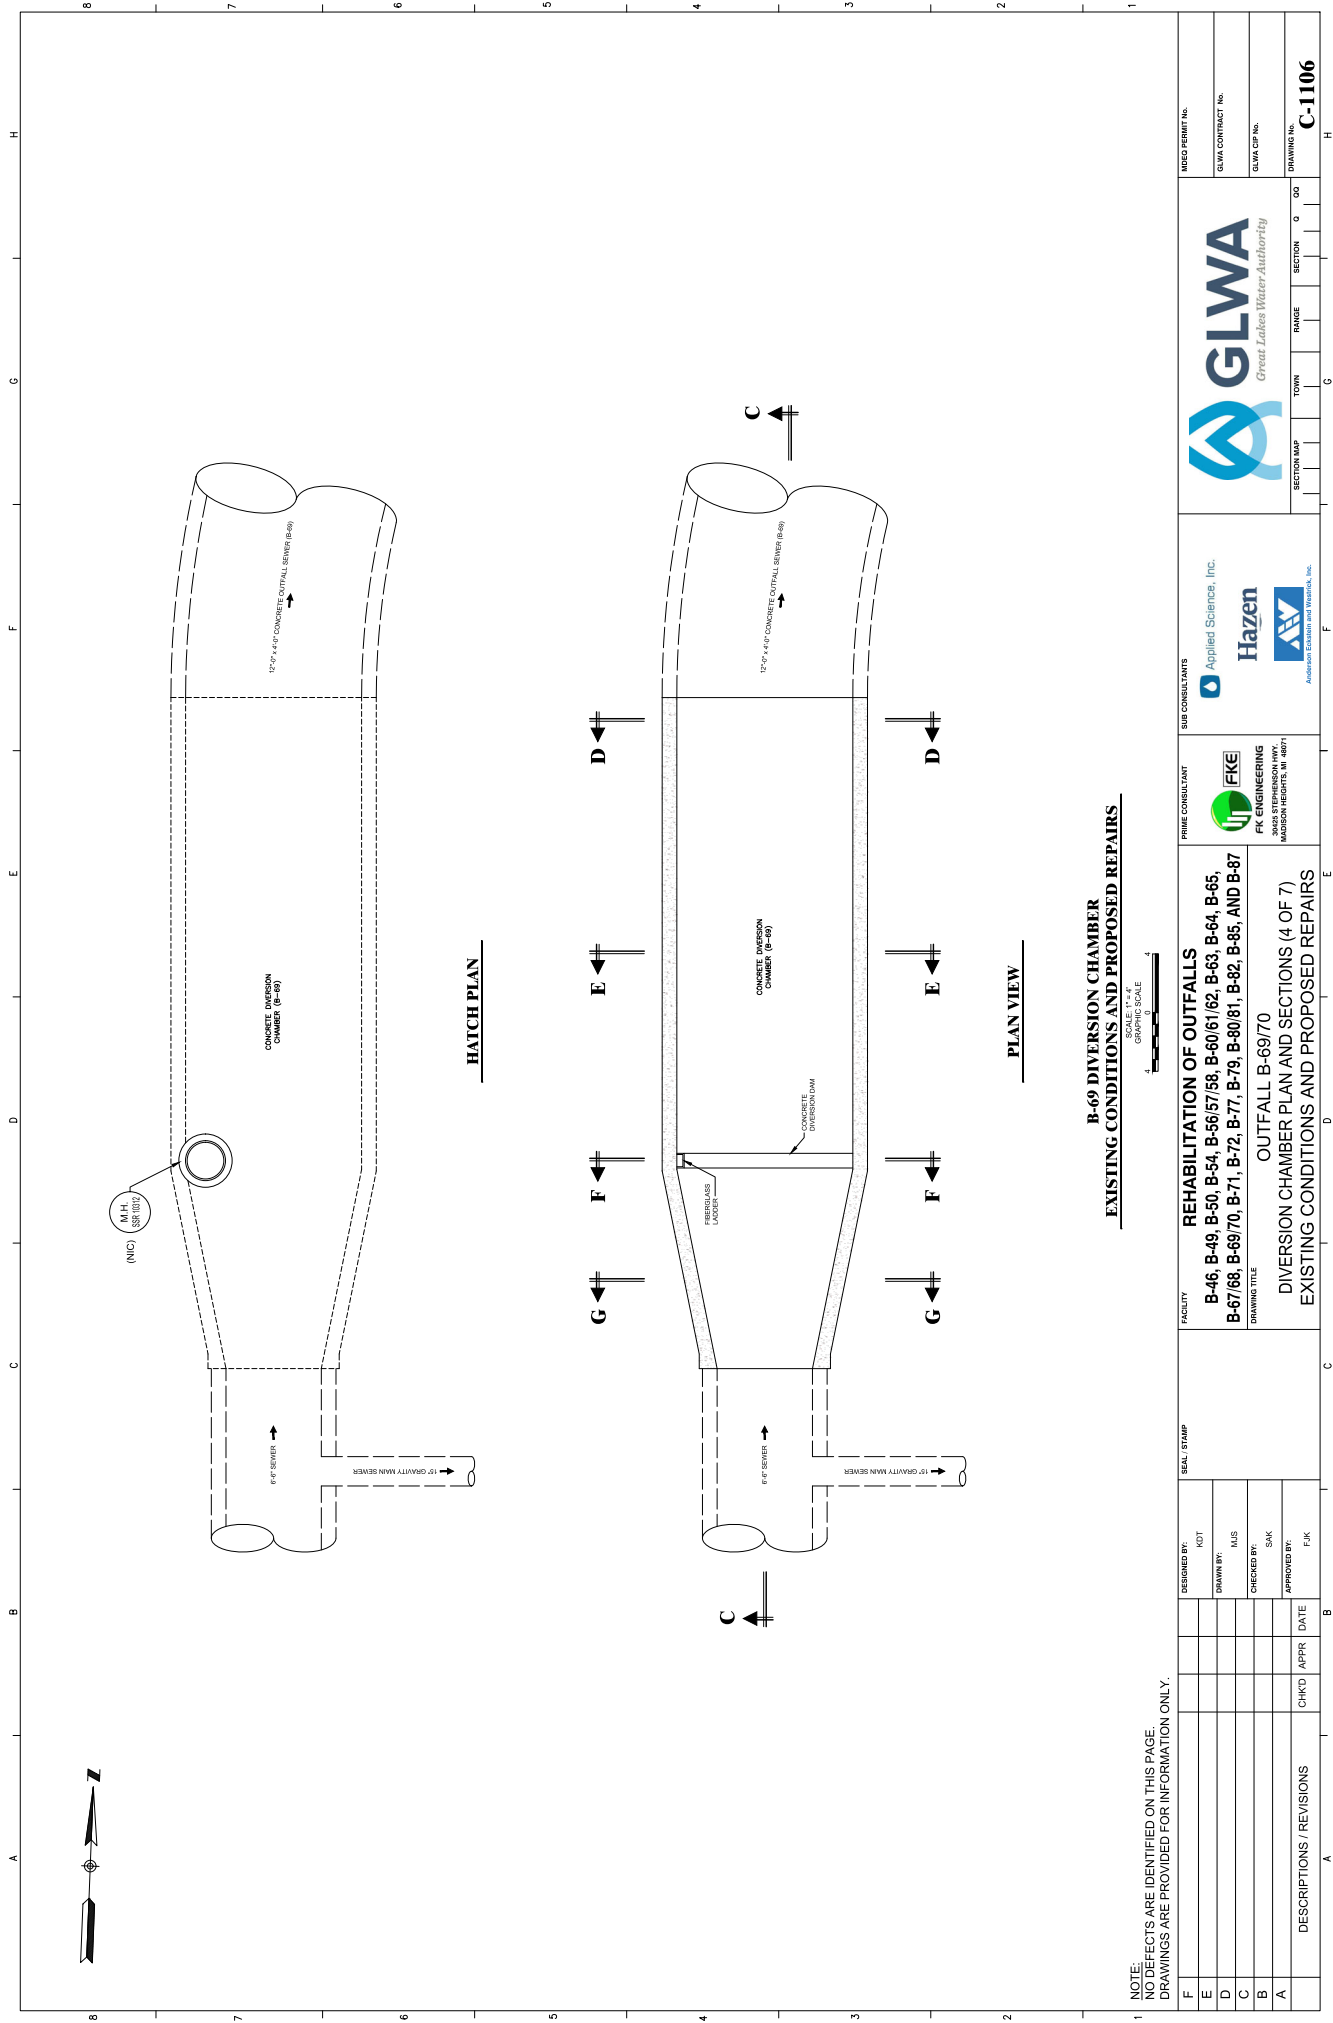


NOTE:
NO DEFECTS ARE IDENTIFIED ON THIS PAGE
DRAWINGS ARE PROVIDED FOR INFORMATION ONLY.

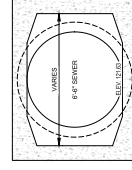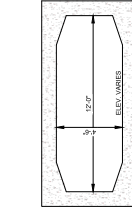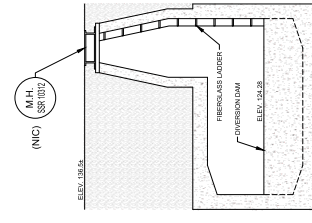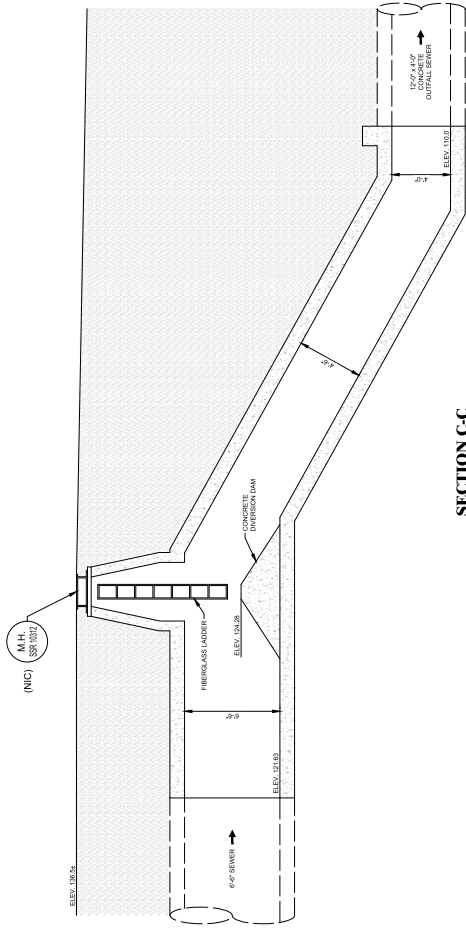

B-69 DIVERSION CHAMBER EXISTING CONDITIONS AND PROPOSED REPAIRS

NOTE:
NO DEFECTS ARE IDENTIFIED ON THIS PAGE.
DRAWINGS ARE PROVIDED FOR INFORMATION ONLY.







[illegible]

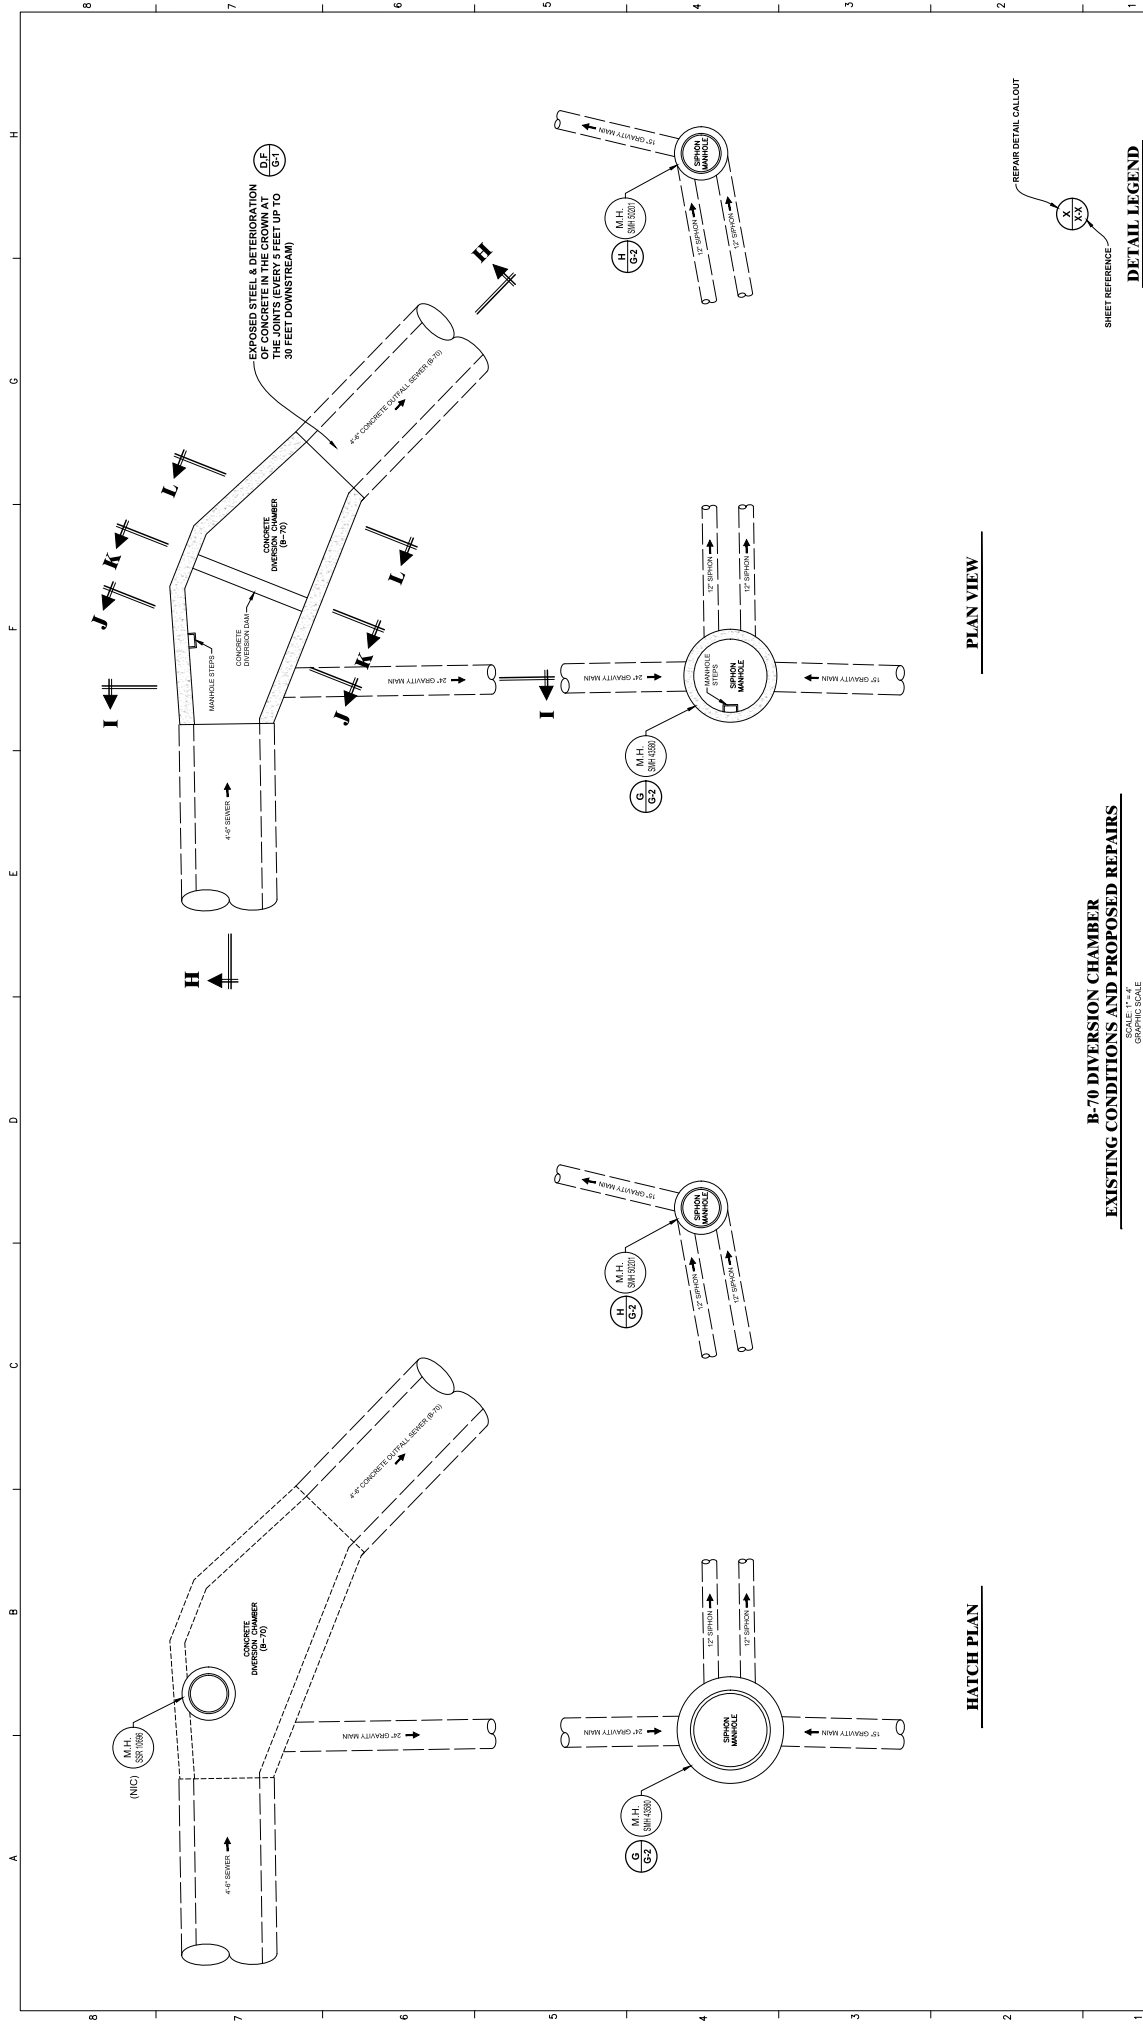

**B-70 DIVERSION CHAMBER
EXISTING CONDITIONS AND PROPOSED REPAIRS**

SCALE: 1" = 4'
GRAPHIC SCALE



F	DESIGNED BY:		SEAL/STAMP	FACILITY REHABILITATION OF OUTFALLS B-46, B-49, B-50, B-54, B-56/57/58, B-60/61/62, B-63, B-64, B-65, B-67/68, B-69/70, B-71, B-72, B-77, B-79, B-80/81, B-82, B-85, AND B-87 DRAWING TITLE OUTFALL B-69/70 DIVERSION CHAMBER PLAN AND SECTIONS (6 OF 7) EXISTING CONDITIONS AND PROPOSED REPAIRS	PRIME CONSULTANT FKE ENGINEERING 3048 STEPHENSON HWY. MADISON HEIGHTS, MI 48071	SUB CONSULTANTS Applied Science, Inc. Hazen  Anderson Engineering and Consulting, Inc.	GLWA <i>Great Lakes Water Authority</i> SECTION MAP TOWN RANGE SECTION 0 00	REGD. PERMIT NO.
E	DRAWN BY:							
D								
C	CHECKED BY:							
B	APPROVED BY:							
A	DATE		CHKD	APPR		DESCRIPTIONS / REVISIONS		
							DRAWING NO.	C-1108

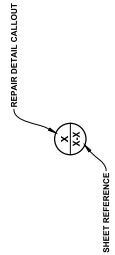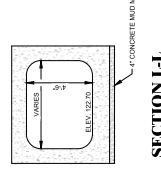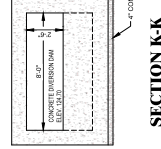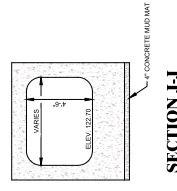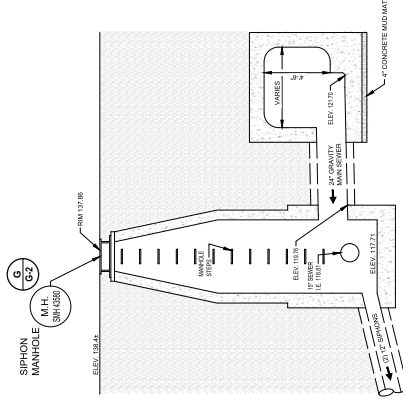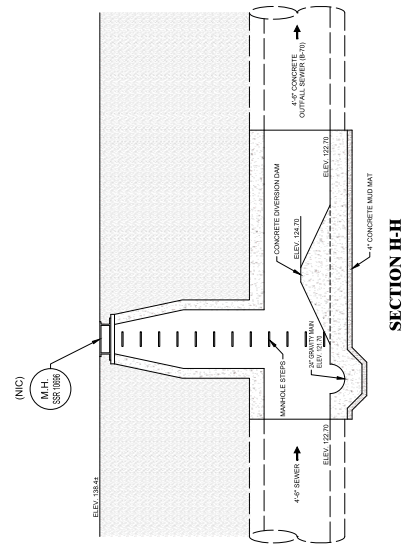


B-70 DIVERSION CHAMBER EXISTING CONDITIONS AND PROPOSED REPAIRS

[illegible]

A B C D E F G H

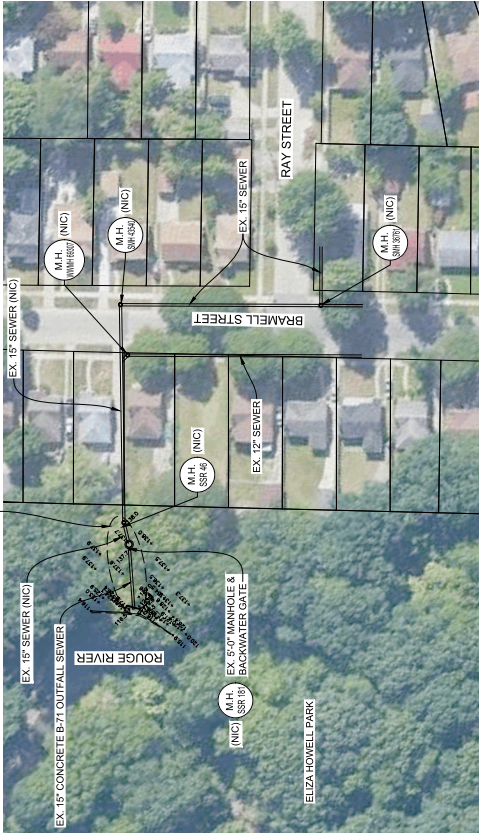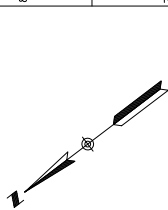

B-71 PLAN
SCALE: 1" = 50'
GRAPHIC SCALE
1" = 50'

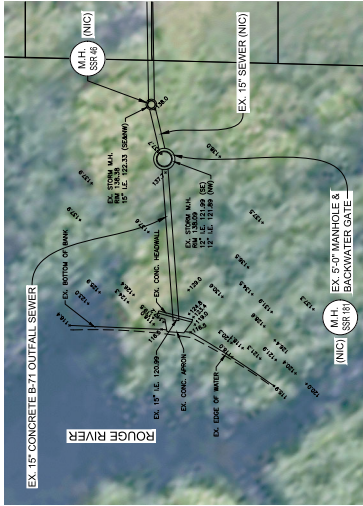


B-71 PLAN
SCALE: 1" = 50'
GRAPHIC SCALE
1" = 50'


NOTE:
GENERAL LOCATIONS OF DEFECTS ARE INTENDED TO
INDICATE THE LOCATION OF DEFECTS AND ARE NOT
MARKED IN THE FIELD BY THE ENGINEER. PLEASE NOTE
THAT THE ENGINEER MAY ELECT TO CHANGE REPAIR
LOCATION AT NO ADDITIONAL COST TO THE OWNER.

Outfall B071 Schedule of Repairs				
Description	Identified Quantity	Additional Quantity	Total Quantity, This Outfall	Unit
Place Stone Rip-Rap @ B071	1	0	1	EACH
Replace B071 Outfall Barrel (15' Dia.)	52	0	52	LF

F	DESIGNED BY	NOT	SEAL/STAMP	FACILITY	PRIME CONSULTANT	SUB CONSULTANTS	GLWA	REGD PERMIT No.
E	DRAWN BY:			B-46, B-49, B-50, B-54, B-56/57/58, B-60/61/62, B-63, B-64, B-65, B-67/68, B-69/70, B-71, B-72, B-79, B-80/81, B-82, B-85, AND B-87	FKE	Applied Science, Inc. Hazen	GLWA CONTRACT No.	
D	CHECKED BY:	MJS		OUTFALL B-71	FK ENGINEERING		GLWA CIP No.	
C	APPROVED BY:	SAK		EXISTING OUTFALL LAYOUT AND SCHEDULE OF REPAIRS	3040 STEPHENSON HWY. MADISON HEIGHTS, MI 48071		DRAWING No.	
B							C-1200	
A	DESCRIPTIONS / REVISIONS	CHKD	APPR	DATE				

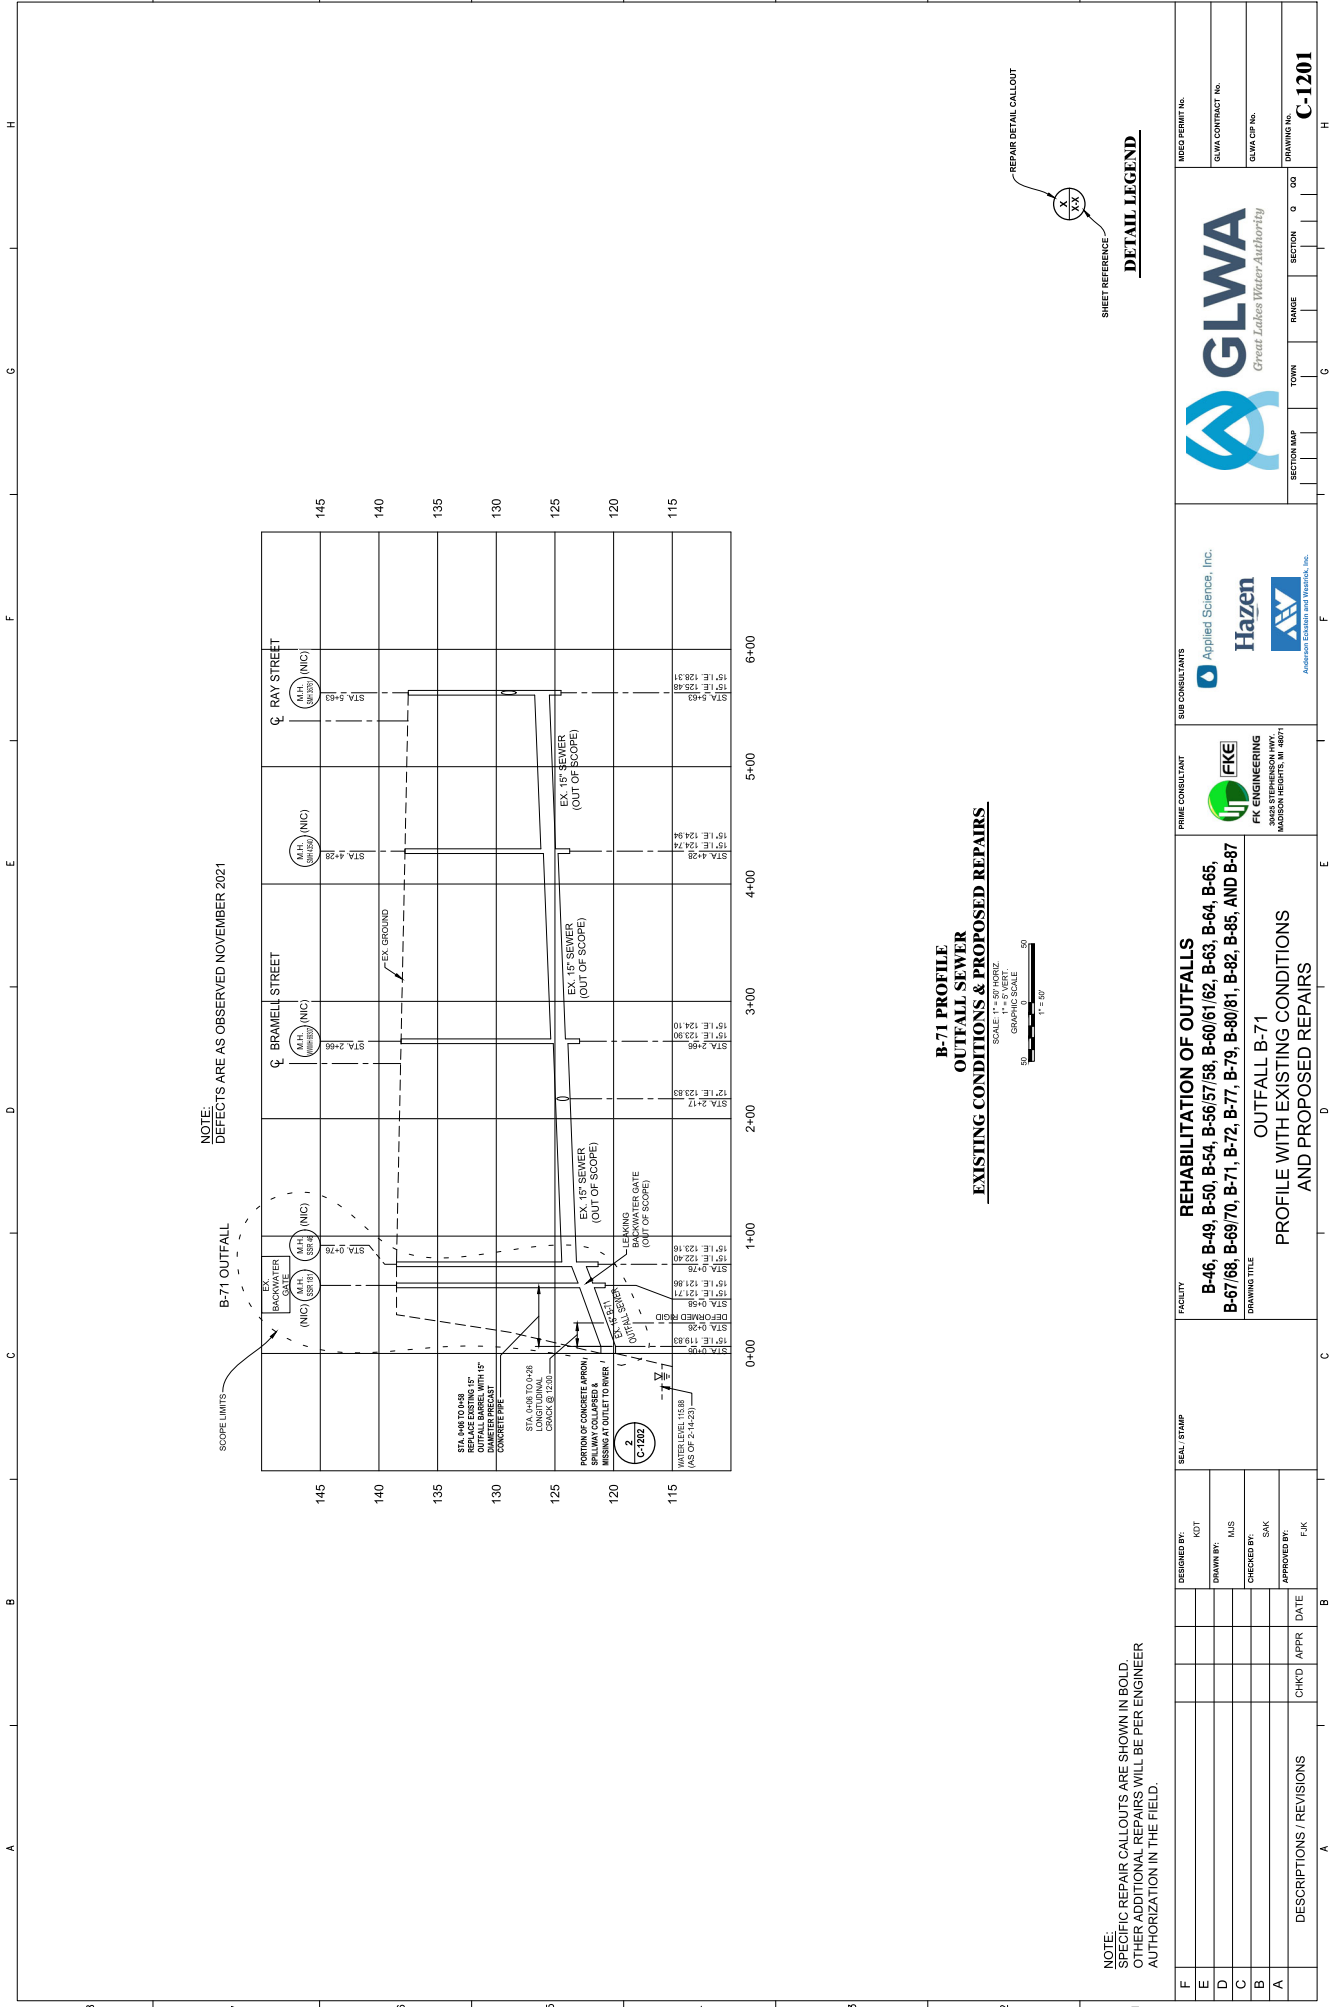

F	DESIGNED BY:	NOT	SEAL/STAMP	FACILITY B-46, B-49, B-50, B-54, B-56/57/58, B-60/61/62, B-63, B-64, B-65, B-67/68, B-69/70, B-71, B-72, B-77, B-79, B-80/81, B-82, B-85, AND B-87	PRIME CONSULTANT  FKE ENGINEERING 3040 STEPHENSON HWY. MADISON HEIGHTS, MI 48071	SUB CONSULTANTS  Applied Science, Inc.  Hazen  Anderson Eckstut and Weitz, Inc.	 GLWA Great Lakes Water Authority	MSD PERMIT No.																				
E	DRAWN BY:	NJS																										
D	CHECKED BY:	SAK																										
C	APPROVED BY:	FJK																										
B	CHKD	APPR							DATE																			
A	DESCRIPTIONS / REVISIONS			SECTION MAP TOWN RANGE SECTION Q Q2																								
A				D					E					F					G					H				
C-1201																												

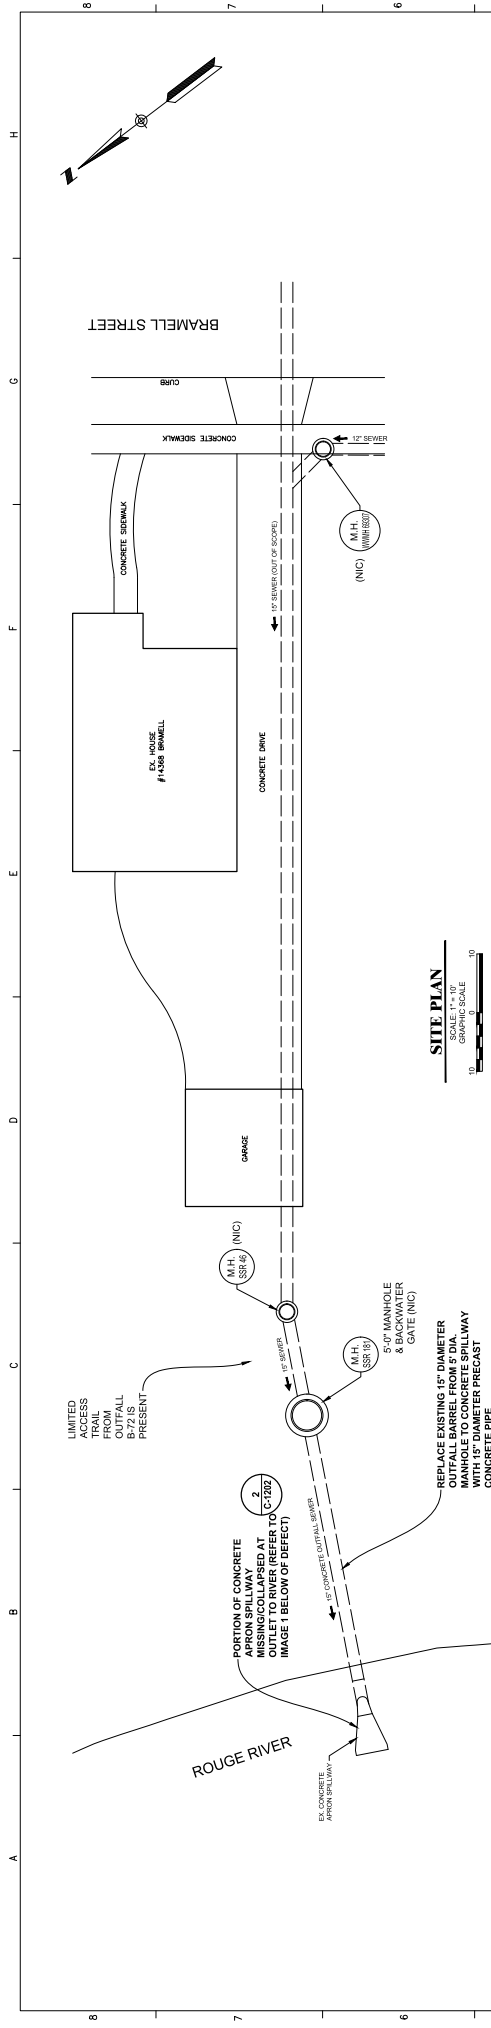

1 MISSING/COLLAPSED CONCRETE APRON SPILLWAY EXISTING CONDITION

2 MISSING/COLLAPSED CONCRETE APRON SPILLWAY PROPOSED REPAIR


- CONCRETE APRON REPAIR NOTES:
1. REMOVE EXISTING COLLAPSED CONCRETE APRON FROM OUTLET TO RIVER.
 2. PRIOR TO PLACING GEOTEXTILE FABRIC, ENSURE THE RIVER BANK IS SMOOTH AND FREE OF DELETERIOUS MATERIAL.
 3. PLACE REINFORCED GEOTEXTILE FABRIC ALONG RIVER BANK SHOWN IN IMAGE 2 ABOVE. GEOTEXTILE FABRIC SHOULD BE PLACED WITH 12" OVERLAP.
 4. PLACE 6" TO 12" DIAMETER STONE RIP-RAP ON TOP OF GEOTEXTILE FABRIC, 2' THICK BEGINNING AT THE TOE OF THE SLOPE AND PROCEEDING UP THE SLOPE.

B-71 CHAMBER EXISTING CONDITIONS AND PROPOSED REPAIRS

FACILITY	REHABILITATION OF OUTFALLS	
	B-46, B-49, B-50, B-54, B-56/57/58, B-60/61/62, B-63, B-64, B-65, B-67/68, B-69/70, B-71, B-72, B-77, B-79, B-80/81, B-82, B-85, AND B-87	
	OUTFALL B-71	
	CHAMBER PLAN AND SECTIONS (1 OF 2)	
EXISTING CONDITIONS AND PROPOSED REPAIRS		

PRIME CONSULTANT	FKE		
	FKE ENGINEERING 3040 STEPHENSON HWY. MADISON HEIGHTS, MI 48071		
SUB CONSULTANTS	Applied Science, Inc.		
	Hazen		

GLWA Great Lakes Water Authority			
MECH PERMIT No.			
GLWA CONTRACT No.			
GLWA CIP No.			
DRAWING No.			
C-1202			

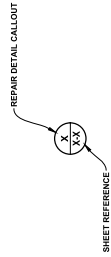


CONSULTANTS

Applied Science, Inc.





Hazen

Anderson Eckstein and Westrick, Inc.

[illegible]

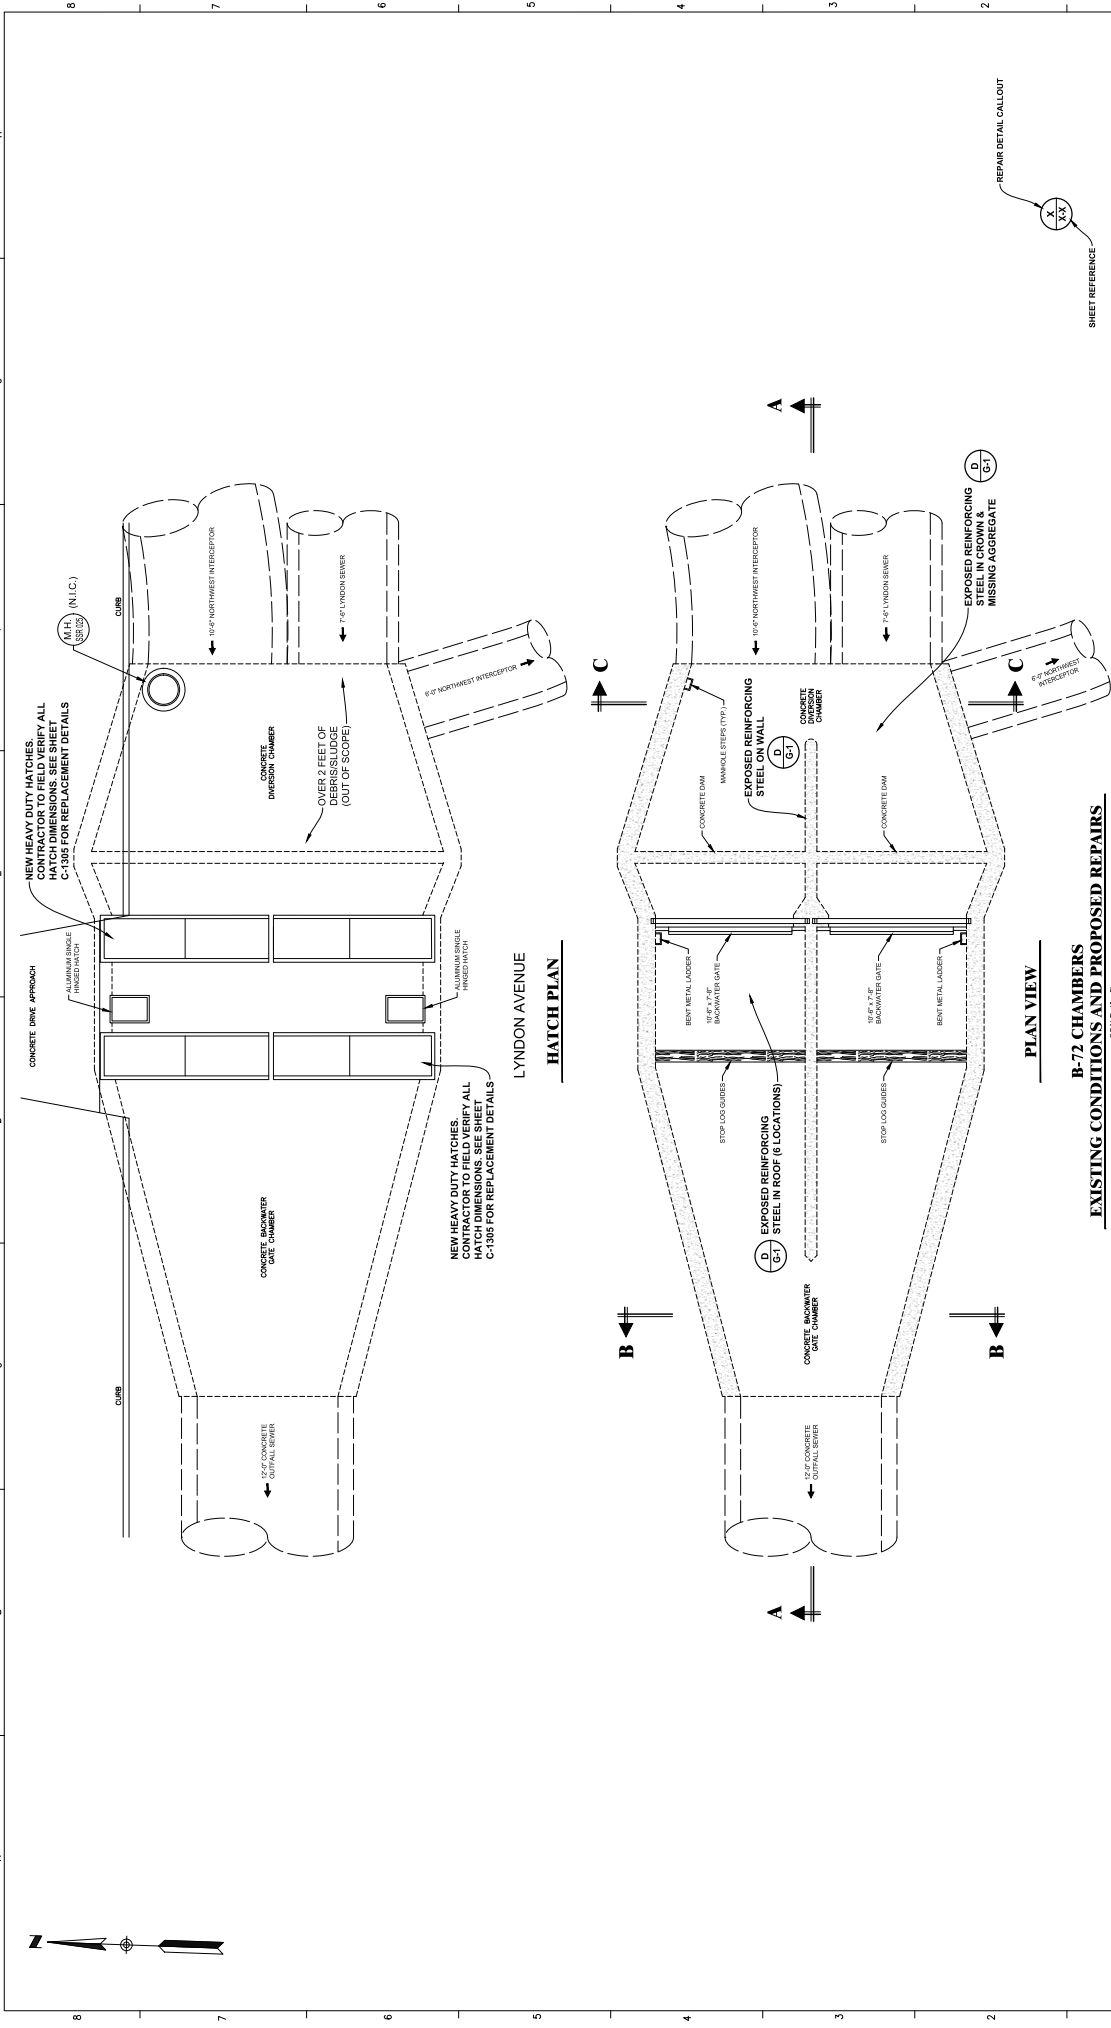


F	DESIGNED BY:			SEAL / STAMP	FACILITY	PRIME CONSULTANT	SUB CONSULTANTS	 GLWA Great Lakes Water Authority	MD&G PERMIT No.					
E	NOT				REHABILITATION OF OUTFALLS B-46, B-49, B-50, B-54, B-56/57/58, B-60/61/62, B-63, B-64, B-65, B-67/68, B-69/70, B-71, B-72, B-77, B-79, B-80/81, B-82, B-85, AND B-87	 Applied Science, Inc.	 Hazen		GLWA CONTRACT No.					
D	DRAWN BY:			DRAWING TITLE					 FKE ENGINEERING 3048 STEPHENSON HWY. MADISON HEIGHTS, MI 48071	 Anderson Engineers and Watermark, Inc.	GLWA CIP No.			
C														
B	CHECKED BY:													
A	APPROVED BY:													
	CH'D	APPR	DATE					SECTION MAP	TOWN	RANGE	SECTION	Q	DRAWING No.	C-1303
	DESCRIPTIONS / REVISIONS													

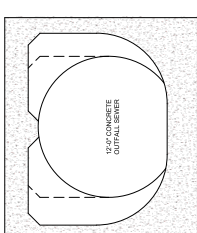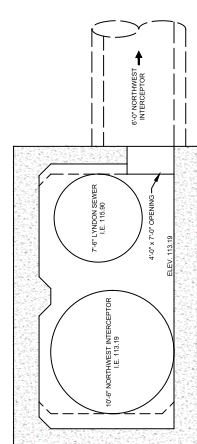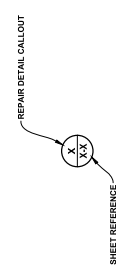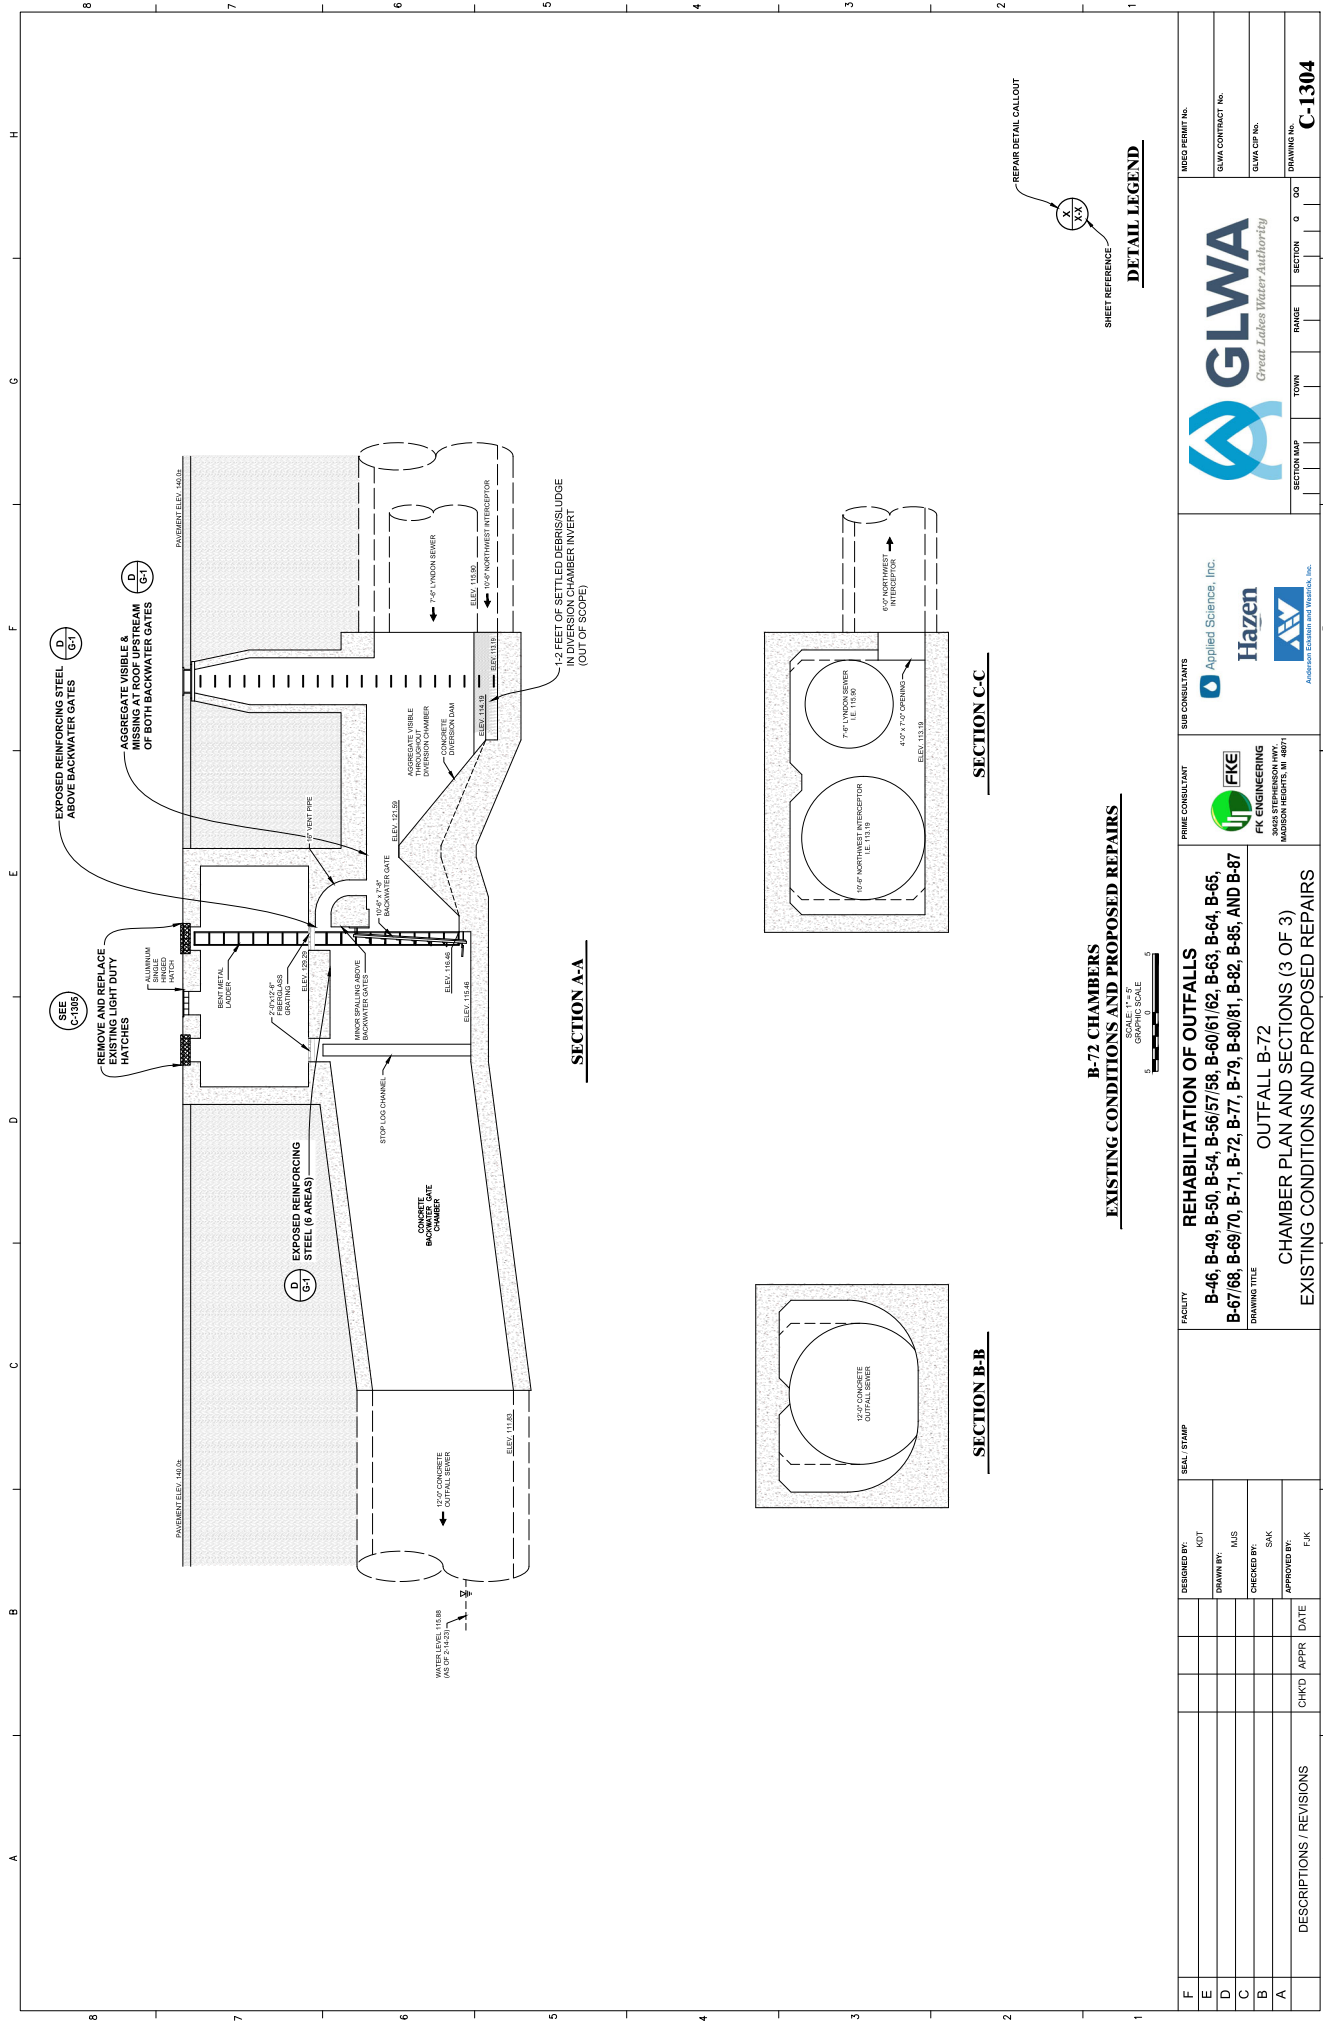

B-72 CHAMBERS
EXISTING CONDITIONS AND PROPOSED REPAIRS




F						DESIGNED BY:		SEAL / STAMP		FACILITY	PRIME CONSULTANT	SUB CONSULTANTS	 GLWA Great Lakes Water Authority	SECTION MAP				MISO PERMIT No. GLWA CONTRACT No. GLWA CIP No. DRAWING No. C-1304
E						NOT		REHABILITATION OF OUTFALLS B-46, B-49, B-50, B-54, B-56/57/58, B-60/61/62, B-63, B-64, B-65, B-67/68, B-69/70, B-71, B-72, B-77, B-79, B-80/81, B-82, B-85, AND B-87 OUTFALL B-72 CHAMBER PLAN AND SECTIONS (3 OF 3) EXISTING CONDITIONS AND PROPOSED REPAIRS	 FKE ENGINEERING 3045 STEPHENSON HWY. MADISON HEIGHTS, MI 48071	 Applied Science, Inc.  Hazen  AECOM AECOM CONSULTANTS & ENGINEERS, INC.	TOWN	RANGE		SECTION	GO			
D																		
C																		
B																		
A						APPROVED BY:												
						CHKD	APPR	DATE										
						DESCRIPTIONS / REVISIONS												

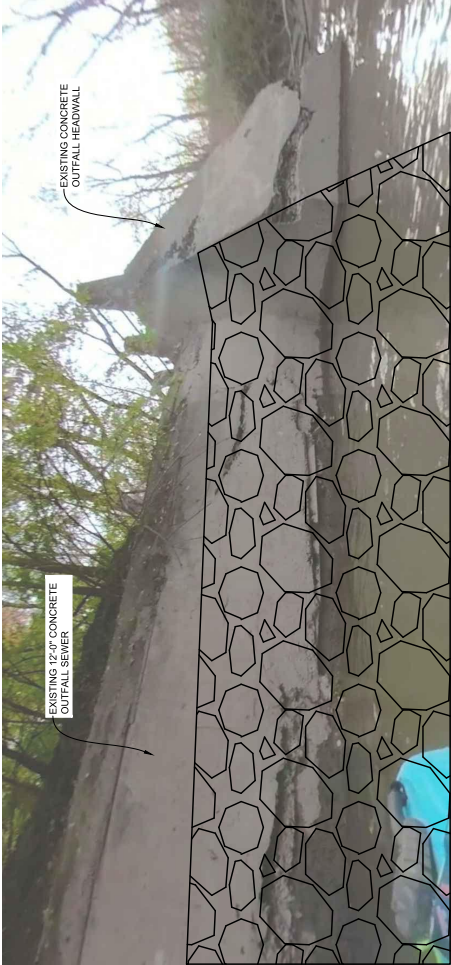

1 PROPOSED RIP-RAP REPAIR




2 PROPOSED RIP-RAP REPAIR

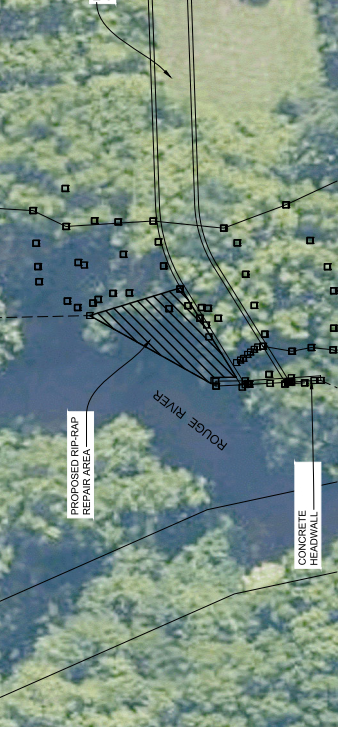

B-72 RIP-RAP REPAIR PLAN VIEW

1. RIP-RAP REPAIR NOTES:
1. RIP-RAP SHALL BE PLACED AS SHOWN ON THE PLAN VIEW ABOVE, EXTENDING APPROXIMATELY 70 LINEAR FEET ALONG THE RIVERBANK STARTING AT THE OUTFALL PIPE AND FROM THE OUTFALL HEADWALL TO THE EXISTING RIVERBANK. PLACE RIP-RAP STONE AT LEAST TO THE OUTFALL MATERIAL.
2. DO NOT REMOVE EXISTING RIVERBANK VEGETATION.

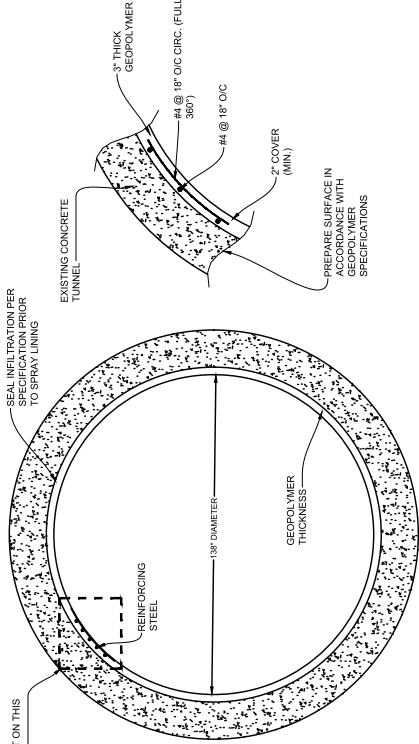


3 SPRAY LINING DETAIL

1. SPRAY LINING IS REQUIRED FOR AN APPROXIMATE 150-FT LONG SECTION OF OUTFALL B-72. SPRAY LINING TO START AT THE OUTLET OF THE OUTFALL AT THE ROUGE RIVER AND EXTEND 150 FEET UPSTREAM IN THE OUTFALL SEWER.
2. INTERNALLY FLUME-BYPASS FLOW AS REQUIRED TO PROVIDE DRY (SATURATED) SURFACE DRY INTERIOR SURFACE IN ORDER TO CONDUCT FULL-CIRCUMFERENCE LINING.
3. REMOVAL OF UNSOUND MATERIAL, LEAK SEALING, ETC. PER THE SPECIFICATION AND MANUFACTURER REQUIREMENTS.
4. TAPER SPRAY LINING MATERIAL AT A 1:1 SLOPE AT UPSTREAM END OF LINING. MAINTAIN MIN. 2" OF COVER OVER REINFORCING STEEL AT ALL LOCATIONS. CONTRACTOR TO PROVIDE A TROWEL OR BRUSH-STROKE FINISH TO GEOPOLYMER TO LEAVE A SMOOTH FINISH.

F		E		D		C		B		A		DESCRIPTIONS / REVISIONS		CHKD		APPR		DATE		DESIGNED BY		NOT		SEAL / STAMP		FACILITY		PRIME CONSULTANT		SUB CONSULTANTS		DRAWING NO.					
																										REHABILITATION OF OUTFALLS		GLWA		Applied Science, Inc.		C-1306					
																										B-46, B-49, B-50, B-54, B-56/57/58, B-60/61/62, B-63, B-64, B-65, B-67/68, B-69/70, B-71, B-72, B-77, B-79, B-80/81, B-82, B-85, AND B-87		Hazen		GLWA							
																										DRAWING TITLE		FK ENGINEERING		GLWA		GLWA					
																										OUTFALL B-72		FK ENGINEERING		GLWA							
																										RIP-RAP REPAIR AND SPRAY LINING DETAILS		ANDERSON CONSULTANTS AND ENGINEERS, INC.		GLWA							
																										SECTION MAP		TOWN		RANGE		SECTION		G		Q	
																										DRAWING NO.		GLWA		GLWA		GLWA		GLWA		GLWA	

A B C D E F G H

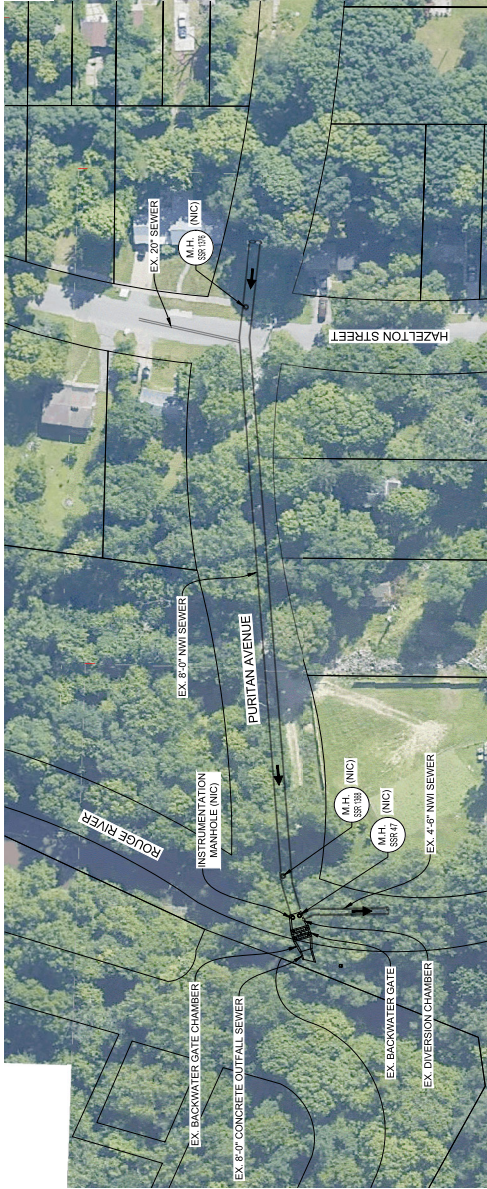


Outfall B077 Schedule of Repairs				
Description	Identified Quantity	Additional Quantity	Total Quantity, This Outfall	Unit
Remove Debris	10	2	12	TON
Deep Concrete Repair	75	25	100	SF

B-77 PLAN
SCALE: 1"=50'
GRAPHIC SCALE

NOTE:
GENERAL LOCATIONS OF DEFECTS ARE INTENDED TO BE SHOWN FOR INFORMATION PURPOSES ONLY. DEFECTS MARKED IN THE FIELD BY THE ENGINEER, PLEASE NOTE THAT THE ENGINEER MAY ELECT TO CHANGE REPAIR LOCATION AT NO ADDITIONAL COST TO THE OWNER.

F	DESIGNED BY	NOT	SEAL/STAMP	FACILITY	PRIME CONSULTANT	SUB CONSULTANTS	GLWA Great Lakes Water Authority	REGD PERMIT No.
E	DRAWN BY:	NJS		B-46, B-49, B-50, B-54, B-56/57/58, B-60/61/62, B-63, B-64, B-65, B-67/68, B-69/70, B-71, B-72, B-77, B-79, B-80/81, B-82, B-85, AND B-87	FKE FK ENGINEERING 3040 STEPHENSON HWY. MADISON HEIGHTS, MI 48071	Applied Science, Inc. Hazen AUSTIN CONSULTANTS & ENGINEERS, INC.	GLWA CONTRACT No.	
D	CHECKED BY:	SAK		OUTFALL B-77			GLWA CIP No.	
C	APPROVED BY:			EXISTING OUTFALL LAYOUT AND SCHEDULE OF REPAIRS			DRAWING No.	
B	DESCRIPTIONS / REVISIONS	CHKD APPR DATE					C-1400	
A								

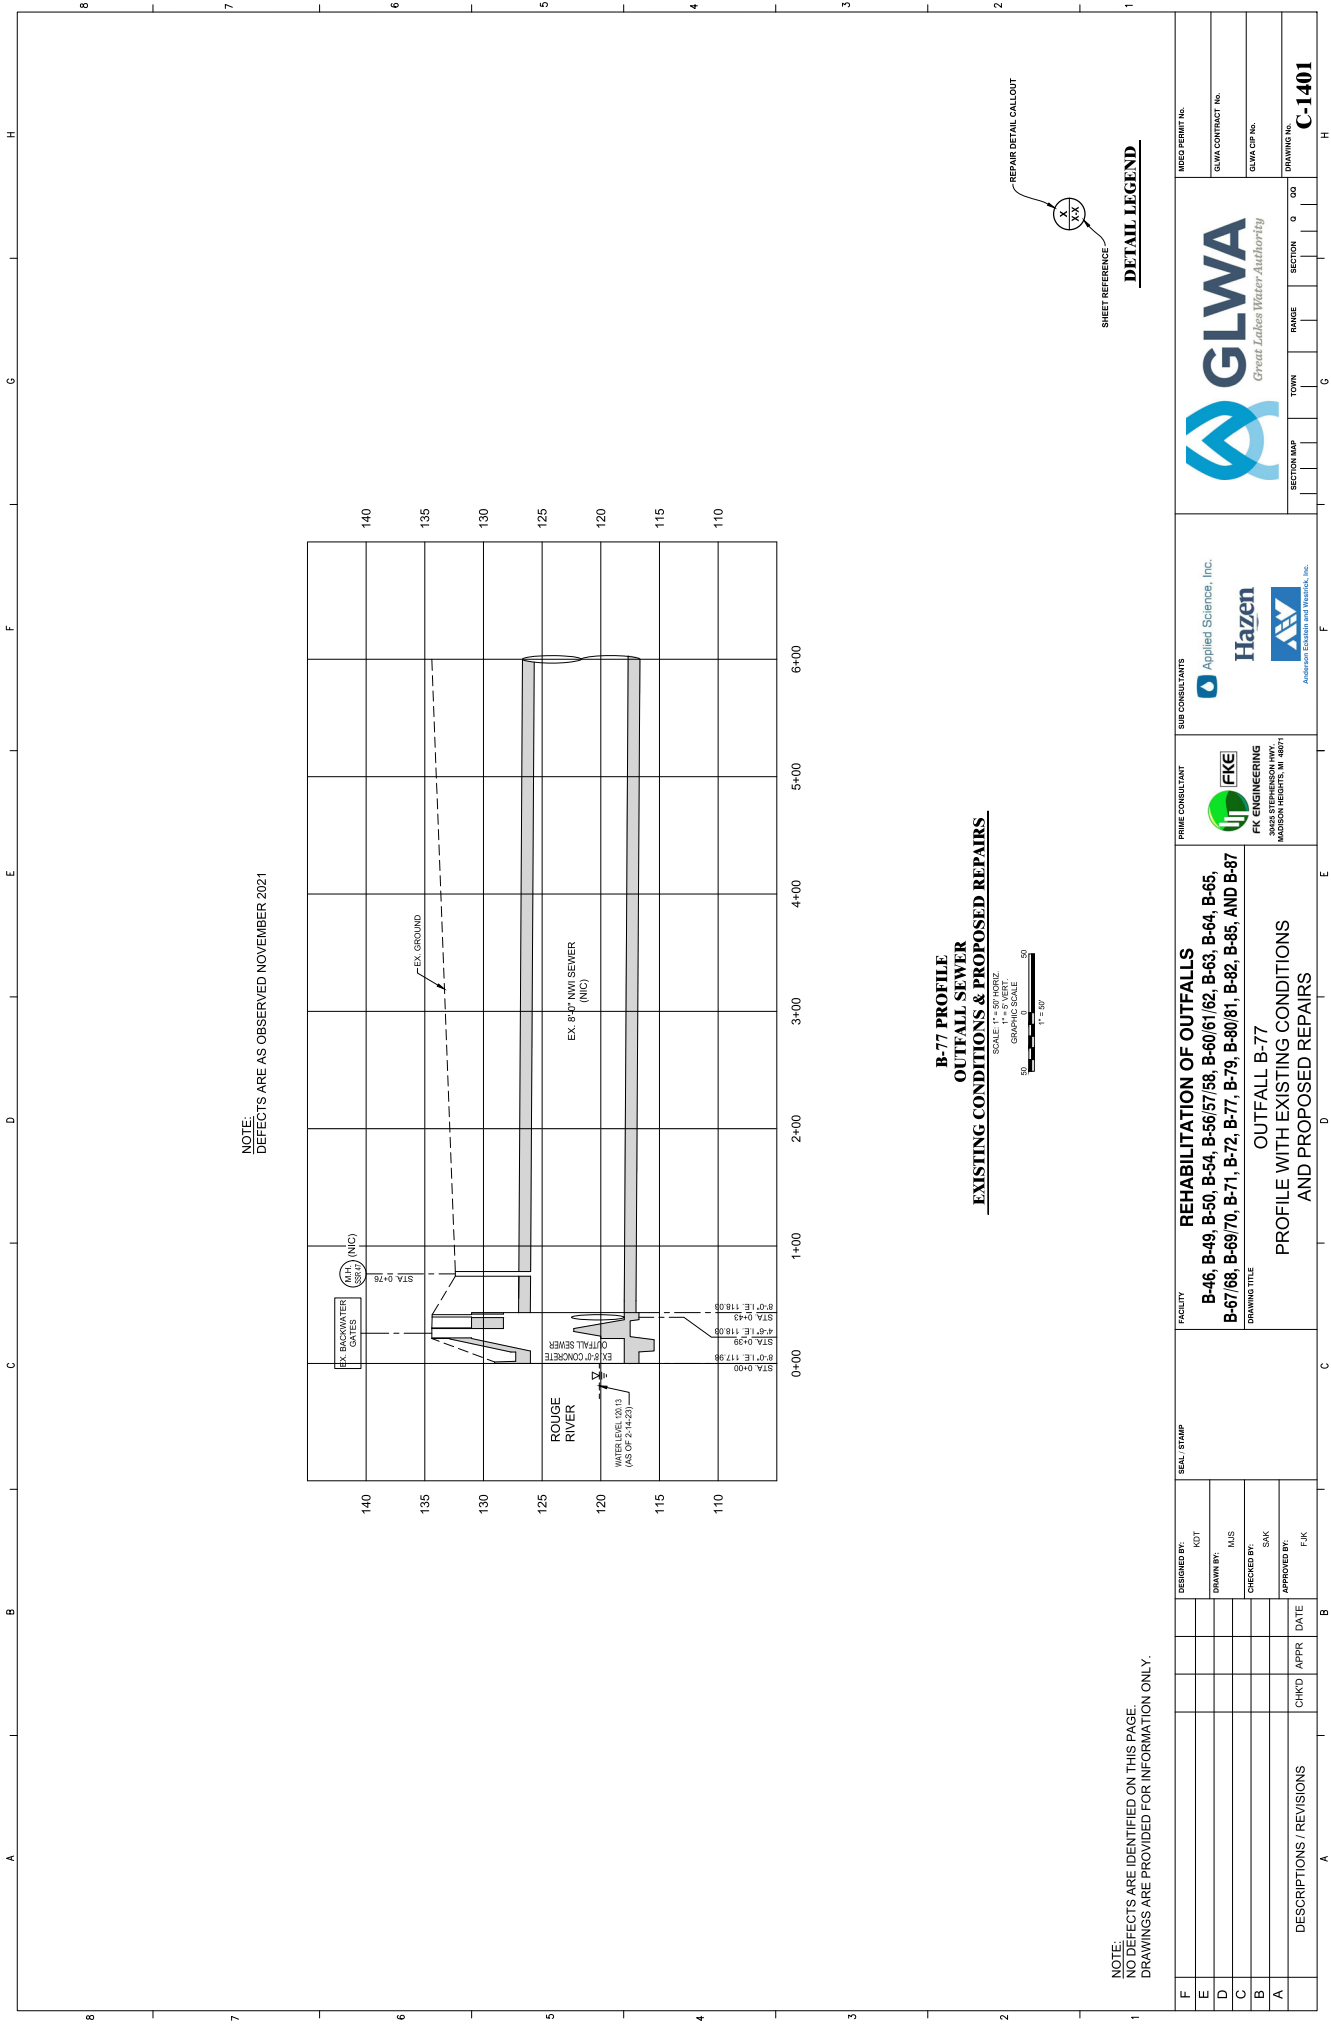

F				DESIGNED BY:			SEAL/STAMP			FACILITY			PRIME CONSULTANT			SUB CONSULTANTS			 GLWA Great Lakes Water Authority			SECTION MAP TOWN RANGE SECTION QUAD			DRAWING NO. C-1401		
E				NOT						B-46, B-49, B-50, B-54, B-56/57/58, B-60/61/62, B-63, B-64, B-65, B-67/68, B-69/70, B-71, B-72, B-77, B-79, B-80/81, B-82, B-85, AND B-87			FKE 3045 STEPHENSON HWY. MADISON HEIGHTS, MI 48071			Applied Science, Inc. Hazen AW Anderson Estates and Wessink, Inc.											
D										DRAWING TITLE																	
C				MJS						OUTFALL B-77																	
B										PROFILE WITH EXISTING CONDITIONS AND PROPOSED REPAIRS																	
A				SAK																							
			CHKD			APPR			DATE			FJK															
DESCRIPTIONS / REVISIONS																											



F				DESIGNED BY:	KOT
E				DRAWN BY:	MJS
D				CHECKED BY:	SAC
C					
B					
A					
	DESCRIPTIONS / REVISIONS	CHK'D	APPR	DATE	APPROVED BY:
					FJK

REHABILITATION OF OUTFALLS
B-46, B-49, B-50, B-54, B-56/57/58, B-60/61/62, B-63, B-64, B-65,
B-67/68, B-69/70, B-71, B-72, B-77, B-79, B-80/81, B-82, B-85, AND B-87

CONSULTANTS


 **Applied Science, Inc.**

 **Hazen**

 **Anderson Eckstein and Wastick, Inc.**

 GLWA <i>Great Lakes Water Authority</i>	SECTION MAP		TOWN	RANGE	SECTION	Q	Q2
	DRAWING No.		C-1500				
	GLWA CONTRACT No.						
	GLWA CIP No.						
MISO PERMIT No.							


NOTE: GENERAL LOCATIONS OF DEFECTS ARE INTENDED TO BE SHOWN IN THE FOLLOWING DRAWINGS AND WILL BE MARKED IN THE FIELD BY THE ENGINEER. PLEASE NOTE THAT THE ENGINEER MAY ELECT TO CHANGE REPAIR LOCATION AT NO ADDITIONAL COST TO THE OWNER.

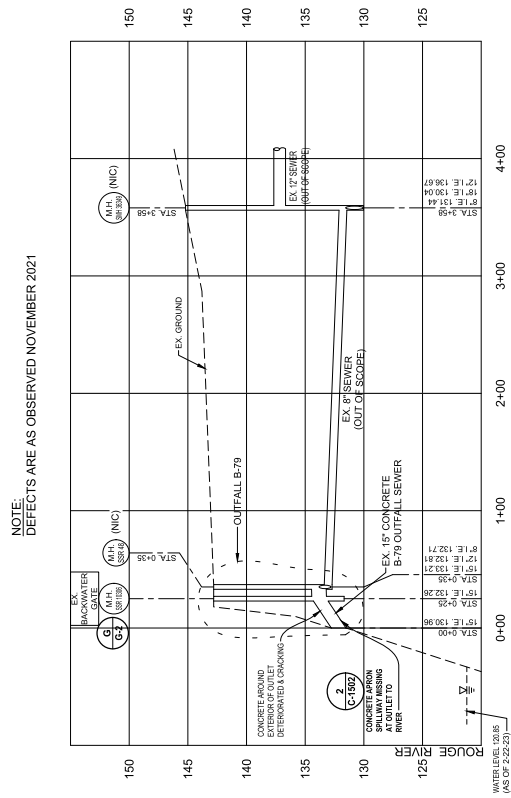

NOTE:
DEFECTS ARE AS OBSERVED NOVEMBER 2021

**B-79 PROFILE
OUTFALL SEWER
EXISTING CONDITIONS & PROPOSED REPAIRS**

SCALE: 1" = 50' HORIZ.

 

REPAIR DETAIL CALLOUT

NOTE:
SPECIFIC REPAIR CALLOUTS ARE SHOWN IN BOLD.
OTHER ADDITIONAL REPAIRS WILL BE PER ENGINEER
AUTHORIZATION IN THE FIELD.

SHEET REFERENCE:

DETAIL LEGEND

REHABILITATION OF OUTFALLS

OUTFALL B-79
PROFILE WITH EXISTING CONDITIONS
AND PROPOSED REPAIRS

CONSULTANTS



 **Applied Science, Inc.**

 **Hazen**

 **Anderson Etkin and Wessink, Inc.**

MDEQ PERMIT No.
GLWA CONTRACT No.
GLWA CIP No.

DRAWING No.
C-1501

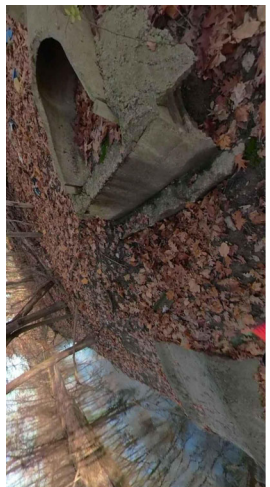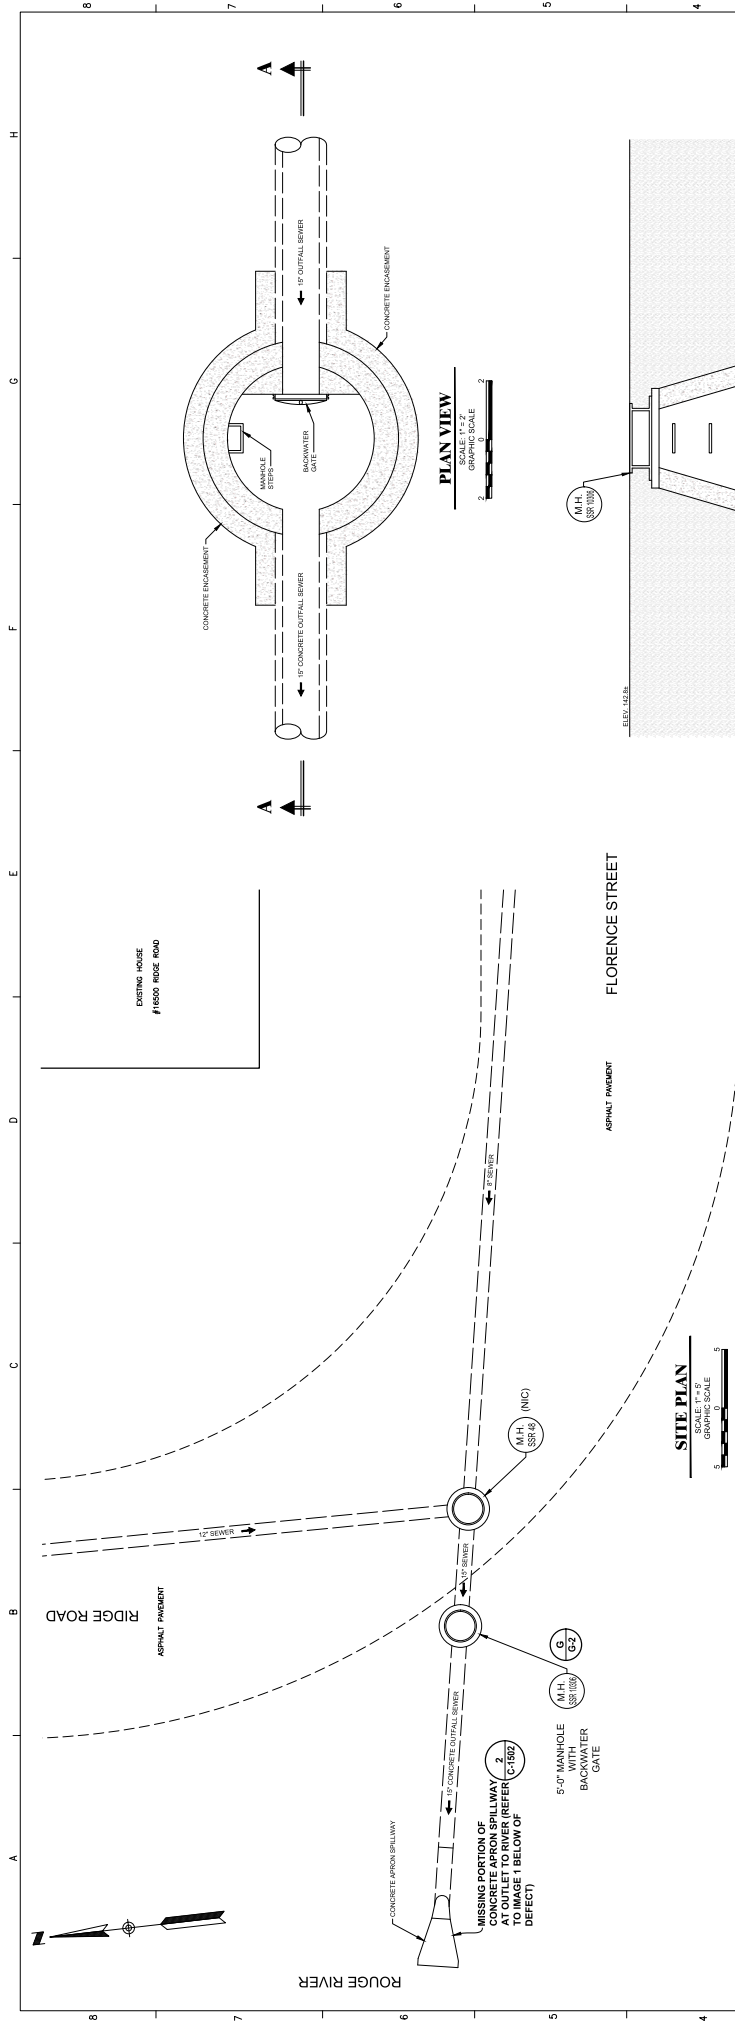

1 MISSING CONCRETE APRON SPILLWAY EXISTING CONDITION


CONCRETE/APRON REPAIR NOTES:
1. REMOVE EXISTING COLLAPSED CONCRETE APRON FROM OUTLET TO RIVER.
2. PLACE COLLAPSED CONCRETE APRON IN RIVER BANK TO RIVER, AND FREE OF DELETERIOUS MATERIAL.
3. PLACE REINFORCED GEOTEXTILE FABRIC ALONG RIVER BANK SHOWN IN IMAGE 2 ABOVE. GEOTEXTILE FABRIC SHOULD BE PLACED WITH MINIMAL WRINKLES AND FOLDS.
4. PLACE 6" TO 12" DIAMETER STONE RIP-RAP ON TOP OF GEOTEXTILE FABRIC TO MIN. WIDTH OF 2 FT. BEGINNING AT THE TOE OF THE SLOPE AND PROCEEDING UP THE SLOPE.

2 MISSING CONCRETE APRON SPILLWAY PROPOSED REPAIR

REHABILITATION OF OUTFALLS
B-46, B-49, B-50, B-54, B-56/57/58, B-60/61/62, B-63, B-64, B-65, B-67/68, B-69/70, B-71, B-72, B-77, B-79, B-80/81, B-82, B-85, AND B-87

B-79 CHAMBER EXISTING CONDITIONS AND PROPOSED REPAIRS

DESIGNED BY		NOT		SEAL/STAMP		FACILITY		PRIME CONSULTANT		SUB CONSULTANTS		SHEET REFERENCE		DETAIL LEGEND		DRAWING NO.	
E		NOT				B-79 CHAMBER		Applied Science, Inc.		GLWA		X		C-1502			
D		NJS				B-79 CHAMBER		Hazen		GLWA		X					
C		SAK				B-79 CHAMBER		FKE		GLWA		X					
B		SAK				B-79 CHAMBER		FKE		GLWA		X					
A		SAK				B-79 CHAMBER		FKE		GLWA		X					
DESCRIPTIONS / REVISIONS		CHKD	APPR	DATE		OUTFALL B-79		CHAMBER PLAN AND SECTIONS		EXISTING CONDITIONS AND PROPOSED REPAIRS (1 OF 2)							

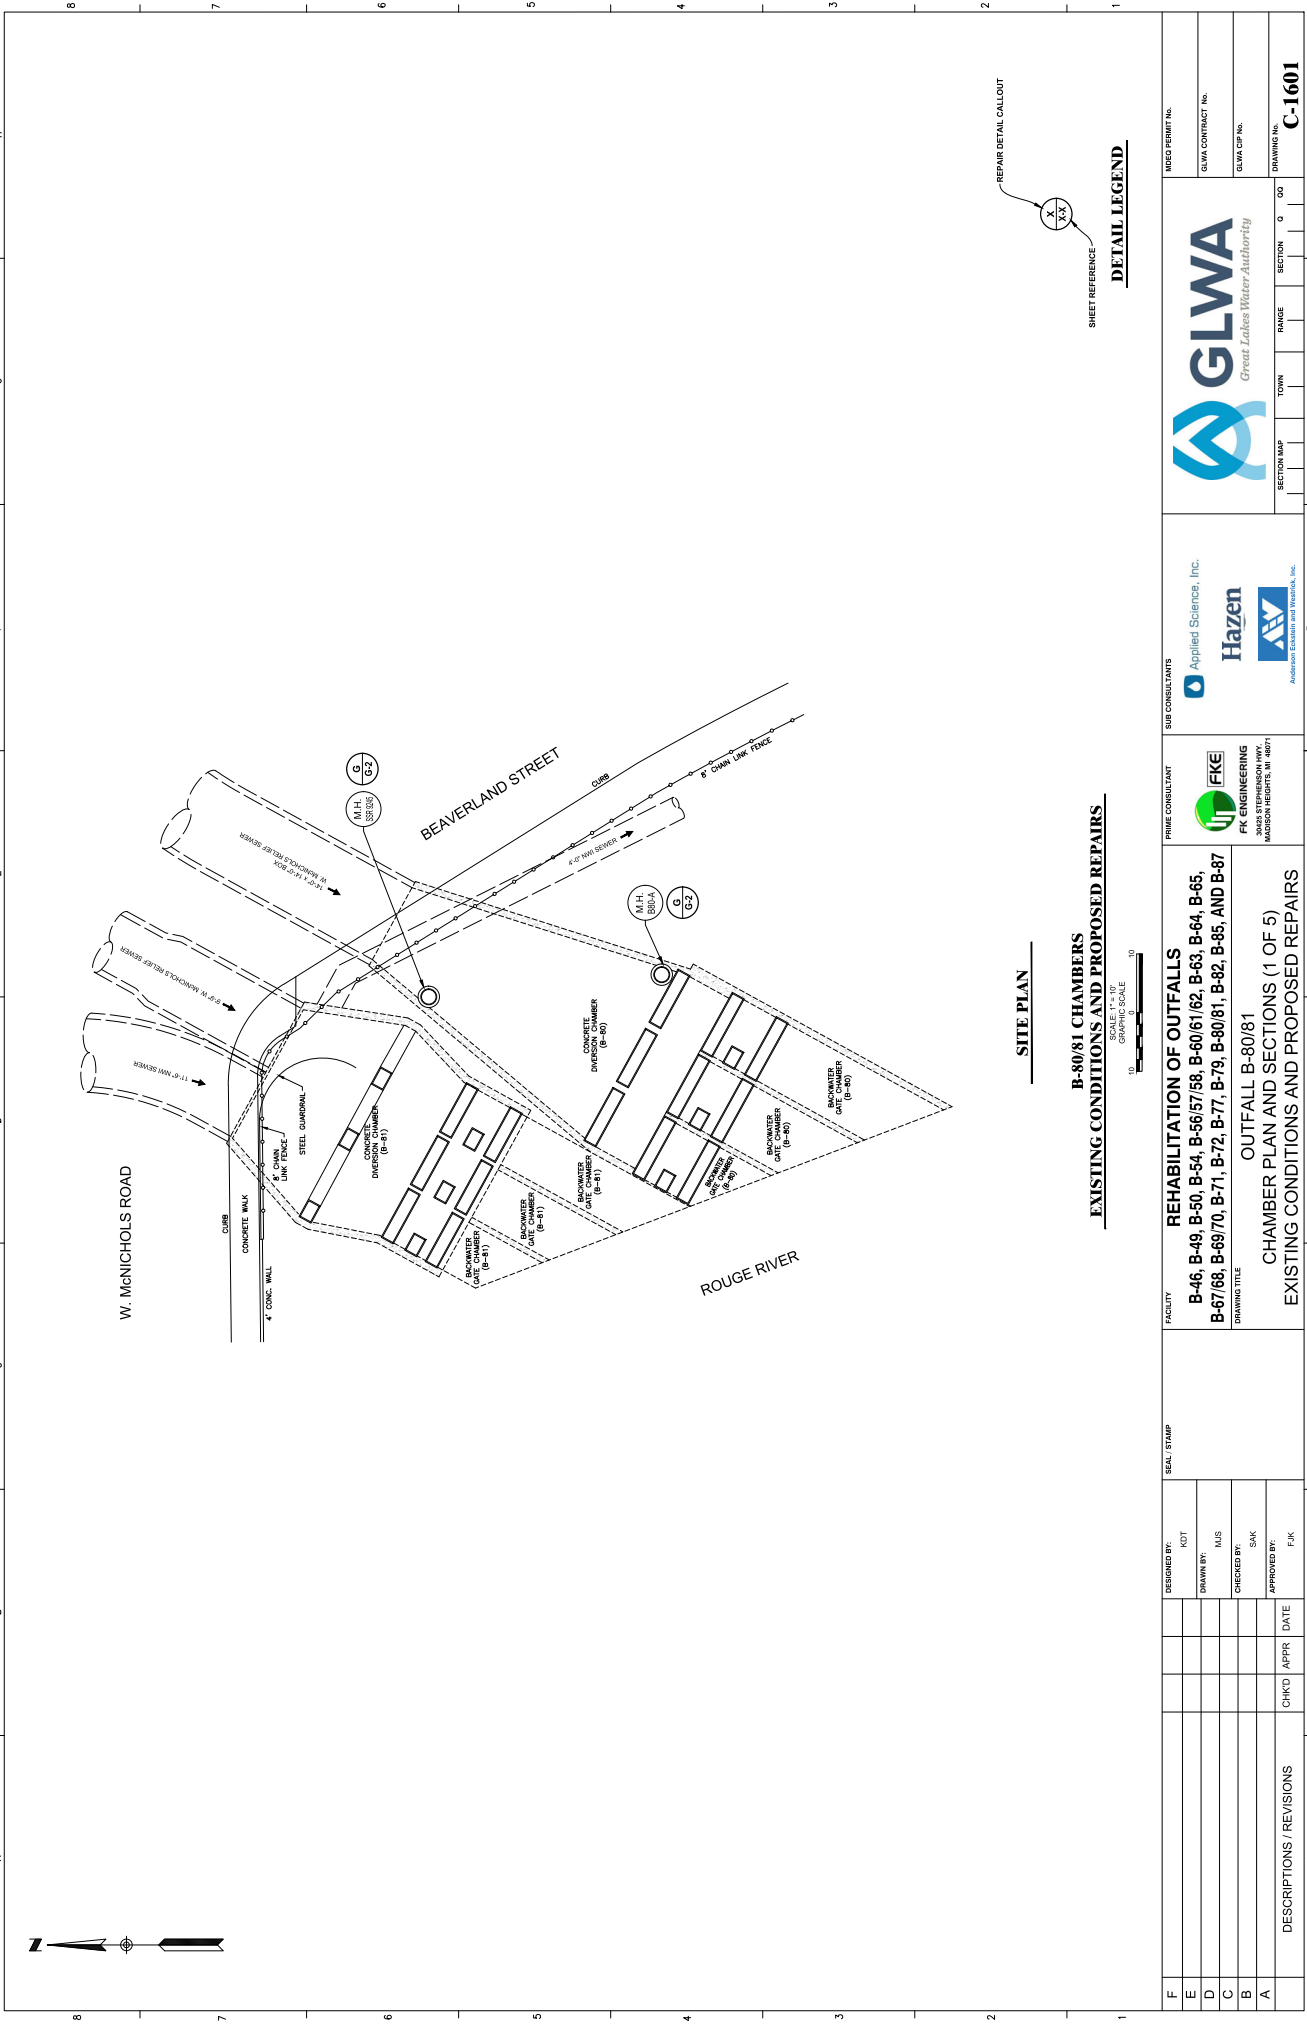


SITE PLAN

B-80/81 CHAMBERS
EXISTING CONDITIONS AND PROPOSED REPAIRS

REPAIR DETAIL CALLOUT

DETAIL LEGEND

F	DESIGNED BY:				SEAL	STAMP	FACILITY REHABILITATION OF OUTFALLS B-46, B-49, B-50, B-54, B-56/57/58, B-60/61/62, B-63, B-64, B-65, B-67/68, B-69/70, B-71, B-72, B-77, B-79, B-80/81, B-82, B-85, AND B-87 DRAWING TITLE OUTFALL B-80/81 CHAMBER PLAN AND SECTIONS (1 OF 5) EXISTING CONDITIONS AND PROPOSED REPAIRS	FKE FK ENGINEERING 3045 STEPHENSON HWY. MADISON HEIGHTS, MI 48071 Applied Science, Inc. Hazen AW Anderson Engineering and Wetzel, Inc.	GLWA <i>Great Lakes Water Authority</i>	REGD PERMIT NO.			
E	DRAWN BY:					GLWA CONTRACT NO.							
D	CHECKED BY:					GLWA CIP NO.							
C	APPROVED BY:												
B													
A	DESCRIPTIONS / REVISIONS	CHKD	APPR	DATE			SECTION MAP	TOWN	RANGE	SECTION	O	QZ	DRAWING NO.
													C-1601

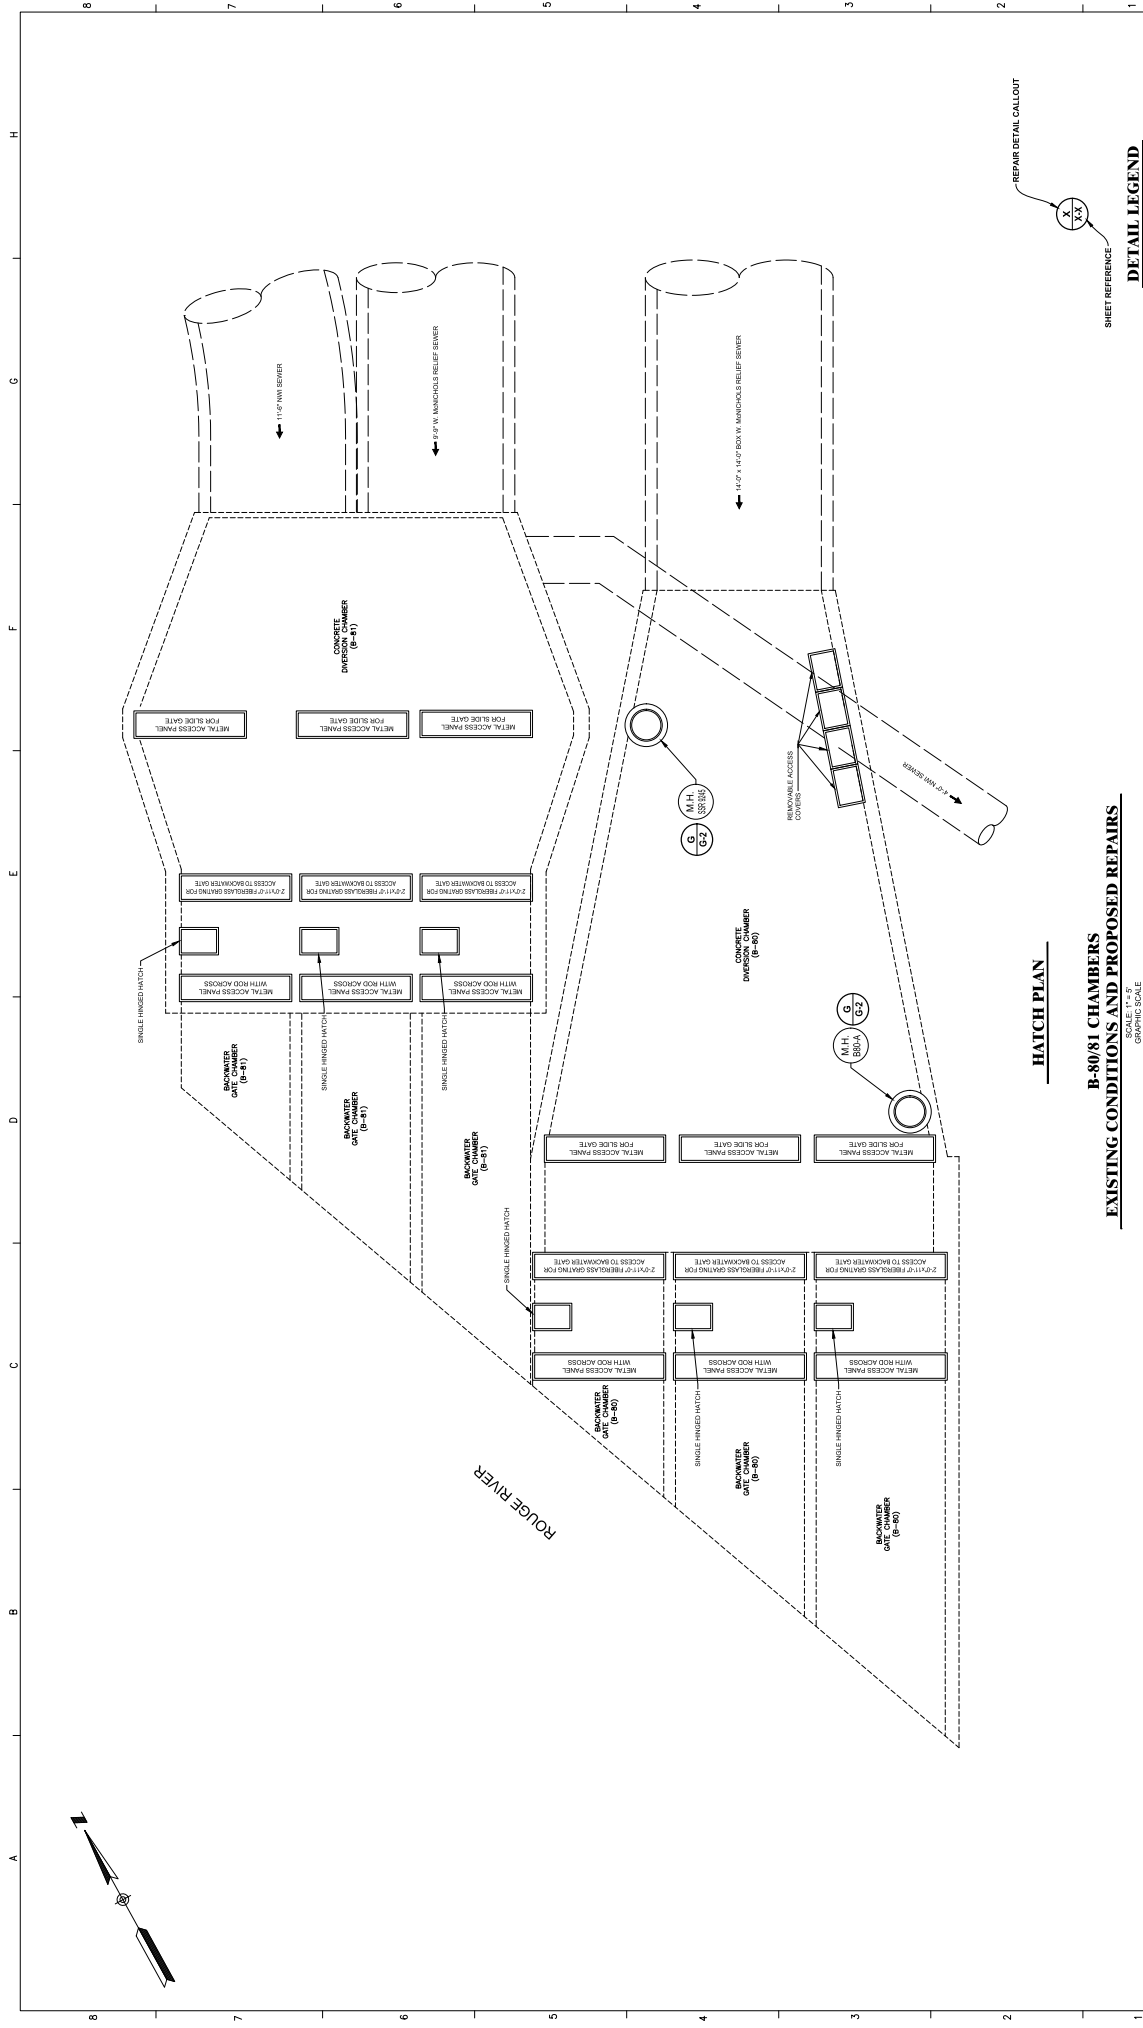


HATCH PLAN

**B-80/81 CHAMBERS
EXISTING CONDITIONS AND PROPOSED REPAIRS**

SCALE: 1" = 4'-0"
GRAPHIC SCALE

F			DESIGNED BY:			SEAL / STAMP			FACILITY			PRIME CONSULTANT			SUB CONSULTANTS			SECTION MAP			DRAWING NO.																	
E			NOT						REHABILITATION OF OUTFALLS			Applied Science, Inc.			GLWA			G			O			QZ														
D			DRAWN BY:						B-46, B-49, B-50, B-54, B-56/57/58, B-60/61/62, B-63, B-64, B-65, B-67/68, B-69/70, B-71, B-72, B-77, B-79, B-80/81, B-82, B-85, AND B-87			FKC			Hazen			GLWA			Great Lakes Water Authority																	
C			CHECKED BY:						DRAWING TITLE			FKC ENGINEERING			Applied Science and Research, Inc.			SECTION MAP			TOWN			RANGE			SECTION											
B			SAK									3040 STEPHENSON HWY.			AUTOMATIC EXCHANGER AND REPAIRS, INC.																							
A			APPROVED BY:									MADISON HEIGHTS, MI 48071																										
			DATE						CHAMBER PLAN AND SECTIONS (2 OF 5)			OUTFALL B-80 AND B-81																										
			CHKD			APPR			EXISTING CONDITIONS AND PROPOSED REPAIRS																													
			REVISIONS																																			

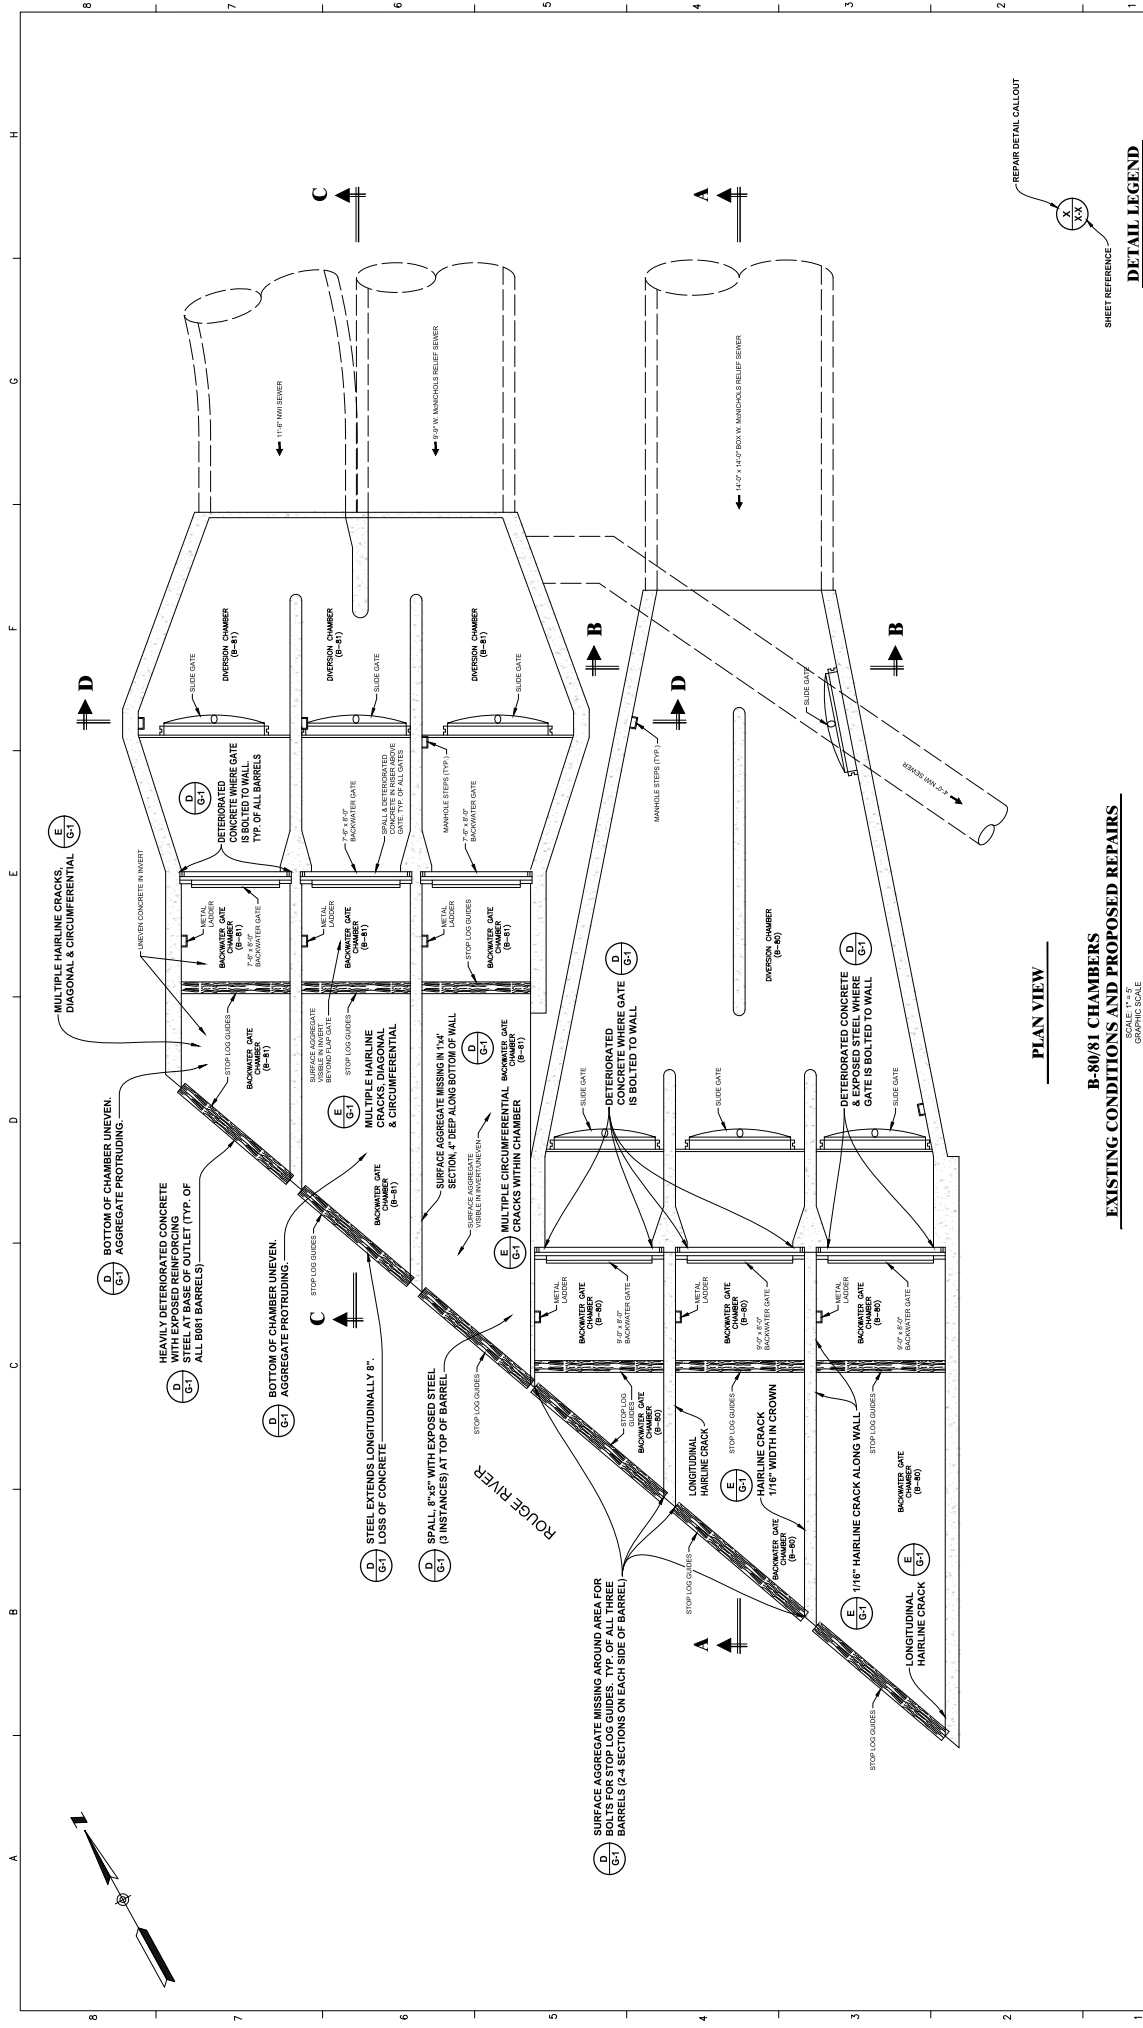


PLAN VIEW

B-80/81 CHAMBERS
EXISTING CONDITIONS AND PROPOSED REPAIRS


SCALE: 1" = 4'-0"
GRAPHIC SCALE

F	DESIGNED BY:		SEAL	STAMP	FACILITY REHABILITATION OF OUTFALLS B-46, B-49, B-50, B-54, B-56/57/58, B-60/61/62, B-63, B-64, B-65, B-67/68, B-69/70, B-71, B-72, B-77, B-79, B-80/81, B-82, B-85, AND B-87 DRAWING TITLE OUTFALL B-80/81 CHAMBER PLAN AND SECTIONS (3 OF 5) EXISTING CONDITIONS AND PROPOSED REPAIRS	PRIME CONSULTANT  FKE FK ENGINEERING 30425 STEPHENSON HWY. MADISON HEIGHTS, MI 48071	SUB CONSULTANTS  Applied Science, Inc.  Hazen  AW Associated Engineers and Planners, Inc.	 GLWA <i>Great Lakes Water Authority</i>	MIDCO PERMIT No.	
E	DRAWN BY:	NOT	
D	
C	CHECKED BY:	NJS	
B	
A	APPROVED BY:	SAK	
	CHKD	APPR	DATE	


NOTE:
DEFECTS ARE AS OBSERVED NOVEMBER 2021

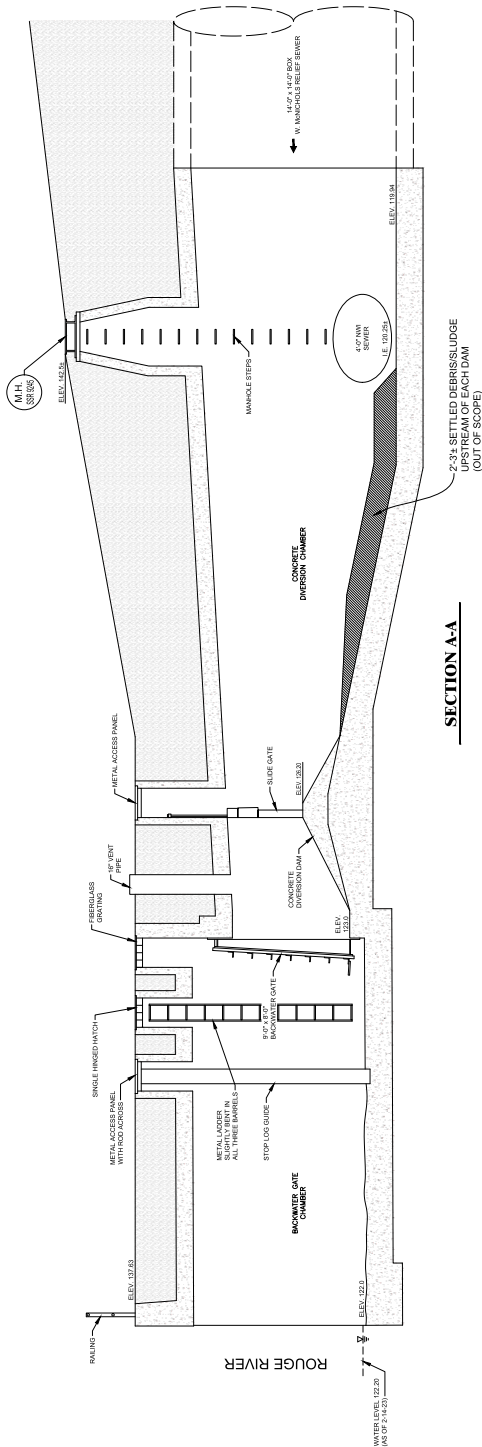


SECTION A-A

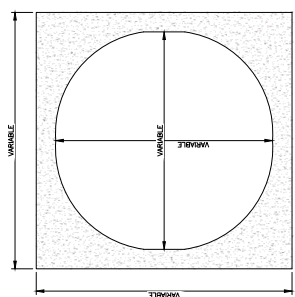

SECTION B-B

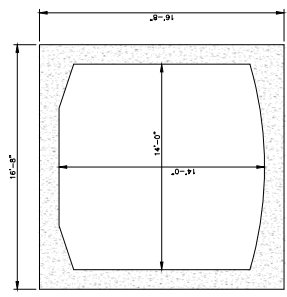


TYPICAL 14'-0" X 14'-0" BOX
W. MENICHO'S RELIEF SEWER SECTION

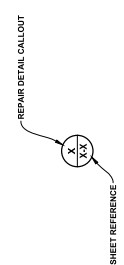


B-80 DIVERSION CHAMBER
EXISTING CONDITIONS AND PROPOSED REPAIRS

SCALE: 1" = 4'-0"
GRAPHIC SCALE

F	DESIGNED BY:	
---	--------------	--	--	

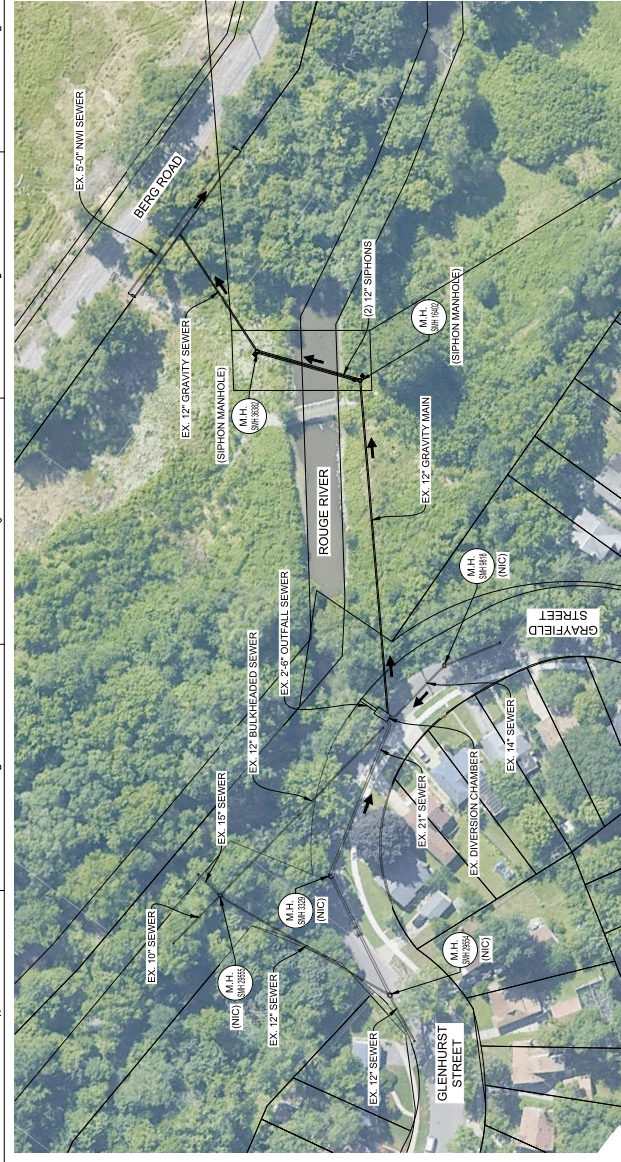

B-82 PLAN
SCALE: 1" = 50'
GRAPHIC SCALE

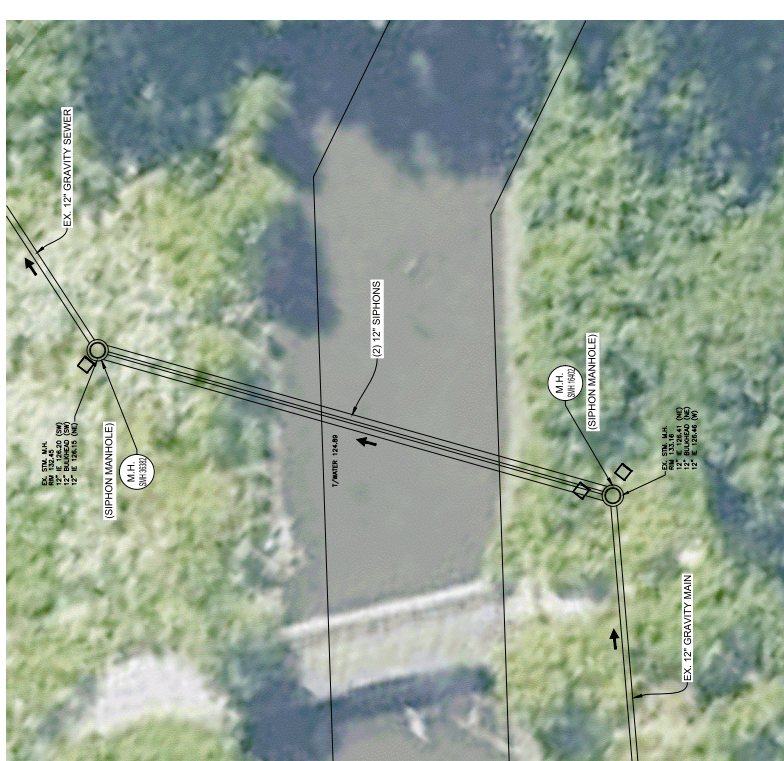

B-82 SIPHON PLAN
SCALE: 1" = 50'
GRAPHIC SCALE

NOTE:
GENERAL LOCATIONS OF DEFECTS ARE INTENDED TO
BE SHOWN FOR INFORMATION PURPOSES ONLY. THE
ENGINEER HAS CONDUCTED VISUAL INSPECTIONS OF
THE EXISTING SEWER SYSTEM AND HAS MARKED
THE DEFECTS IN THE FIELD. THE ENGINEER PLEASE NOTE
THAT THE ENGINEER MAY ELECT TO CHANGE REPAIR
LOCATION AT NO ADDITIONAL COST TO THE OWNER.

Outfall B082 Schedule of Repairs				
Description	Identified Quantity	Additional Quantity	Total Quantity, This Outfall	Unit
Remove Debris	1	0	1	TONS
Replaced Manhole	50	25	75	SP
Replaced Brick Repair	50	25	75	SP
Replace B082 Outfall Barrel (30" Dia.)	38	0	38	LF
Deep Concrete Repair	25	0	25	SP
Replaces Siphon & Gravity Main	2	0	2	EACH
Clean & CCTV 12-inch Gravity Mains	435	0	435	LF
CIPP Line 12-inch Gravity Mains	435	0	435	LF
Dewater & Inspect 12-inch Siphons	194	0	194	LF
CIPP Line 12-inch Siphons	194	0	194	LF

Outfall B082 Siphon Details Summary				
Outfall	Size (in.)	Individual Length (ft.)	Total Siphon Length (ft.)	Depth to Siphon from G.S. (ft.)
B082	12	97	194	13
				22.5
				(2) 12" Siphons

F	DESIGNED BY	NOT	DATE	
E	DRAWN BY:	NJS	DATE	
D	CHECKED BY:	SAK	DATE	
C	APPROVED BY:		DATE	
B			DATE	
A			DATE	

FACILITY		REHABILITATION OF OUTFALLS	
B-46, B-49, B-50, B-54, B-56/57/58, B-60/61/62, B-63, B-64, B-65, B-67/68, B-69/70, B-71, B-72, B-77, B-79, B-80/81, B-82, B-85, AND B-87		OUTFALL B-82	
DRAWING TITLE		EXISTING OUTFALL LAYOUT AND SCHEDULE OF REPAIRS	



GLWA
Great Lakes Water Authority



Applied Science, Inc.



Hazen



FWK ENGINEERING
3040 STEPHENSON HWY.
MADISON HEIGHTS, MI 48071



FKE


PRIME CONSULTANT

SUB CONSULTANTS


GLWA CONTRACT No.

GLWA CIP No.


DRAWING No. **C-1700**

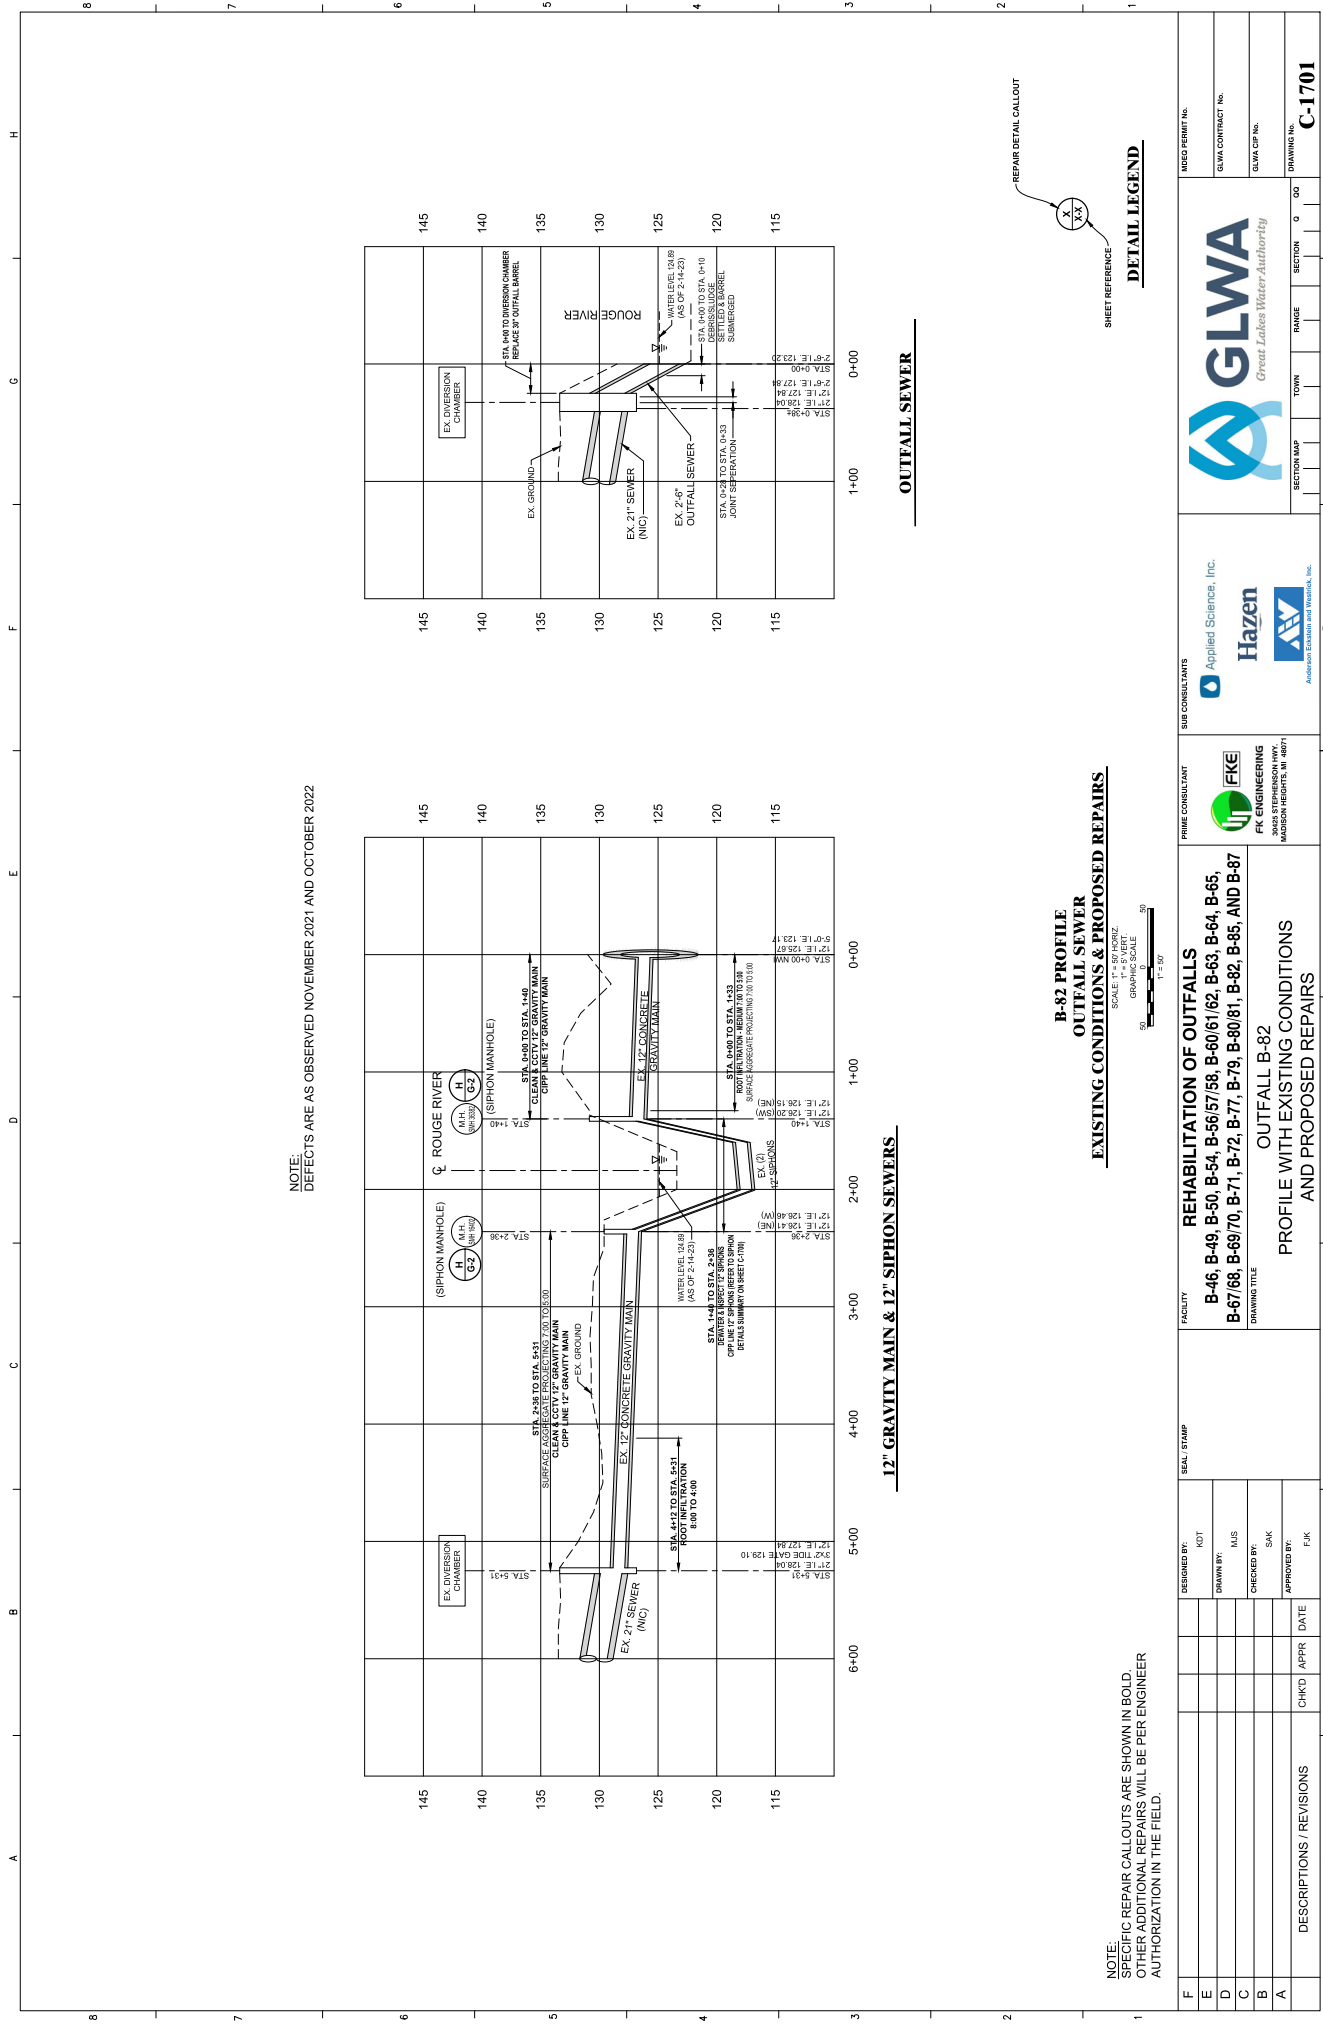

A B C D E F G H

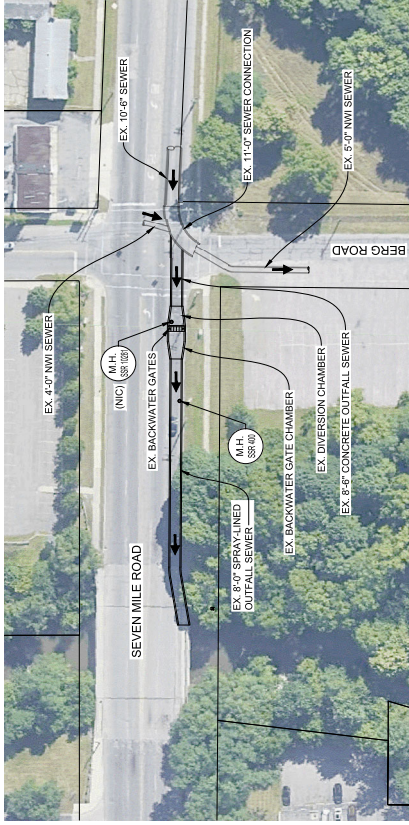


B-85 PLAN

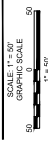

NOTE:
GENERAL LOCATIONS OF DEFECTS ARE INTENDED TO
BE SHOWN IN THE LOCATION OF THE DEFECTS
MARKED IN THE FIELD BY THE ENGINEER. PLEASE NOTE
THAT THE ENGINEER MAY ELECT TO CHANGE REPAIR
LOCATION AT NO ADDITIONAL COST TO THE OWNER.


Outfall B-85 Schedule of Repairs				
Description	Identified Quantity	Additional Quantity	Total Quantity, This Outfall	Unit
Seal Infiltration with Chemical Gout	100	25	125	GAL
Replace Manhole Frame and Cover	1	0	1	EACH
Repair Rough Taps	1	0	1	EACH
Open Joint Repair	50	0	50	LF
Deep Concrete Repair	50	25	75	SF

F	DESIGNED BY	NOT	SEAL STAMP	FACILITY	PRIME CONSULTANT	SUB CONSULTANTS	GLWA	MEIO PERMIT No.
E	DRAWN BY:			B-46, B-49, B-50, B-54, B-56/57/58, B-60/61/62, B-63, B-64, B-65, B-67/68, B-69/70, B-71, B-72, B-77, B-79, B-80/81, B-82, B-85, AND B-87	FKE	Applied Science, Inc.	GLWA CONTRACT No.	
D	CHECKED BY:	MJS			FK ENGINEERING	Hazen	GLWA CIP No.	
C	APPROVED BY:	SAK			3040 STEPHENSON HWY. MADISON HEIGHTS, MI 48071	AW	DRAWING No.	
B	DESCRIPTIONS / REVISIONS	CHKD	APPR	DATE	OUTFALL B-85 EXISTING OUTFALL LAYOUT AND SCHEDULE OF REPAIRS			C-1800
A								

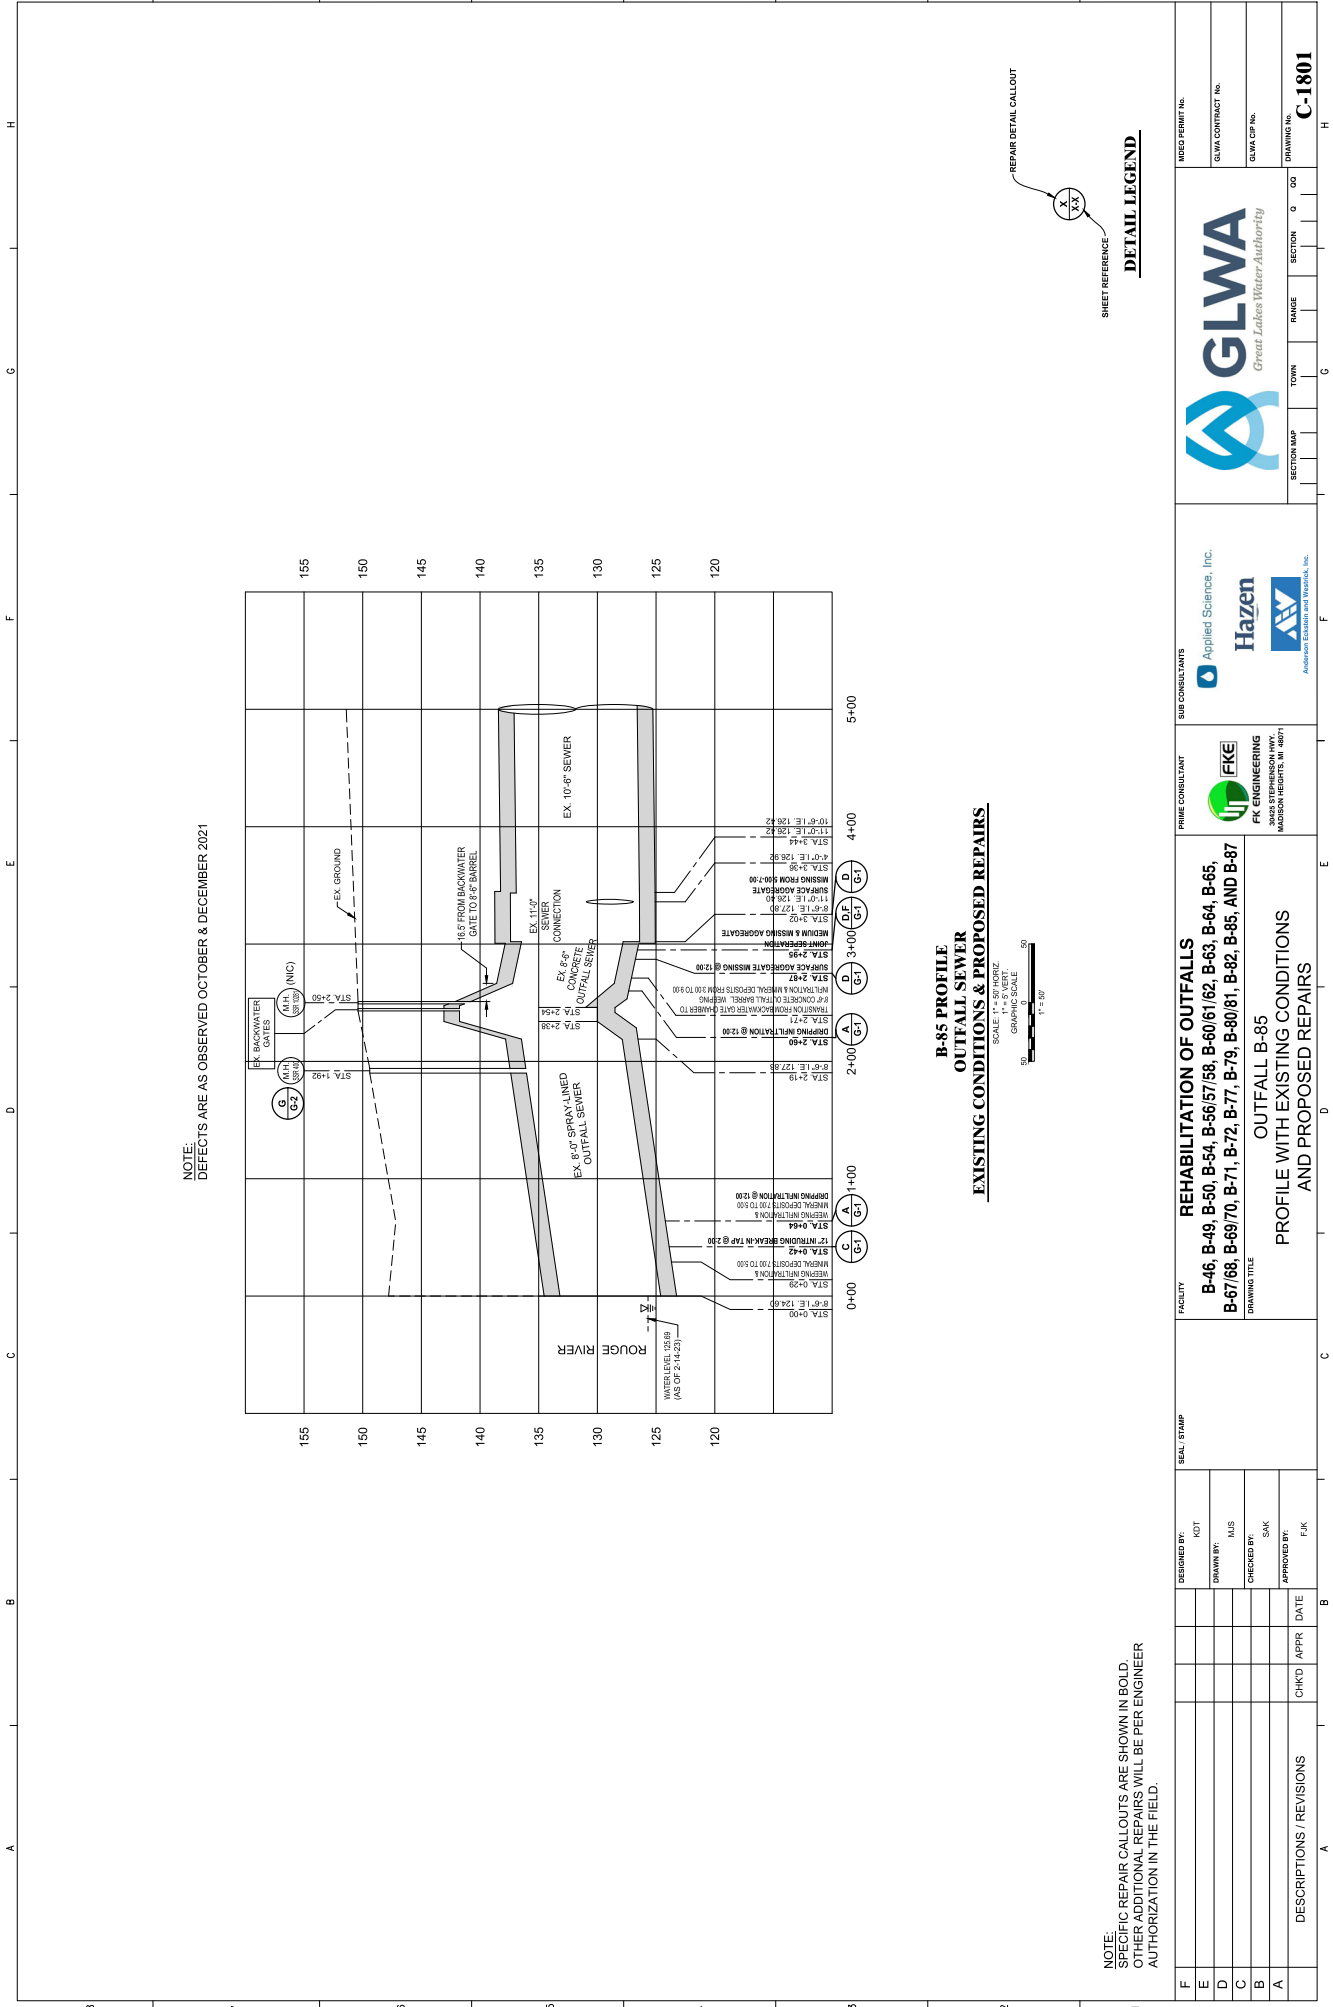

NOTE:
DEFECTS ARE AS OBSERVED OCTOBER & DECEMBER 2021

**B-85 PROFILE
OUTFALL SEWER
EXISTING CONDITIONS & PROPOSED REPAIRS**

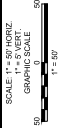

NOTE:
SPECIFIC REPAIR CALLOUTS ARE SHOWN IN BOLD.
OTHER ADDITIONAL REPAIRS WILL BE PER ENGINEER
AUTHORIZATION IN THE FIELD.


SHEET REFERENCE



REPAIR DETAIL CALLOUT

DETAIL LEGEND

F E D C B A	DESIGNED BY:			SEAL/STAMP	FACILITY REHABILITATION OF OUTFALLS B-46, B-49, B-50, B-54, B-56/57/58, B-60/61/62, B-63, B-64, B-65, B-67/68, B-69/70, B-71, B-72, B-77, B-79, B-80/81, B-82, B-85, AND B-87	PRIME CONSULTANT  FKE ENGINEERING 3040 STEPHENSON HWY. MADISON HEIGHTS, MI 48071	SUB CONSULTANTS		 GLWA Great Lakes Water Authority				H&M PERMIT NO.	
	NOT						 Applied Science, Inc.						GLWA CONTRACT NO.	
	DRAWN BY:						 Hazen						GLWA CIP NO.	
	CHECKED BY:						 AW Engineering						GLWA CIP NO.	
	S&K						Anderson Gorman and Winters, Inc.						GLWA CIP NO.	
APPROVED BY:	

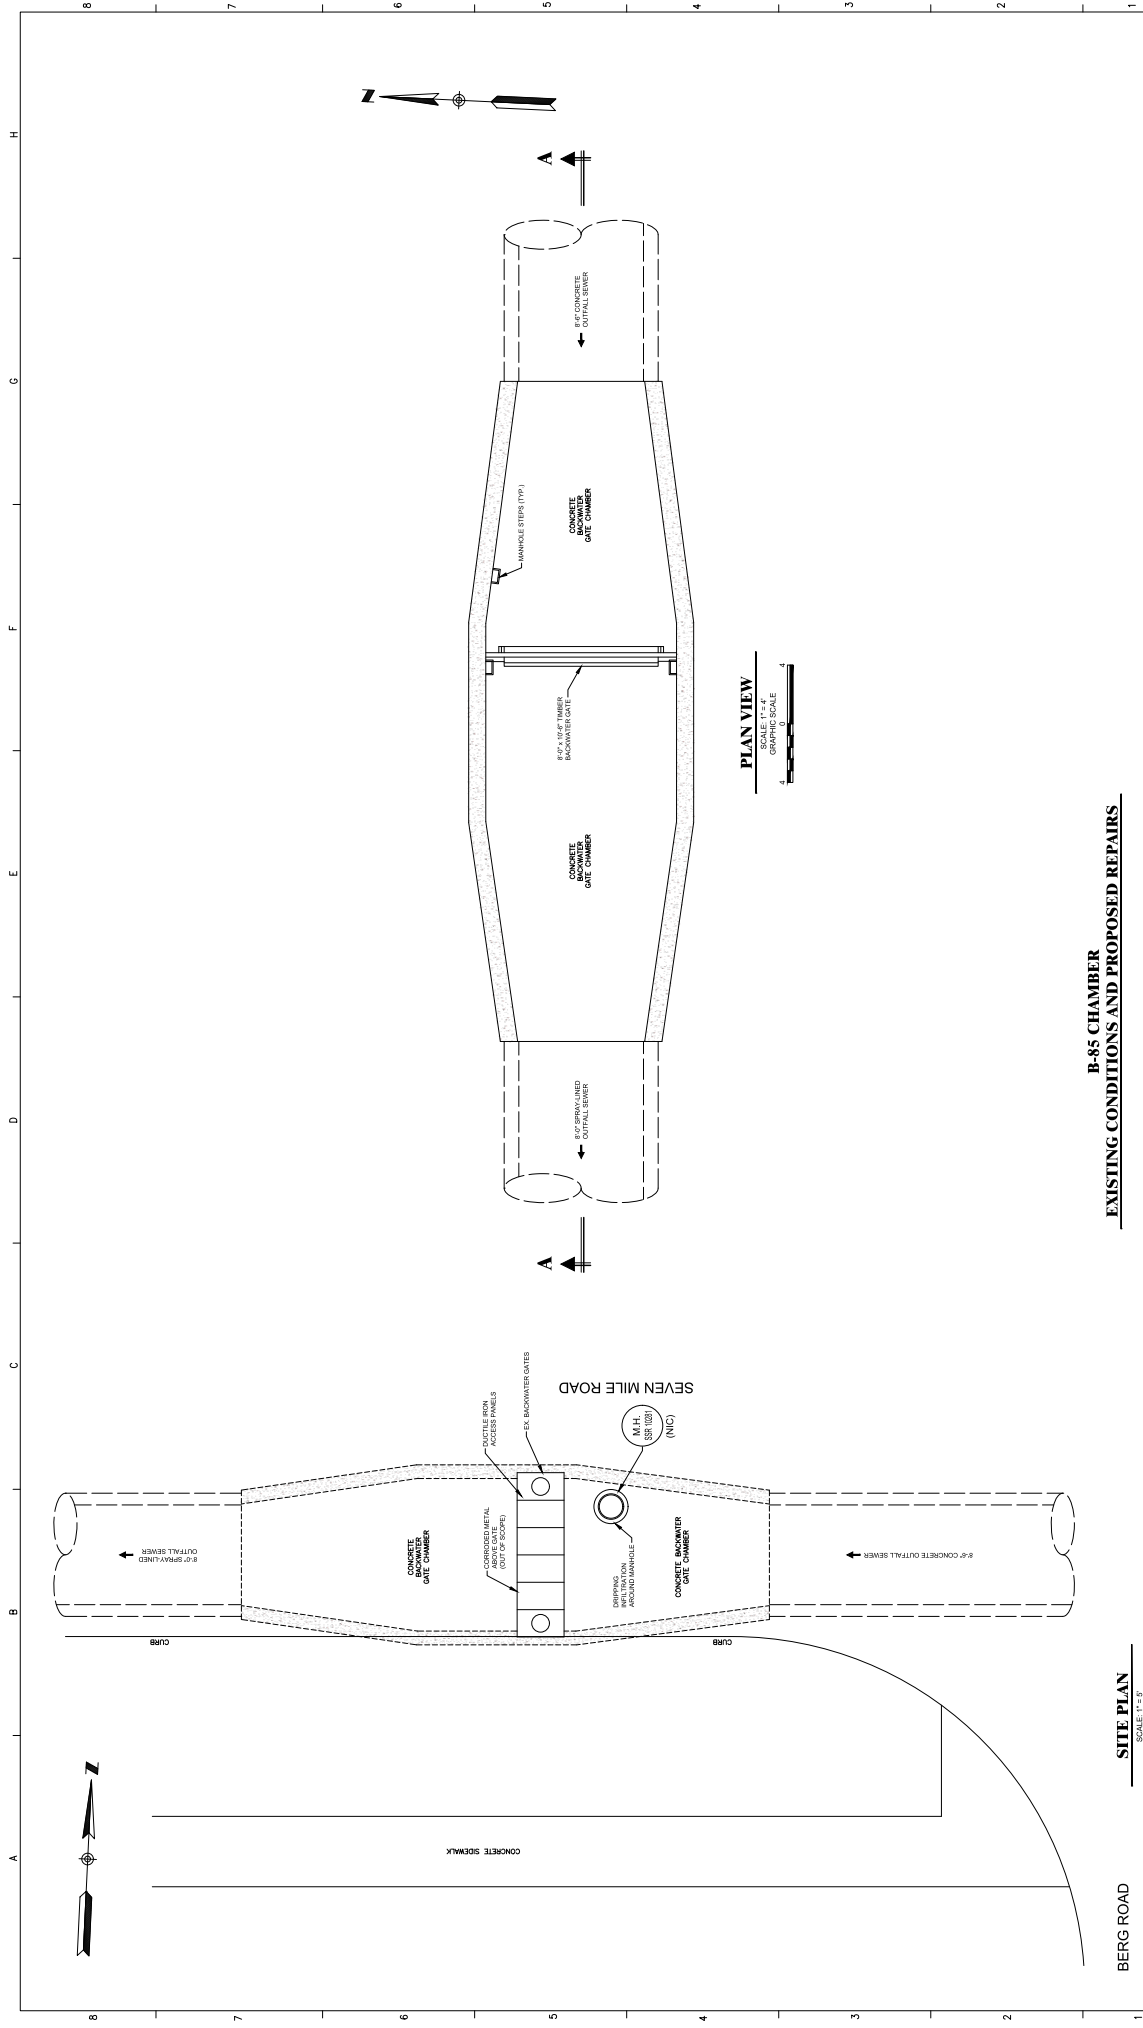

B-85 CHAMBER
EXISTING CONDITIONS AND PROPOSED REPAIRS

SITE PLAN
SCALE: 1"=20'
GRAPHIC SCALE

F	
---	--	--	




A
G-1

SCALE: 1" = 5'
GRAPHIC SCALE

DETAIL LEGEND



DESIGNATIONS / REVISIONS		CHKD	APPR	DATE	DESIGNED BY:	REAL. STATUS
A					APPROVED BY:	
B					SAK	
C					CHECKED BY:	
D					MUS	
E					DRAWN BY:	
F					KOT	

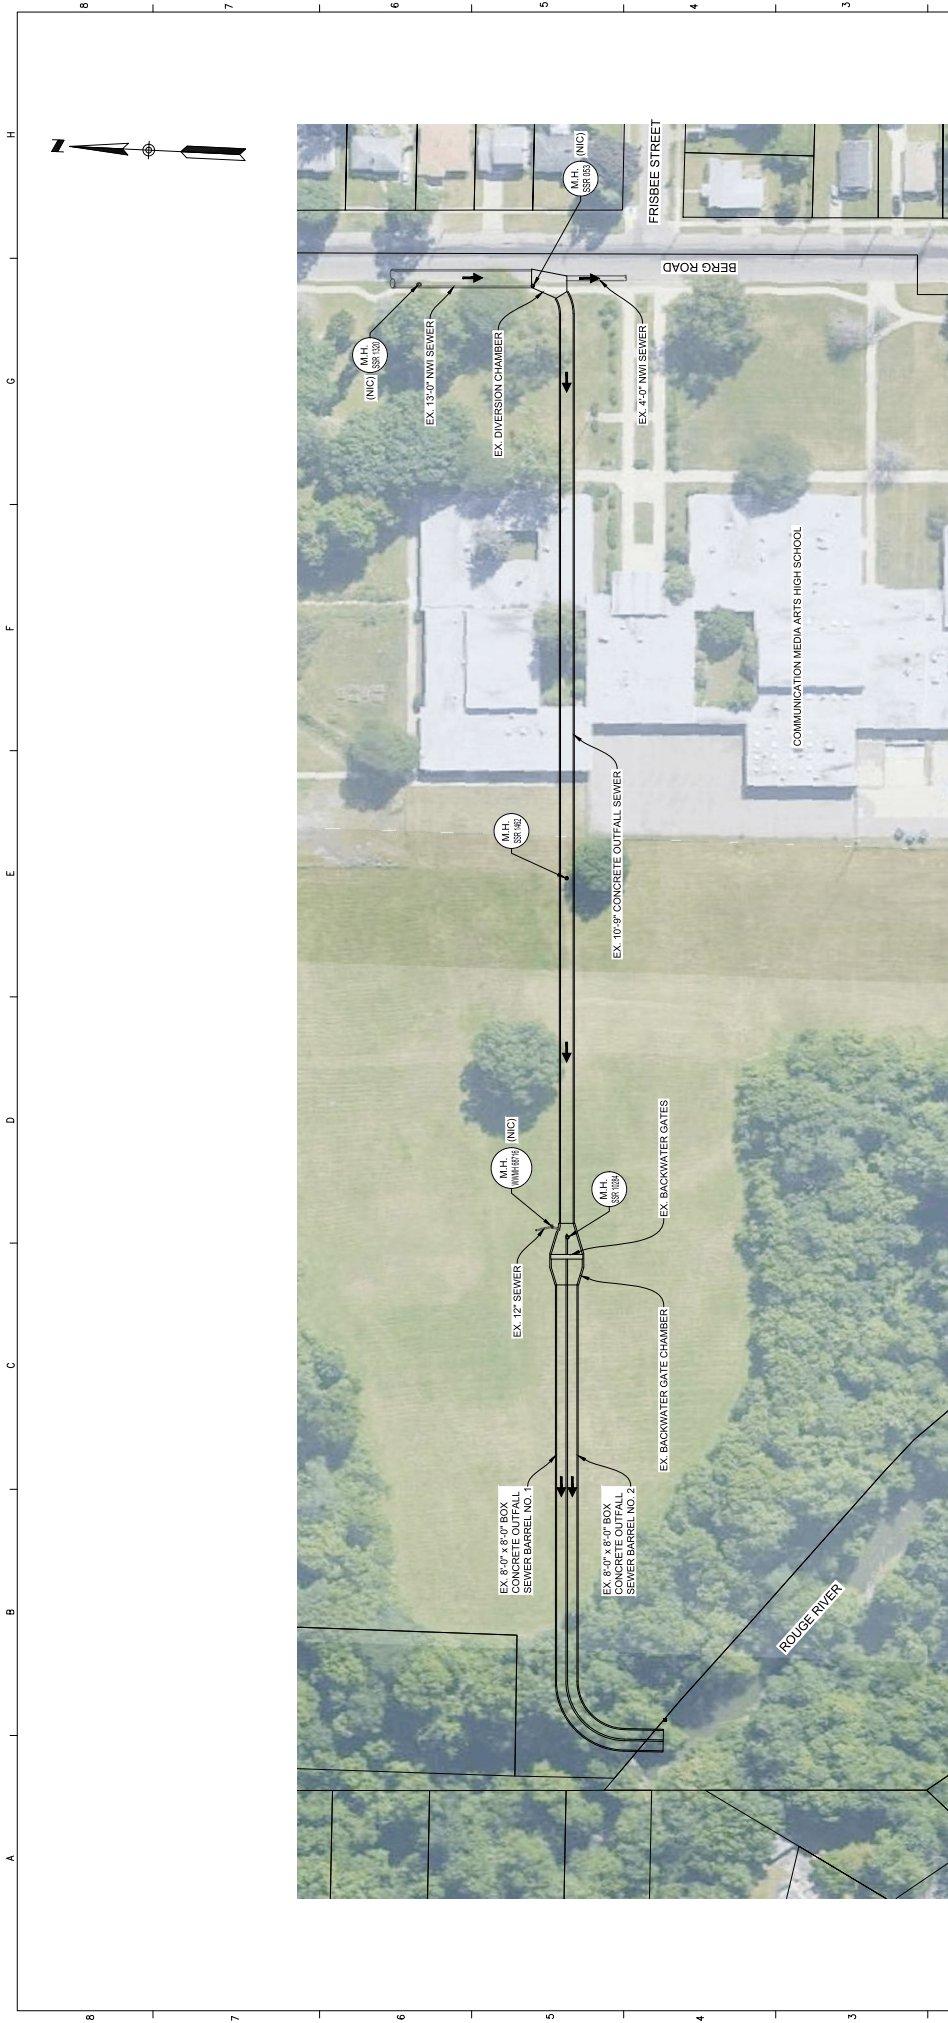


Outfall B-87 Schedule of Repairs				
Description	Identified Quantity	Additional Quantity	Total Quantity, This Outfall	Unit
Seal Infiltration with Chemical Grcut	200	25	225	GYL
Replace Manhole Frame and Cover	2	0	2	EACH
Repair Rough Taps	200	50	250	LF
Open Joint Repair	250	50	300	LF
Epoxy Crack Repair	200	50	250	SF
Deep Concrete Repair				

B-87 PLAN
SCALE: 1" = 50'
GRAPHIC SCALE

NOTE:
GENERAL LOCATIONS OF DEFECTS ARE INTENDED TO BE SHOWN FOR INFORMATION PURPOSES ONLY. DEFECTS MARKED IN THE FIELD BY THE ENGINEER, PLEASE NOTE THAT THE ENGINEER MAY ELECT TO CHANGE REPAIR LOCATION AT NO ADDITIONAL COST TO THE OWNER.

F	DESIGNED BY	NOT	SEAL/STAMP	FACILITY	PRIME CONSULTANT	SUB CONSULTANTS	GLWA	MEMO PERMIT No.
E	DRAWN BY:	NJS		B-46, B-49, B-50, B-54, B-56/57/58, B-60/61/62, B-63, B-64, B-65, B-67/68, B-69/70, B-71, B-72, B-77, B-79, B-80/81, B-82, B-85, AND B-87	FKE	Applied Science, Inc. Hazen	GLWA CONTRACT No.	
D	CHECKED BY:	SAK		OUTFALL B-87	FK ENGINEERING		GLWA CIP No.	
C	APPROVED BY:	FJK		EXISTING OUTFALL LAYOUT AND SCHEDULE OF REPAIRS	3040 STEPHENSON HWY. MADISON HEIGHTS, MI 48071		DRAWING No.	
B								C-1900
A	DESCRIPTIONS / REVISIONS	CHKD	APPR	DATE				

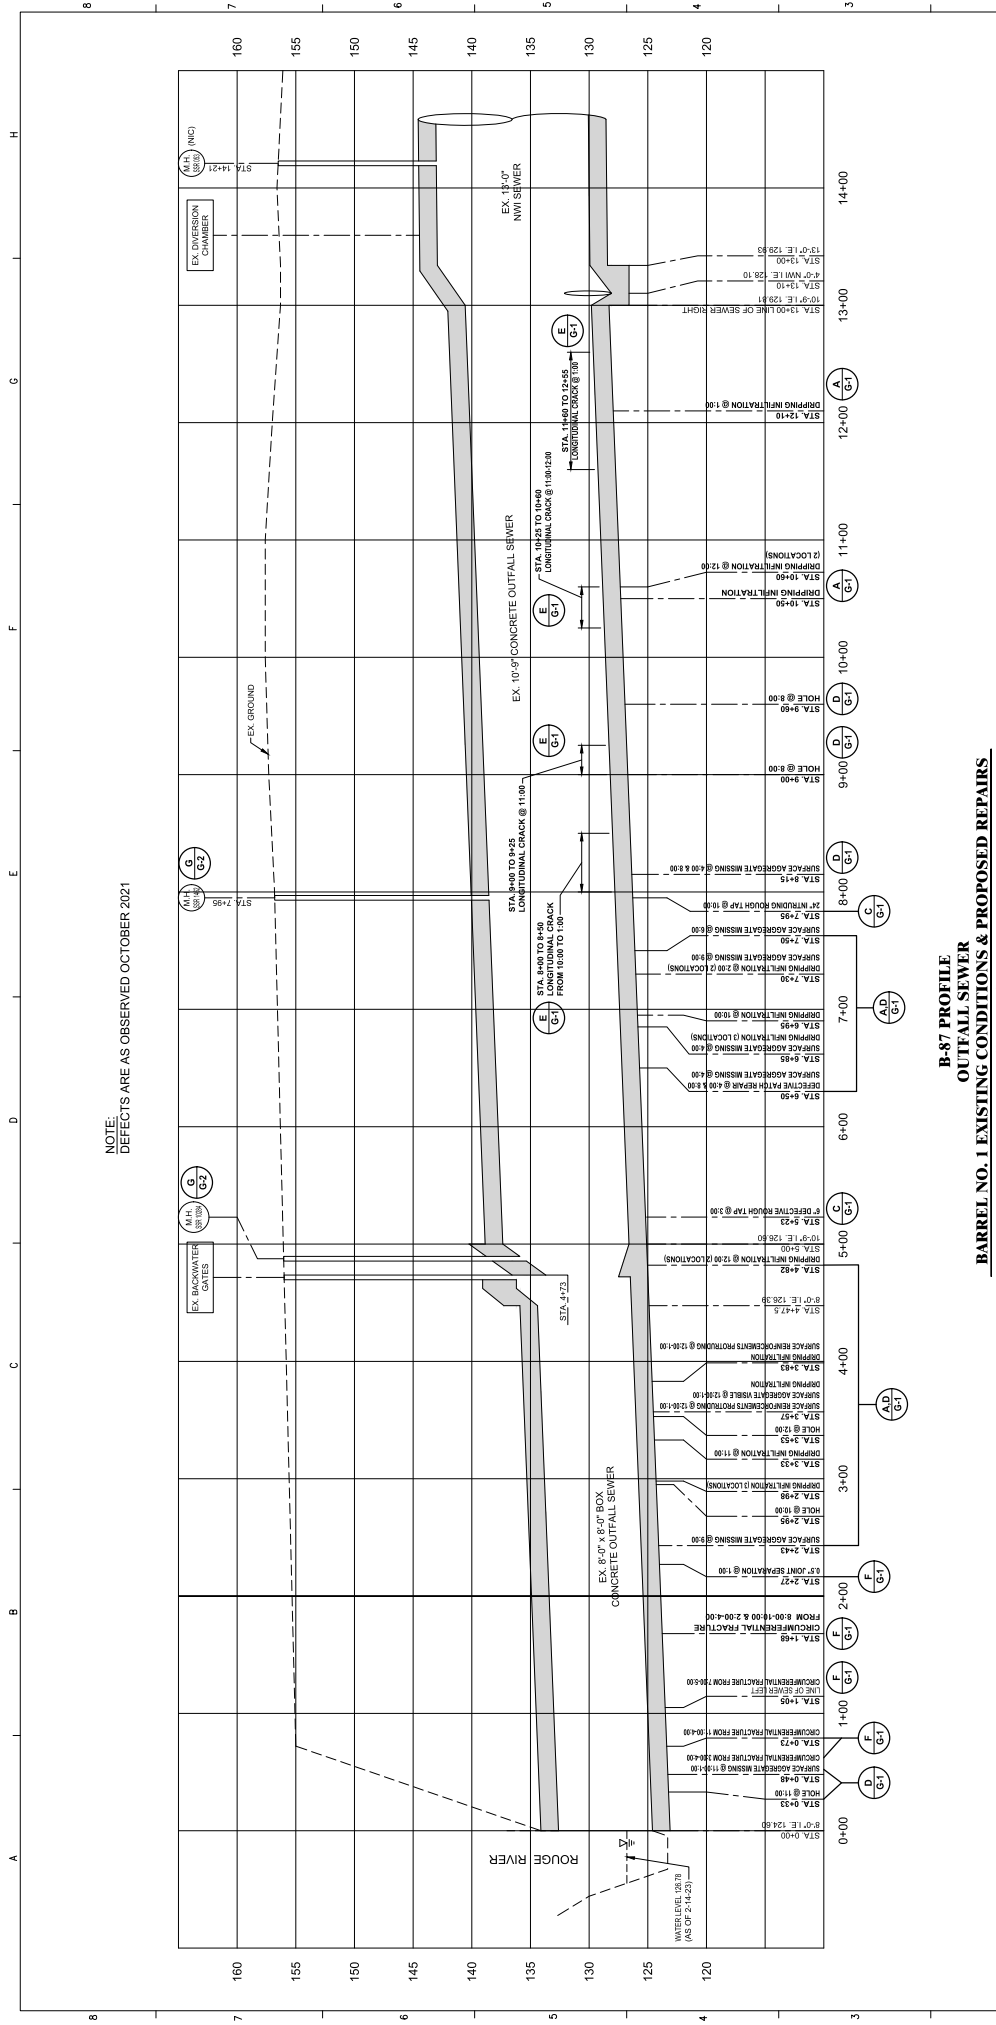

NOTE:
SPECIFIC REPAIR CALLOUTS ARE SHOWN IN BOLD.
OTHER ADDITIONAL REPAIRS WILL BE PER ENGINEER
AUTHORIZATION IN THE FIELD.


[illegible]

DETAIL LEGEND


**B-87 PROFILE
OUTFALL SEWER
BARREL NO. 1 EXISTING CONDITIONS & PROPOSED REPAIRS**

SCALE: 1" = 50' HORIZ.
1" = 5' VERT.
GRAPHIC SCALE

NOTE:
DEFECTS ARE AS OBSERVED OCTOBER 2021

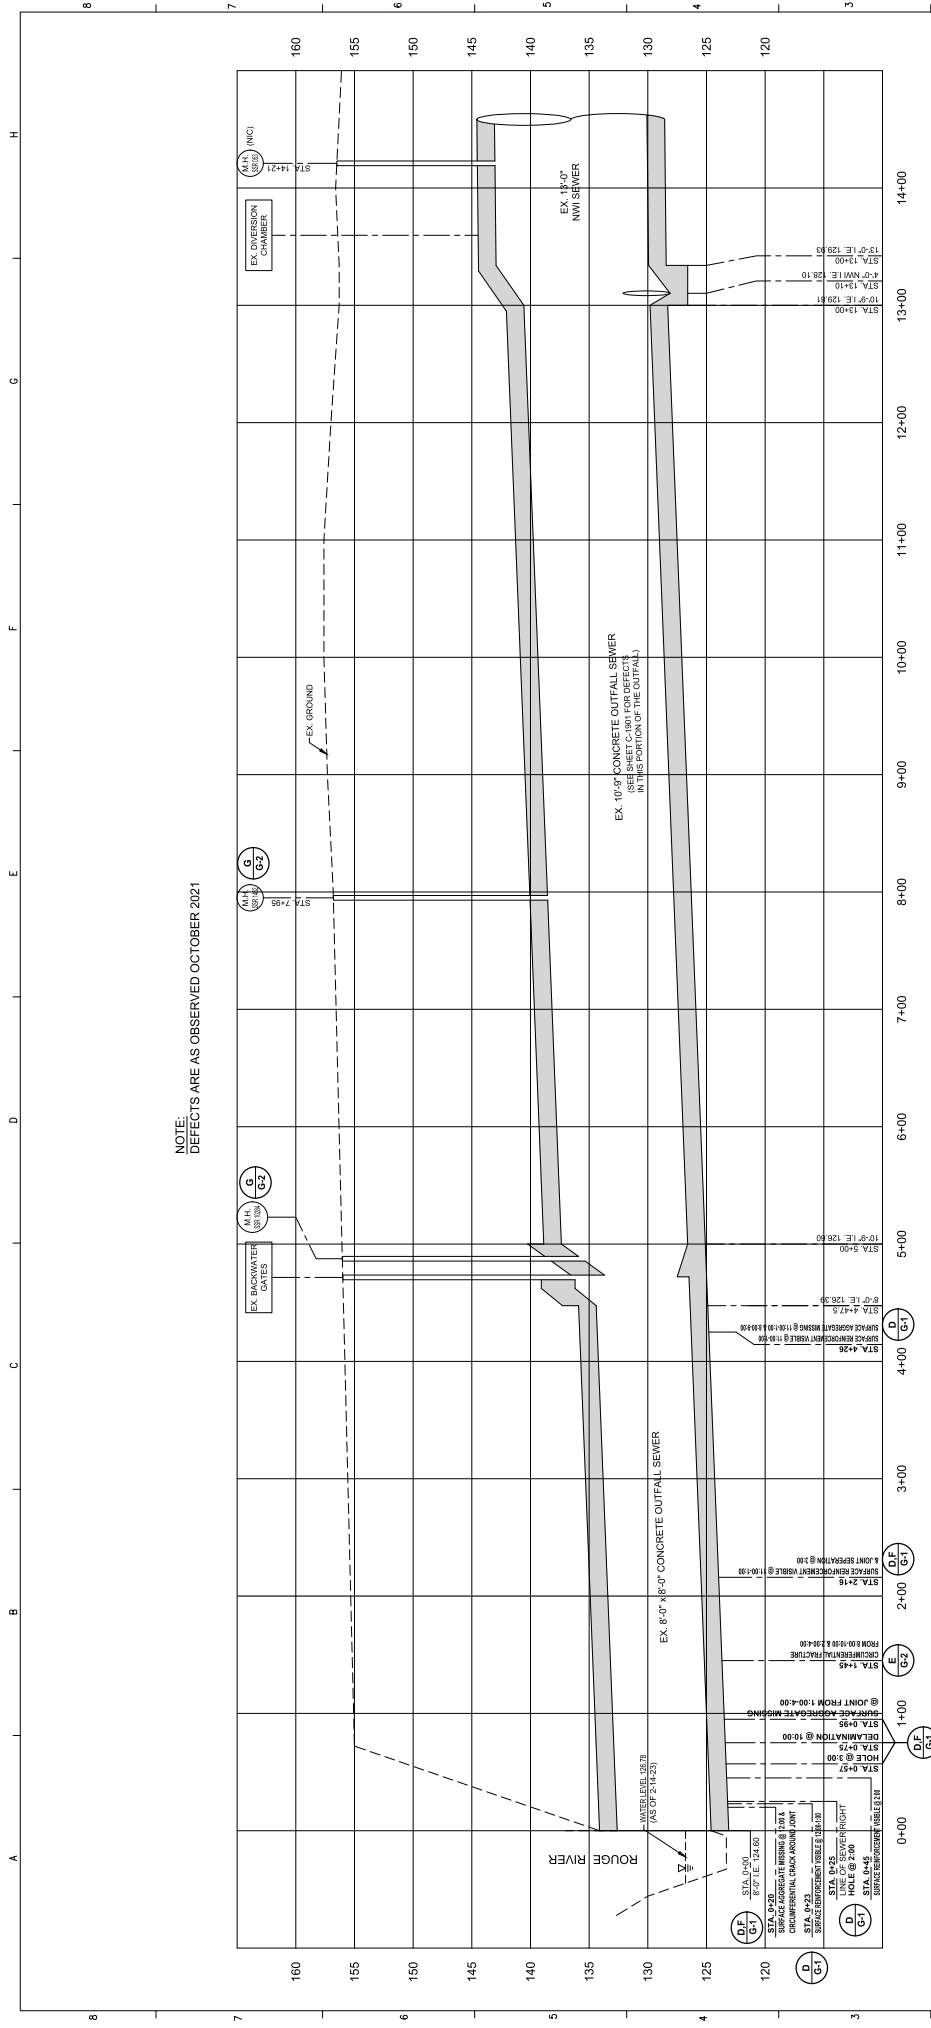


**B-87 PROFILE
OUTFALL SEWER
BARREL NO. 2 EXISTING CONDITIONS & PROPOSED REPAIRS**

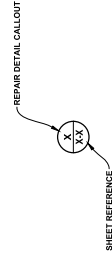


NOTE:
SPECIFIC REPAIR CALLOUTS ARE SHOWN IN BOLD.
OTHER ADDITIONAL REPAIRS WILL BE PER ENGINEER
AUTHORIZATION IN THE FIELD.

[illegible]

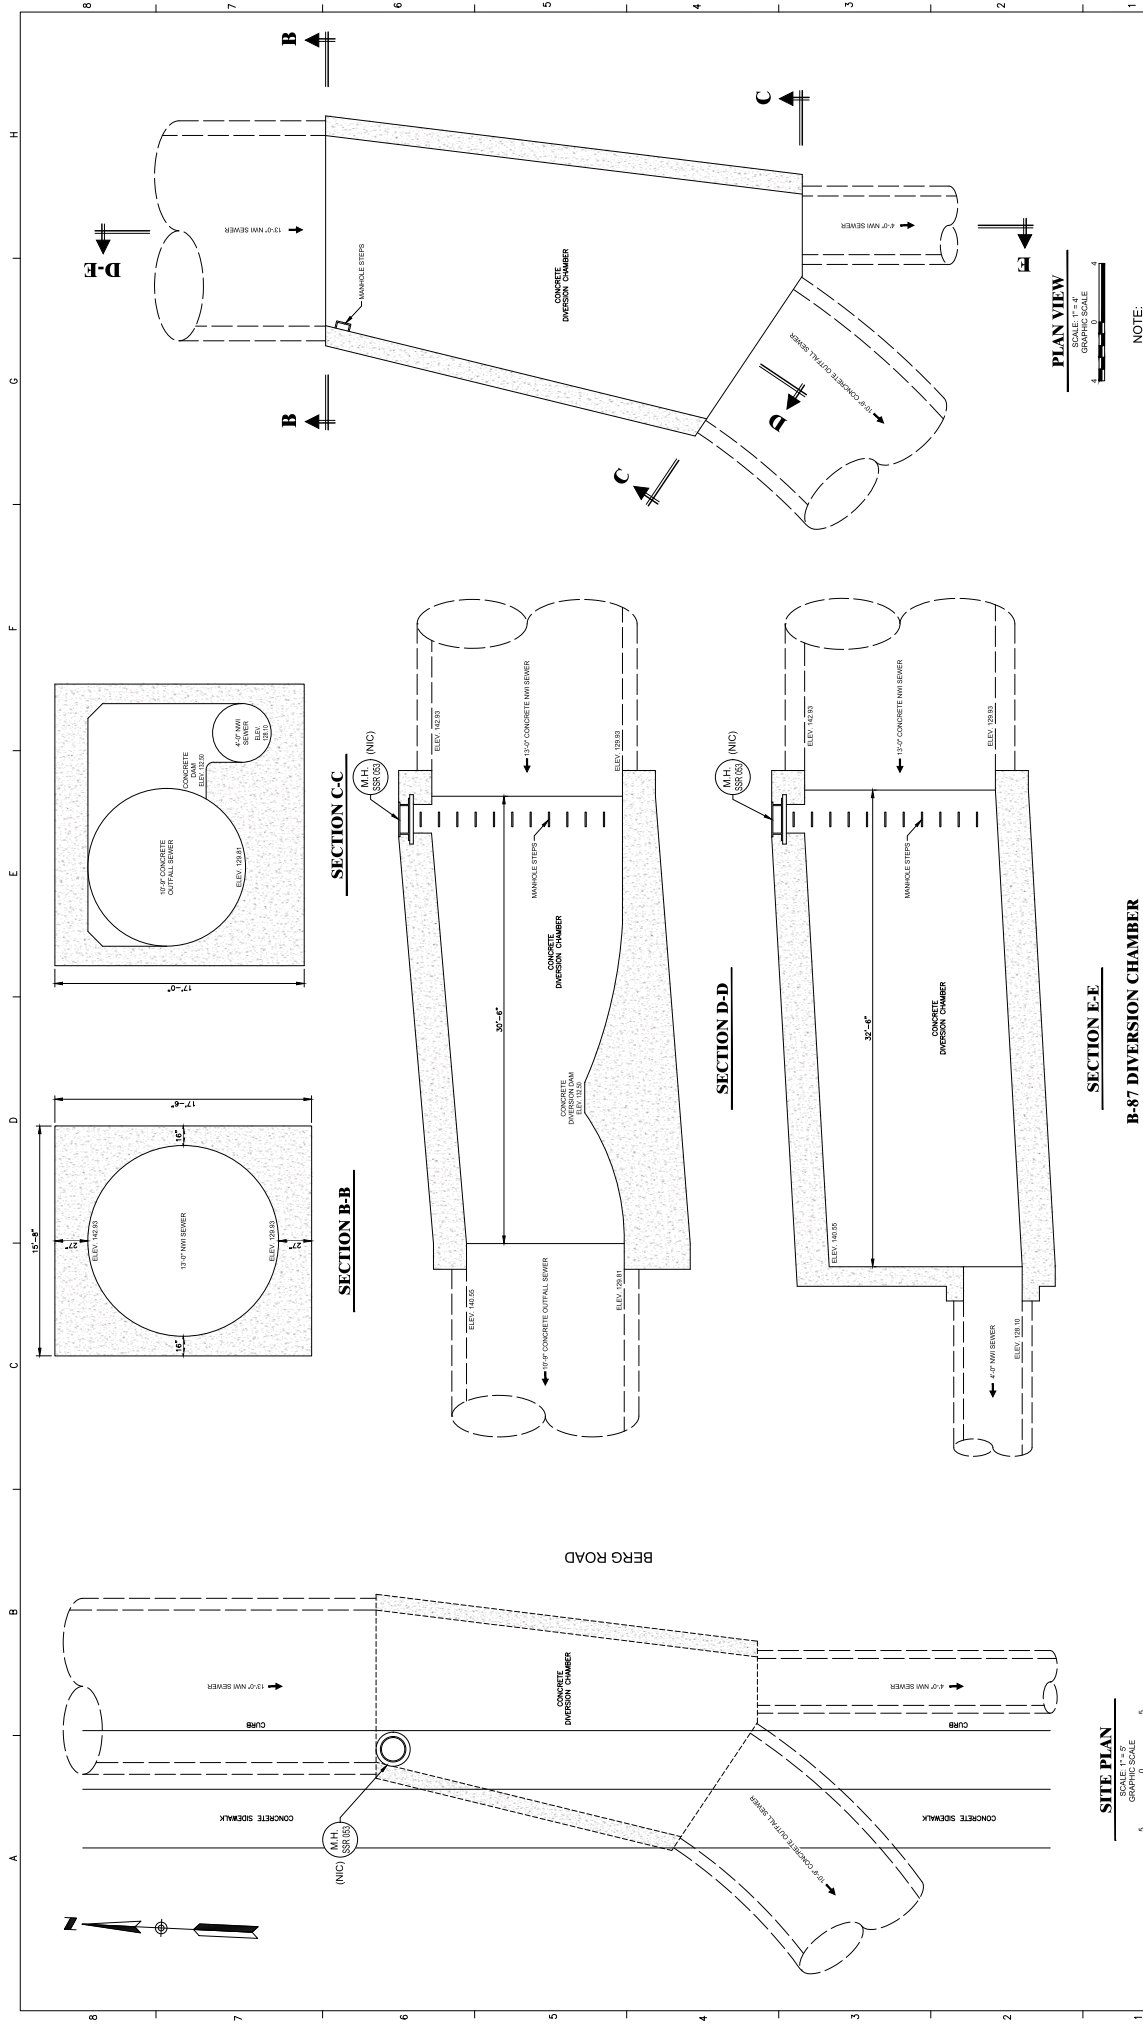

DESIGNED BY		NOT	SEAL/STAMP		FACILITY		PRIME CONSULTANT		SUB CONSULTANTS		GLWA Great Lakes Water Authority		DRAWING NO.		C-1905	
DRAWN BY:		NJS	GLWA CONTRACT NO.		B-46, B-49, B-50, B-54, B-56/57/58, B-60/61/62, B-63, B-64, B-65, B-67/68, B-69/70, B-71, B-72, B-79, B-80/81, B-82, B-85, AND B-87		Applied Science, Inc.		Hazen		GLWA CIP NO.		SECTION MAP		TOWN	
CHECKED BY:		SAK	GLWA CIP NO.		B-46, B-49, B-50, B-54, B-56/57/58, B-60/61/62, B-63, B-64, B-65, B-67/68, B-69/70, B-71, B-72, B-79, B-80/81, B-82, B-85, AND B-87		Hazen		Hazen		GLWA CIP NO.		RANGE		SECTION	
APPROVED BY:		SAK	GLWA CIP NO.		B-46, B-49, B-50, B-54, B-56/57/58, B-60/61/62, B-63, B-64, B-65, B-67/68, B-69/70, B-71, B-72, B-79, B-80/81, B-82, B-85, AND B-87		Hazen		Hazen		GLWA CIP NO.		DO		H	
DATE			GLWA CIP NO.		B-46, B-49, B-50, B-54, B-56/57/58, B-60/61/62, B-63, B-64, B-65, B-67/68, B-69/70, B-71, B-72, B-79, B-80/81, B-82, B-85, AND B-87		Hazen		Hazen		GLWA CIP NO.		SECTION		G	
CHKD			GLWA CIP NO.		B-46, B-49, B-50, B-54, B-56/57/58, B-60/61/62, B-63, B-64, B-65, B-67/68, B-69/70, B-71, B-72, B-79, B-80/81, B-82, B-85, AND B-87		Hazen		Hazen		GLWA CIP NO.		APPR		B	
APPR			GLWA CIP NO.		B-46, B-49, B-50, B-54, B-56/57/58, B-60/61/62, B-63, B-64, B-65, B-67/68, B-69/70, B-71, B-72, B-79, B-80/81, B-82, B-85, AND B-87		Hazen		Hazen		GLWA CIP NO.		DATE		A	
DESCRIPTIONS / REVISIONS			GLWA CIP NO.		B-46, B-49, B-50, B-54, B-56/57/58, B-60/61/62, B-63, B-64, B-65, B-67/68, B-69/70, B-71, B-72, B-79, B-80/81, B-82, B-85, AND B-87		Hazen		Hazen		GLWA CIP NO.		FJK		C	
NOT			GLWA CIP NO.		B-46, B-49, B-50, B-54, B-56/57/58, B-60/61/62, B-63, B-64, B-65, B-67/68, B-69/70, B-71, B-72, B-79, B-80/81, B-82, B-85, AND B-87		Hazen		Hazen		GLWA CIP NO.		FJK		D	
NJS			GLWA CIP NO.		B-46, B-49, B-50, B-54, B-56/57/58, B-60/61/62, B-63, B-64, B-65, B-67/68, B-69/70, B-71, B-72, B-79, B-80/81, B-82, B-85, AND B-87		Hazen		Hazen		GLWA CIP NO.		FJK		E	
SAK			GLWA CIP NO.		B-46, B-49, B-50, B-54, B-56/57/58, B-60/61/62, B-63, B-64, B-65, B-67/68, B-69/70, B-71, B-72, B-79, B-80/81, B-82, B-85, AND B-87		Hazen		Hazen		GLWA CIP NO.		FJK		F	
SAK			GLWA CIP NO.		B-46, B-49, B-50, B-54, B-56/57/58, B-60/61/62, B-63, B-64, B-65, B-67/68, B-69/70, B-71, B-72, B-79, B-80/81, B-82, B-85, AND B-87		Hazen		Hazen		GLWA CIP NO.		FJK		G	
FJK			GLWA CIP NO.		B-46, B-49, B-50, B-54, B-56/57/58, B-60/61/62, B-63, B-64, B-65, B-67/68, B-69/70, B-71, B-72, B-79, B-80/81, B-82, B-85, AND B-87		Hazen		Hazen		GLWA CIP NO.		FJK		H	

NOTE: NO DEFECTS ARE IDENTIFIED ON THIS PAGE. DRAWINGS ARE PROVIDED FOR INFORMATION ONLY.

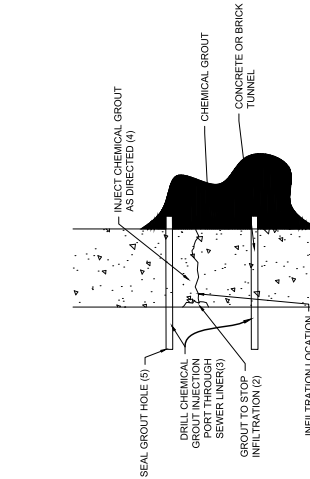


LEAK REPAIR NOTES:

1. REMOVE ALL DETERIORATED AND UNSOUND BRICK/CONCRETE AS DIRECTED BY THE ENGINEER. LEAVE REINBAR W/STAYED.
2. PATCH LOCATION TO STOP INFILTRATION, IF POSSIBLE.
3. DRILL CHEMICAL GROUT INJECTION PORT TO INTERSECT INFILTRATION LOCATION.
4. INJECT CHEMICAL (ACRYLUMIDE) GROUT AS DIRECTED BY THE ENGINEER. VARY SET TIME AS REQUIRED.
5. SEAL GROUT PORT AND CUT FLUSH WITH INTERCEPTOR FACE

LEAK REPAIR / SEAL INFILTRATION

NOT TO SCALE

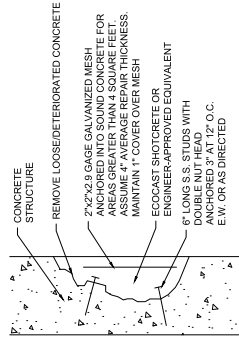

DEEP CONCRETE REPAIR NOTES:


1. REMOVE ALL DETERIORATED AND UNSOUND CONCRETE AS DIRECTED BY THE ENGINEER. ASSUME 2" OF EXISTING DETERIORATED MATERIAL WILL BE REMOVED DURING PREPARATION, RESULTING IN TOTAL DEPTH OF REPAIR OF UP TO 6 INCHES (AVERAGE 4 INCHES).
2. PREPARE DEEP CONCRETE REPAIR AREA WITH MIN 5,000 PSI WATER-BLASTING OR ENGINEER APPROVED EQUIVALENT.
3. WHERE EXISTING STEEL IS EXPOSED, SAND BLAST TO BARE WHITE METAL, AND APPLY EPOXY COATING.
4. PATCH MATERIAL AS SPECIFIED IN CONCRETE RESTORATION SPECIFICATION OR ENGINEER APPROVED EQUIVALENT.
5. EXISTING STEEL IS CORRODED MORE THAN 10% FROM BACK TO EXPOSE 1/2" OF STEEL. WHEREVER CORROSION CHIP BACK TO EXPOSE 1/2" OF INTACT, NON-CORRODED STEEL AND INSTALL LINES AS SHOWN ABOVE.

DEEP CONCRETE REPAIR

NOT TO SCALE

F						DESIGNED BY:	KOT
E						DRAWN BY:	SAK
D						CHECKED BY:	KOT
C						APPROVED BY:	
B							
A							

TIONS / REVISIONS

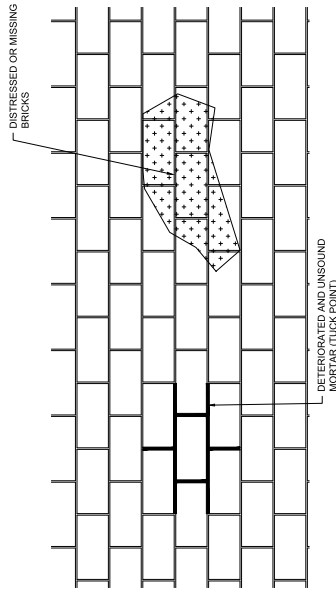

TUCK POINT NOTES:

- [illegible]


BRICK REPAIR NOTES:

1. REMOVE SIGNIFICANTLY DAMAGED/DETERIORATED BRICKS. CLEAN THE SURFACE UNDER REMOVED BRICKS (NEXT COURSE).
2. REPLACE BRICKS AND MORTAR IN-PLACE WITH SEWERCRETE CALCIUM ALUMINATE MORTAR OR ENGINEER-APPROVED EQUIVALENT.

NOTE: BRICK REPAIR SPECIFIED BY THIS
DETAIL MAY INCLUDE EITHER OR BOTH
VARIATIONS OF REPAIR AS SHOWN ABOVE.

BRICK MORTAR REPAIR

NOT TO SCALE

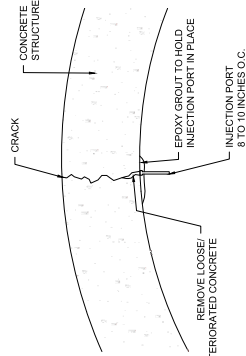


CRACK REPAIR WITH EPOXY NOTES:

1. REMOVE ALL DETEIORATED AND UNSOUND CONCRETE AS DIRECTED BY THE ENGINEER.
2. PREPARE REPAIR AREA WITH MIN 5,000 PSI WATER BLASTING OR EQUIVALENT APPROVED EQUIPMENT.
3. ENGINEER APPROVED EQUIVALENT.
4. PERFORM LEAK REPAIR IF NECESSARY.
5. APPLY EPOXY RESIN TO EXPOSED, SPOILED, SUB-BLAST TO BARE WHITE METAL, AND LEAK REPAIR COATING.
6. SET PORTING DEVICES OVER CRACKS AT 8 TO 10 INCHES O.C.
7. PLACE MIXED SIKADUR INJECTION GEL EPOXY RESIN ADHESIVE OVER CRACKS AND AROUND EACH PORTION PORT A MINIMUM OF 1" WIDE BY 4" DEEP.
8. ALLOW SUFFICIENT TIME FOR EPOXY RESIN ADHESIVE CAP SEAL TO SET BEFORE INJECTING.
9. WHEN THE CAP SEAL HAS CURED, INJECT SIKADUR INJECTION GEL WITH STEADY PRESSURE.
10. INJECT SIKADUR INJECTION EQUIPMENT OR MANUAL METHOD.
11. ALLOW EPOXY RESIN TO SET FOR APPROXIMATELY 24 HOURS.
12. SEAL INJECTION PORT IF NECESSARY AND CUT FLUSH WITH INTERCEPTOR FACE.
13. REPAIR REPAIR PER DETAIL IF NECESSARY OVERLAPPING REPAIRED CRACK. ASSUME 5% OF LENGTH OF EPOXY REPAIRS WILL REQUIRE DETAIL.

CRACK REPAIR WITH EPOXY

IT TAKES TWO TO GO TO THE MOON

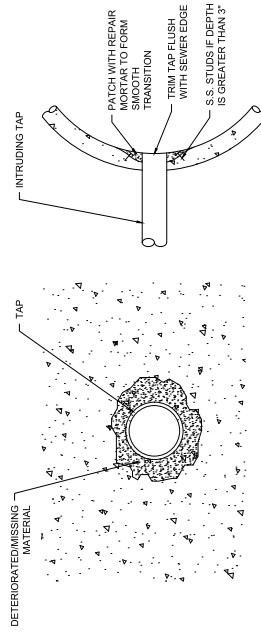


ROUGH TAP REPAIR NOTES:

1. REMOVE ALL DETEIORATED AND UNSOUND MATERIAL AROUND TAP.
2. WHERE EXISTING STEEL IS EXPOSED, SANDBLAST TO BARE WHITE METAL AND APPLY EPOXY COATING.
3. PATCH WITH SEWERCONCRETE CALCIUM ALUMINATE MORTAR OR ENGINEER-APPROVED EQUIVALENT AS DIRECTED BY ENGINEER. STAINLESS STEEL STUDS TO BE USED IF DEPTH OF REPAIR IS GREATER THAN 3 INCHES.

©

NOT TO SCALE

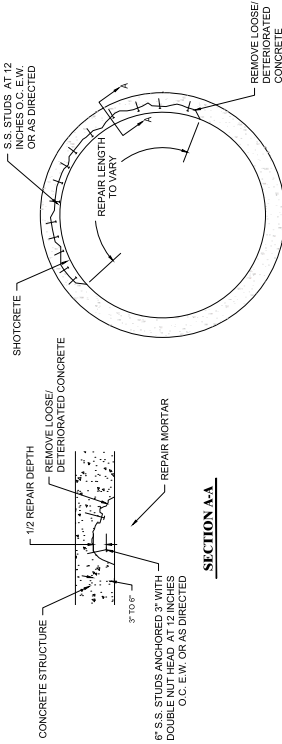

SECTION A-A

JOINT REPAIR NOTES:


1. REMOVE ALL DECONTAMINATED AND UNSOUND CONCRETE. ASSUME DEPTH OF REPAIR WILL BE AT AVERAGE, BUT MAY EXTEND THROUGH ENTIRE CRACKS. REPAIRS SHALL BE 12" WIDE AND 12" DEEP. REPAIRS SHALL BE 12" DEEP FOR CRACKS EXCEEDING 12" DEEP.
2. PREPARE DEEP CONCRETE REPAIRS AREA WITHIN 5,000 PSI WATER BASTING OR ENGINEER-APPROVED EQUIVALENT.
3. PERFORM LEAK REPAIR PRIOR TO PATCHING.
4. WHERE EXISTING SEAL IS EXPOSED, SAND-BLAST TO BARE WHITE METAL AND APPLY EPOXY COATING.
5. INSTALL STAINLESS STEEL STUDS AT 12" O.C. E.W. OR AS DIRECTED.
6. PATCH WITH PERFORMA-MECO-CAST MORTAR OR ENGINEER-APPROVED EQUIVALENT.

JOINT REPAIR

NOT TO SCALE

[illegible]

TYPICAL REPAIR DETAILS

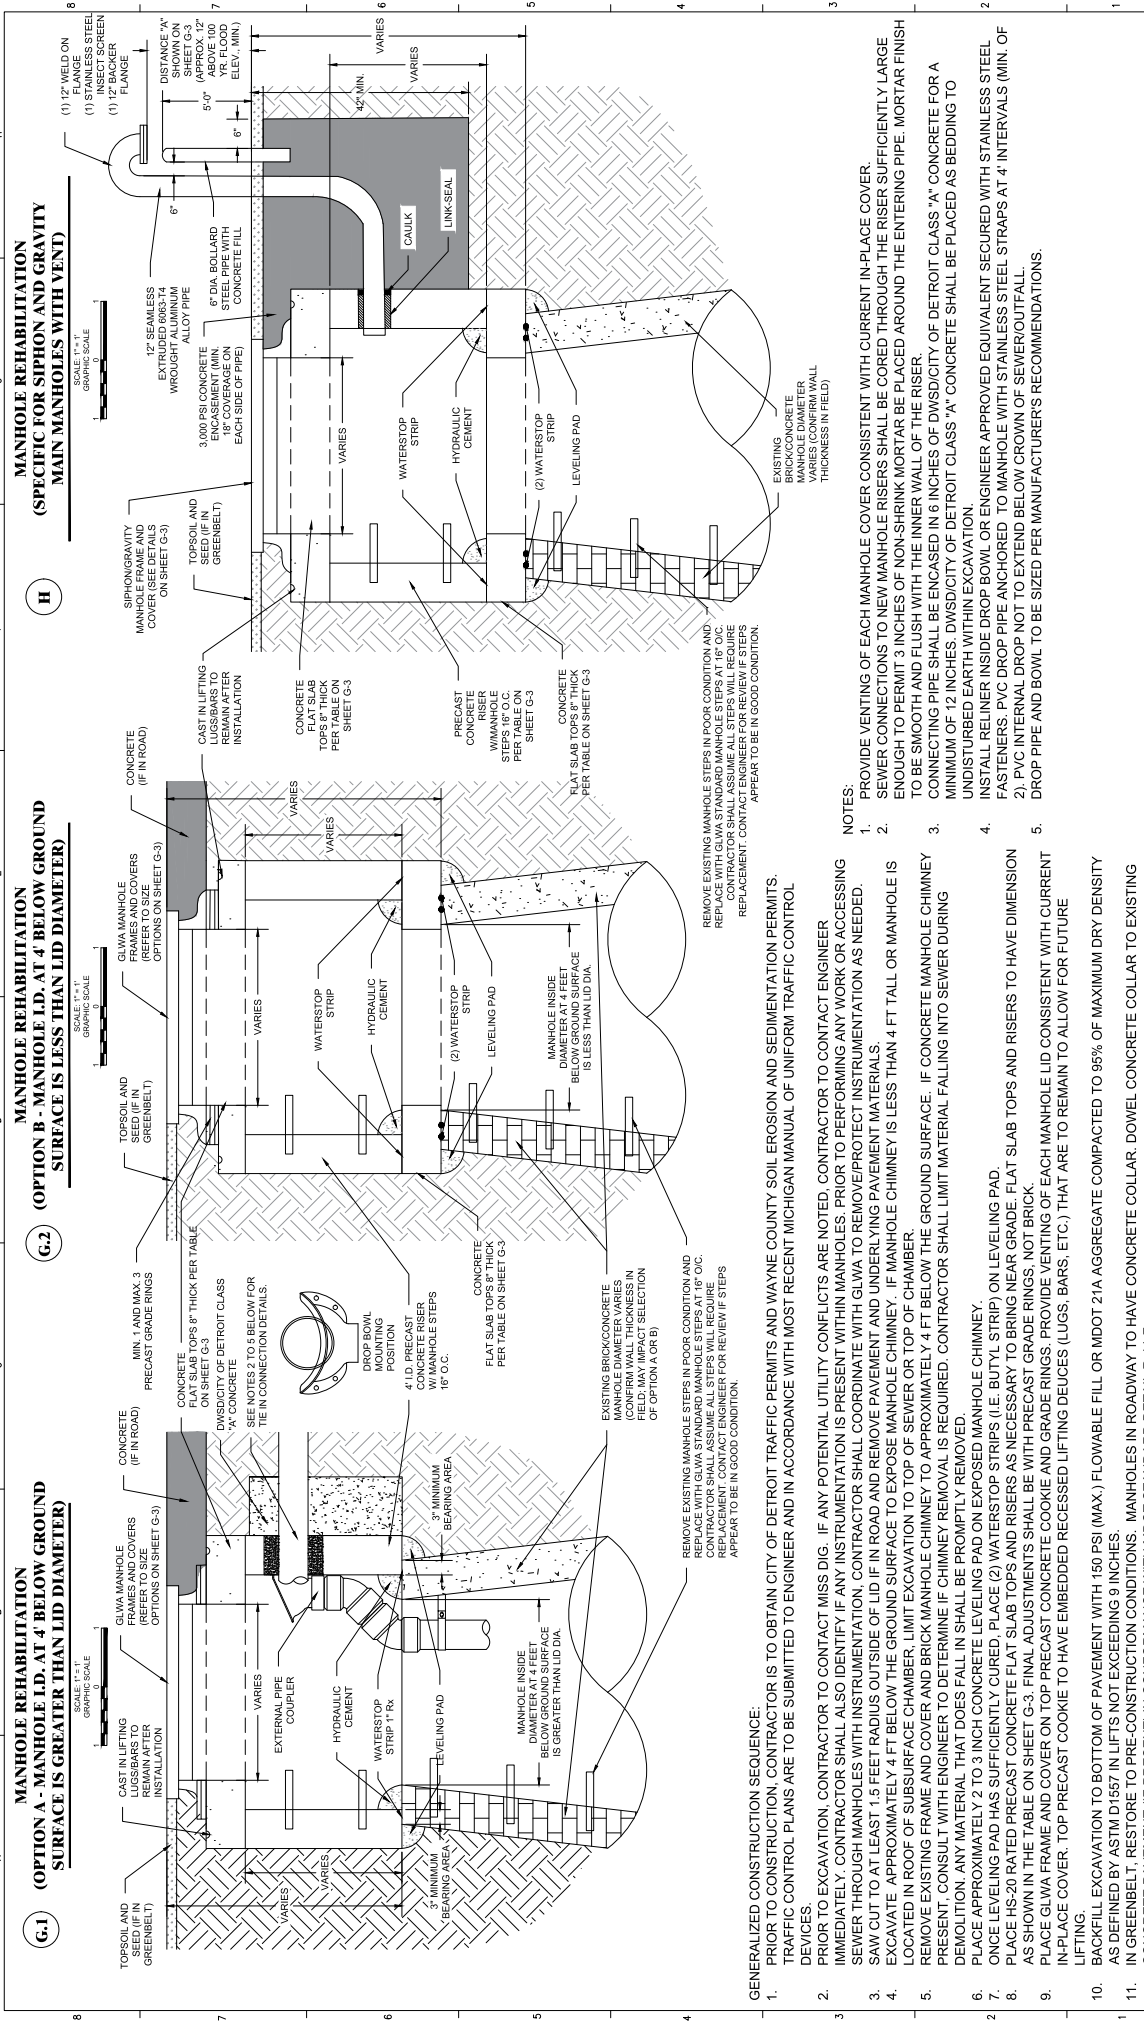

CONCRETE PAVEMENT (IF PRESENT) IN CONFORMANCE WITH MDOT STANDARD DETAIL R-44F.																														
F	SEAL / STAMP			FACILITY			PRIME CONSULTANT		SUB CONSULTANTS		GLWA Great Lakes Water Authority										EGLE PERMIT No.									
E	DESIGNED BY: JDA			REHABILITATION OF OUTFALLS			FKE ENGINEERING		Applied Science, Inc.		GLWA CONTRACT No.																			
D	DRAWN BY: NOT			B-46, B-49, B-50, B-54, B-56/57/58, B-60/61/62, B-63, B-64, B-65,			PK ENGINEERING		Hazen		GLWA OIP No.																			
C	CHECKED BY: JDA			B-67/68, B-69/70, B-71, B-72, B-77, B-79, B-80/81, B-82, B-85, AND B-87			PK ENGINEERING		ANDERSON, KENTEN																					
B	APPROVED BY: JDA			MANHOLE FRAME AND COVER			PK ENGINEERING		ANDERSON, KENTEN																					
A	APPROVED BY: PJK			REPLACEMENT DETAILS			PK ENGINEERING		ANDERSON, KENTEN																					
	CH'D			APPR			DATE			SECTION MAP			TOWN			RANGE			SECTION			G			DRAWING No.			H		
	A			B			C			D			E			F			G			H			G-2					
	DESCRIPTIONS / REVISIONS																													

ROUGE RIVER OUTFALLS MANHOLE
REHABILITATION SUMMARY TABLE

OUTFALL	MANHOLE ID	CHIMNEY CONSTRUCTION	IN ROADWAY?	APPROXIMATE LOCATION	NOTES	DISTANCE "A" (FT.)
OUTFALL B-46	SSR 7267	BRICK	N	ALONG RAILROAD THICKS	APPROX. 237' WEST OF REGULATOR CHAMBER, MANHOLE ALIGNED FROM PIPE	N/A
	SSR 7268	BRICK	N	ALONG RAILROAD THICKS	APPROX. 187' WEST OF REGULATOR CHAMBER, MISSING MH FRAME & COVER	N/A
	SSR 7269	CONCRETE	N	ALONG RAILROAD THICKS	APPROX. 932' WEST OF REGULATOR CHAMBER, MISSING MH FRAME & COVER	N/A
	SSR 7270	CONCRETE	N	ALONG RAILROAD THICKS	APPROX. 1249' WEST OF REGULATOR CHAMBER	N/A
OUTFALL B-49	SMH 5185			NOT IN SCOPE		
	SMH 38314					
	SMH 45192					
	SSR 813					
OUTFALL B-50	B60-A	CONCRETE	N	EAST OF S. BAYSIDE ST. & S. FORT ST.	ABOVE OUTFALL BARREL	N/A
	SIPHON SHAFT MH			NOT IN SCOPE		
	B60-B	-	N	EAST OF S. BAYSIDE ST. & S. FORT ST.	AT BWG CHAMBER NEAR RIVER	N/A
	B64-A			NOT IN SCOPE		
OUTFALL B-54	SSR 1287	BRICK	N	WEST SIDE OF RIVER	SIPHON MANHOLE	6
	SSR 1346	BRICK	N	EAST SIDE OF RIVER	SIPHON MANHOLE	6
	SSR 10701			NOT IN SCOPE		
	SSR 1295					
OUTFALL B-56/57/58	SSR 961			NOT IN SCOPE		
	B56/57/58-A	CONCRETE	N	IN FIELD SOUTH OF TRINITY ST. & TREMAN AVE.	COLLAPSED ACCESS HATCH	N/A
	B56/57/58-B			NOT IN SCOPE		
	SMH 15994	CONCRETE	N	SW CORNER OF W. CHICAGO RD. & TRINITY ST.	LOCATED AT DIVERSION CHAMBER; ACCESS HATCH	N/A
OUTFALL B-60/61/62	SSR 1274			NOT IN SCOPE		
	SSR 787					
	B60/61/62-A	CONCRETE	N	SOUTH OF W. CHICAGO RD. AND SPINOZA DR.	UNABLE TO LOCATE; ACCESS HATCH; DISPLACED LADDER	N/A
	B60/61/62-B	CONCRETE	N	ALONG ACCESS PATH TO BWGS	LOCATED AT SAME STATIONING; INSTRUMENTATION IN BOTH MHs;	N/A
OUTFALL B-63	B60/61/62-C	CONCRETE	N	NOT IN SCOPE	UNABLE TO LOCATE; ACCESS HATCHES	N/A
	B60/61/62-D	CONCRETE	N	NOT IN SCOPE	LOCATED AT DIVERSION CHAMBER	N/A
	SSR 10314	-	N	LOCATED IN RIVER		N/A
	SMH 19841	BRICK	N	LOCATED ON WEST SIDE OF RIVER	SIPHON MANHOLE FOR 18" SIPHON	N/A
OUTFALL B-64	SMH 19853	BRICK	N	LOCATED ON EAST SIDE OF RIVER	SIPHON MANHOLE FOR 12" SIPHONS	1
	SMH 19176	BRICK	N	LOCATED ON EAST SIDE OF RIVER	SIPHON MANHOLE FOR 18" SIPHON	6.5
	SMH 19842	BRICK	N	LOCATED IN FIELD ON EAST SIDE OF RIVER	GRAVITY MAIN MH	6
	SMH 15900	BRICK	N	LOCATED IN FIELD ON EAST SIDE OF RIVER	GRAVITY MAIN MH	6.5
OUTFALL B-65	SMH 12805	BRICK	N	AT BOTTOM OF STAIRS	GRAVITY MAIN MH	6
	SMH 42789	BRICK	N	IN FIELD ON EAST SIDE OF RIVER	GRAVITY MAIN MH; COULD NOT LOCATE. MAY BE PAVED OVER	N/A
	SMH 42795	BRICK	N	NORTH OF SPINOZA DR. & W. CHICAGO RD.		
	SMH 29127	-	N	SW CORNER OF W. CHICAGO RD. & TRINITY ST.	GRAVITY MAIN MH NEXT TO B60/61/62 DIVERSION CHAMBER	N/A
OUTFALL B-66	SSR 15954	-	N	NOT IN SCOPE		
	SSR 10313	BRICK	N	WEST OF ROUGE RIVER AND PLYMOUTH RD	WITHIN GRAVEL DRIVEWAY	N/A
	B64-A	BRICK	N			
	SMH 12973	-	N	BETWEEN ROUGE PARK DRIVE AND PLYMOUTH ROAD IN ROUGE PARK		N/A
OUTFALL B-67	SMH 12972	-	N	NORTH OF SPINOZA DRIVE AND ROUGE PARK DRIVE		N/A
	SMH 15946	-	N	SOUTH OF SPINOZA DRIVE AND ROUGE PARK DRIVE		N/A
	SMH 12971	-	N			6
	SMH 16138	-	N	LOCATED OFF OF ROUGE PARK DRIVE EAST OF BIKE PATH IN ROUGE PARK		6
OUTFALL B-68	SMH 36167	-	N			7.5
	SMH 3584	-	N			7.5

OUTFALL	MANHOLE ID	CHIMNEY CONSTRUCTION	IN ROADWAY?	APPROXIMATE LOCATION	NOTES	DISTANCE "A" (FT.)
OUTFALL B-65	B65-A			NOT IN SCOPE		
	SSR 8038					
	SSR 1305					
	SMH 29210	CONCRETE	N	ROUGE PARK GOLF COURSE	ACCESS THROUGH GOLF COURSE	N/A
OUTFALL B-66	SSR 10270	CONCRETE	N	NEAR SPINOZA GOLF COURSE	ACCESS THROUGH GOLF COURSE; INSTRUMENTATION IN MH; RELATIVELY SHALLOW MH	N/A
	SSR 10271					
	SSR 396	BRICK	N	SOUTH OF INTERSECTION OF LAHER AND DOLSEN	KEY REQUIRED TO OPEN GATE	N/A
	SSR 10273			NOT IN SCOPE		
OUTFALL B-67	SSR 10312			LOCATED IN FIELD NEAR B64-A CHAMBER	GRAVITY MAIN MH; BURIED; LOCATED BY CCTV	N/A
	SMH 36790	-	N			
	SSR 10320	BRICK	Y	IN DRIVEWAY TO PUMP STATION, ON EAST SIDE OF RIVER	SIPHON MANHOLE	N/A
	SSR 10296			NOT IN SCOPE		
OUTFALL B-69/70	SSR 10320			NOT IN SCOPE		
	SMH 50201	-	N	EAST SIDE OF RIVER	SIPHON MANHOLE; COULD NOT LOCATE	N/A
	SSR 181			NOT IN SCOPE		
	SSR 46			NOT IN SCOPE		
OUTFALL B-71	WWWH 69307			NOT IN SCOPE		
	SMH 43540					
	SMH 36761					
	SSR 1025	BRICK	N	WEST OF BRANDEL ST & LYNDON AVE.	AT END OF LYNDON ROAD; INSTRUMENTATION IN MH	N/A
OUTFALL B-72	SSR 524			NOT IN SCOPE		
	SSR 47			NOT IN SCOPE		
	INSTRUMENTATION MH			NOT IN SCOPE		
	SSR 1368					
OUTFALL B-77	SSR 10306	CONCRETE	Y	FLORENCE ST. & RIDGE RD	5' DIA. MH WITH TIDE GATE	N/A
	SSR 48			NOT IN SCOPE		
	SSR 9245	-	N	SW CORNER OF W. MCNOLDS RD. & BEAVERLAND ST.	WITHIN DIVERSION CHAMBER	N/A
	SSR 29555	-	N		UPSTREAM OF BWGS	N/A
OUTFALL B-80/81	SMH 29554			NOT IN SCOPE		
	SMH 3329					
	SMH 9818	CONCRETE	N	WEST SIDE OF RIVER	SIPHON MANHOLE	10
	SMH 16402	CONCRETE	N	EAST SIDE OF RIVER	SIPHON MANHOLE	10
OUTFALL B-85	SMH 36382	BRICK	Y	WEST OF BERG RD & 7 MILE CREEK	LOCATED IN RIGHT TURN LANE; INSTRUMENTATION IN MH	N/A
	SSR 400			NOT IN SCOPE		
	SSR 10281			NOT IN SCOPE		
	SSR 1320			NOT IN SCOPE		
OUTFALL B-87	SSR 1462	BRICK	N	WEST OF HIGH SCHOOL	-	N/A
	WWWH 68716			IN FIELD WEST OF SCHOOL	LOCATED AT BWG CHAMBER; INSTRUMENTATION IN MH	N/A
	SSR 10284	CONCRETE	N			

NOTES:

1. PRIOR TO WORKING OUT OF ANY MANHOLES WITH INSTRUMENTATION THEM, TARA MCCLINTON (GLWA) SHOULD BE CONTACTED AT LEAST THREE DAYS PRIOR TO PROPOSED WORKING DATE TO VERIFY THAT INSTRUMENTATION DOES NOT NEED TO BE REMOVED PRIOR TO ENTRY.
2. SEE SHEET G-4 FOR THE GLWA FRAME AND COVER REPLACEMENT DETAILS.

F	DESIGNED BY	SEAL/STAMP	FACILITY	PROJECT TITLE	DATE
E	DRAWN BY:		REHABILITATION OF OUTFALLS	B-46, B-49, B-50, B-54, B-56/57/58, B-60/61/62, B-63, B-64, B-65, B-67/68, B-69/70, B-71, B-72, B-77, B-79, B-80/81, B-82, B-85, AND B-87	
D	CHECKED BY:				
C	APPROVED BY:				
B					
A					

GLWA
Great Lakes Water Authority


Applied Science, Inc.
Hazen
ANDERSON ECKSTEN
Engineers & Scientists
Anderson Ecksten and Associates, Inc.

FKE
FKE ENGINEERING
3040 STEPHENSON HWY.
MADISON HEIGHTS, MI 48071



Applied Science, Inc.
Hazen
ANDERSON ECKSTEN
Engineers & Scientists
Anderson Ecksten and Associates, Inc.

EDLE PERMIT NO.	GLWA CONTRACT NO.
GLWA CIP NO.	DRAWING NO.
	G-3


36" ERGO XL Assembly

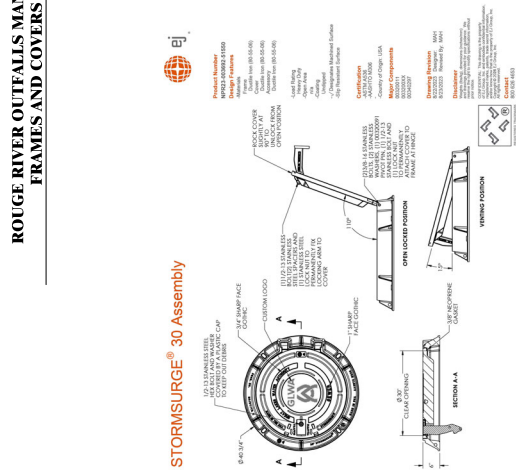

STORMSURGE® Cover

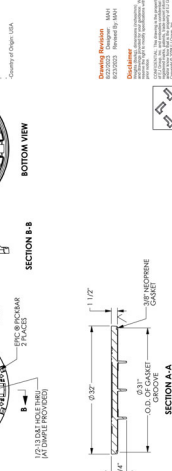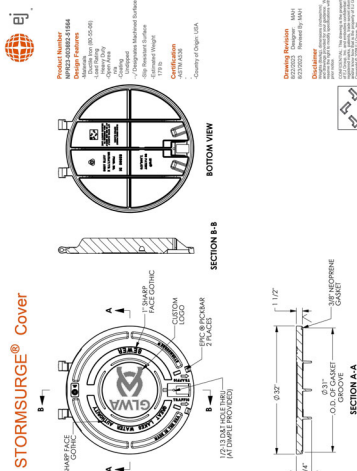

NOTES:

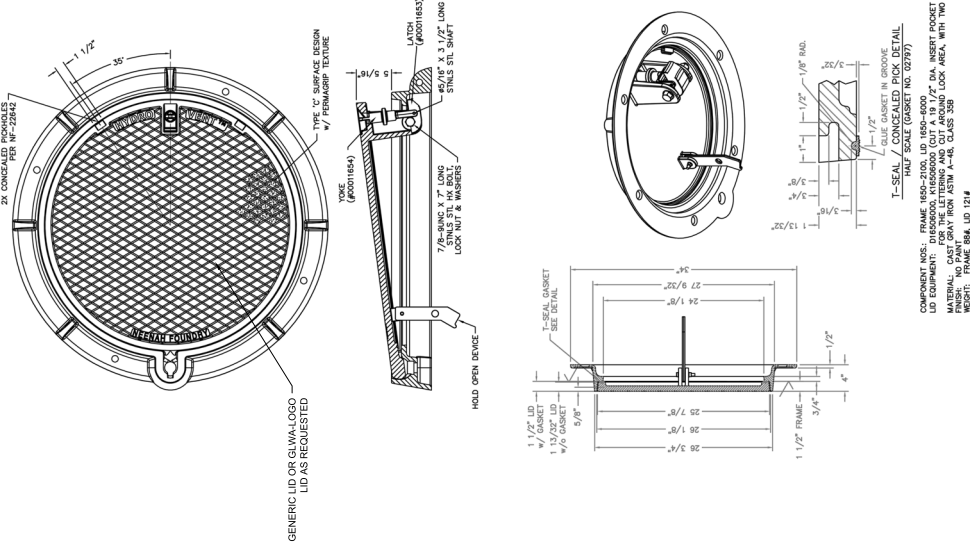

COMPONENT NOS.: FRAME 1650-2100, LID 1650-6000
LID EQUIPMENT: D165060000, K165060000 (CUT A 1 1/2" DIA. INSERT POCKET IN COPE
FOR THE LETTERING AND CUT AROUND LOCK AREA, WITH TWO INSERTS)
MATERIAL: CAST GRAY IRON ASTM A-48, CLASS 35B
FINISH: NO PAINT
WEIGHT: FRAME 88#, LID 121#

[illegible]

GLWA Contract 2300149 CSO Outfall Rehabilitation Phase VI

State Revolving Fund Project Plan

Appendix B

- **Archaeological Records Review and Effect Letter (to be provided in final Project Plan)**
- **Historic Properties Review and Effect Letter (to be provided in final Project Plan)**
- **THPO Contact List**
- **Sample THPO Notice of Opportunity to Comment Letter**
- **Nottawaseppi Huron Band of the Potawatomi Response Letter**
- **Pokagon Band of Potawatomi Indians Response Letter**
- **Hannahville Indian Community Response Letter**
- **Gun Lake Tribe Match-E-Be-Nash-She-Wish Band of Pottawatomi Indians Response Letter**

EQUIVALENCY PROJECTS TRIBAL CONTACT LIST

[NOTE: Mailing Addresses For Tribes Can Be Found Through Internet Searches Using Email Addresses.]

The following Tribal email addresses should be included in the CE/FNSI Notice of Public Comment Period transmittal email when a project will take place in the following counties in the state of Michigan: Genesee, Lapeer, Lenawee, Livingston, Macomb, Monroe, Oakland, Shiawassee, St. Clair, Washtenaw, and Wayne counties. Please include the following Tribal email addresses:

Paula Carrick paulacarrick@baymills.org	J.M. Parks jmparks@baymills.org	Carolan Sonderegger Carolan.sonderegger@gtb-nsn.gov
Courtney Hessell Courtney.Hessell@gtb-nsn.gov	Sammie Dyal Sammie.dyal@gtb-nsn.gov	Molly Meshigaud Molly.Meshigaud@hannahville.org
Cory Sagataw csagataw@hicservices.org	Michael Schuster mschuster@hicservices.org	Alden Connor aconnor@kbic-nsn.gov
Dione Price dprice@kbic-nsn.gov	Alina Shively alina.shively@lvd-nsn.gov	Beth Schrader beth.schrader@lvd-nsn.gov
Jay Sam jonniesam@lrboi-nsn.gov	Frank Beaver williambeaver@lrboi-nsn.gov	Melissa Wiatrolik mwiatrolik@ltbbodawa-nsn.gov
Caroline Moellering cmoellering@ltbbodawa-nsn.gov	Lakota Hobia Lakota.Hobia@glt-nsn.gov	Kalia Akina Kaila.Akina@glt-nsn.gov
Shawn Mckenney Shawn.mckenney@glt-nsn.gov	Douglas Taylor Douglas.Taylor@nhbp-nsn.gov	Nottawaseppi Environmental environmental@nhbp-nsn.gov
Matthew Bussler Matthew.Bussler@pokagonband-nsn.gov	Jennifer Kanine Jennifer.Kanine@pokagonband-nsn.gov	Marcella Hadden mlhadden@sagchip.org
William Johnson wjohnson@sagchip.org	Sally Kniffen skniffen@sagchip.org	Marie Richards mrichards@saulttribe.net
Eric Clark eclark@saulttribe.net		

The following Tribal email addresses should be included in the CE/FNSI Notice of Public Comment Period transmittal email when a project will take place in the following counties in the state of Michigan: Allegan, Barry, Berrien, Branch, Calhoun, Cass, Hillsdale, Ionia, Jackson, Kalamazoo, Kent, Ottawa, St. Joseph, and Van Buren counties. Please include the following Tribal email addresses:

Molly Meshigaud Molly.Meshigaud@hannahville.org	Cory Sagataw csagataw@hicservices.org	Michael Schuster mschuster@hicservices.org
Jay Sam jonniesam@lrboi-nsn.gov	Frank Beaver williambeaver@lrboi-nsn.gov	Lakota Hobia Lakota.Hobia@glt-nsn.gov
Kaila Akina Kaila.Akina@glt-nsn.gov	Shawn Mckenney Shawn.mckenney@glt-nsn.gov	Douglas Taylor Douglas.Taylor@nhbp-nsn.gov
Nottawaseppi Environmental environmental@nhbp-nsn.gov	Matthew Bussler Matthew.Bussler@pokagonband-nsn.gov	Jennifer Kanine Jennifer.Kanine@pokagonband-nsn.gov

The following Tribal email addresses should be included in the CE/FNSI Notice of Public Comment Period transmittal email when a project will take place in the following counties in the state of Michigan: Alpena, Antrim, Benzie, Charlevoix, Cheboygan, Crawford, Emmet, Grand Traverse, Kalkaska, Lake, Leelanau, Manistee, Mason, Mecosta, Missaukee, Montcalm, Montmorency, Muskegon, Newaygo, Oceana, Osceola, Otsego, Presque Isle, Roscommon, and Wexford counties. Please include the following Tribal email addresses:

Carolann Sonderegger Carolann.sonderegger@gtb-nsn.gov	Courtney Hessell Courtney.Hessell@gtb-nsn.gov	Sammie Dyal Sammie.dyal@gtb-nsn.gov
Jay Sam jonniesam@lrboi-nsn.gov	Frank Beaver williambeaver@lrboi-nsn.gov	Melissa Wiatrolik mwiatrolik@ltbbodawa-nsn.gov
Caroline Moellering cmoellering@ltbbodawa-nsn.gov		

The following Tribal email addresses should be included in the CE/FNSI Notice of Public Comment Period transmittal email when a project will take place in the following counties in the state of Michigan: Alcona, Arenac, Bay, Clare, Clinton, Eaton, Gladwin, Gratiot, Huron, Ingham, Iosco, Isabella, Midland, Ogemaw, Oscoda, Saginaw, Sanilac, and Tuscola counties. Please include the following Tribal email addresses:

Douglas Taylor Douglas.Taylor@nhbp-nsn.gov	Nottawaseppi Environmental environmental@nhbp-nsn.gov	Marcella Hadden mlhadden@sagchip.org
Sally Kniffen skniffen@sagchip.org	William Johnson wjohnson@sagchip.org	

The following Tribal email addresses should be included in the CE/FNSI Notice of Public Comment Period transmittal email when a project will take place in the following counties in the state of Michigan: Alger, Chippewa, Delta, Luce, Mackinaw, and Schoolcraft counties. Please include the following Tribal email addresses:

Paula Carrick paulacarrick@baymills.org	Jennifer Parks jmparks@baymills.org	Molly Meshigaud Molly.Meshigaud@hannahville.org
Cory Sagataw csagataw@hicservices.org	Michael Schuster mschuster@hicservices.org	Melissa Wiatrolik mwiatrolik@ltbbodawa-nsn.gov
Caroline Moellering cmoellering@ltbbodawa-nsn.gov	Marie Richards mrichards@saulttribe.net	Eric Clark eclark@saulttribe.net
Alina Shively alina.shively@lvd-nsn.gov	Beth Schrader beth.schrader@lvd-nsn.gov	

The following Tribal email addresses should be included in the CE/FNSI Notice of Public Comment Period transmittal email when a project will take place in the following counties in the state of Michigan: Baraga, Dickinson, Gogebic, Houghton, Iron, Keweenaw, Marquette, Menominee, and Ontonagon counties. Please include the following Tribal email addresses:

Molly Meshigaud Molly.Meshigaud@hannahville.org	Cory Sagataw csagataw@hicservices.org	Michael Schuster mschuster@hicservices.org
Alden Connor aconnor@kbic-nsn.gov	Dione Price dprice@kbic-nsn.gov	Alina Shively alina.shively@lvd-nsn.gov
Beth Schrader beth.schrader@lvd-nsn.gov	Marie Richards mrichards@saulttribe.net	Eric Clark eclark@saulttribe.net

For Western UP Projects:

GREAT LAKES INDIAN FISH & WILDLIFE COMMISSION JOHN COLEMAN, ENVIRONMENTAL SECTION LEADER jcoleman@glifwc.org

Sample Tribal Crosscutter Letter

Tribal Contact - example

Email address here:

SUBJECT: **Notice and Opportunity to Comment**

Project Name/Project

NumberMunicipality

The _____ (engineering firm), working on behalf of _____
(*municipality*), is preparing an application to fund improvements to _____. This
work is proposed for funding through the Michigan Department of Environment, Great Lakes,
and Energy, Clean Water State Revolving Fund/Drinking Water State Revolving Fund, starting
in fiscal year _____.

The proposed work consists of _____

(*general description*)

The project will be located in _____ County, town _____ range _____
section _____(s).

Please refer to actual work areas/locations in actual map(s).

This notice and opportunity to comment is being sent to you to fulfill Section 106 of the National
Historic Preservation Act review process, which requires a federal agency or applicant to
consult with THPOs and federally recognized Indian tribes. The purpose of this notice is to give
you an opportunity to have your interests and concerns considered. Should you have any
comments on potential impacts to known religious and/or culturally significant properties in the
area of the proposed project, please provide them to us within 30 days of this notice.

Sincerely,

Name

Engineering Firm

Phone Number



To: Bay Mills Indian Community
Paula Carrick, THPO
12140 W. Lakeshore Drive
Brimley, MI 49715

January 12, 2024

Re: Notice and Opportunity to Comment
Contract 2300149 CSO Outfall Rehabilitation Phase VI Project
Great Lakes Water Authority

Dear Ms. Carrick:

The Great Lakes Water Authority (GLWA) will be submitting a Project Plan to the Michigan Department of Environment, Great Lakes, and Energy (EGLE) for acceptance into the Clean Water State Revolving Fund (CWSRF) financing program. The project discussed herein targets financing in fiscal year 2025. The Project Plan requires fulfillment of a review process through Section 106 of the National Historic Preservation Act. During this process a federal agency or applicant is required to consult with Tribal Historic Preservation Officers (THPO) and federally recognized Native American Tribes to determine the potential impacts on any historic properties with religious and/or cultural significance in the vicinity of the project.

On behalf of the GLWA, we are requesting information regarding the impact of the above-referenced proposed project upon any historic properties with religious and/or cultural significance in the vicinity of the project. The project consists of the rehabilitation of nineteen (19) GLWA outfall sewers including B-46, B-49, B-50, B-54, B-56/57/58, B-60/61/62, B-63, B-64, B-65, B-67/68, B-69/70, B-71, B-72, B-77, B-79, B-80/81, B-82, B-85, and B-87. The various outfalls are located along the Rouge River in Detroit beginning furthest downstream near Carbon Street and furthest upstream to Berg Road at nineteen distinct and separate locations. The outfall sewers function as the interface between collector sewers and the Northwest Interceptor (NWI) throughout the City of Detroit. The outfalls and their components are designed and maintained to redirect portions of wet weather flow past the surcharged NWI through the outfalls and to the Rouge River, ultimately resulting in a combined sewer overflow (CSO). Sewer repairs and rehabilitation will consist of isolation, dewatering, and engineer inspection of the sewers; sewer reconstruction and replacement; reinforced spray lining; backwater gate hatch replacements; debris/sludge and concrete removal; in sewer repairs, manhole frame and cover replacements, and more.

The project area is located in Wayne County throughout the City of Detroit. The table on the following page provides the township, range, and section for each site per the State of Michigan Public Land Survey Quarter-Quarter Sections map available online. The areas that will be affected by this project are shown in the location plans attached (overall location plan and individual site location plans are included) and construction efforts will generally take place in park areas or public ROW.

CSO Outfall Rehabilitation Phase V Summary				
No.	Outfall	Township	Range	Section
1	B-46	N/A	N/A	N/A
2	B-49	N/A	N/A	N/A
3	B-50	N/A	N/A	N/A
4	B-54	N/A	N/A	N/A
5	B-56/57/58	02S	10E	3
6	B-60/61/62	01S	10E	34
7	B-63	01S	10E	33, 34
8	B-64	01S	10E	28, 33, 34
9	B-65	01S	10E	27
10	B-67/68	01S	10E	28
11	B-69/70	01S	10E	28
12	B-71	01S	10E	21
13	B-72	01S	10E	21
14	B-77	01S	10E	16
15	B-79	01S	10E	16
16	B-80/81	01S	10E	16
17	B-82	01S	10E	9
18	B-85	01S	10E	9
19	B-87	01S	10E	4

On behalf of the GLWA, we are pleased to provide you with the opportunity to comment on the above referenced project to assure that it will not cause an impact to any historical properties with religious and/or cultural significance of which you may be aware. We are thankful for your review and would be grateful for your response by March 1, 2024, in order to meet our project deadlines.

Thank you for your time. Should you have any questions or if you would like more information regarding the above project, please contact the undersigned.

Respectfully submitted,



Sara A. Lucchese, E.I.T
Assistant Project Engineer



Kyle D. Thompson, P.E.
Senior Project Engineer

Attachments

Sara Lucchese <slucchese@fkengineering.com>

Nottawaseppi Huron Band of the Potawatomi THPO Project Reviews

Douglas Taylor <Douglas.Taylor@nhbp-nsn.gov>
To: Sara Lucchese <slucchese@fkengineering.com>

Fri, Jan 12, 2024 at 2:53 PM

Greetings,

Ref: Nottawaseppi Huron Band of the Potawatomi THPO Project Reviews

Thank you for including the Nottawaseppi Huron Band of the Potawatomi (NHBP) in your consultation process. From the description of your proposed project, it does not appear as if any cultural or religious concerns of the Tribe's will be affected. We therefore have no objection to the project. Of course, if the project scope is significantly changed or inadvertent findings are discovered during the course of the project, please contact us for further consultation.

Respectfully

Douglas R. Taylor

Douglas R. Taylor | THPO & NAGPRA - Advisory Professional

Pine Creek Indian Reservation

1301 T Drive S, Fulton, MI 49052

o: 269-704-8347 | c: 269-419-9434 | f: 269-729-5920

Douglas.Taylor@nhbp-nsn.gov | www.nhbp-nsn.gov



**NOTTAWASEPPI HURON
BAND OF THE POTAWATOMI**

A FEDERALLY RECOGNIZED TRIBAL GOVERNMENT

Please consider the environment before printing this email. This message has been prepared on resources owned by the Nottawaseppi Huron Band of the Potawatomi located in the State of Michigan. It is subject to the Electronic Communications Policy of Nottawaseppi Huron Band of the Potawatomi. This communication may contain confidential (including "protected health information" as defined by HIPAA) or legally privileged information intended for the sole use of the designated recipient(s). If you are not the intended recipient, please notify the sender immediately by reply e-mail and delete all copies of this communication and attachments without reading or saving them. If you are not the named addressee you are notified that disclosing, disseminating, copying, distributing or taking any action in reliance on the contents of this information is strictly prohibited

From: Sara Lucchese <slucchese@fkengineering.com>

Sent: Friday, January 12, 2024 9:51 AM

To: Douglas Taylor <Douglas.Taylor@nhbp-nsn.gov>; Environment <Environmental@nhbp-nsn.gov>

Cc: Kyle Thompson <kthompson@fkengineering.com>

Subject: Nottawaseppi Huron Band of the Potawatomi THPO Project Reviews

***** EXTERNAL EMAIL WARNING - USE CAUTION *****

[Quoted text hidden]



CONFIDENTIALITY NOTICE: This e-mail message, including any attachments, is for the sole use of the intended recipient(s) and may contain confidential and privileged information. Any unauthorized review, use, disclosure or distribution is prohibited. If you are not the intended recipient, please contact the sender by reply e-mail and destroy all copies of the original message.



Pokégnek Bodéwadmik

POKAGON BAND OF POTAWATOMI
HISTORY & CULTURE CENTER

02/12/2024

Consultant Name: Sara Lucchese
Street Address: 30425 Stephenson Highway
City: Madison Heights
State: MICHIGAN
Zip Code: 48071
Phone: 586-242-7201
Email: slucchese@fkengineering.com

GLWA Contract 2300149 – CSO Rehabilitation Project

Dear Responsible Party:

Migwêthh for contacting me regarding this project. As THPO, I am responsible for handling Section 106 Consultations on behalf of the tribe. I am writing to inform you that I have reviewed the details for the project referenced above. The proposed work is occurring within a mile of known archaeological sites, historic sites or features that are considered sensitive or recorded in the Pokagon Band Historic Inventory Database. I have made the determination that the project will have **No Adverse Effect** on any historic, religious, or culturally significant resources to the Pokagon Band of Potawatomi Indians.

If any cultural or archaeological resources are uncovered during construction, please stop work, and contact me immediately. Should you have any other questions, please don't hesitate to contact me at your earliest convenience.

Sincerely,

Matthew J.N. Bussler
Tribal Historic Preservation Officer
Pokagon Band of Potawatomi Indians
Office: (269) 462-4316
Cell: (269) 519-0838
Matthew.Bussler@Pokagonband-nsn.gov

Sara Lucchese <slucchese@fkengineering.com>

Hannahville Indian Community THPO Project Reviews

Mike Schuster <mschuster@hicservices.org>
To: Sara Lucchese <slucchese@fkengineering.com>

Fri, Feb 2, 2024 at 9:07 AM

You have the correct contacts for Hannahville on your list, typically if you don't hear any comments within 30 days that means no comment.

Thanks

Mike Schuster
Environmental Coordinator
Hannahville Indian Community
N [14911 Hannahville B-1 Road](#)
Wilson, MI 49896
(906)723-2296

From: Sara Lucchese <slucchese@fkengineering.com>
Sent: Friday, February 2, 2024 8:45 AM
To: Molly Meshigaud <Molly.Meshigaud@hannahville.org>; csagataw@hicservices.org
<csagataw@hicservices.org>; Mike Schuster <mschuster@hicservices.org>
Cc: Kyle Thompson <kthompson@fkengineering.com>
Subject: Re: Hannahville Indian Community THPO Project Reviews

[Quoted text hidden]



CONFIDENTIALITY NOTICE: This e-mail message, including any attachments, is for the sole use of the intended recipient(s) and may contain confidential and privileged information. Any unauthorized review, use, disclosure or distribution is prohibited. If you are not the intended recipient, please contact the sender by reply e-mail and destroy all copies of the original message.



March 15, 2024

Sara A. Luchese, E.I.T.
Assistant Project Engineer and
Kyle D. Thompson, P.E.
Senior Project Engineer
FK Engineering Associates
30425 Stephenson Highway
Madison Heights, MI 48071
admin@kengineering.com

Re: **Contract 2300149** CSO Outfall Rehabilitation Phase VI Project, Great Lakes Water Authority (GLWA)
and **Contract 2300150** Rehabilitation of the 7 Mile Sewer System, GLWA

Dear Ms. Luchese and Mr. Thompson,

The Match-E-Be-Nash-She-Wish Band of Pottawatomi Indians' Tribal Historic Preservation Office has received the Section 106 consultation request for comments regarding a proposed federal undertaking to rehabilitate nineteen GLWA outfall sewers in the city of Detroit, Wayne County, Michigan. At present, we are not providing any further comments. While we have identified the presence of Cultural Resources within the undertaking's Area of Potential Effects (APE), we have not identified any direct, indirect, and cumulative effects to the identified Cultural Resources.

This office will be available to assist you in the future or during the course of this project if there is an unanticipated encounter with human remains, funerary objects, and artifacts. The subsequent identification of additional historic properties affected by the undertaking will require reinitiating Section 106 consultation related to all ongoing and proposed project work and the handling of "discoveries" per the National Historic Preservation Act (NHPA) implementing regulations, 36 CFR Part 800, and, as applicable, the Native American Graves and Repatriation Act (NAGPRA) and its implementing regulations, 43 CFR Part 10. In the event of an encounter with unanticipated human remains, funerary objects, and artifacts we request to be notified within 72 hours. At that time, the Tribe will determine if further consultation is necessary.

Please contact our office with any further questions or requests at 269-397-1780 or Section106@gltnsn.gov. Also, keep in mind that there may be other Tribal Nations that may have an interest or knowledge of cultural resources within the APE that we may not know about. We thank you for including the Match-E-Be-Nash-She-Wish Band of Pottawatomi Indians in your consultation efforts and planning processes.

Sincerely,

Lakota Hobia

Tribal Historic Preservation Officer
Lakota.Hobia@glt-nsn.gov
Section106@glt-nsn.gov

GLWA Contract 2300149 CSO Outfall Rehabilitation Phase VI

State Revolving Fund Project Plan

Appendix C

- **MNFI Rare Species Review Letter**
- **MNFI Rare Species Review – USFWS Endangered Species List**
- **US Fish and Wildlife Service Consistency Letter for Specified Threatened and Endangered Species**
- **US Fish and Wildlife Service List of Threatened and Endangered Species**
- **Wetland Figures**
- **Floodplain Figures**
- **Topography Figures**
- **Land Use Figures**

Sara Lucchese
FK Engineering Associates
30425 Stephenson Hwy
Madison Heights, MI 48071

February 7, 2024

Re: Rare Species Review #4850 – CSO Outfall Rehabilitation Phase VI project, City of Detroit, Wayne County

Hello:

The location for the proposed project was checked against known localities for rare species and unique natural features, which are recorded in the Michigan Natural Features Inventory (MNFI) natural heritage database. This continuously updated database is a comprehensive source of existing data on Michigan's endangered, threatened, or otherwise significant plant and animal species, natural plant communities, and other natural features. Records in the database indicate that a qualified observer has documented the presence of special natural features. The absence of records in the database for a particular site may mean that the site has not been surveyed. The only way to obtain a definitive statement on the status of natural features is to have a competent biologist perform a complete field survey.

Under Act 451 of 1994, the Natural Resources and Environmental Protection Act, Part 365, Endangered Species Protection, "a person shall not take, possess, transport, ...fish, plants, and wildlife indigenous to the state and determined to be endangered or threatened," unless first receiving an Endangered Species Permit from the Michigan Department of Natural Resources (MDNR), Wildlife Division. Responsibility to protect endangered and threatened species is not limited to the lists below. Other species may be present that have not been recorded in the database.



MSU EXTENSION

**Michigan Natural
Features Inventory**

PO Box 13036
Lansing MI 48901

(517) 284-6200
Fax (517) 373-9566

mnfi.anr.msu.edu

Several at-risk species and/or natural communities have been documented within 0.5 miles of the project location and it is possible that adverse impacts will occur. This response reflects a desktop review of the database and MNFI cannot fully evaluate this project without visiting the area. MNFI offers several levels of [Rare Species Reviews](#), including field surveys which I would be happy to discuss with you.

Sincerely,

Michael Sanders

Michael Sanders
Environmental Review Specialist/Zoologist
Michigan Natural Features Inventory

Comments for Rare Species Review #4850

It is important to note that it is the applicant's responsibility to comply with both state and federal threatened and endangered species legislation. Therefore, if a state listed species occurs at a project site, and you think you need an endangered species permit please contact: DNR-Wildlife Division, DNR-StateTEPermit@michigan.gov. If a federally listed species is involved and, you think a permit is needed, please contact Jessica Pruden, U.S. Fish and Wildlife Service, East Lansing office, 517-351-8316, or Jessica.Pruden@fws.gov.

NOTE: Special concern species and natural communities are not protected under endangered species legislation, but efforts should be taken to minimize any or all impacts. Please consult MNFI's [Rare Species Explorer](#) for additional information on Michigan's rare plants and animals.

NOTE: Freshwater mussels (*Unionida*) require a fish host to complete their life cycle. Eggs are fertilized and develop into larvae within the gills of the female mussel. These larvae, called glochidia, are released into the water and must attach to a suitable fish host to survive and transform into the adult mussel. As zebra mussel (*Dreissena polymorpha*) infestation has led to the extirpation of many native mussel communities, boat hulls and trailers, fishing gear and scuba equipment should be thoroughly cleaned before moving between waterbodies, to prevent the spread of zebra mussel larvae and adults.

Stream Group Designations

NOTE: Michigan rivers and streams have been grouped according to existing information of mussel distribution and individual species conservation status. The Mussel Protocol Stream Groups are designed to document the **potential** presence or absence of state or federally listed mussel species. The layer was created by modeling the habitat suitability for each mussel species and may not correspond directly with a documented location for a listed mussel. A segment may be predicted as suitable for a number of mussel species, so the stream group number was assigned to the most restrictive of the potential mussel species present.

This stretch of the Rouge River is designated a Group 2 mussel stream which means that State threatened and endangered mussel species occur or may occur here and that certain surveys and possibly relocation procedures apply. I encourage you to read the [Michigan Freshwater Mussel Survey Protocols and Relocation Procedures](#) publication **if in-stream work and/or land clearing activities occur that result in streambed disturbance and erosion and sedimentation into the river.**

The [Mussel Map Viewer](#) is an interactive tool to allow users to explore listed native mussels across the Michigan landscape. Watershed level species lists are available alongside the Mussel Protocol Stream Groups.

Table 1: Occurrences of Threatened & Endangered Species within 0.5 miles of Project Site

Element Category	Scientific Name	Common Name	Federal Status	State Status	G Rank	S Rank	EO Rank	First Observed Date	Last Observed Date
Animal	<i>Alasmidonta viridis</i>	Slippershell		T	G4G5	S2S3	H	1933-07-12	1933-07-12
Animal	<i>Ammocrypta pellucida</i>	Eastern sand darter		T	G4	S1S2	H	1936	1936
Animal	<i>Cryptotis parva</i>	Least shrew		T	G5	S1S2	H	1932	1932-11-24

Animal	<i>Hybopsis amblops</i>	Bigeye chub		X	G5	SH	H	1936-05-19	1936-05-19
Animal	<i>Obovaria subrotunda</i>	Round hickorynut	LT	E	G3	S1	H	1933-07-12	1933-07-12
Animal	<i>Toxolasma parvum</i>	Lilliput		E	G5	S1	H	1936-pre	1936-pre
Plant	<i>Adlumia fungosa</i>	Climbing fumitory		T	G4	S3	H	1929	1929-07-09
Plant	<i>Cerastium velutinum</i>	Field Chickweed		X	G5T4?	SX	H	1867-05	1867-05
Plant	<i>Galearis spectabilis</i>	Showy orchis		T	G5	S2	H	1916	1916-05-26
Plant	<i>Gentianella quinquefolia</i>	Stiff gentian		T	G5	S2	H	1915	1916-10-08
Plant	<i>Lactuca floridana</i>	Woodland lettuce		T	G5	S2	E	2004-08-29	2004-08-29
Plant	<i>Lactuca floridana</i>	Woodland lettuce		T	G5	S2	CD	2011-08-25	2011-08-31
Plant	<i>Prenanthes crepidinea</i>	Nodding rattlesnake-root		T	G4	SNR	C?	2004-05-16	2004-05-16
Plant	<i>Silphium laciniatum</i>	Compass plant		E	G5	S1S2	D	1991	2002-08-02
Plant	<i>Silphium perfoliatum</i>	Cup plant		T	G5	S2	CD	1991	1991-08-07
Plant	<i>Silphium perfoliatum</i>	Cup plant		T	G5	S2	E	1972	2017-10-31
Plant	<i>Silphium perfoliatum</i>	Cup plant		T	G5	S2	E	1984	1984

Comments for Table 1

Cup plant (*Silphium perfoliatum*)

Habitat

Known to occur Along River Rouge, ca. 0.25 mile NW of Detroit Industrial Freeway. In Michigan, cut-plant is found in river floodplains in forest openings and edges.

Management Recommendations

Conserve hydrology of river system and corresponding cyclical floodplain regime. Maintain healthy intact, mature floodplain forests and minimize forest fragmentation. When possible, leave large tracts of unharvested forests and allow natural processes to operate unhindered. For more information, see the [Silphium perfoliatum](#) species page on the MNFI website.

Nodding rattlesnake-root (*Prenanthes crepidinea*)

Habitat

Known to occur in the River Rouge Park area north of Warren Ave. Known only from a single occurrence, a floodplain forest in southeastern Lower Michigan.

Management Recommendations

Little is known about this species in Michigan, but at the present time it is likely best conserved by maintaining floodplain habitat, including the protection of hydrology and seasonal flooding and drawdown cycles, the control of invasive plant species, and preventing the fragmentation of habitat and

activities such as excessive timber removal or uncontrolled recreational use. For more information, see the [Prenanthes crepidinea](#) species page on the MNFI website.

Table 2: Occurrences of Special Concern Species and Natural Communities within 0.5 miles of Project Site

Element Category	Scientific Name	Common Name	Federal Status	State Status	G Rank	S Rank	EO Rank	First Observed Date	Last Observed Date
Animal	<i>Cambarunio iris</i>	Rainbow		SC	GNR	S3	E	2006-08	2006-08
Animal	<i>Cambarunio iris</i>	Rainbow		SC	GNR	S3	H	1933-07-12	1933-07-12
Animal	<i>Cincinnatia cincinnatiensis</i>	Campeloma spire snail		SC	G5	S3	H		
Animal	<i>Lasmigona compressa</i>	Creek heelsplitter		SC	G5	S3	H	1933-07-12	1933-07-12
Animal	<i>Nycticorax nycticorax</i>	Black-crowned night-heron		SC	G5	S3	CD	2006-06-25	2006-06-25
Animal	<i>Pleurobema sintoxia</i>	Round pigtoe		SC	G4G5	S3	H	1933-07-12	1933-07-12
Animal	<i>Pleurobema sintoxia</i>	Round pigtoe		SC	G4G5	S3	H	1954-pre	1954-pre
Other	<i>Great Blue Heron Rookery</i>	Great Blue Heron Rookery			G5	SU	E	2000-pre	2015-09-27
Other	<i>Great Blue Heron Rookery</i>	Great Blue Heron Rookery			G5	SU	D	2015-09-27	2015-09-27
Plant	<i>Corispermum pallasii</i>	Pallas' bugseed		SC	G4?	SNR	H	1930-09-30	1930-09-30
Plant	<i>Euonymus atropurpureus</i>	Wahoo		SC	G5	S3	CD	2004-06-19	2004-06-19
Plant	<i>Jeffersonia diphylla</i>	Twinleaf		SC	G5	S3	H	1880 ?	1933-SP
Plant	<i>Lycopus virginicus</i>	Virginia water-horehound		SC	G5	S2	E	2003-08-17	2003-08-17
Plant	<i>Nelumbo lutea</i>	American lotus		SC	G4	S2	H	1897	1897-07-09
Plant	<i>Quercus shumardii</i>	Shumard's oak		SC	G5	S2	C?	2001-05-12	2001-05-12

Comments for Table 2

Shumard's oak (*Quercus shumardii*)

Habitat

Known to occur in the River Rouge Park area north of Warren Ave. Shumard oak is often found in wet, low woods on clay soils in glacial lakeplain landscapes.

Management Recommendations

Discovered relatively recently in Michigan, this species merits substantial status surveys in southern Lower Michigan. Where found, it would likely benefit from maintenance of the forest canopy and carefully planned prescribed burns and selective thinning of weedy tree species. Seedlings and saplings likely require adequate sunlight for establishment, growth, and recruitment. For more information, see the [Quercus shumardii](#) species page on the MNFI website.

Virginia water-horehound (*Lycopus virginicus*)

Habitat

Known to occur in the River Rouge Park area north of Warren Ave. Virginia water-horehound is locally common in first and second bottoms of floodplain forests, particularly along the Red Cedar River in Ingham County and the River Raisin in Lenawee County.

Management Recommendations

Primarily requires protection of habitat and maintenance of riparian hydrological regime. Possibly sensitive to excessive timber harvesting and river pollution. For more information, see the [Lycopus virginicus](#) species page on the MNFI website.

Wahoo (*Euonymus atropurpureus*)

Habitat

Known to occur in the River Rouge Park area north of Warren Ave. Found in moist soil of floodplain forests in southern Lower Michigan.

Management Recommendations

The species requires maintenance of riparian habitat through conservation of hydrological and natural disturbance regimes. For more information, see the [Euonymus atropurpureus](#) species page on the MNFI website.

Codes to accompany tables

State Protection Status Code Definitions

E = Endangered

T = Threatened

SC = Special concern

Federal Protection Status Code Definitions

LE = listed endangered

LT = listed threatened

LELT = partly listed endangered and partly listed threatened

PDL = proposed delist

E(S/A) = endangered based on similarities/appearance

PS = partial status (federally listed in only part of its range)

C = species being considered for federal status

Global Heritage Status Rank Definitions (G RANK)

The priority assigned by [NatureServe](#)'s national office for data collection and protection based upon the element's status throughout its entire world-wide range. Criteria not based only on number of occurrences; other critical factors also apply. Note that ranks are frequently combined.

G1 = critically imperiled globally because of extreme rarity (5 or fewer occurrences range-wide or very few remaining individuals or acres) or because of some factor(s) making it especially vulnerable to extinction.

G2 = imperiled globally because of rarity (6 to 20 occurrences or few remaining individuals or acres) or because of some factor(s) making it very vulnerable to extinction throughout its range.

G3 = Either very rare and local throughout its range or found locally (even abundantly at some of its locations) in a restricted range (e.g. a single western state, a physiographic region in the East) or because of other factor(s) making it vulnerable to extinction throughout its range; in terms of occurrences, in the range of 21 to 100.

G4 = Apparently secure globally, though it may be quite rare in parts of its range, especially at the periphery.

G5 = Demonstrably secure globally, though it may be quite rare in parts of its range, especially at the periphery.

Q = Taxonomy uncertain

State Heritage Status Rank Definitions (S RANK)

The priority assigned by the Michigan Natural Features Inventory for data collection and protection based upon the element's status within the state. Criteria not based only on number of occurrences; other critical factors also apply. Note that ranks are frequently combined.

S1 = Critically imperiled in the state because of extreme rarity (5 or fewer occurrences or very few remaining individuals or acres) or because of some factor(s) making it especially vulnerable to extirpation in the state.

S2 = Imperiled in state because of rarity (6 to 20 occurrences or few remaining individuals or acres) or because of some factor(s) making it very vulnerable to extirpation from the state.

S3 = Rare or uncommon in state (on the order of 21 to 100 occurrences). S4 = apparently secure in state, with many occurrences.

S5 = demonstrably secure in state and essentially ineradicable under present conditions.

SX = apparently extirpated from state.

EO Rank Codes

Element Occurrence (EO) ranks refer to the viability or ecological integrity of the occurrence; they provide an assessment of the likelihood that if current conditions prevail the EO will persist for a defined period of time, typically 20-100 years.

- A - Excellent estimated viability/ecological integrity
- A? - Possibly excellent estimated viability/ecological integrity
- AB - Excellent or good estimated viability/ecological integrity
- AC - Excellent, good, or fair estimated viability/ecological integrity
- B - Good estimated viability/ecological integrity
- B? - Possibly good estimated viability/ecological integrity
- BC - Good or fair estimated viability/ecological integrity
- BD - Good, fair, or poor estimated viability/ecological integrity
- C - Fair estimated viability/ecological integrity
- C? - Possibly fair estimated viability/ecological integrity
- CD - Fair or poor estimated viability/ecological integrity
- D - Poor estimated viability/ecological integrity
- D? - Possibly poor estimated viability/ecological integrity
- E - Verified extant (viability/ecological integrity not assessed)
- F - Failed to find
- F? - Possibly failed to find
- H - Historical
- H? - Possibly historical
- X - Extirpated
- X? - Possibly extirpated
- U - Unrankable
- NR - Not ranked

Section 7 Comments for Rare Species Review #4850

CSO Outfall Rehabilitation Phase VI project, City of Detroit, Wayne County

Sara Lucchese

FK Engineering Associates

30425 Stephenson Hwy

Madison Heights, MI 48071

February 7, 2024

For projects involving Federal funding or a federal agency authorization

The following information is provided to assist you with Section 7 compliance of the Federal Endangered Species Act (ESA). The ESA directs all Federal agencies "to work to conserve endangered and threatened species. Section 7 of the ESA, called "Interagency Cooperation," is the means by which Federal agencies ensure their actions, including those they authorize or fund, do not jeopardize the existence of any listed species."

The project falls within the range of the following federally listed/proposed/candidate species which have been identified by the U.S. Fish and Wildlife Service (USFWS) to occur in Wayne County, Michigan:

NOTE: New guidelines for federally listed bat species were published April 2023.

BACKGROUND INFORMATION ON NEW BAT GUIDELINES

This guidance document is intended to assist both Federal and non-Federal projects with conservation planning for federally listed bats in Michigan. These guidelines complement online conservation planning tools available to Federal and non-Federal project proponents in Michigan, including the All Species Michigan Determination Key available through the U.S. Fish and Wildlife Service (Service) [Information for Planning and Consultation](#) (IPaC) web site (see Online Planning Tools below). We strongly encourage project managers, including Federal agencies and their designated representatives as well as proponents of non-Federal projects, to use our online planning tools [Information for Planning and Consultation](#) (IPaC) to evaluate potential effects of proposed activities on listed bats and other species in Michigan.

Projects that complete consultation or coordination through IPaC automatically adhere to the recommendations provided in this document and are not required to implement any additional conservation measures for listed bats. Although these guidelines include specific recommendations for wind energy developments, we strongly recommend that wind developers additionally follow the Service's Land-Based Wind Energy Guidelines (WEG) and coordinate with our office and the Michigan Department of Natural Resources early in project development. Agencies or individuals that have received incidental take authorization for listed bats through an incidental take permit or certificate of inclusion or through formal section 7 consultation are advised to follow the specific conditions in their permit or consultation rather than these general recommendations.

Federally Endangered

Indiana bat – there appears to be suitable habitat within 0.5 miles of the project. Indiana bats (*Myotis sodalis*) are found only in the eastern United States and are typically confined to the southern three tiers of counties in Michigan. Indiana bats that summer in Michigan winter in caves in Indiana and Kentucky. This species forms colonies and forages in riparian and mature floodplain habitats. Nursery roost sites are usually located under loose bark or in hollows of trees near riparian habitat. Indiana bats typically avoid houses or other artificial structures and typically roost underneath loose bark of dead elm, maple and ash trees. Other dead trees used include oak, hickory and cottonwood. Foraging typically occurs over slow-moving, wooded streams and rivers as well as in the canopy of mature trees. Movements may also extend into the outer edge of the floodplain and to nearby solitary trees. A summer colony's foraging area

usually encompasses a stretch of stream over a half-mile in length. Upland areas isolated from floodplains and non-wooded streams are generally avoided.

Management and Conservation: see new Federal guidelines above.

Mitchell's satyr butterfly - there does not appear to be suitable habitat within 0.5 miles of the project. The federally and state endangered Mitchell's satyr butterfly (*Neonympha mitchellii mitchellii*) is restricted to calcareous wetlands known as prairie fens. In Michigan, this habitat is characterized by scattered tamaracks, poison sumac, and dogwood with a ground cover of sedges, shrubby cinquefoil, and a variety of herbaceous species with prairie affinities. Adult Mitchell's satyr butterflies are active two to three weeks each summer, with males emerging before females. Adult flight dates are from mid-June to mid-July. Larvae hibernate near the bottom of a sedge. The larval food plant is thought to be several species of sedge. The caterpillar is green with white stripes.

Management and Conservation: the primary threat to the continued survival of this species is habitat loss and modification. Many of the wetland complexes occupied currently have been altered or drained for agriculture or development. Wetland alteration is responsible for extirpating the single known satyr population in Ohio. Wetland alteration also can lead to invasion by exotic plant species such as glossy buckthorn (*Rhamnus frangula*), purple loosestrife (*Lythrum salicaria*), common buckthorn (*Rhamnus cathartica*), and the common reed (*Phragmites australis*). In addition, landscape-scale processes that may be important for maintaining suitable satyr habitat and/or creating new habitat, such as wildfires, fluctuations in hydrologic regimes, and flooding from beaver (*Castor canadensis*) activity, have been virtually eliminated or altered throughout the species' range

Piping plover - there does not appear to be suitable habitat within 0.5 miles of the project. In the Great Lakes region, the federally and state endangered piping plover (*Charadrius melodus*) prefers to nest and forage on sparse or non-vegetated sand-pebble beaches with less than 5% vegetative cover. Nests are simple depressions in the sand and are generally placed in level areas between the water's edge and the first dune. Associated bodies of water and interdunal wetlands enhance these areas by increasing food availability. Optimal foraging areas are especially crucial along Lake Superior, where shoreline and benthic invertebrate communities are known to be naturally sparse. While feeding, open shoreline is preferred to vegetated beach areas. Piping plovers begin arriving in mid- to late-April. The nesting season is under way by mid-May and lasts until mid-August.

Management and Conservation - this species is declining throughout the Midwest due to habitat destruction and disturbance. The nests are simple depressions in the sand and are difficult to see. People walking on the beach may inadvertently destroy nests. Dogs on the beach can be especially dangerous for chicks and adults. Piping plovers are protected under the Federal Endangered Species Act and are very sensitive to human disturbance. Please avoid activity along the shoreline in this compartment between May and September.

Snuffbox – there appears to be suitable habitat within 0.5 miles of the project. The federally and state endangered snuffbox mussel (*Epioblasma triquetra*) inhabits rivers and streams with cobble, gravel, or sand bottoms in swift currents and usually is deeply buried in the substrate. Freshwater mussels require a fish host to complete their life cycle. Eggs are fertilized and develop into larvae within the gills of the female mussel. These larvae, called glochidia, are released into the water and must attach to a suitable fish host to survive and transform into the adult mussel. In Michigan, the only host fish known for snuffbox is the log perch (*Percina caprodes*). In other parts of their range the banded sculpin (*Cottus caroliniae*) is also a known host. After completing the parasitic stage and reaching adulthood, this mussel remains relatively sessile on the river bottom, living between 8-10 years. The best time to survey for snuffbox is April through September.

Management and Conservation: this mussel is sensitive to river impoundment, siltation and disturbance, due to its requirement for clean, swift current and relative immobility as an adult. To maintain the current populations in Michigan, rivers need to be protected to reduce silt loading and run-off. Maintaining or establishing vegetated riparian buffers can aid in controlling many of the threats to mussels. Control of zebra mussels is critical to preserving native mussels. And as with all mussels, protection of their hosts habitat is also crucial. Because the life cycle of the snuffbox is

inherently linked with that of the logperch in Michigan, conservation and management of this fish species is needed to ensure that of the snuffbox.

Northern riffleshell – there appears to be suitable habitat within 0.5 miles of the project. The federal and state endangered northern riffleshell (*Epioblasma torulosa rangiana*) mussel inhabits medium to large rivers in gravel riffles, where the water is highly oxygenated. This species was formerly widespread in the Midwest, but it has declined in range by more than 95% and now exists in only eight to ten isolated populations, most of which are small and peripheral.

Conservation and Management: members of the genus *Epioblasma* seem to be particularly sensitive to impacts from impoundment, which include population fragmentation and streamflow alteration. Other threats include habitat destruction (e.g. channelization, dredging, bulkheading), exotic species introductions, siltation, pollution, and modified streamflows due to wetland loss, dam operation, and intensive landscape modification. The other two subspecies of *E. torulosa*, *E. torulosa torulosa* and *E. torulosa gubernaculum*, appear to have already gone extinct due to modification and degradation of river systems.

Rayed bean mussel – there appears to be suitable habitat within 0.5 miles of the project. The federally and state endangered rayed bean mussel (*Villosa fabalis*) occurs in fine mud substrates and riffles among roots of aquatic vegetation. Limits of the breeding season are not known but gravid specimens have been found in May.

Management and Conservation: like other mussels, threats to the rayed bean include: natural flow alterations, siltation, channel disturbance, point and non-point source pollution, and exotic species. Maintenance or establishment of vegetated riparian buffers can help protect mussel habitats from many of their threats. Control of zebra mussels is critical to preserving native mussels. And as with all mussels, protection of their hosts' habitat is also crucial.

Karner blue butterfly - there does not appear to be suitable habitat within 0.5 miles of the project area. The federally endangered and state threatened Karner blue butterfly (*Lycaeides melissa samuelis*) was historically found in open-canopied barrens communities, including oak and oak-pine savanna or barrens found prior to European settlement. Since their historical habitat suffers from fire suppression efforts, the butterfly often occurs in openings, old fields, and rights-of-way. Karner blue larvae feed exclusively on wild lupine (*Lupinus perennis*), an early successional species that can become abundant after appropriate disturbances. Adults visit a wide variety of flowering plants for nectar.

The Karner blue has two generations per year, with the later, or summer, generation typically having three to four times the number of adults as the earlier, or spring, brood. Adults are active most of the day, decreasing activity during midday and during cool, rainy weather. Females can live up to two weeks in the field, but typically live an average of five days. Peak flight dates are mid-May through early June and mid-July through early August, with stragglers found between.

Management and Conservation: recommendations for management of Karner blue butterfly habitat will be pertinent only if the host plant, wild lupine (*Lupinus perennis*) is present. If lupine is present the following guidelines should be followed: (1) mower blades should be set no lower than 6 inches; (2) mowing should not occur before August 15th (i.e. no spring mowing at all!); (3) no burning of habitat where lupine exists, and (4) contact us if planting or logging will occur in lupine areas.

Northern long-eared bat - Northern long-eared bat (*M. septentrionalis*) numbers in the northeast US have declined up to 99 percent. Loss or degradation of summer habitat, wind turbines, disturbance to hibernacula, predation, and pesticides have contributed to declines in Northern long-eared bat populations. However, no other threat has been as severe to the decline as White-nose Syndrome (WNS). WNS is a fungus that thrives in the cold, damp conditions in caves and mines where bats hibernate. The disease is believed to disrupt the hibernation cycle by causing bats to repeatedly awake thereby depleting vital energy reserves. This species was federally listed in May 2015 primarily due to the threat from WNS.

Although no known hibernacula or roost trees have been documented within 0.5 miles of the project site, this activity occurs within the designated WNS zone (i.e., within 150 miles of positive counties/districts impacted by WNS. Also, there appears to be suitable habitat within 0.5 miles of the project.

Also called northern bat or northern myotis, this bat is distinguished from other *Myotis* species by its long ears. In Michigan, northern long-eared bats hibernate in abandoned mines and caves in the Upper Peninsula; they also commonly hibernate in the Tippy Dam spillway in Manistee County. This species is a regional migrant with migratory distance largely determined by locations of suitable hibernacula sites.

Northern long-eared bats typically roost and forage in forested areas. During the summer, these bats roost singly or in colonies underneath bark, in cavities or in crevices of both living and dead trees. Roost trees are selected based on the suitability to retain bark or provide cavities or crevices. Common roost trees in southern Lower Michigan include species of ash, elm and maple. Foraging occurs primarily in areas along woodland edges, woodland clearings and over small woodland ponds. Moths, beetles, and small flies are common food items. Like all temperate bats this species typically produces only 1-2 young per year.

Management and Conservation: see new Federal guidelines above.

Federally Threatened

Rufa red knot – there does not appear to be suitable habitat within 0.5 miles of the project. The federally threatened rufa red knot (*Calidris canutus rufa*) is one of the longest-distance migrants in the animal kingdom, flying some 18,000 miles annually between its breeding grounds in the Canadian Arctic to the wintering grounds at the southern-most tip of South America. Primarily occurring along the Atlantic and Gulf coasts, small groups of this shorebird regularly use the interior of the United States such as the Great Lakes during the annual migration. The Great Lakes shorelines provide vital stopover habitat for resting and refueling during their long annual journey.

The largest concentration of rufa red knots is found in May in Delaware Bay, where the birds stop to gorge on the eggs of spawning horseshoe crabs; a spectacle attracting thousands of birdwatchers to the area. In just a few days, the birds nearly double their weight to prepare for the final leg of their long journey to the Arctic. This species may be especially vulnerable to climate change which affects coastal habitats due to rising sea levels.

Management and Conservation: applies to actions that occur along coastal areas during the Red Knot migratory window of MAY 1 - SEPTEMBER 30.

Eastern massasauga rattlesnake (EMR) –This activity falls outside of Tier 1/Tier 2 EMR habitat as designated by the US Fish & Wildlife Service. The federally threatened and state special concern eastern massasauga rattlesnake (*Sistrurus catenatus*) is Michigan's only venomous snake and is found in a variety of wetland habitats including bogs, fens, shrub swamps, wet meadows, marshes, moist grasslands, wet prairies, and floodplain forests. Eastern massasaugas occur throughout the Lower Peninsula but are not found in the Upper Peninsula. Populations in southern Michigan are typically associated with open wetlands, particularly prairie fens, while those in northern Michigan are better known from lowland coniferous forests, such as cedar swamps. These snakes normally overwinter in crayfish or small mammal burrows often close to the groundwater level and emerge in spring as water levels rise. During late spring, these snakes move into adjacent uplands they spend the warmer months foraging in shrubby fields and grasslands in search of mice and voles, their favorite food.

Often described as “shy and sluggish”, these snakes avoid human confrontation and are not prone to strike, preferring to leave the area when they are threatened. However, like any wild animal, they will protect themselves from anything they see as a potential predator. Their short fangs can easily puncture skin and they do possess potent venom. Like many snakes, the first human reaction may be to kill the snake, but it is important to remember that all snakes play vital roles in the ecosystem. Some may eat harmful insects. Others like the massasauga consider rodents a delicacy and help control their population. Snakes are also a part of a larger food web and can provide food to eagles, herons, and several mammals.

Management and Conservation: any sightings of these snakes should be reported to the Michigan Department of Natural Resources, Wildlife Division. If possible, a photo of the live snake is also recommended.

Round Hickorynut - there appears to be suitable habitat within 0.5 miles of the project. The round hickorynut is typically found in medium to large rivers and along the shores of Lake Erie and Lake St. Clair, near river mouths. The round hickorynut generally is found in sand and gravel substrates in areas with moderate flow.

Management and Conservation: Like other mussels, threats to the round hickorynut include: natural flow alterations, siltation, channel disturbance, point and non-point source pollution, and exotic species. Maintenance or establishment of vegetated riparian buffers can help protect mussel habitats from many of their threats. Control of zebra mussels is critical to preserving native mussels. And as with all mussels, protection of their hosts habitat is also crucial.

USFWS Section 7 Consultation Technical Assistance can be found at:

<https://www.fws.gov/service/esa-section-7-consultation>

The website offers step-by-step instructions to guide you through the Section 7 consultation process with prepared templates for documenting “no effect.” as well as requesting concurrence on "may affect, but not likely to adversely affect" determinations.

Please let us know if you have questions.

Michael Sanders
Environmental Review Specialist/Zoologist
Michigan Natural Features Inventory



United States Department of the Interior

FISH AND WILDLIFE SERVICE
Michigan Ecological Services Field Office
2651 Coolidge Road Suite 101
East Lansing, MI 48823-6360
Phone: (517) 351-2555 Fax: (517) 351-1443



In Reply Refer To:

03/12/2024 16:49:50 UTC

Project code: 2024-0035023

Project Name: 2300149 CSO Outfall Rehabilitation Phase VI

Subject: Consistency letter for '2300149 CSO Outfall Rehabilitation Phase VI' for specified threatened and endangered species that may occur in your proposed project location consistent with the Michigan Endangered Species Determination Key (Michigan DKey)

Dear Sara Lucchese:

The U.S. Fish and Wildlife Service (Service) received on **March 12, 2024** your effect determination(s) for the '2300149 CSO Outfall Rehabilitation Phase VI' (the Action) using the Michigan DKey within the Information for Planning and Consultation (IPaC) system. The Service developed this system in accordance with the Endangered Species Act of 1973 (ESA) (87 Stat.884, as amended; 16 U.S.C. 1531 et seq.).

Based on your answers and the assistance of the Service's Michigan DKey, you made the following effect determination(s) for the proposed Action:

Species	Listing Status	Determination
Eastern Massasauga (=rattlesnake) (<i>Sistrurus catenatus</i>)	Threatened	NLAA
Eastern Prairie Fringed Orchid (<i>Platanthera leucophaea</i>)	Threatened	No effect
Indiana Bat (<i>Myotis sodalis</i>)	Endangered	No effect
Monarch Butterfly (<i>Danaus plexippus</i>)	Candidate	No effect
Northern Long-eared Bat (<i>Myotis septentrionalis</i>)	Endangered	NLAA
Northern Riffleshell (<i>Epioblasma rangiana</i>)	Endangered	No effect
Rufa Red Knot (<i>Calidris canutus rufa</i>)	Threatened	NLAA
Tricolored Bat (<i>Perimyotis subflavus</i>)	Proposed	No effect
	Endangered	

Coordination with the Michigan Ecological Services Office is complete. Thank you for considering federally listed species during your project planning.

Please provide sufficient project details on your project homepage in IPaC (Define Project, Project Description) to support your conclusions. Failure to disclose important aspects of your project that would influence the outcome of your effects determinations may negate your determinations and invalidate this letter. If you have site-specific information that leads you to believe a different determination is more appropriate for your project than what the Dkey concludes, you can and should proceed based on the best available information.

The Service recommends that you contact the Service or re-evaluate the project in IPaC if: 1) the scope or location of the proposed Action is changed; 2) new information reveals that the action may affect listed species or designated critical habitat in a manner or to an extent not previously considered; 3) the Action is modified in a manner that causes effects to listed species or designated critical habitat; or 4) a new species is listed or critical habitat designated. If any of the above conditions occurs, additional consultation with the Service should take place before project changes are final or resources committed.

Freshwater Mussels:

Based on your answers to the Michigan DKey, the Action will have "No Effect" on Federally listed mussels. **However, state-listed mussels may occur in your Action area. Contact the Michigan Department of Natural Resources to determine effects to state-listed mussels.**

Freshwater mussels are one of the most critically imperiled groups of organisms in the world. In North America, 65% of the remaining 300 species are vulnerable to extinction (Haag and Williams 2014). Implementing measures to conserve and restore freshwater mussel populations directly improves water quality in lakes, rivers, and streams throughout Michigan. An adult freshwater mussel filters anywhere from 1 to 38 gallons of water per day (Baker and Levinton 2003, Barnhart pers. comm. 2019). A 2015 survey found that in some areas mussels can reduce the bacterial populations by more than 85% (Othman et al. 2015 in Vaughn 2017). Mussels are also considered to be ecosystem engineers, stabilizing substrate and providing habitat for other aquatic organisms (Vaughn 2017). In addition to ecosystem services, mussels play an important role in the food web, contributing critical nutrients to both terrestrial and aquatic habitats, including those that support sport fish (Vaughn 2017). Taking proactive measures to conserve and restore freshwater mussels will improve water quality, which has the potential to positively impact human health and recreation in the State of Michigan.

Bats of Conservation Concern:

Implementing protective measures for bats, including both federally listed and non-listed species, indirectly helps to protect Michigan's agriculture and forests. Bats are significant predators of nocturnal insects, including many crop and forest pests. For example, Whitaker (1995) estimated that a single colony of 150 big brown bats (*Eptesicus fuscus*) would eat nearly 1.3 million pest insects each year. Boyles et al. (2011) noted the "loss of bats in North America could lead to agricultural losses estimated at more than \$3.7 billion/year, and Maine and Boyles (2015) estimated that the suppression of herbivory by insectivorous bats is worth >1 billion USD globally on corn alone. In captive trials, northern long-eared bats were found to significantly reduce the egg-laying activity of mosquitoes, suggesting bats may also play an important role in controlling insect-borne disease (Reiskind and Wund 2009). Mosquitoes have also been found to be a consistent component of the diet of Indiana bats and are eaten most heavily during pregnancy (6.6%; Kurta and Whitaker 1998). Taking proactive steps to help protect bats may be

very valuable to agricultural and forest product yields and pest management costs in and around a project area. Such conservation measures include limiting tree clearing during the bat active season (April through October varies by location) and/or the non-volant period (June through July), when young bats are unable to fly, and minimizing the extent of impacts to forests, wetlands, and riparian habitats.

Bald and Golden Eagles:

Bald eagles, golden eagles, and their nests are protected under the Bald and Golden Eagle Protection Act (54 Stat. 250, as amended, 16 U.S.C. 668a-d) (Eagle Act). The Eagle Act prohibits, except when authorized by an Eagle Act permit, the “taking” of bald and golden eagles and defines “take” as “pursue, shoot, shoot at, poison, wound, kill, capture, trap, collect, molest or disturb.” The Eagle Act’s implementing regulations define disturb as “...to agitate or bother a bald or golden eagle to a degree that causes, or is likely to cause, based on the best scientific information available, (1) injury to an eagle, (2) a decrease in its productivity, by substantially interfering with normal breeding, feeding, or sheltering behavior, or (3) nest abandonment, by substantially interfering with normal breeding, feeding, or sheltering behavior.”

If the Action may impact bald or golden eagles, additional coordination with the Service under the Eagle Act may be required. For more information on eagles and conducting activities in the vicinity of an eagle nest, please visit <https://www.fws.gov/library/collections/all-about-eagles>. In addition, the Service developed the National Bald Eagle Management Guidelines (May 2007) in order to assist landowners in avoiding the disturbance of bald eagles. The full Guidelines are available at <https://www.fws.gov/media/national-bald-eagle-management-guidelines-0>.

If you have further questions regarding potential impacts to eagles, please contact Chris Mensing, Chris_Mensing@fws.gov or 517-351-2555.

Monarch butterfly and other pollinators

In December 2020, after an extensive status assessment of the monarch butterfly, we determined that listing the monarch under the Endangered Species Act is warranted but precluded by higher priority actions to amend the Lists of Endangered and Threatened Wildlife and Plants. Therefore, the Service added the monarch butterfly to the candidate list. The Service will review its status each year until we are able to begin developing a proposal to list the monarch.

The Endangered Species Act does not establish protections or consultation requirements for candidate species. Some Federal and State agencies may have policy requirements to consider candidate species in planning. We encourage implementing measures that will remove or reduce threats to these species and possibly make listing unnecessary.

For all projects, we recommend the following best management practices (BMPs) to benefit monarch and other pollinators.

Monarch and Pollinator BMP Recommendations

Consider monarch and other pollinators in your project planning when possible. Many pollinators are declining, including species that pollinate key agricultural crops and help maintain natural plant communities. Planting a diverse group of native plant species will help support the nutritional needs of Michigan’s pollinators. We recommend a mix of flowering trees, shrubs, and

herbaceous plants so that something is always blooming and pollen is available during the active periods of the pollinators, roughly early spring through fall (mid-March to mid-October). To benefit a wide variety of pollinators, choose a wide range of flowers with diverse colors, heights, structure, and flower shape. It is important to provide host plants for any known butterfly species at your site, including native milkweed for Monarch butterfly. Incorporating a water source (e.g., ephemeral pool or low area) and basking areas (rocks or bare ground) will provide additional resources for pollinators.

Many pollinators need a safe place to build their nests and overwinter. During spring and summer, leave some areas unmowed or minimize the impacts from mowing (e.g., decrease frequency, increase vegetation height). In fall, leave areas unraked and leave plant stems standing. Leave patches of bare soil for ground nesting pollinators.

Avoid or limit pesticide use. Pesticides can kill more than the target pest. Some pesticide residues can kill pollinators for several days after the pesticide is applied. Pesticides can also kill natural predators, which can lead to even worse pest problems.

Planting native wildflowers can also reduce the need to mow and water, improve bank stabilization by reducing erosion, and improve groundwater recharge and water quality.

Resources:

<https://www.fws.gov/initiative/monarchs>

<https://www.fws.gov/library/collections/pollinators>

Wetland impacts:

Section 404 of the Clean Water Act of 1977 (CWA) regulates the discharge of dredged or fill material into waters (including wetlands) of the United States. Regulations require that activities permitted under the CWA (including wetland permits issued by the Michigan Department of Environment, Great Lakes, and Energy (EGLE)) not jeopardize the continued existence of species listed as endangered or threatened. Permits issued by the U.S. Army Corps of Engineers must also consider effects to listed species pursuant to section 7 of the Endangered Species Act. The Service provides comments to the agencies that may include permit conditions to help avoid or minimize impacts to wildlife resources including listed species. For this project, we consider the conservation measures you agreed to in the determination key and/or as part of your proposed action to be non-discretionary. If you apply for a wetland permit, these conservation measures should be explicitly incorporated as permit conditions. Include a copy of this letter in your wetland permit application to streamline the threatened and endangered species review process.

Bat References

Boyles, J.G., P.M. Cryan, G.F. McCracken, T.H. Kunz. 2011. Economic Importance of Bats in Agriculture. *Science* 332(1):41-42.

Kurta, A. and J.O. Whitaker. 1998. Diet of the Endangered Indiana Bat (*Myotis sodalis*) on the Northern Edge of Its Range. *The American Midland Naturalist* 140(2):280-286.

Reiskind, M.H. and M.A. Wund. 2009. Experimental assessment of the impacts of northern long-eared bats on ovipositing *Culex* (Diptera: Culicidae) mosquitoes. *Journal of Medical Entomology* 46(5):1037-1044.

Whitaker, Jr., J.O. 1995. Food of the big brown bat *Eptesicus fuscus* from maternity colonies in Indiana and Illinois. *American Midland Naturalist* 134(2):346-360.

Mussel References

Baker, S.M. and J. Levinton. 2003. Selective feeding by three native North American freshwater mussels implies food competition with zebra mussels. *Hydrobiologia* 505(1):97-105.

Haag, W. R. and J.D. Williams, 2014. Biodiversity on the brink: an assessment of conservation strategies for North American freshwater mussels. *Hydrobiologia* 735:45-60.

Morowski, D., L. James and D. Hunter. 2009. Freshwater mussels in the Clinton River, southeastern Michigan: an assessment of community status. *Michigan Academician* XXXIX: 131-148.

Othman, F., M.S. Islam, E.N. Sharifah, F. Shahrom-Harrison and A. Hassan. 2015. Biological control of streptococcal infection in Nile tilapia *Oreochromis niloticus* (Linnaeus, 1758) using filter-feeding bivalve mussel *Pilsbryconcha exilis* (Lea, 1838). *Journal of Applied Ichthyology* 31: 724-728.

Vaughn, C.C. 2017. Ecosystem services provided by freshwater mussels. *Hydrobiologia* DOI: 10.1007/s10750-017-3139-x.

1. The Group 3 is a specific list of stream segments within known counties that contain habitat likely to be occupied by listed mussels (see Michigan Freshwater Mussel Survey Protocol and Relocation Procedures for additional information).

Summary of conservation measures for your project You agreed to the following conservation measures to avoid adverse effects to listed species and our concurrence is only valid if the measures are fully implemented. These must be included as permit conditions if a permit is required and/or included in any contract language.

Eastern massasauga

Materials used for erosion control and site restoration must be wildlife-friendly. Do not use erosion control products containing plastic mesh netting or other similar material that could entangle eastern massasauga rattlesnake (EMR). Several products for soil erosion and control exist that do not contain plastic netting including net-less erosion control blankets (for example, made of excelsior), loose mulch, hydraulic mulch, soil binders, unreinforced silt fences, and straw bales. Others are made from natural fibers (such as jute) and loosely woven together in a manner that allows wildlife to wiggle free.

To increase human safety and awareness of EMR, those implementing the project must first review the EMR factsheet (available at <https://www.fws.gov/media/eastern-massasauga-rattlesnake-fact-sheet>), and watch MDNR's "60-Second Snakes: The Eastern Massasauga Rattlesnake" video (available at https://youtu.be/~PFnXe_e02w).

During project implementation, report sightings of any federally listed species, including EMR, to the Service within 24 hours.

The project will not result in permanent loss of more than one acre of wetland or conversion of more than 10 acres of EMR upland habitat (uplands associated with high quality wetland habitat) to other land uses.

The project will occur entirely within the EMR inactive season (in the southern Lower Peninsula: October 16 through April 14; in the northern Lower Peninsula, October 2 through April 30).

Rufa red knot

Avoid permanent modification of beaches, dunes, mudflats, peat banks, sandbars, shoals, or other red knot habitats during the red knot migration windows (May 15 through June 15 in the spring OR July 1 through September 30 in the fall). In addition, the project will not result in an increase in human disturbance or predation during the red knot migration windows within suitable habitat during the migration window.

Tree cutting/trimming, prescribed fire, and/or pesticide/herbicide application shall not impact potential Indiana bat roost trees (trees ≥ 5 inches in diameter [at breast height] with cracks, crevices and/or exfoliating bark).

When installing new or replacing existing permanent lights, you will use downward-facing, full cut-off lens lights (with same intensity or less for replacement lighting); or for those transportation agencies using the BUG system developed by the Illuminating Engineering Society, the goal is to be as close to 0 for all three ratings with a priority of "uplight" of 0 and "backlight" as low as practicable. You will direct temporary lighting away from suitable Indiana bat habitat during the active season

Tree cutting/trimming, prescribed fire, and/or pesticide/herbicide application will not impact potential northern long-eared bat roost trees (trees ≥ 3 inches in diameter [at breast height] with cracks, crevices, cavities, and/or exfoliating bark).

When installing new or replacing existing permanent lights, you will use downward-facing, full cut-off lens lights (with same intensity or less for replacement lighting); or for those transportation agencies using the BUG system developed by the Illuminating Engineering Society, the goal is to be as close to 0 for all three ratings with a priority of "uplight" of 0 and "backlight" as low as practicable. You will direct temporary lighting away from suitable northern long-eared bat habitat during the active season.

Action Description

You provided to IPaC the following name and description for the subject Action.

1. Name

2300149 CSO Outfall Rehabilitation Phase VI


2. Description

The following description was provided for the project '2300149 CSO Outfall Rehabilitation Phase VI':

The project consists of the rehabilitation of nineteen (19) GLWA outfall sewers including B-46, B-49, B-50, B-54, B-56/57/58, B-60/61/62, B-63, B-64, B-65, B-67/68, B-69/70, B-71, B-72, B-77, B-79, B-80/81, B-82, B-85, and B-87. The various outfalls are located along the Rouge River in Detroit beginning furthest downstream near Carbon Street and furthest upstream to Berg Road at nineteen distinct and separate locations. The outfall sewers function as the interface between collector sewers and the Northwest Interceptor (NWI) throughout the City of Detroit. The outfalls and their components are designed and maintained to redirect portions of wet weather flow past the surcharged NWI through the outfalls and to the Rouge River, ultimately resulting in a combined sewer overflow (CSO). Sewer repairs and rehabilitation will consist of isolation, dewatering, and engineer inspection of the sewers; sewer reconstruction and replacement; reinforced spray lining; backwater gate hatch replacements; debris/sludge and concrete removal; in sewer repairs, manhole frame and cover replacements, and more.

The project area is located in Wayne County throughout the City of Detroit. An overall location plan and individual site location plans can be provided. Construction efforts will generally take place in park areas and public ROW. The project is anticipated to start in May 2025.

The approximate location of the project can be viewed in Google Maps: <https://www.google.com/maps/@42.36653995,-83.2543653652265,14z>

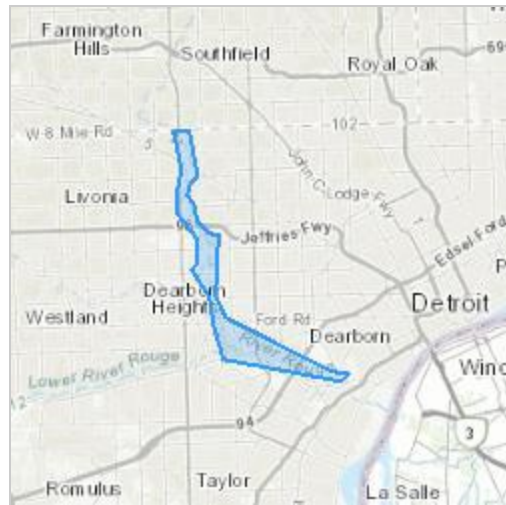

QUALIFICATION INTERVIEW

1. Are there any possible effects to any listed species or to designated critical habitat from your project or effects from any other actions or projects subsequently made possible by your project?

Select "Yes" even if the expected effects to the species or critical habitat are expected to be 1) extremely unlikely (discountable), 2) can't meaningfully be measured, detected, or evaluated (insignificant), or 3) wholly beneficial.

Select "No" to confirm that the project details and supporting information allow you to conclude that listed species and their habitats will not be exposed to any effects (including discountable, insignificant, or beneficial effects) and therefore, you have made a "no effect" determination for all species. If you are unsure, select YES to answer additional questions about your project.

Yes

2. This determination key is intended to assist the user in the evaluating the effects of their actions on Federally listed species in Michigan. It does not cover other prohibited activities under the Endangered Species Act (e.g., for wildlife: import/export, Interstate or foreign commerce, possession of illegally taken wildlife, purposeful take for scientific purposes or to enhance the survival of a species, etc.; for plants: import/export, reduce to possession, malicious destruction on Federal lands, commercial sale, etc.) or other statutes. Click yes to acknowledge that you must consider other prohibitions of the ESA or other statutes outside of this determination key.

Yes

3. Is the action the approval of a long-term (i.e., in effect greater than 10 years) permit, plan, or other action? (e.g., a new or re-issued hydropower license, a land management plan, or other kinds of documents that provide direction for projects or actions that may be conducted over a long term (>10 years) without the need for additional section 7 consultation).

No

4. Is the action being funded, authorized, or carried out by a Federal agency?

No

5. Does the action involve the installation or operation of wind turbines?

No

6. Are there at least 30 days prior to your action occurring? Endangered species consultation must be completed before taking any action that may have effects to listed species. The Service also needs 30 days to review projects before we can verify conclusions in some dkey output letters. For example, if you have already started some components of the project on the ground (e.g., removed vegetation) before completing this key, answer “no” to this question. The only exception is if you have a Michigan Field Office pre-approved emergence survey (i.e., if you have conducted pre-approved emergence surveys for listed bats before tree removal, you can still answer yes to this question).

Yes

7. Does the action involve constructing a new communication tower or modifying an existing communications tower?

No

8. Does the activity involve aerial or other large-scale application of any chemical (including insecticide, herbicide, etc.)?

No

9. Does your project include water withdrawal (ground or surface water) greater than 10,000 gallons/day?

No

10. Will your action permanently affect hydrology?

No

11. Will your action temporarily affect hydrology?

No

12. Will your project have any direct impacts to a stream or river (e.g., Horizontal Directional Drilling (HDD), hydrostatic testing, stream/road crossings, new storm-water outfall discharge, dams, other in-stream work, etc.)?

Yes

13. Does your project have the potential to indirectly impact the stream/river or the riparian zone (e.g., cut and fill, horizontal directional drilling, hydrostatic testing, construction, vegetation removal, discharge, etc.)?

Yes

14. Are you applying for one of the following Michigan EGLE/Army Corps of Engineers joint permit application Minor Permit (MP) Categories:
- MP 3 - Boat Hoist; MP 5 - Boal Wells; MP 7 - Completed Enforcement Actions; MP 12 - Dock;
 - MP 21 - Fish and Wildlife Habitat Structures;
 - MP 22 - Ford Stream Crossings for Commercial Forestry Operations;
 - MP 28 - Maintenance and Repair of Serviceable Structures;
 - MP 45 - Temporary Recreational Structures;
 - MP 48 - Wetland Habitat Restoration and Enhancement?

Verify the MP category number and associated description matches your project/application (https://www.michigan.gov/documents/egle/WRD-Minor-Project-Categories_733320_7.pdf). If you don't know what category applies for your project, answer no to this question.

No

15. Are you applying for one of the following Michigan EGLE/Army Corps of Engineers joint permit application General Permit (GP) Categories:
- GP A - Aids to Navigation;
 - GP C - Clear Span Bridge;
 - GP E - Culverts - Small;
 - GP J - Dry Fire Hydrant;
 - GP O - Minor Permit Revisions and Transfers;
 - GP Q - Mooring Buoy;
 - GP W - Scientific Measuring Devices;
 - GP X - Snow Road Stream Crossings for Forestry Operations;
 - GP Z - Spring Piles and Piling Clusters;
 - GP DD - Wetland Habitat Restoration and Enhancement?

Verify the GP category number and associated description matches your project/application (https://www.michigan.gov/documents/deq/wrd-general-permit-categories_555828_7.pdf). If you don't know what category applies for your project, answer no to this question.

No

16. Will your action disturb the ground or existing vegetation? This includes any off road vehicle access, soil compaction, digging, seismic survey, directional drilling, heavy equipment, grading, trenching, placement of fill, pesticide application, vegetation management (including removal or maintenance using equipment or chemicals), cultivation, development, etc.

Yes

17. Is the action a utility-scale solar development project?

No

18. [Hidden semantic] Does the action intersect the MOBU AOI?

Automatically answered

Yes

19. Under the ESA, monarchs remain warranted but precluded by listing actions of higher priority. The monarch is a candidate for listing at this time. The Endangered Species Act does not establish protections or consultation requirements for candidate species. Some Federal and State agencies may have policy requirements to consider candidate species in planning. We encourage implementing measures that will remove or reduce threats to these species and possibly make listing unnecessary. If your project will have no effect on monarch butterflies (for example, if your project won't affect their habitat or individuals), then you can make a "no effect" determination for this project. Are you making a "no effect" determination for monarch?

Yes

20. [Hidden Semantic] Does the action intersect the Eastern massasauga rattlesnake area of influence?

Automatically answered

Yes

21. Does your action involve prescribed fire?

No

22. Will this action occur entirely in the Eastern massasauga rattlesnake inactive season (October 16 through April 14)?

Yes

23. Will the action result in permanent loss of more than one acre of wetland or conversion of more than 10 acres of uplands of potential Eastern massasauga rattlesnake habitat (uplands associated with high quality wetland habitat) to other land uses?

No

24. Will you use [wildlife safe materials](#) for erosion control and site restoration and eliminate the use of erosion control products containing plastic mesh netting or other similar material that could ensnare Eastern massasauga rattlesnake?

Yes

25. Will you watch MDNR's ["60-Second Snakes: The Eastern Massasauga Rattlesnake \(EMR\)"](#) video, review the [EMR factsheet](#) or call 517-351-2555 to increase human safety and awareness of EMR?

Yes

26. Will all action personnel report any Eastern massasauga rattlesnake observations, or observation of any other listed threatened or endangered species, during action implementation to the Service within 24 hours?

Yes

27. [Semantic] Does the action area intersect the northern riffelshell area of influence?

Automatically answered

Yes

28. [Hidden Semantic] Does the action area intersect the rufa red knot area of influence?

Automatically answered

Yes

29. Will the action occur during the red knot migration windows (May 15-June 15 or July 1-September 30?)

Yes

30. Will the action modify beaches, dunes, mudflats, peat banks, sandbars, shoals, or other red knot habitats? For example, the following actions may modify red knot habitat: groins, jetties, sea walls, revetments, bulkheads, rip-rap, beach nourishment, nearshore dredging, dredge spoil disposal, sand mining/borrowing, beach bulldozing, sandbagging, sand fencing, vegetation planting/alteration/removal, deliberate or possible introduction of non-native vegetation, beach raking/mechanized grooming, boardwalks, aquaculture development.

No

31. Will the action result in increased human disturbance or predation? For example, is the action likely to indirectly increase access or use of red knot habitats by humans and/or predators at times of year that the birds are typically present (e.g., commercial/residential development, beach access structures, boardwalks, pavilions, bridges/roads/ferries/trails, marinas, posts or other avian predator perches, structures or habitat features likely to encourage predator nesting/denning, trash cans or other predator attractants, feral cat colonies, policy changes likely to increase human use).

No

32. [Hidden Semantic] Does the action area intersect the area of influence for Eastern prairie fringed orchid?

Automatically answered

Yes

33. The project has the potential to affect federally listed bats. Does the action area contain any known or potential bat hibernacula (natural caves, abandoned mines, or underground quarries)?

No

34. Has a presence/absence bat survey or field-based habitat assessment following the Service's Range-wide [Indiana Bat and Northern Long-eared Bat Summer Survey Guidelines](#) been conducted within the action area?

No

35. Does the action involve removal/modification of a human structure (barn, house or other building) known to contain roosting bats?

No

36. Does the action include removal/modification of an existing bridge or culvert?

No

37. Does the action include temporary or permanent lighting of roadway(s), facility(ies), and/or parking lot(s)?

Yes

38. Will you apply the following Avoidance and Minimization Measures for bats?

1. When installing new or replacing existing permanent lights, use [downward-facing, full cut-off lens lights](#) (with same intensity or less for replacement lighting); or for those transportation agencies using the [BUG system developed by the Illuminating Engineering Society](#), the goal is to be as close to 0 for all three ratings with a priority of "uplight" of 0 and "backlight" as low as practicable.

2. Direct temporary lighting away from suitable habitat during the active season.

Yes

39. Does the action include one or more of the following: (1) tree cutting/trimming, (2) prescribed fire, (3) pesticide (including insecticide and/or rodenticide), and/or (4) herbicide/fungicide application?

Yes

40. Does the action include herbicide application?

No

41. Will the action clear >10 acres of contiguous forest (i.e., connected by 1,000 feet or less) or fragment a riparian or other connective forested corridor (e.g., tree line) between 2 or more forest patches of at least 5 acres? For more information, see [Appendix II](#).

No

42. Does the action area contain potential NLEB bat roost trees (trees ≥ 3 inches in diameter [at breast height] with cracks, crevices, cavities and/or exfoliating bark)? For more information, see [Appendix IV](#).

No

43. Does the action area contain potential Indiana bat roost trees (trees ≥ 5 inches in diameter [at breast height] with cracks, crevices and/or exfoliating bark)? For more information, see [Appendix III](#).

No

44. [Hidden Semantic] Does the action area intersect the Indiana bat AOI?

Automatically answered

Yes

45. [Hidden Semantic] Does this project intersect the northern long-eared bat area of influence?

Automatically answered

Yes

46. [Hidden semantic] Does the action intersect the Tricolored bat AOI/SLA/range?

Automatically answered

Yes

47. The tricolored bat was proposed for listing as endangered on September 13, 2022. In Michigan, the tricolored bat was rare pre-white nose syndrome (WNS) and is exceedingly rare post-WNS. The species has been observed in 12 Michigan counties to date, largely during the fall or winter. With very few exceptions, the species has not been observed in Michigan in the summer months, and no maternity colonies have been found. During winter, tricolored bats hibernate in caves, abandoned mines, and abandoned tunnels ranging from small to large in size. During spring, summer and fall months, they roost primarily among leaf clusters of live or recently dead deciduous/hardwood trees.

Are you making a no effect determination on this project for the tricolored bat?

Yes

IPAC USER CONTACT INFORMATION

Agency: FK Engineering

Name: Sara Lucchese

Address: 30425 Stephenson Hwy.

City: Madison Heights

State: MI

Zip: 48071

Email: slucchese@fkengineering.com

Phone: 5862427201



United States Department of the Interior

FISH AND WILDLIFE SERVICE
Michigan Ecological Services Field Office
2651 Coolidge Road Suite 101
East Lansing, MI 48823-6360
Phone: (517) 351-2555 Fax: (517) 351-1443



In Reply Refer To:

03/12/2024 16:35:47 UTC

Project Code: 2024-0035023

Project Name: 2300149 CSO Outfall Rehabilitation Phase VI

Subject: List of threatened and endangered species that may occur in your proposed project location or may be affected by your proposed project

To Whom It May Concern:

Official Species List

The attached species list identifies any Federally threatened, endangered, proposed and candidate species that may occur within the boundary of your proposed project or may be affected by your proposed project. The list also includes designated critical habitat if present within your proposed project area or affected by your project. This list is provided to you as the initial step of the consultation process required under section 7(c) of the Endangered Species Act, also referred to as Section 7 Consultation.

Under 50 CFR 402.12(e) (the regulations that implement section 7 of the Endangered Species Act), the accuracy of this species list should be verified after 90 days. You may verify the list by visiting the IPaC website (<https://ipac.ecosphere.fws.gov/>) at regular intervals during project planning and implementation. To update an Official Species List in IPaC: from the My Projects page, find the project, expand the row, and click Project Home. In the What's Next box on the Project Home page, there is a Request Updated List button to update your species list. Be sure to select an "official" species list for all projects.

Consultation requirements and next steps

Section 7 of the Endangered Species Act of 1973 requires that actions authorized, funded, or carried out by Federal agencies not jeopardize Federally threatened or endangered species or adversely modify designated critical habitat. To fulfill this mandate, Federal agencies (or their designated non-Federal representative) must consult with the Fish and Wildlife Service if they determine their project may affect listed species or critical habitat.

There are two approaches to evaluating the effects of a project on listed species.

Approach 1. Use the All-species Michigan determination key in IPaC. This tool can assist you in making determinations for listed species for some projects. In many cases, the determination key

will provide an automated concurrence that completes all or significant parts of the consultation process. Therefore, we strongly recommend screening your project with the **All-Species Michigan Determination Key (Dkey)**. For additional information on using IPaC and available Determination Keys, visit <https://www.fws.gov/media/mifo-ipac-instructions> (and click on the attachment). Please carefully review your Dkey output letter to determine whether additional steps are needed to complete the consultation process.

Approach 2. Evaluate the effects to listed species on your own without utilizing a determination key. Once you obtain your official species list, you are not required to continue in IPaC, although in most cases using a determination key should expedite your review. If the project is a Federal action, you should review our section 7 step-by-step instructions before making your determinations: <https://www.fws.gov/office/midwest-region-headquarters/midwest-section-7-technical-assistance>. If you evaluate the details of your project and conclude “no effect,” document your findings, and your listed species review is complete; you do not need our concurrence on “no effect” determinations. If you cannot conclude “no effect,” you should coordinate/consult with the Michigan Ecological Services Field Office. The preferred method for submitting your project description and effects determination (if concurrence is needed) is electronically to EastLansing@fws.gov. Please include a copy of this official species list with your request.

For all **wind energy projects** and **projects that include installing communications towers >450 feet that use guy wires**, please contact this field office directly for assistance, even if no Federally listed plants, animals or critical habitat are present within your proposed project area or may be affected by your proposed project.

Migratory Birds

Please see the “Migratory Birds” section below for important information regarding incorporating migratory birds into your project planning. Our Migratory Bird Program has developed recommendations, best practices, and other tools to help project proponents voluntarily reduce impacts to birds and their habitats. The Bald and Golden Eagle Protection Act prohibits the take and disturbance of eagles without a permit. If your project is near an eagle nest or winter roost area, see our Eagle Permits website at <https://www.fws.gov/program/eagle-management/eagle-permits> to help you avoid impacting eagles or determine if a permit may be necessary.

Executive Order 13186: *Responsibilities of Federal Agencies to Protect Migratory Birds*, obligates all Federal agencies that engage in or authorize activities that might affect migratory birds, to minimize those effects and encourage conservation measures that will improve bird populations. Executive Order 13186 provides for the protection of both migratory birds and migratory bird habitat. For information regarding the implementation of Executive Order 13186, please visit <https://www.fws.gov/partner/council-conservation-migratory-birds>.

We appreciate your consideration of threatened and endangered species during your project

planning. Please include a copy of this letter with any request for consultation or correspondence about your project that you submit to our office.

Attachment(s):

- Official Species List
- USFWS National Wildlife Refuges and Fish Hatcheries
- Bald & Golden Eagles
- Migratory Birds
- Wetlands

OFFICIAL SPECIES LIST

This list is provided pursuant to Section 7 of the Endangered Species Act, and fulfills the requirement for Federal agencies to "request of the Secretary of the Interior information whether any species which is listed or proposed to be listed may be present in the area of a proposed action".

This species list is provided by:

Michigan Ecological Services Field Office

2651 Coolidge Road Suite 101

East Lansing, MI 48823-6360

(517) 351-2555

PROJECT SUMMARY

Project Code: 2024-0035023

Project Name: 2300149 CSO Outfall Rehabilitation Phase VI


Project Type: Utility Infrastructure Maintenance

Project Description: The project consists of the rehabilitation of nineteen (19) GLWA outfall sewers including B-46, B-49, B-50, B-54, B-56/57/58, B-60/61/62, B-63, B-64, B-65, B-67/68, B-69/70, B-71, B-72, B-77, B-79, B-80/81, B-82, B-85, and B-87. The various outfalls are located along the Rouge River in Detroit beginning furthest downstream near Carbon Street and furthest upstream to Berg Road at nineteen distinct and separate locations. The outfall sewers function as the interface between collector sewers and the Northwest Interceptor (NWI) throughout the City of Detroit. The outfalls and their components are designed and maintained to redirect portions of wet weather flow past the surcharged NWI through the outfalls and to the Rouge River, ultimately resulting in a combined sewer overflow (CSO). Sewer repairs and rehabilitation will consist of isolation, dewatering, and engineer inspection of the sewers; sewer reconstruction and replacement; reinforced spray lining; backwater gate hatch replacements; debris/sludge and concrete removal; in sewer repairs, manhole frame and cover replacements, and more.

The project area is located in Wayne County throughout the City of Detroit. An overall location plan and individual site location plans can be provided. Construction efforts will generally take place in park areas and public ROW. The project is anticipated to start in May 2025.

Project Location:

The approximate location of the project can be viewed in Google Maps: <https://www.google.com/maps/@42.36653995,-83.2543653652265,14z>

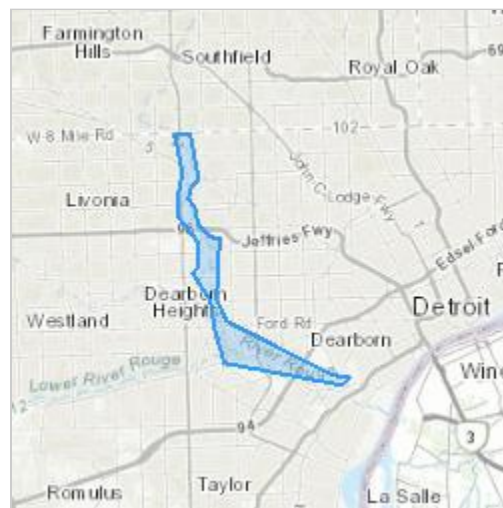

Counties: Wayne County, Michigan

ENDANGERED SPECIES ACT SPECIES

There is a total of 8 threatened, endangered, or candidate species on this species list.

Species on this list should be considered in an effects analysis for your project and could include species that exist in another geographic area. For example, certain fish may appear on the species list because a project could affect downstream species. Note that 2 of these species should be considered only under certain conditions.

IPaC does not display listed species or critical habitats under the sole jurisdiction of NOAA Fisheries¹, as USFWS does not have the authority to speak on behalf of NOAA and the Department of Commerce.

See the "Critical habitats" section below for those critical habitats that lie wholly or partially within your project area under this office's jurisdiction. Please contact the designated FWS office if you have questions.

-
1. [NOAA Fisheries](#), also known as the National Marine Fisheries Service (NMFS), is an office of the National Oceanic and Atmospheric Administration within the Department of Commerce.

MAMMALS

NAME	STATUS
Indiana Bat <i>Myotis sodalis</i> There is final critical habitat for this species. Your location does not overlap the critical habitat. Species profile: https://ecos.fws.gov/ecp/species/5949 General project design guidelines: https://ipac.ecosphere.fws.gov/project/R4STBB5QCVAOPJM5WTZVS764UI/documents/generated/6982.pdf	Endangered
Northern Long-eared Bat <i>Myotis septentrionalis</i> No critical habitat has been designated for this species. Species profile: https://ecos.fws.gov/ecp/species/9045	Endangered
Tricolored Bat <i>Perimyotis subflavus</i> No critical habitat has been designated for this species. Species profile: https://ecos.fws.gov/ecp/species/10515	Proposed Endangered

BIRDS

NAME	STATUS
Rufa Red Knot <i>Calidris canutus rufa</i> There is proposed critical habitat for this species. This species only needs to be considered under the following conditions: Only actions that occur along coastal areas during the Red Knot migratory window of MAY 1 - SEPTEMBER 30. Species profile: https://ecos.fws.gov/ecp/species/1864	Threatened

REPTILES

NAME	STATUS
Eastern Massasauga (=rattlesnake) <i>Sistrurus catenatus</i> No critical habitat has been designated for this species. This species only needs to be considered under the following conditions: For all Projects: Project is within EMR Range Species profile: https://ecos.fws.gov/ecp/species/2202 General project design guidelines: https://ipac.ecosphere.fws.gov/project/R4STBB5QCVAOPJM5WTZVS764UI/documents/generated/5280.pdf	Threatened

CLAMS

NAME	STATUS
Northern Riffleshell <i>Epioblasma rangiana</i> No critical habitat has been designated for this species. Species profile: https://ecos.fws.gov/ecp/species/527	Endangered

INSECTS

NAME	STATUS
Monarch Butterfly <i>Danaus plexippus</i> No critical habitat has been designated for this species. Species profile: https://ecos.fws.gov/ecp/species/9743	Candidate

FLOWERING PLANTS

NAME	STATUS
Eastern Prairie Fringed Orchid <i>Platanthera leucophaea</i> No critical habitat has been designated for this species. Species profile: https://ecos.fws.gov/ecp/species/601	Threatened

CRITICAL HABITATS

THERE ARE NO CRITICAL HABITATS WITHIN YOUR PROJECT AREA UNDER THIS OFFICE'S JURISDICTION.

YOU ARE STILL REQUIRED TO DETERMINE IF YOUR PROJECT(S) MAY HAVE EFFECTS ON ALL ABOVE LISTED SPECIES.

USFWS NATIONAL WILDLIFE REFUGE LANDS AND FISH HATCHERIES

Any activity proposed on lands managed by the [National Wildlife Refuge](#) system must undergo a 'Compatibility Determination' conducted by the Refuge. Please contact the individual Refuges to discuss any questions or concerns.

THERE ARE NO REFUGE LANDS OR FISH HATCHERIES WITHIN YOUR PROJECT AREA.

BALD & GOLDEN EAGLES

Bald and golden eagles are protected under the Bald and Golden Eagle Protection Act¹ and the Migratory Bird Treaty Act².

Any person or organization who plans or conducts activities that may result in impacts to bald or golden eagles, or their habitats³, should follow appropriate regulations and consider implementing appropriate conservation measures, as described in the links below. Specifically, please review the ["Supplemental Information on Migratory Birds and Eagles"](#).

-
1. The [Bald and Golden Eagle Protection Act](#) of 1940.
 2. The [Migratory Birds Treaty Act](#) of 1918.
 3. 50 C.F.R. Sec. 10.12 and 16 U.S.C. Sec. 668(a)

There are likely bald eagles present in your project area. For additional information on bald eagles, refer to [Bald Eagle Nesting and Sensitivity to Human Activity](#)

For guidance on when to schedule activities or implement avoidance and minimization measures to reduce impacts to migratory birds on your list, see the PROBABILITY OF PRESENCE SUMMARY below to see when these birds are most likely to be present and breeding in your project area.

NAME	BREEDING SEASON
Bald Eagle <i>Haliaeetus leucocephalus</i> This is not a Bird of Conservation Concern (BCC) in this area, but warrants attention because of the Eagle Act or for potential susceptibilities in offshore areas from certain types of development or activities. https://ecos.fws.gov/ecp/species/1626	Breeds Dec 1 to Aug 31

PROBABILITY OF PRESENCE SUMMARY

The graphs below provide our best understanding of when birds of concern are most likely to be present in your project area. This information can be used to tailor and schedule your project activities to avoid or minimize impacts to birds. Please make sure you read "[Supplemental Information on Migratory Birds and Eagles](#)", specifically the FAQ section titled "Proper Interpretation and Use of Your Migratory Bird Report" before using or attempting to interpret this report.

Probability of Presence (■)

Green bars; the bird's relative probability of presence in the 10km grid cell(s) your project overlaps during that week of the year.

Breeding Season (■)


Yellow bars; liberal estimate of the timeframe inside which the bird breeds across its entire range.

Survey Effort (|)

Vertical black lines; the number of surveys performed for that species in the 10km grid cell(s) your project area overlaps.

No Data (—)

A week is marked as having no data if there were no survey events for that week.

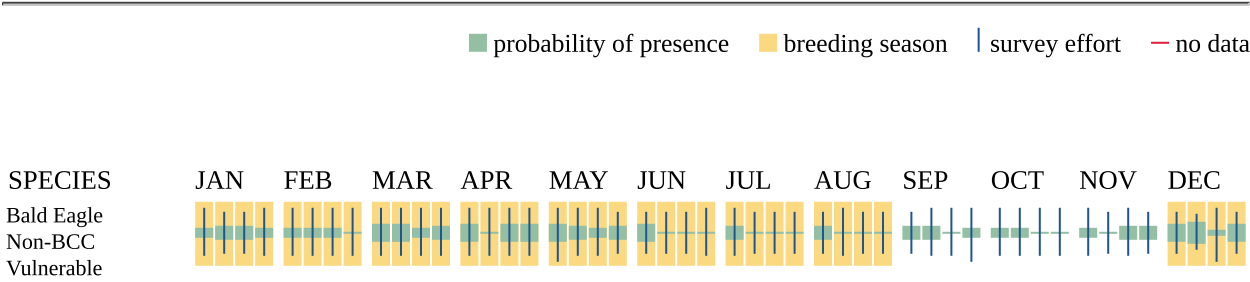

Additional information can be found using the following links:

- Eagle Management <https://www.fws.gov/program/eagle-management>
- Measures for avoiding and minimizing impacts to birds <https://www.fws.gov/library/collections/avoiding-and-minimizing-incident-take-migratory-birds>
- Nationwide conservation measures for birds <https://www.fws.gov/sites/default/files/documents/nationwide-standard-conservation-measures.pdf>
- Supplemental Information for Migratory Birds and Eagles in IPaC <https://www.fws.gov/media/supplemental-information-migratory-birds-and-bald-and-golden-eagles-may-occur-project-action>

MIGRATORY BIRDS

Certain birds are protected under the Migratory Bird Treaty Act¹ and the Bald and Golden Eagle Protection Act².

Any person or organization who plans or conducts activities that may result in impacts to migratory birds, eagles, and their habitats³ should follow appropriate regulations and consider implementing appropriate conservation measures, as described in the links below. Specifically, please review the "[Supplemental Information on Migratory Birds and Eagles](#)".

-
1. The [Migratory Birds Treaty Act](#) of 1918.
 2. The [Bald and Golden Eagle Protection Act](#) of 1940.
 3. 50 C.F.R. Sec. 10.12 and 16 U.S.C. Sec. 668(a)

For guidance on when to schedule activities or implement avoidance and minimization measures to reduce impacts to migratory birds on your list, see the PROBABILITY OF PRESENCE SUMMARY below to see when these birds are most likely to be present and breeding in your project area.

NAME	BREEDING SEASON
Bald Eagle <i>Haliaeetus leucocephalus</i> This is not a Bird of Conservation Concern (BCC) in this area, but warrants attention because of the Eagle Act or for potential susceptibilities in offshore areas from certain types of development or activities. https://ecos.fws.gov/ecp/species/1626	Breeds Dec 1 to Aug 31
Black-billed Cuckoo <i>Coccyzus erythrophthalmus</i> This is a Bird of Conservation Concern (BCC) throughout its range in the continental USA and Alaska. https://ecos.fws.gov/ecp/species/9399	Breeds May 15 to Oct 10

NAME	BREEDING SEASON
Bobolink <i>Dolichonyx oryzivorus</i> This is a Bird of Conservation Concern (BCC) throughout its range in the continental USA and Alaska. https://ecos.fws.gov/ecp/species/9454	Breeds May 20 to Jul 31
Canada Warbler <i>Cardellina canadensis</i> This is a Bird of Conservation Concern (BCC) throughout its range in the continental USA and Alaska. https://ecos.fws.gov/ecp/species/9643	Breeds May 20 to Aug 10
Chimney Swift <i>Chaetura pelagica</i> This is a Bird of Conservation Concern (BCC) throughout its range in the continental USA and Alaska. https://ecos.fws.gov/ecp/species/9406	Breeds Mar 15 to Aug 25
Eastern Whip-poor-will <i>Antrostomus vociferus</i> This is a Bird of Conservation Concern (BCC) throughout its range in the continental USA and Alaska. https://ecos.fws.gov/ecp/species/10678	Breeds May 1 to Aug 20
Golden-winged Warbler <i>Vermivora chrysoptera</i> This is a Bird of Conservation Concern (BCC) throughout its range in the continental USA and Alaska. https://ecos.fws.gov/ecp/species/8745	Breeds May 1 to Jul 20
Lesser Yellowlegs <i>Tringa flavipes</i> This is a Bird of Conservation Concern (BCC) throughout its range in the continental USA and Alaska. https://ecos.fws.gov/ecp/species/9679	Breeds elsewhere
Long-eared Owl <i>asio otus</i> This is a Bird of Conservation Concern (BCC) throughout its range in the continental USA and Alaska. https://ecos.fws.gov/ecp/species/3631	Breeds Mar 1 to Jul 15
Pectoral Sandpiper <i>Calidris melanotos</i> This is a Bird of Conservation Concern (BCC) throughout its range in the continental USA and Alaska. https://ecos.fws.gov/ecp/species/9561	Breeds elsewhere
Red-headed Woodpecker <i>Melanerpes erythrocephalus</i> This is a Bird of Conservation Concern (BCC) throughout its range in the continental USA and Alaska. https://ecos.fws.gov/ecp/species/9398	Breeds May 10 to Sep 10
Rusty Blackbird <i>Euphagus carolinus</i> This is a Bird of Conservation Concern (BCC) only in particular Bird Conservation Regions (BCRs) in the continental USA https://ecos.fws.gov/ecp/species/9478	Breeds elsewhere

NAME	BREEDING SEASON
Wood Thrush <i>Hylocichla mustelina</i> This is a Bird of Conservation Concern (BCC) throughout its range in the continental USA and Alaska. https://ecos.fws.gov/ecp/species/9431	Breeds May 10 to Aug 31

PROBABILITY OF PRESENCE SUMMARY

The graphs below provide our best understanding of when birds of concern are most likely to be present in your project area. This information can be used to tailor and schedule your project activities to avoid or minimize impacts to birds. Please make sure you read ["Supplemental Information on Migratory Birds and Eagles"](#), specifically the FAQ section titled "Proper Interpretation and Use of Your Migratory Bird Report" before using or attempting to interpret this report.

Probability of Presence (■)

Green bars; the bird's relative probability of presence in the 10km grid cell(s) your project overlaps during that week of the year.

Breeding Season (■)


Yellow bars; liberal estimate of the timeframe inside which the bird breeds across its entire range.


Survey Effort (|)

Vertical black lines; the number of surveys performed for that species in the 10km grid cell(s) your project area overlaps.

No Data (—)

A week is marked as having no data if there were no survey events for that week.

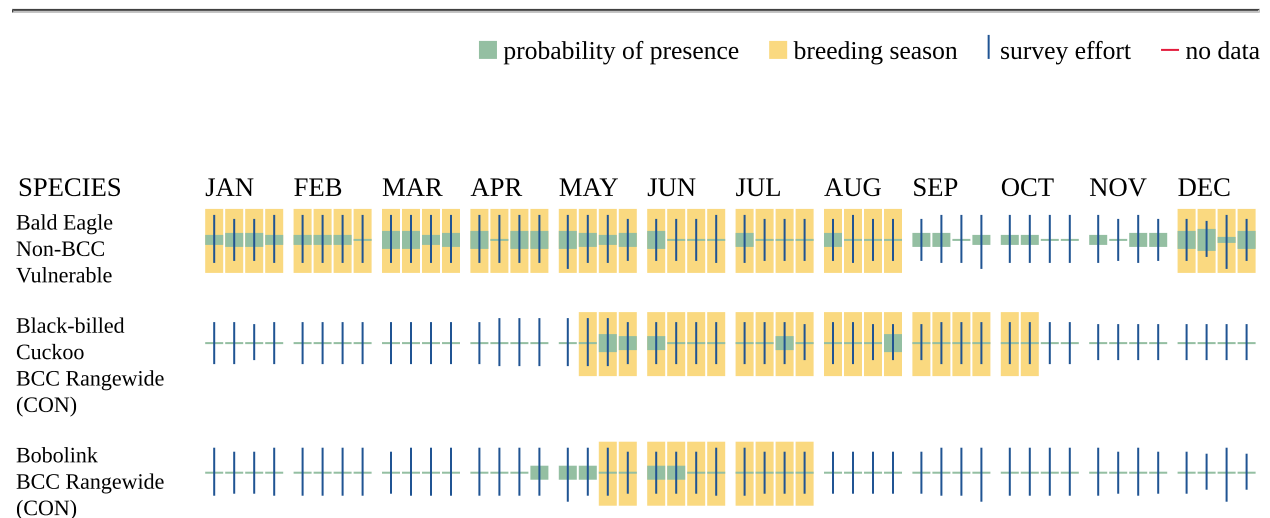

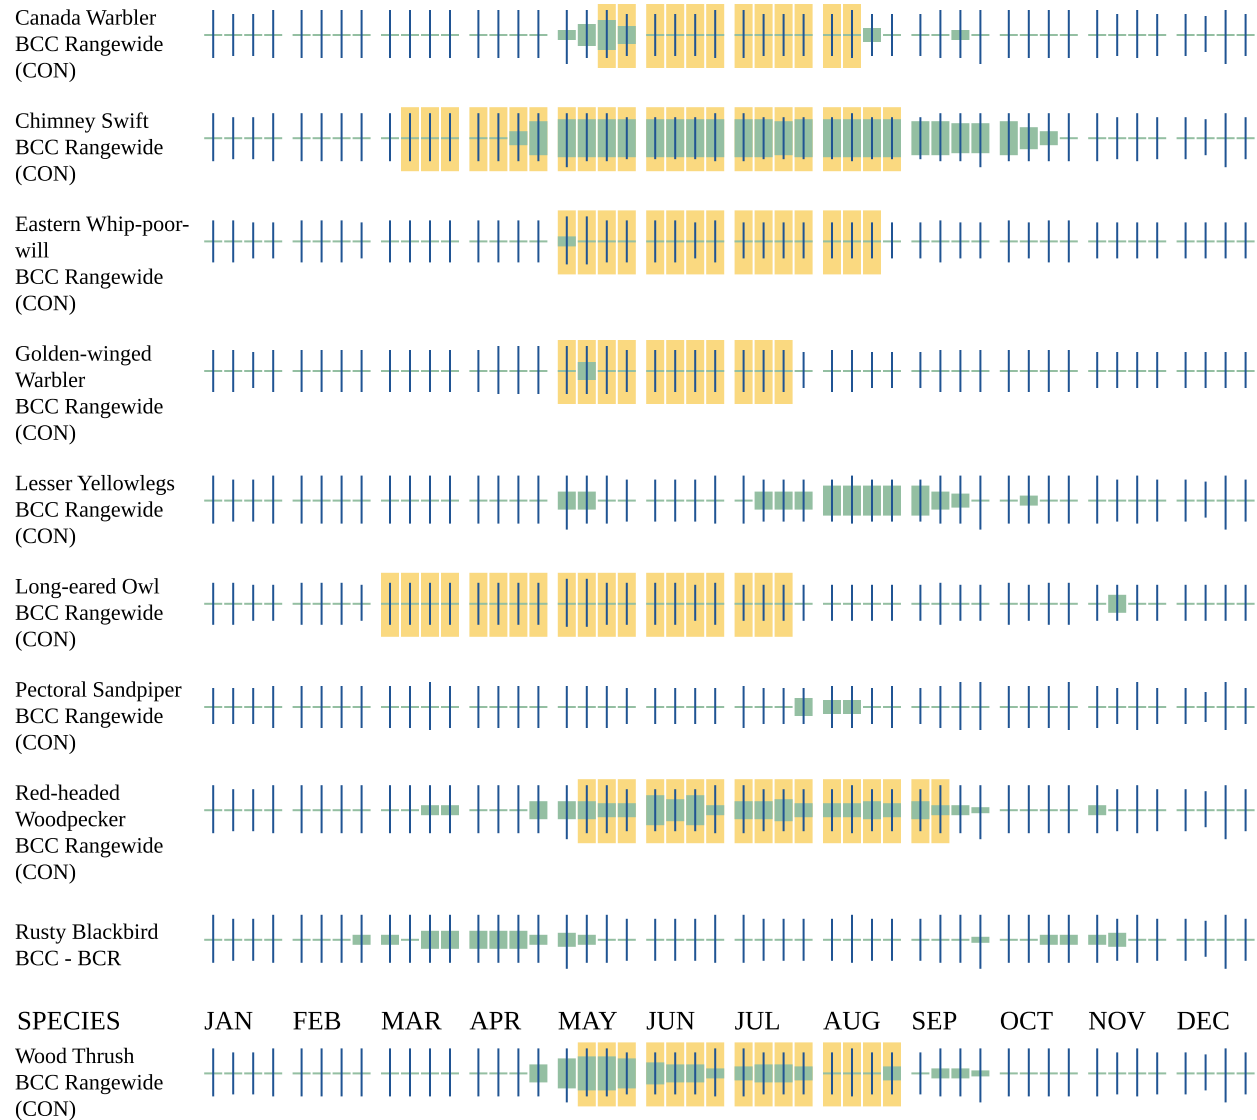

Additional information can be found using the following links:

- Eagle Management <https://www.fws.gov/program/eagle-management>
- Measures for avoiding and minimizing impacts to birds <https://www.fws.gov/library/collections/avoiding-and-minimizing-incident-take-migratory-birds>
- Nationwide conservation measures for birds <https://www.fws.gov/sites/default/files/documents/nationwide-standard-conservation-measures.pdf>
- Supplemental Information for Migratory Birds and Eagles in IPaC <https://www.fws.gov/media/supplemental-information-migratory-birds-and-bald-and-golden-eagles-may-occur-project-action>

WETLANDS

Impacts to [NWI wetlands](#) and other aquatic habitats may be subject to regulation under Section 404 of the Clean Water Act, or other State/Federal statutes.

For more information please contact the Regulatory Program of the local [U.S. Army Corps of Engineers District](#).

Please note that the NWI data being shown may be out of date. We are currently working to update our NWI data set. We recommend you verify these results with a site visit to determine the actual extent of wetlands on site.

RIVERINE

- R2UBH
- R5UBH
- R5UBFx
- R2UBHx

FRESHWATER POND

- PUBG
- PUBGx
- PUBK

FRESHWATER FORESTED/SHRUB WETLAND

- PFO1/SS1C
- PSS1C
- PSS1/EM1C
- PFO1C

FRESHWATER EMERGENT WETLAND

- PEM1C

IPAC USER CONTACT INFORMATION

Agency: FK Engineering
Name: Sara Lucchese
Address: 30425 Stephenson Hwy.
City: Madison Heights
State: MI
Zip: 48071
Email: slucchese@fkengineering.com
Phone: 5862427201

Wetlands Map Viewer

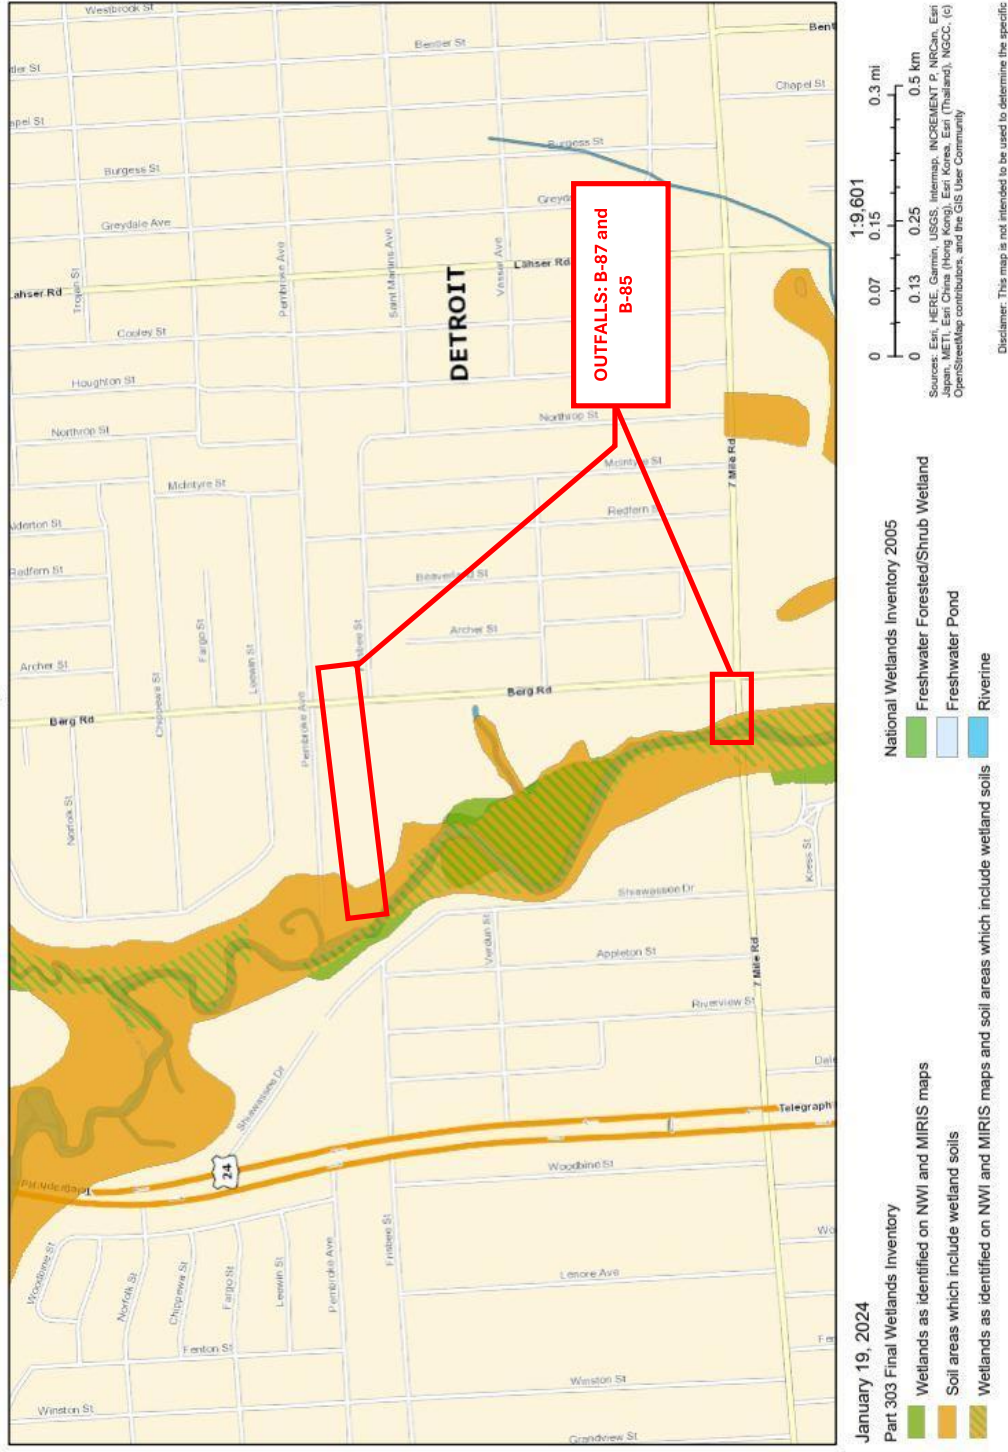


Figure 1: Outfall B-87 and B-85 location relative to nearby wetlands.

Wetlands Map Viewer

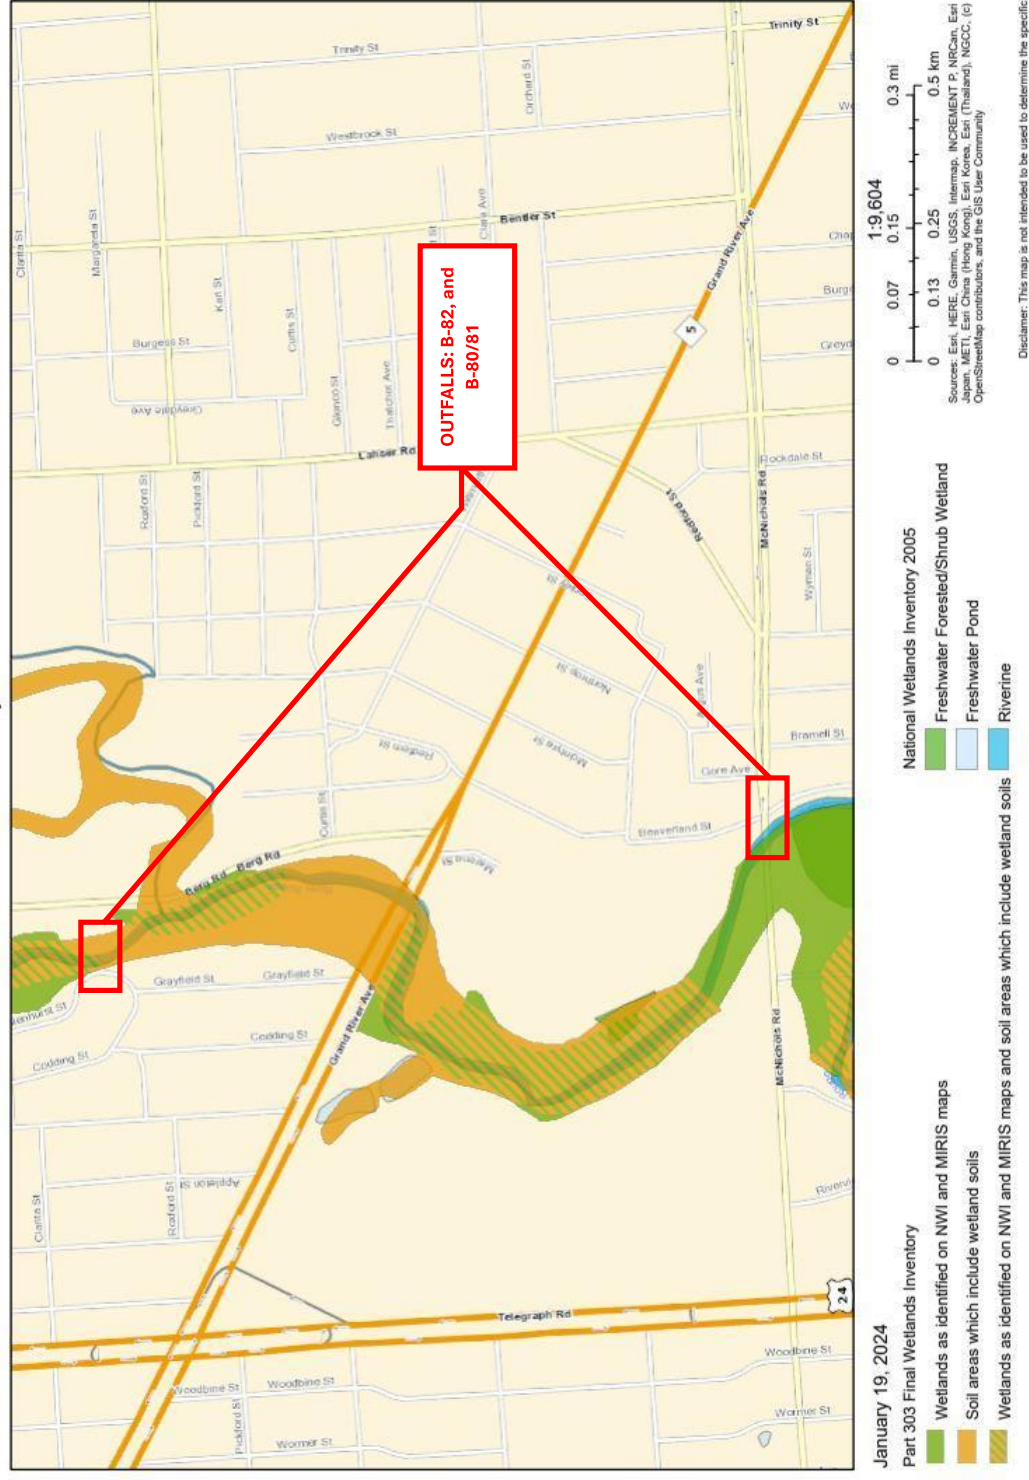


Figure 2: Outfall B-82 and B-80/81 location relative to nearby wetlands.

Wetlands Map Viewer

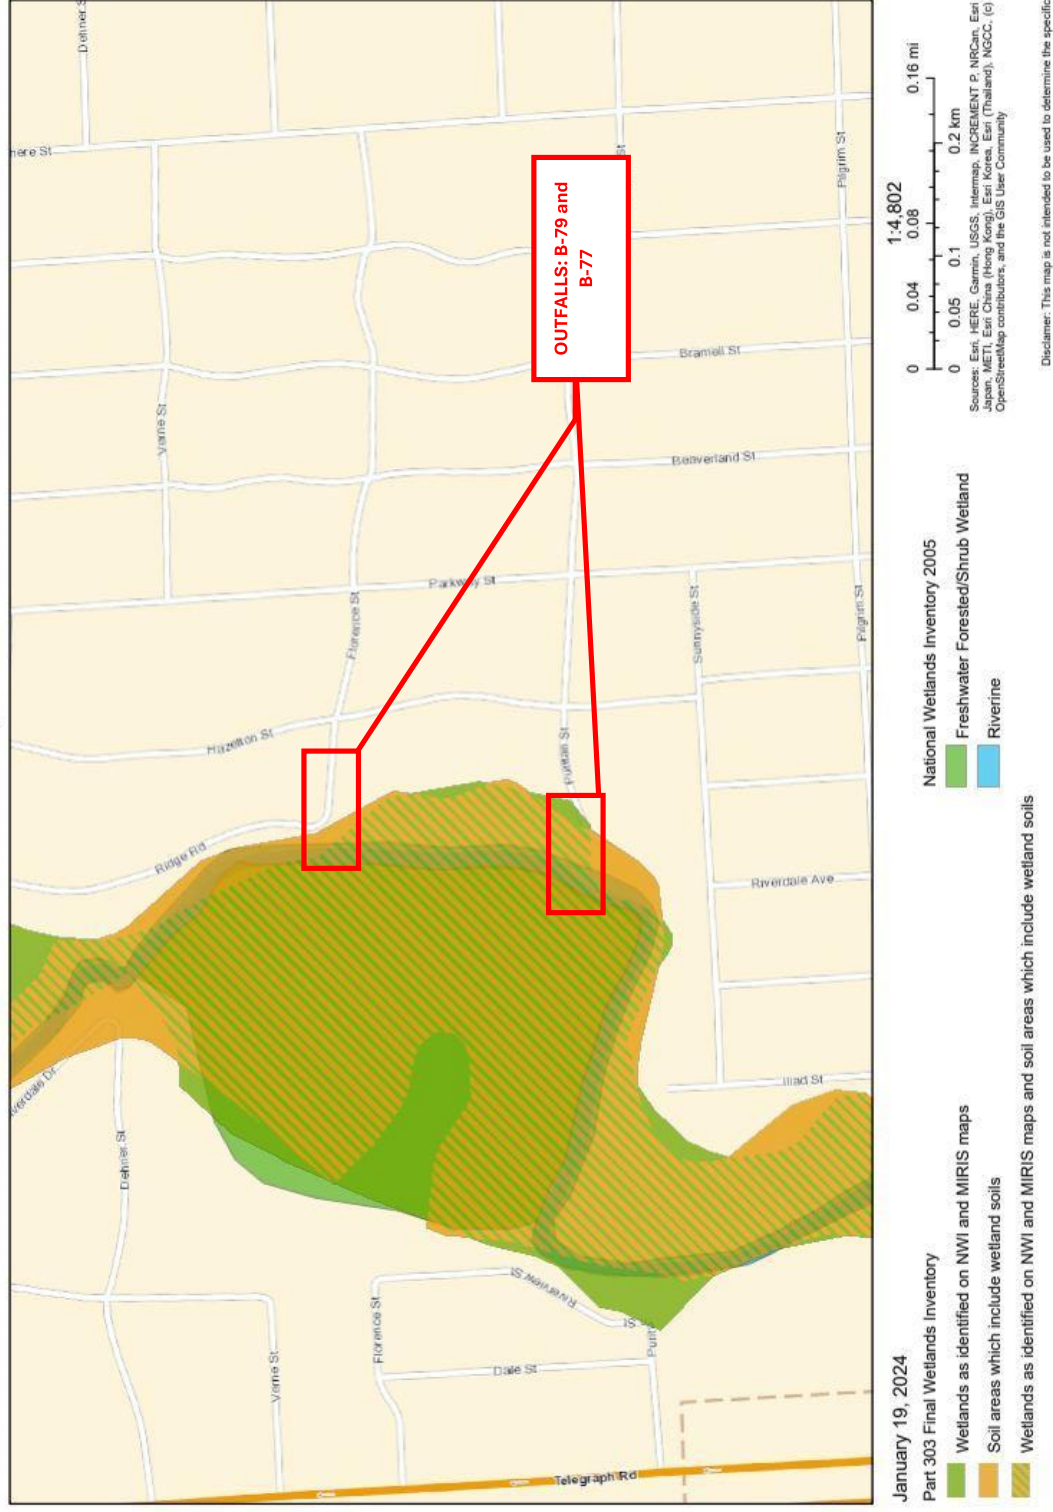


Figure 3: Outfall B-79 and B-77 locations relative to nearby wetlands.

Wetlands Map Viewer

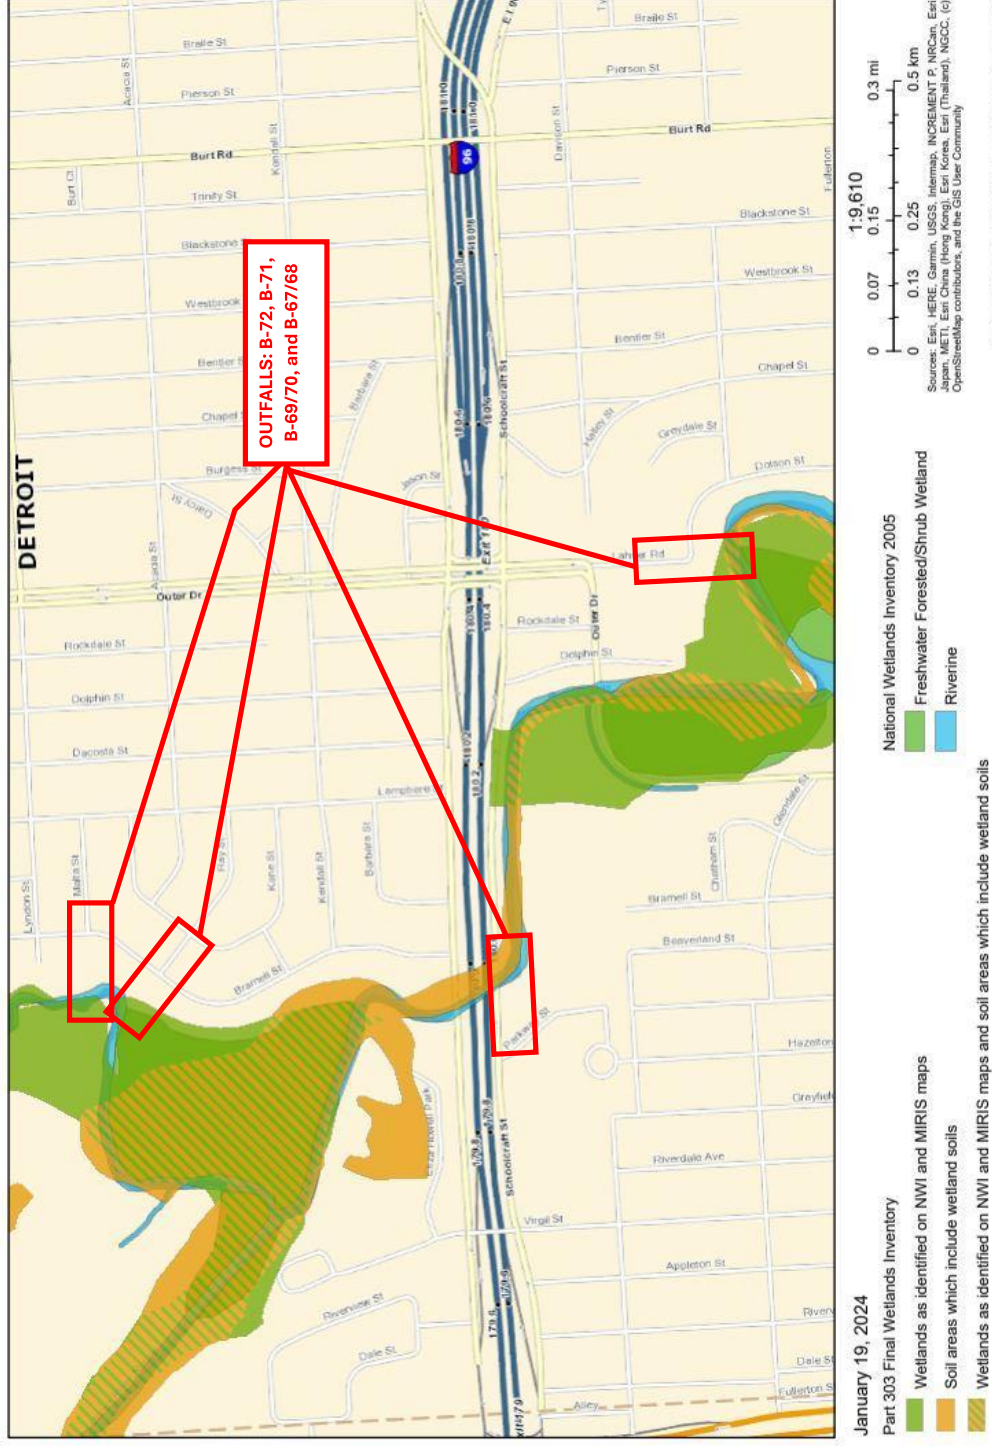


Figure 4: Outfall B-72, B-71, B-69/70, and B-67/68 locations relative to nearby wetlands.

Wetlands Map Viewer

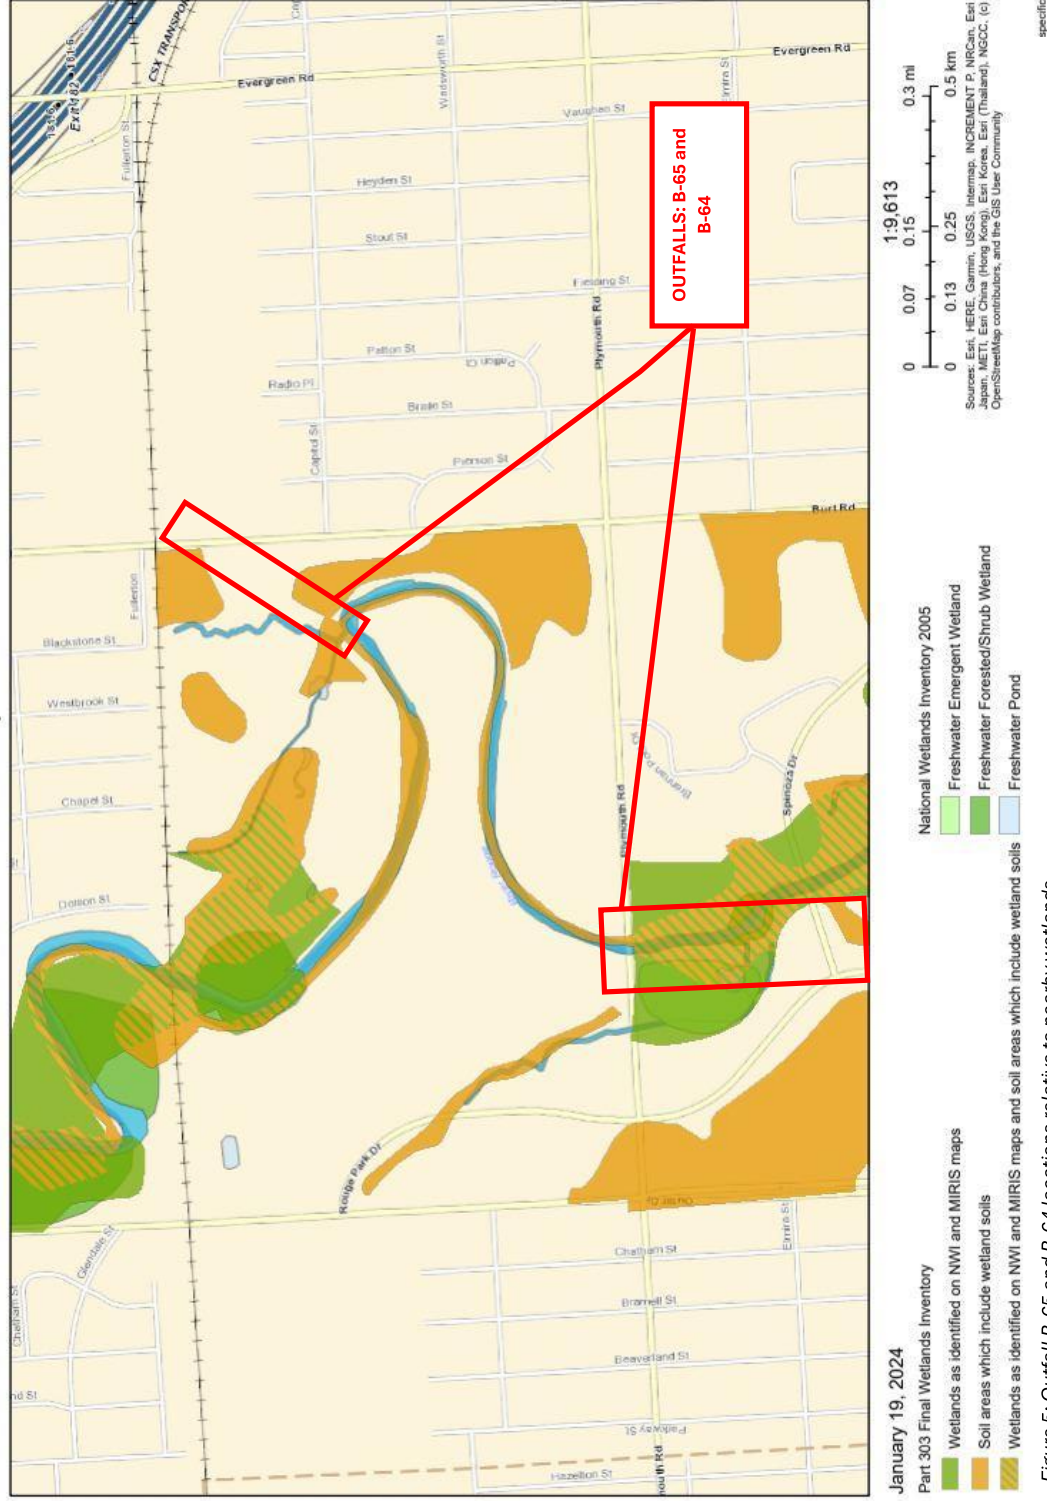


Figure 5: Outfall B-65 and B-64 locations relative to nearby wetlands.

Wetlands Map Viewer

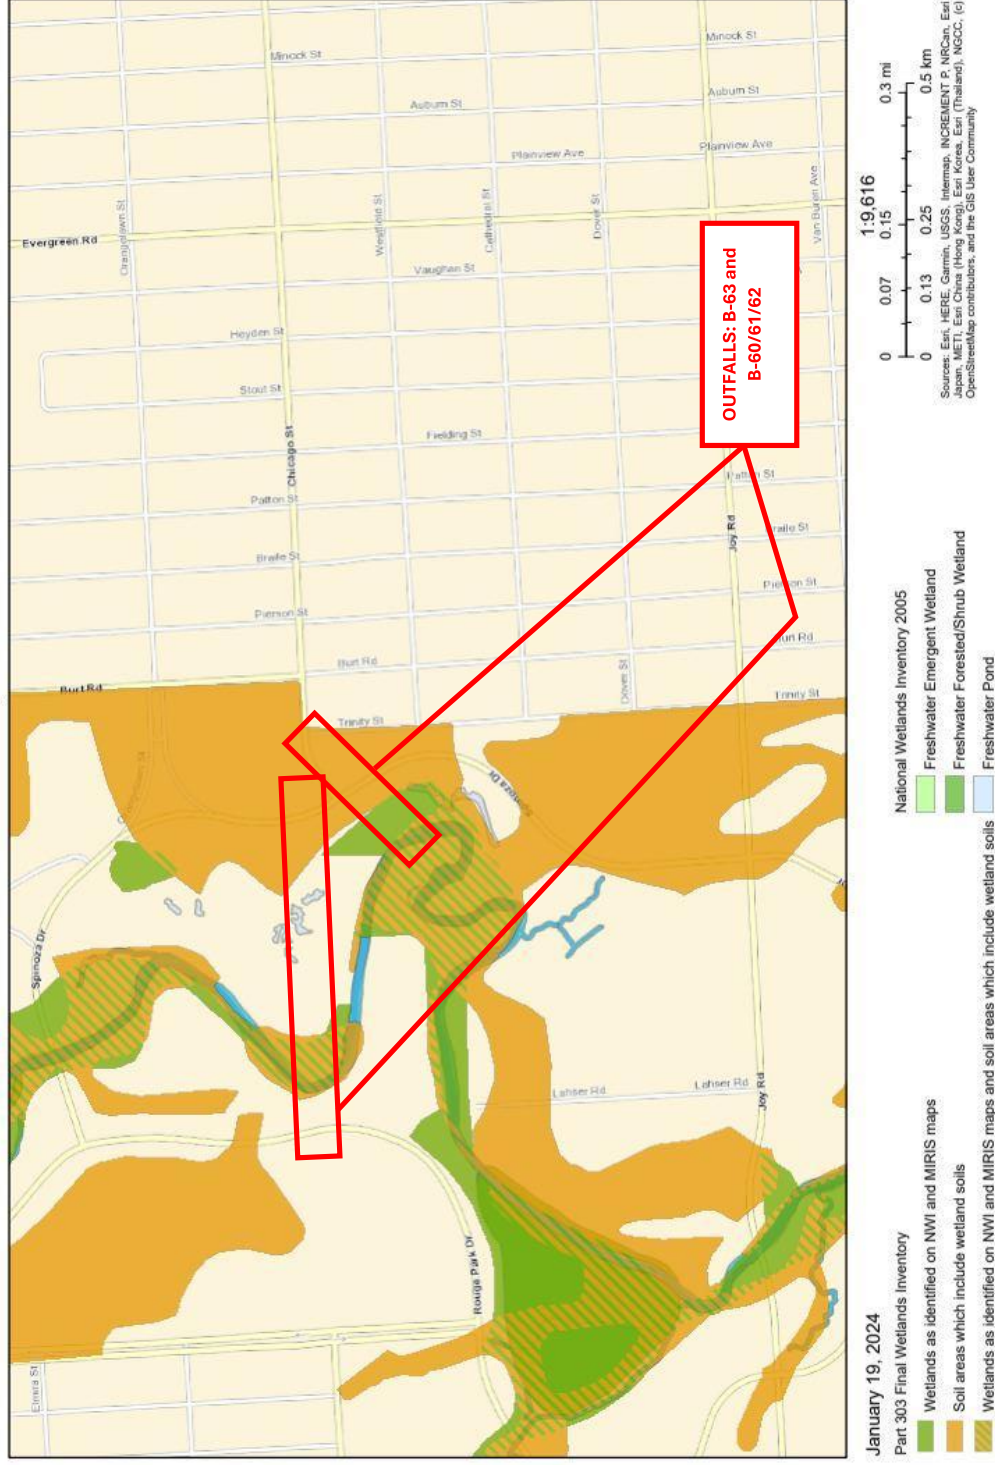


Figure 6: Outfall B-63 and B-60/61/62 locations relative to nearby wetlands.

OUTFALLS: B-56/57/58 and B-54

DETROIT

Map showing the Detroit River and surrounding areas. The map includes labels for various streets and locations, such as Warren Ave, Warren Rd, and the Detroit River. A red line connects three red boxes, indicating the locations of outfalls B-56/57/58 and B-54.

Part 303 Final Wetlands Inventory

- National Wetlands Inventory 2005

- 1:9,618

Conclusion: This review is not intended to be used to determine the specific

Figure 7: Outfall B-56/57/58 and B-54 locations relative to nearby wetlands.

Wetlands Map Viewer

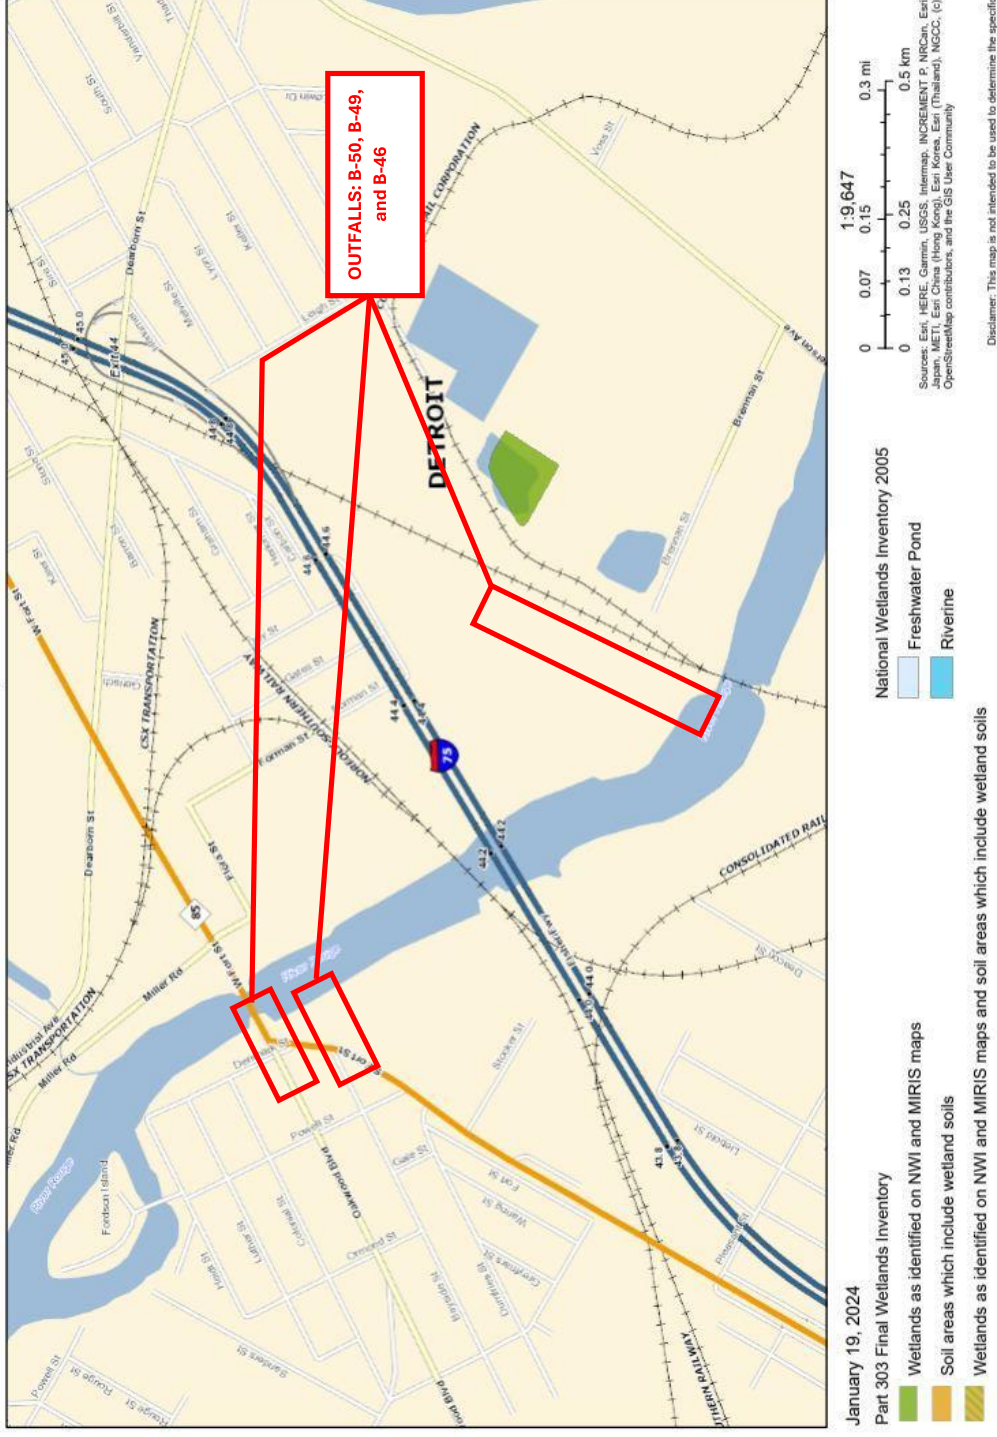


Figure 8: Outfall B-50, B-49, and B-46 locations relative to nearby wetlands.





Figure 11: Outfall B-65 location in relation to floodplains.



Figure 12: Outfall B-64 and B-63 locations in relation to floodplains.





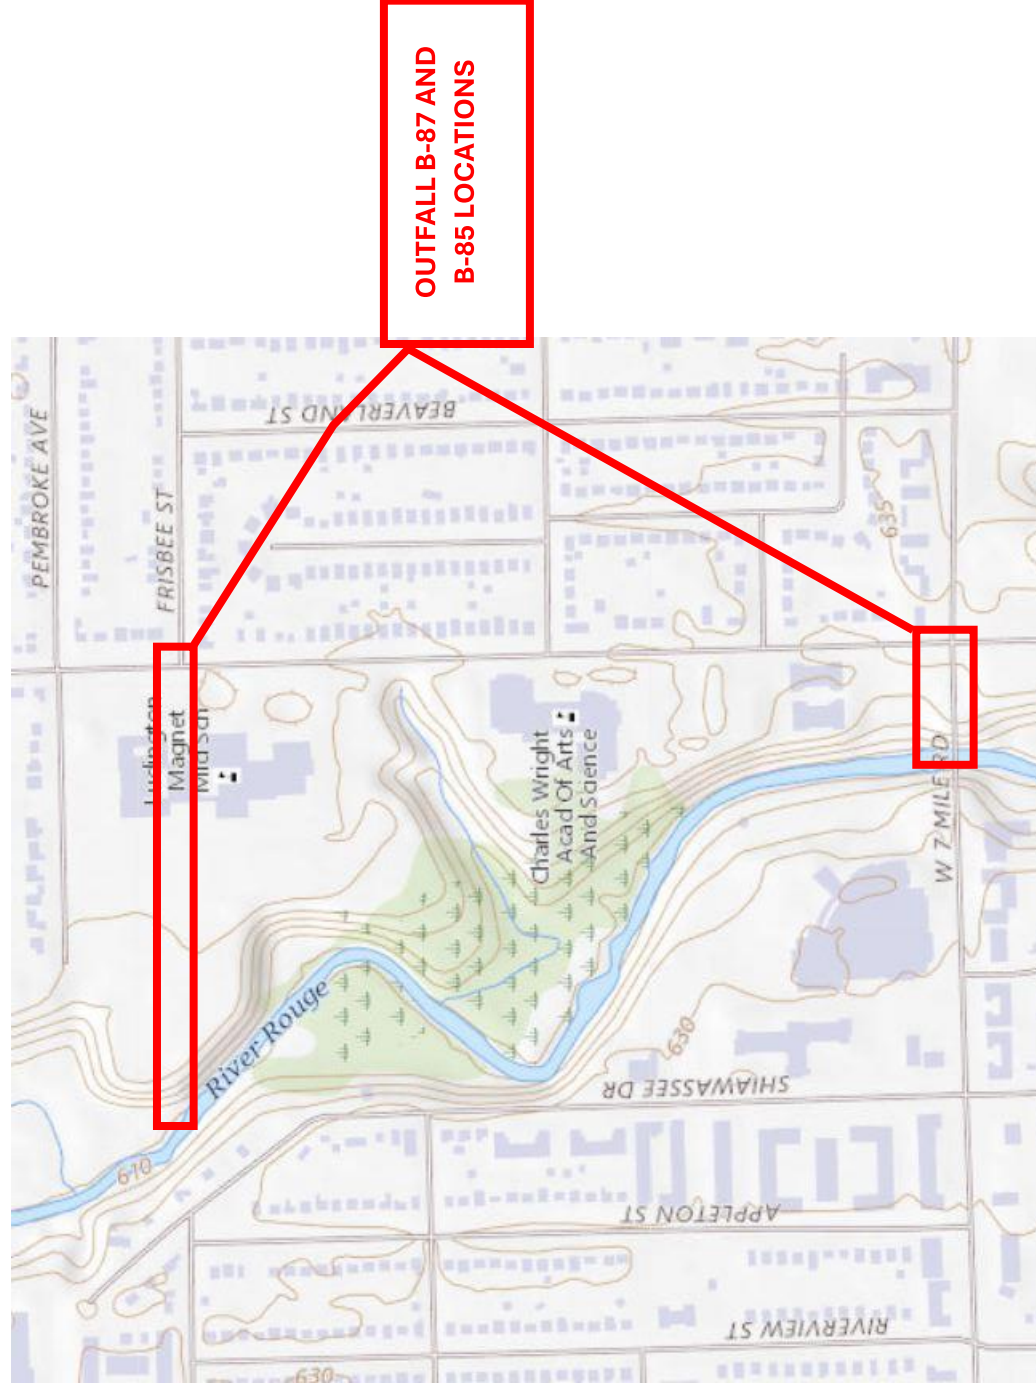


Figure 16: Outfall B-87 and B-85 locations with relative topography.



Figure 17: Outfall B-82 location with relative topography.

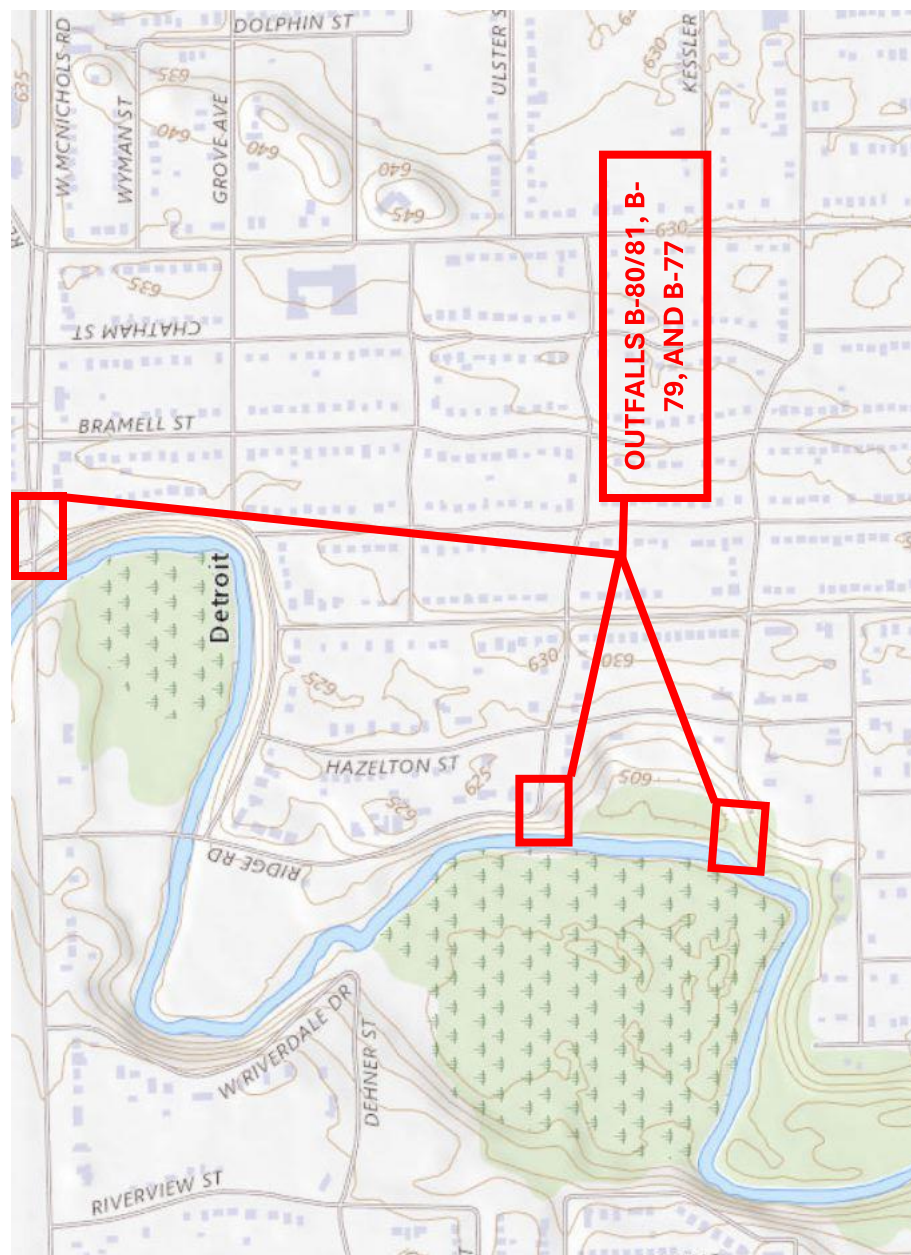


Figure 18: Outfall B-80/81, B-79, and B-77 locations with relative topography.

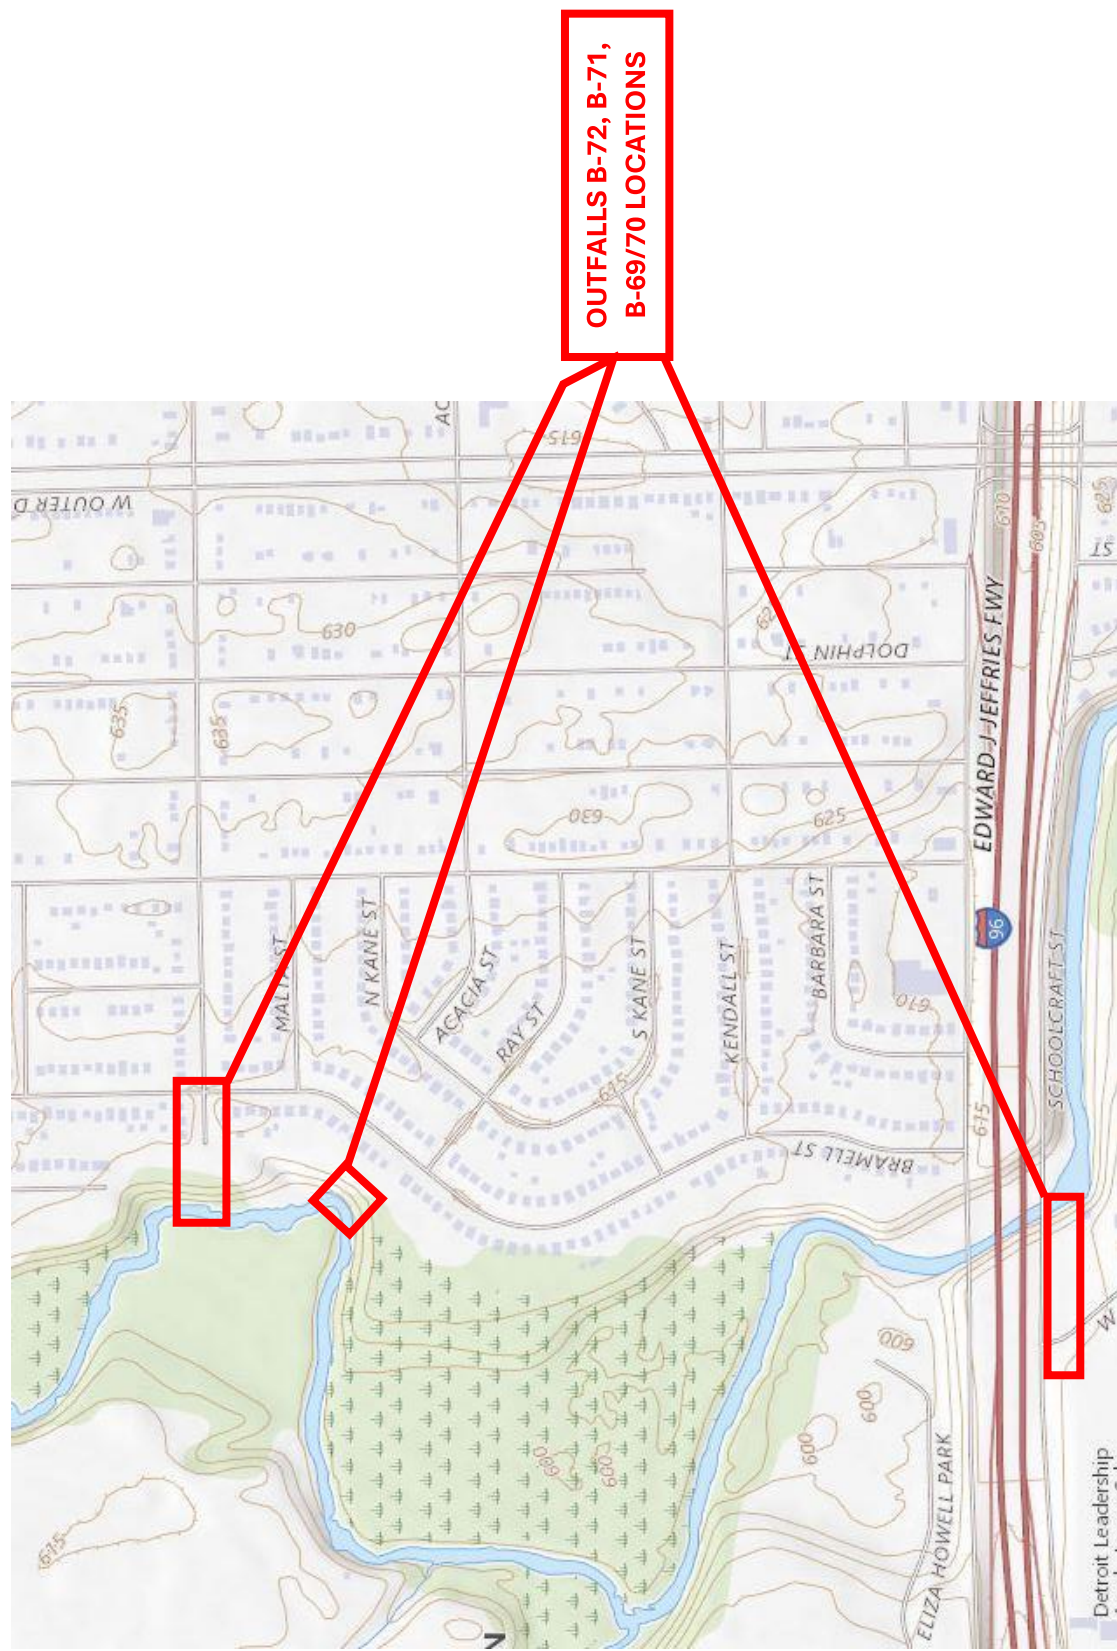


Figure 19: Outfall B-72, B-71, B-69/70 locations with relative topography.

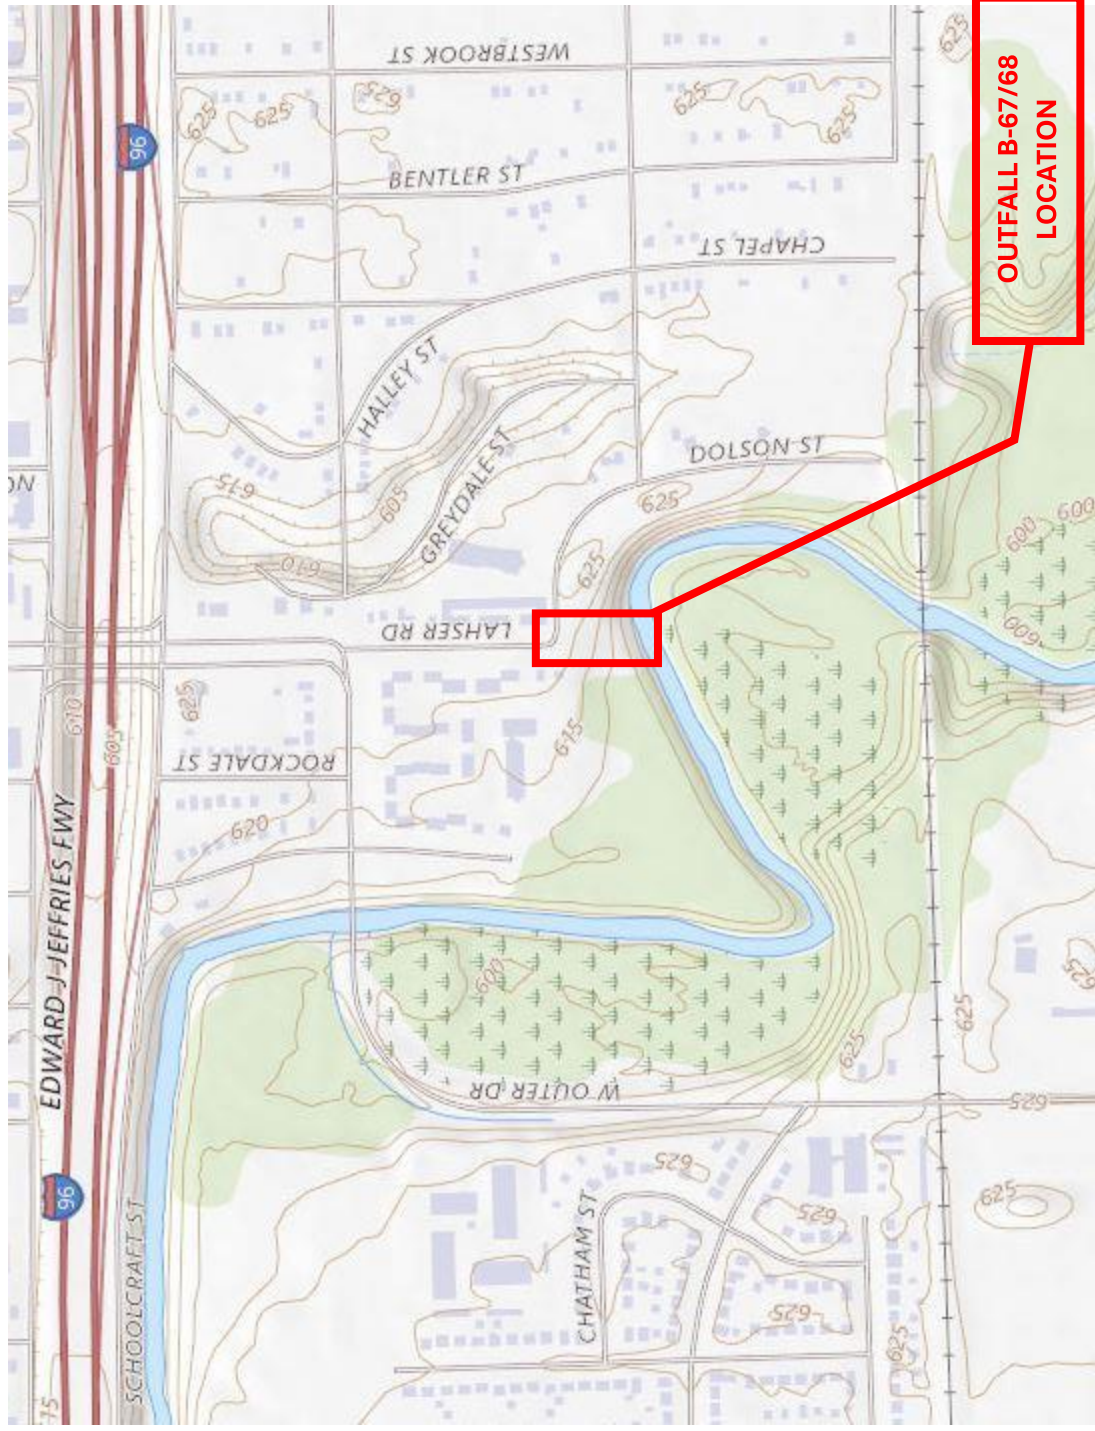


Figure 20: Outfall B-67 /68 location with relative topography.

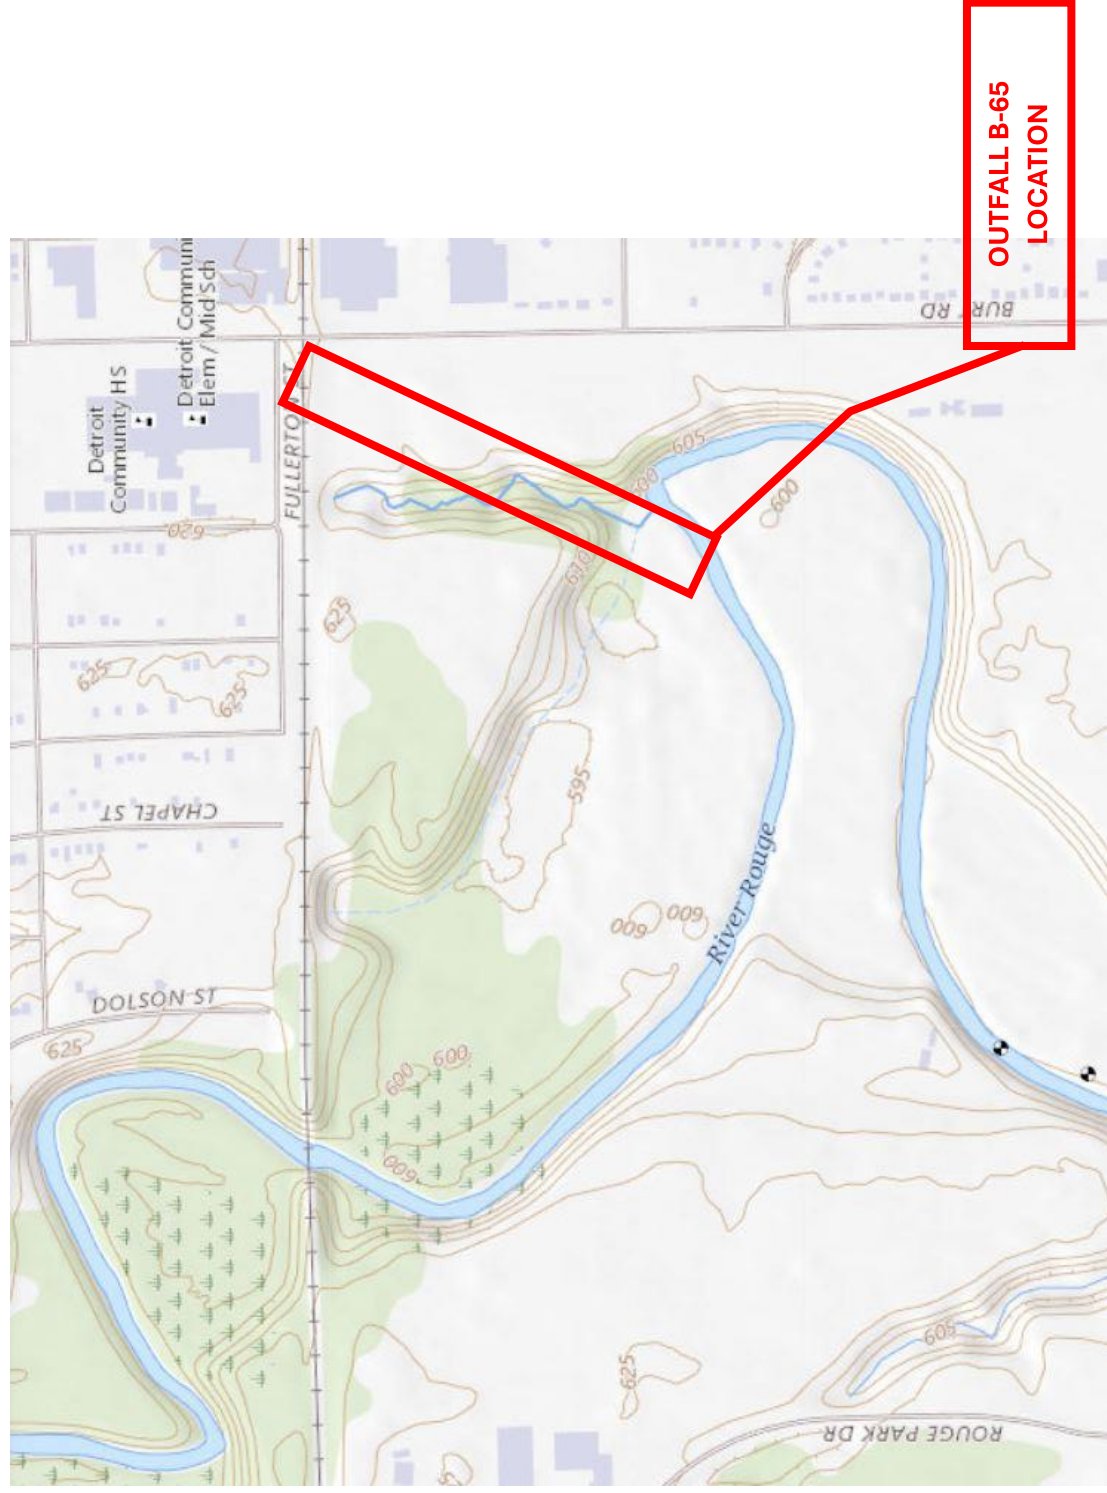


Figure 21: Outfall B-65 location with relative topography.


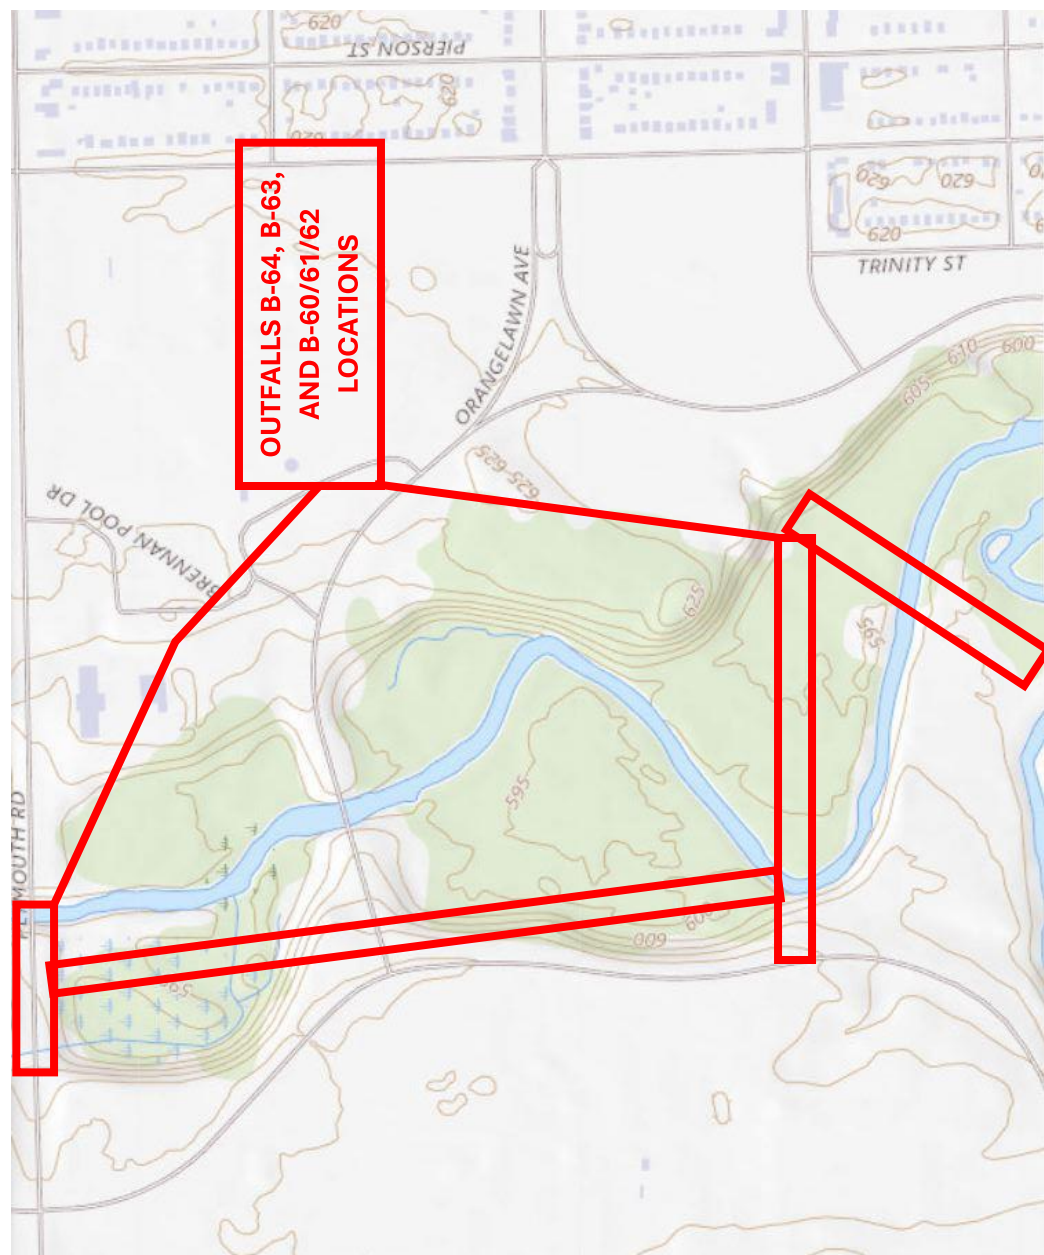


Figure 22: Outfall B-64, B-63, B-60/61/62 locations with relative topography.



OUTFALL B-56/57/58
AND B-54 LOCATIONS

Figure 23: Outfall B-56/57/58 and B-54 locations with relative topography

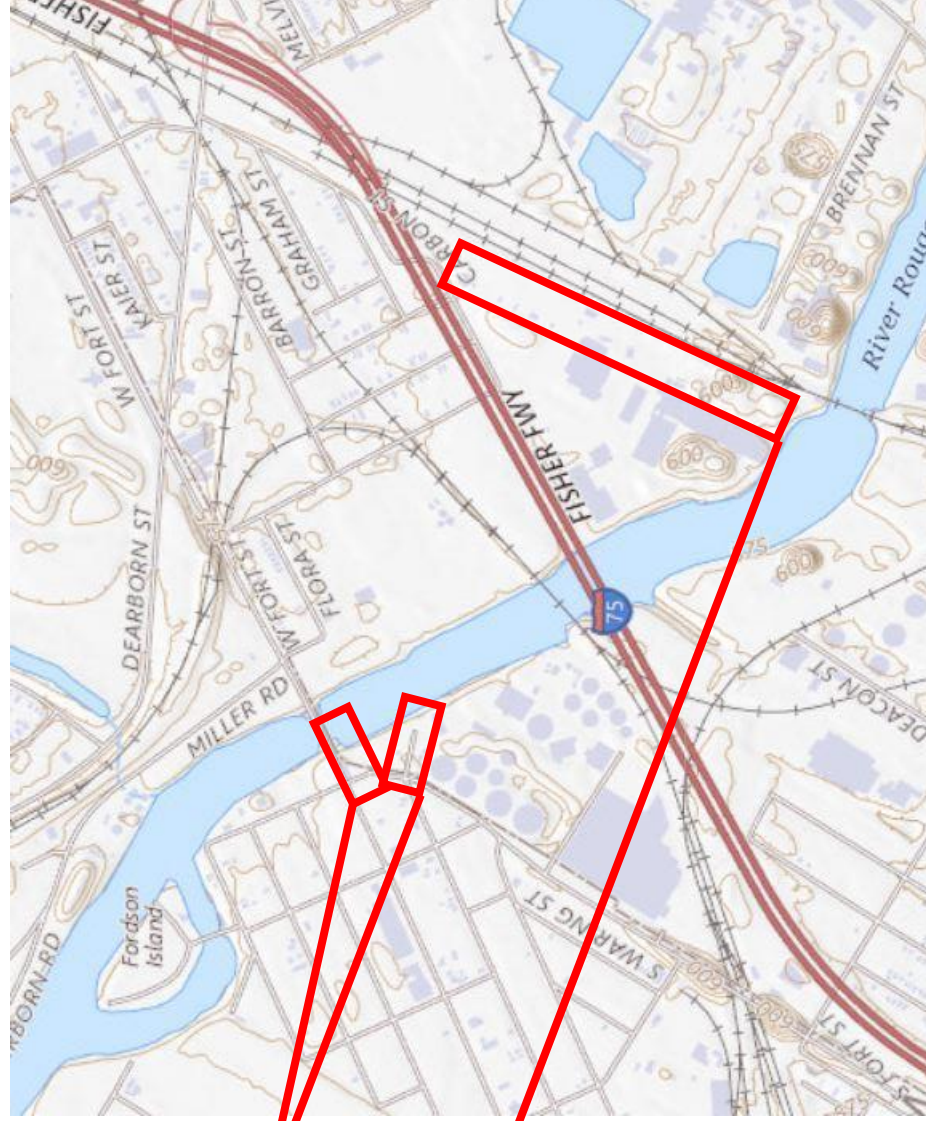

OUTFALLS B-49, B-50,
AND B-46 LOCATIONS

Figure 24: Outfall B-50, B-49, and B-46 locations with relative topography.

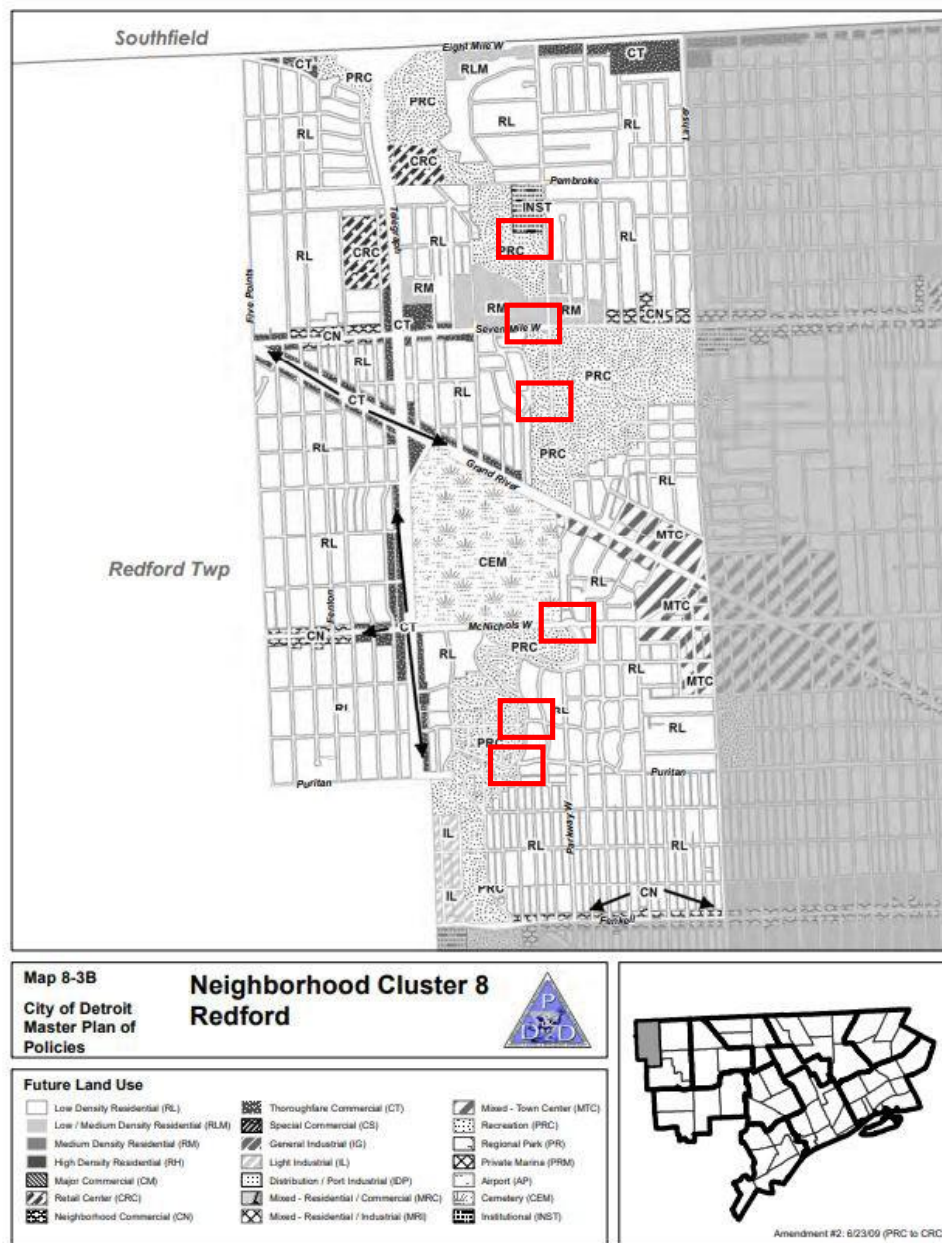


Figure 25: Outfalls B-87, B-85, B-82, B-80/81, B-79, and B-77 locations with surrounding land uses.

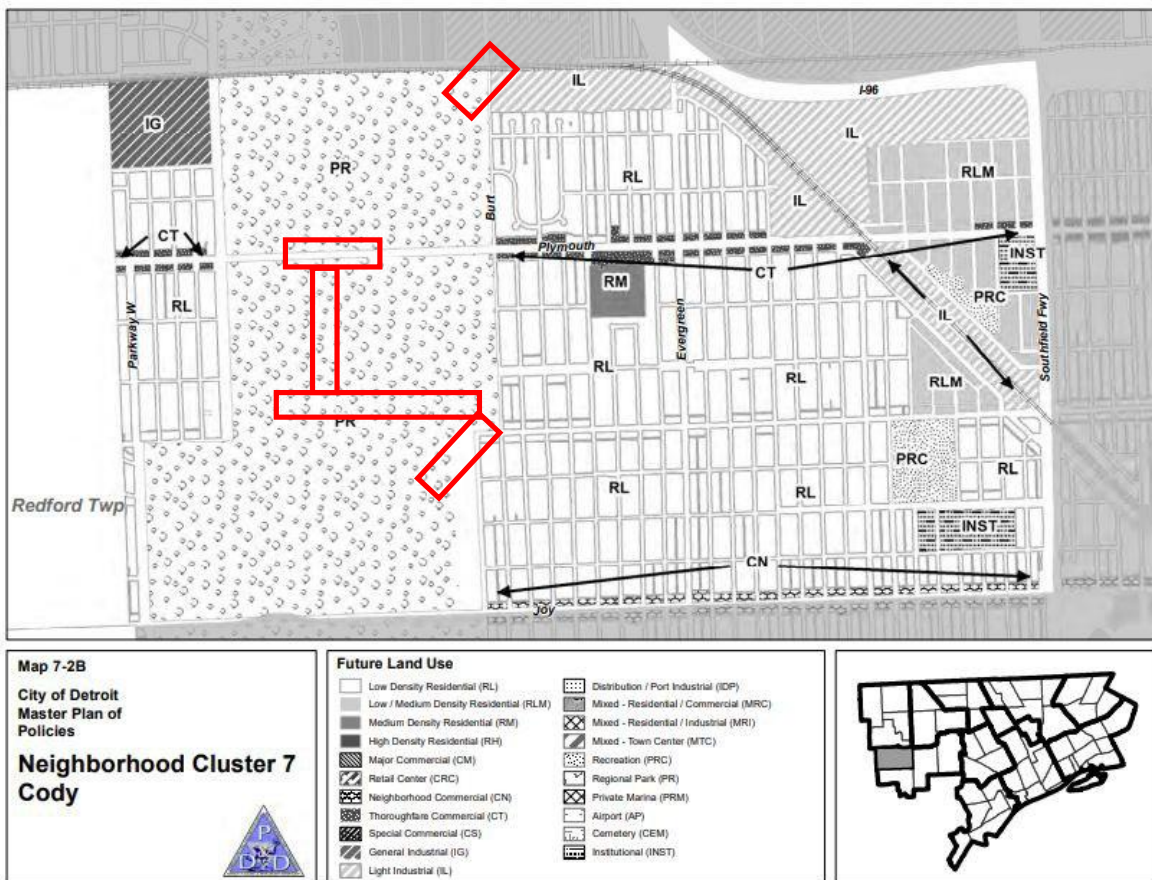


Figure 27: Outfalls B-65, B-64, B-63, and B-60/61/62 locations with surrounding land uses.

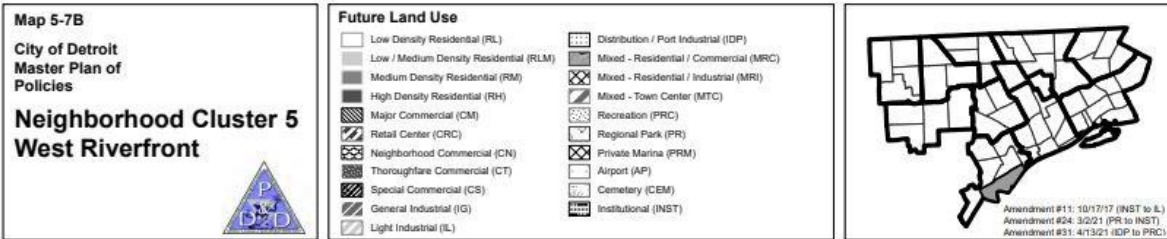
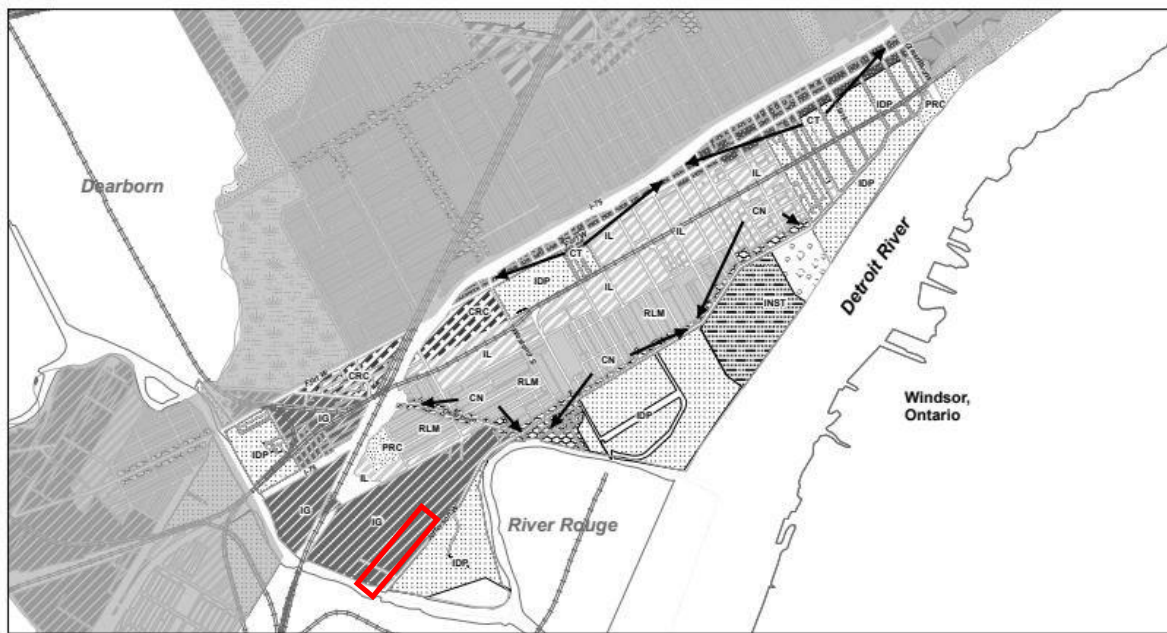


Figure 29: Outfall B-46 location with surrounding land use.

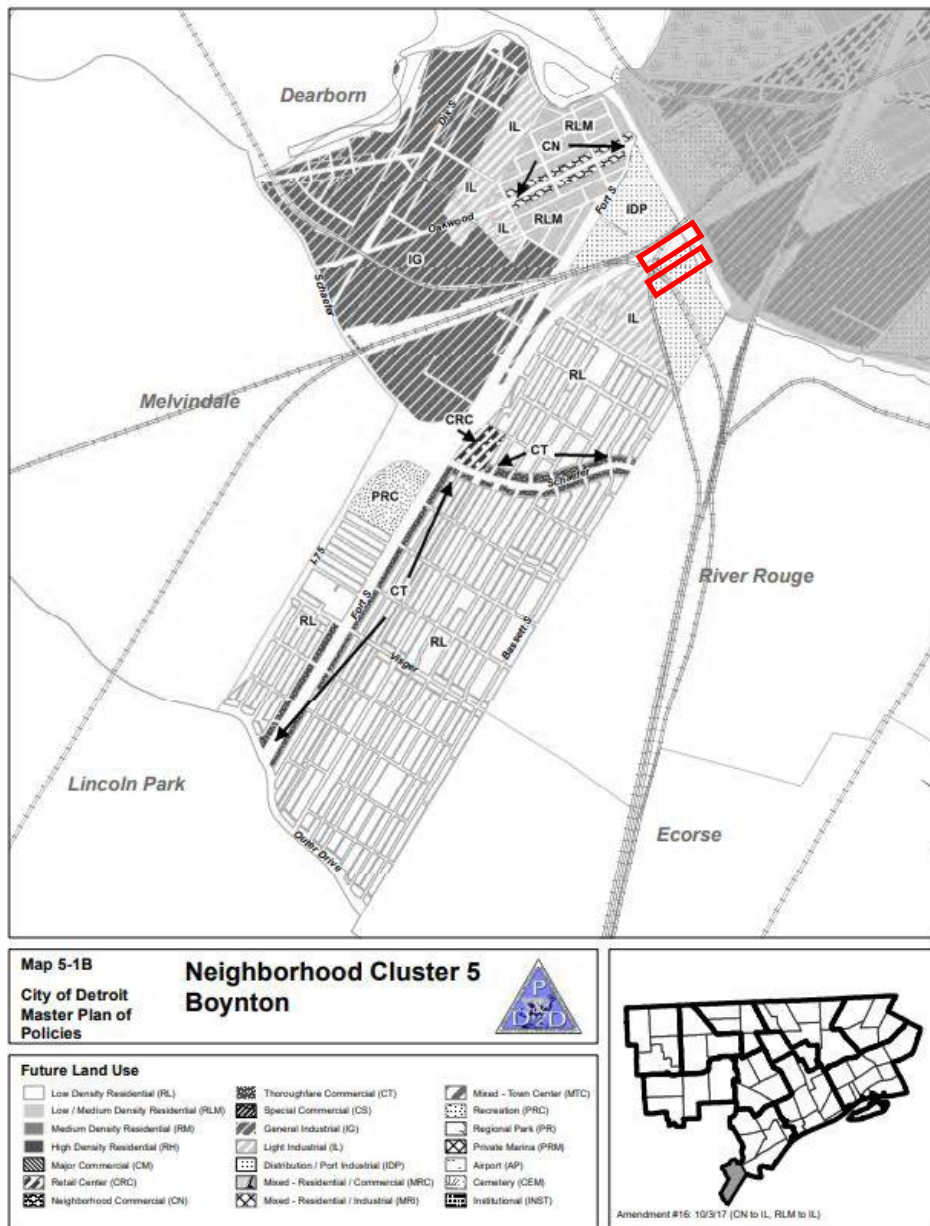


Figure 30: Outfalls B-50 and B-49 locations with land surrounding uses.

GLWA Contract 2300149 CSO Outfall Rehabilitation Phase VI

State Revolving Fund Project Plan

Appendix D

(Forms to be completed prior to Final Project Plan Submittal)

- **Project Plan Submittal Form**
- **Project Useful Life and Cost Analysis Certification Form**
- **Fiscal Sustainability Plan Certification Form**
- **Project Priority List (PPL) Scoring Data Form**
- **QBS Procurement of Architectural and Engineering Services Certification Form**
- **Overburdened and Significantly Overburdened Community Status Determination Worksheet**
- **Sewer Structural Integrity Spreadsheet and Corresponding PACP Reports**
- **Resolution to Adopt the Project Plan**

GLWA Contract 2300149 CSO Outfall Rehabilitation Phase VI

State Revolving Fund Project Plan Appendix E

- **Public Hearing Notice**
- **Project Plan Summary**
- **Public Hearing Presentation (to be included in Final Project Plan)**
- **Public Hearing Transcript (to be included in Final Project Plan)**
- **Public Hearing Comments (to be included in Final Project Plan)**

GREAT LAKES WATER AUTHORITY

PUBLIC HEARING NOTICE FOR FY 2025 STATE REVOLVING FUND (SRF) PROJECT

The Great Lakes Water Authority (GLWA) announces a Public Hearing regarding its Project Plan for the GLWA Contract 2300149 CSO Outfall Rehabilitation Phase VI Project. The purpose of this public hearing is not only to inform, but to gather feedback from people who will be affected.

The CSO Outfall Rehabilitation Phase VI Project consists of the rehabilitation of nineteen (19) GLWA outfall sewers including B-46, B-49, B-50, B-54, B-56/57/58, B-60/61/62, B-63, B-64, B-65, B-67/68, B-69/70, B-71, B-72, B-77, B-79, B-80/81, B-82, B-85, and B-87. The various outfalls are located along the Rouge River in Detroit beginning furthest downstream near Carbon Street and furthest upstream to Berg Road at nineteen distinct and separate locations. The outfall sewers function as the interface between collector sewers and the Northwest Interceptor (NWI) throughout the City of Detroit. The outfalls and their components are designed and maintained to redirect portions of wet weather flow past the surcharged NWI through the outfalls and to the Rouge River, ultimately resulting in a combined sewer overflow (CSO).

Maintaining and repairing the outfalls is necessary in relieving the NWI and preventing negative upstream hydraulic impacts such as basement flooding. The current condition of the 19 outfalls is very poor with risk of failure. The positive impacts of the project include structural rehabilitation of the outfalls which will extend their service lives by another 25 to 30 years and allow them to continue to provide relief to the NWI and other GLWA and City of Detroit assets during wet weather events. Sewer repairs are proposed to consist of, but are not limited to, isolation, dewatering, and engineer inspection; sewer reconstruction and replacement; reinforced spray lining; backwater gate hatch replacements; debris/sludge and concrete removal; and more.

Adverse impacts on historical, archaeological, geographic, or cultural areas are not expected. However, if any potential impacts arise, construction will be halted, and the proper steps will be taken to proceed following all appropriate guidelines.

The cost of the project is currently estimated at approximately \$10,000,000 and is eligible for participation in the Michigan Department of Environment, Great Lakes, and Energy (EGLE) low interest Clean Water State Revolving Fund (CWSRF) financing program. GLWA intends to pursue this low interest funding opportunity for FY 2025.

The Public Hearing on the FY 2025 CWSRF Project proposed by GLWA will be held for the purpose of receiving comments from interested persons. A presentation at the Public Hearing will be presented and provide a description of the improvements, its evaluation, and estimated costs, as well as the cost per household impact for customer communities. Comments and viewpoints from the public are requested. Information on the Project Plan will be available for review online after **XXXXXX, XX, 2024**, at the **GLWA Website XXXXXXXX**.

THE MEETING WILL BE HELD ON:

DATE: Wednesday, April 24, 2024

TIME: **XXXXXXXX**

PLACE: In person, Zoom Videoconferencing, and Telephonic Hearing

Join Zoom Meeting

<https://glwater.zoom.us/j/87537144694?pwd=TEl2cXJxdElja2xRVGtYOU5pRFIzd09>

Meeting ID: **XXXXXXXX**

Passcode: XXXXXXXX

In Person (subject to capacity)

Board Room, 5th Floor
735 Randolph Street
Detroit, Michigan 48226

Telephonic

Public Call-In Number: 877-853-5247 US Toll-Free
888-788-0099 US Toll-Free

Meeting ID: XXXXXX

Passcode: XXXXXX

Members of the public may offer comments in the following manner:

By Zoom videoconferencing: Members of the public who wish to use Zoom videoconferencing to attend the meeting and/or offer public comment may utilize the following link to attend:

<https://glwater.zoom.us/j/87537144694?pwd=TEI2cXlxdElja2xRVGtYOU5pRFIzdDZ09>

During the portions of the hearing designated for public participation may “raise their hand” by using that feature within the software program.

In Person (subject to capacity): Members of the public who, subject to capacity, wish to attend the meeting and/or offer public comment in person may attend the meeting in the Board Room, 5th Floor, 735 Randolph, Detroit, MI 48226.

By Telephone: Members of the public who wish to attend the meeting and/or offer public comment by telephone should call in at the number indicated above, press *9 on their keypad to “raise their hand for public comment.” During other portions of the meeting, members of the public are asked to mute their line by pressing *6 on their keypad to mute or unmute their line.

By E-Mail: Members of the public may provide written comments to the Board by emailing those comments to CEO@glwater.org on or before 5:00 p.m. EST. on Wednesday, April 26, 2024, and should reference “April 24, 2024 Public Hearing on proposed FY 2025 Clean Water State Revolving Fund (CWSRF) Projects” in the subject line of the e-mail. The opportunity to submit written comments by e-mail may remain open throughout the duration of the Public Hearing.

By U.S. Mail: Members of the public may provide written comments by United States mail addressed to:

Suzanne R. Coffey, P.E., Chief Executive Officer
Great Lakes Water Authority
735 Randolph
Detroit, Michigan, 48226

Written comments by U.S. mail should reference “April 24, 2024 Public Hearing FY 2025 Clean Water State Revolving Fund (CWSRF) Projects” in the letter. The opportunity to submit written comments by U.S. mail may remain open throughout the duration of the Public Hearing.

If a member of the public requires accommodation due to a disability, please contact CEO@glwater.org or (844) 455-GLWA (4592) not less than 72 hours prior to the date of the meeting.

PROJECT PLAN SUMMARY

CSO Outfall Rehabilitation Phase VI



Detroit, Michigan

April 24, 2024



FKE

FK ENGINEERING

Excellence in Infrastructure and
Underground Engineering



1.0 Introduction

The purpose of this Project Plan Summary is to provide an overview of the Great Lakes Water Authority (GLWA) CSO Outfall Rehabilitation Phase VI Project. The following sections provide a project summary, project needs and proposed improvements, environmental evaluations, estimated user cost impact, and proposed project schedule. The formal Project Plan document is in process and will be presented under separate cover.

2.0 Project Summary

The Great Lakes Water Authority (GLWA) is responsible for the operation and maintenance of numerous sewer outfalls located along the Rouge River starting near the Water Resource Recovery Facility (WRRF) and extending north to the Seven Mile Retention Treatment Basin (RTB) Facility. The outfalls function as the interface between collector sewers throughout the City of Detroit and the Northwest Interceptor (NWI).

In general, the outfalls and their components including regulator gates, dams, and connecting gravity mains, serve to redirect dry weather flow from the collector sewers to the NWI. Dry weather flow in the NWI then continues to the WRRF located in southwest Detroit. In the event of a wet weather event of sufficient size to cause surcharging of the NWI, the outfalls are designed and maintained to redirect a portion of the wet weather flow past the surcharged NWI through the outfall and to the Rouge River, resulting in a combined sewer overflow (CSO).

As part of the GLWA CSO Outfall Rehabilitation Phase VI project, nineteen (19) Rouge River Outfalls including B-46, B-49, B-50, B-54, B-56/57/58, B-60/61/62, B-63, B-64, B-65, B-67/68, B-69/70, B-71, B-72, B-77, B-79, B-80/81, B-82, B-85, and B-87 are planned to be rehabilitated using various repair methods. The outfalls are located along the Rouge River in Detroit, Michigan, beginning furthest downstream near Carbon Street and furthest upstream to Bert Road at nineteen

distinct and separate locations. Rehabilitation of the outfalls is necessary to ensure the proper function of these assets in relieving the NWI and preventing negative upstream hydraulic impacts such as basement flooding.

3.0 Project Needs

The current condition of the nineteen outfalls is generally poor to fair, with risk of failure at certain locations. Maintaining and repairing the outfalls is necessary in relieving the NWI and preventing negative upstream hydraulic impacts such as basement flooding. Structural rehabilitation of the outfalls will extend their service lives by an additional 25 to 30 years and allow them to continue to provide relief to the NWI and other GLWA and City of Detroit assets during wet weather events.

4.0 Proposed Improvements

This outfall rehabilitation project consists of repairing nineteen distinct and separate outfalls along the Rouge River in Detroit, Michigan. Sewer repairs will extend along the length of each outfall starting where each outfall meets the collector sewer and then extending downstream to the Rouge River. Repairs are also planned to be conducted within the outfall backwater gate chambers, regulator chambers, and associated gravity mains and siphons. Sewer repairs are proposed to consist of the following:

- Isolation, dewatering, and engineer inspection of submerged portions of the outfalls.
- Sewer reconstruction and replacement using both open cut excavation and trenchless methods.
- Reinforced spray lining.
- Backwater gate hatch replacement.
- Debris/sludge and concrete removal.
- Manhole frame and cover replacement.
- Spot repairs consisting of deep concrete repair, open joint repair, epoxy crack repair, tuckpointing, deteriorated brick repair, chemical



grouting of leaks, removal of mineral deposits and roots, and rough tap repairs.

- Cleaning, CCTVing, and repair of all siphons.

As previously stated, rehabilitation and/or replacement of the select Rouge River Outfalls will extend the services lives of the sewers by another 25 to 30 years and allow them to continue to provide relief to the NWI and upstream communities. Multiple structural repair alternatives were considered during the study phase of this project. The repair options were evaluated to minimize construction costs and disruptions to the ground surface, traffic, adjacent utilities, nearby wetlands, and the environment.

5.0 Environmental Evaluation

Throughout the design of this project, the engineering team has evaluated environmental impacts that could occur from the operation of this project. The review included cultural and historical resources in the project area and the natural environment which includes air quality, wetlands, sensitive floodplains and high-risk erosion areas, rivers and surface waters, recreational facilities, agricultural resources, and the presence of rare and endangered species of plants and animals. It has been determined that any negative environmental impacts are short-term and will be limited to the anticipated 2-year construction phase of the project.

The majority of the construction areas will be below ground, although some work at the ground surface is planned, such as manhole frame and cover replacements, replacement of backwater gate hatches, reconstruction of two outfall sewers, and placement of riprap at the Rouge River. Excavation

methods and trenchless tunneling efforts will be developed to minimize any disturbances to the area. Short-term environmental impacts such as increased noise or dust and potential traffic disruption will be minimized by limiting the contractor working hours and the development of soil erosion and sedimentation plans and traffic control plans.

Two environmental impacts that are also expected to be encountered include disturbance to existing floodplains, wetlands, and to nearby species. A majority of the Rouge River Outfalls are located in existing floodplains and wetlands, specifically those located throughout Rouge Park. During construction, the use of mats for construction equipment may be required to limit excessive rutting to the area, and effective soil control measures will be necessary. There are several at-risk species and/or natural communities within 0.5 mile of the project location, including Indiana Bats, Snuffbox, Northern Riffleshell, Rayed Bean Mussel, and Round Hickorynut. Therefore, construction methods will be required that minimize disturbance to the area. No long-term negative impacts are expected to occur from this project.

6.0 Estimated User Cost Impact

This proposed project is anticipated to directly impact approximately 74,763 GLWA customers and indirectly impact approximately 565,747 GLWA customers. The total project cost of \$10,000,000 will be distributed between the entire GLWA user-base of approximately 2.9 million residents in approximately 1.16 million households. The estimated cost per household annual user has been determined to be \$0.54.

7.0 Proposed Implementation Schedule

Proposed Project Schedule	
Design Notice to Proceed	June 2021
30% Design	December 2022
60% Design	March 2023
90% Design	July 2024
Bid Due	November 2024
Construction Notice to Proceed	April 2025
Construction Final Completion	May 2027

**GLWA Contract 2300149
CSO Outfall Rehabilitation Phase VI**

**State Revolving Fund Project Plan
Appendix F**

- **NPDES Permit**

PERMIT NO. MI0022802

STATE OF MICHIGAN
DEPARTMENT OF ENVIRONMENT, GREAT LAKES,
AND ENERGY

**AUTHORIZATION TO DISCHARGE UNDER THE
NATIONAL POLLUTANT DISCHARGE ELIMINATION SYSTEM**

In compliance with the provisions of the Federal Water Pollution Control Act, 33 U.S.C., Section 1251 *et seq.*, as amended; Part 31, Water Resources Protection, of the Natural Resources and Environmental Protection Act, 1994 PA 451, as amended (NREPA); Part 41, Sewerage Systems, of the NREPA; and Michigan Executive Order 2011-1,

City of Detroit Water and Sewerage Department

735 Randolph
Detroit, MI 48226

and

Great Lakes Water Authority

735 Randolph
Detroit, MI 48226

are authorized to discharge from the **Great Lakes Water Authority Water Resource Recovery Facility** located at

9300 W. Jefferson
Detroit, MI 48209

designated as **GLWA WRRF**

to the receiving water named the Detroit River and the Rouge River, and from combined sewer overflow facilities to the receiving waters named the Detroit River, the Rouge River, and Conner Creek in accordance with effluent limitations, monitoring requirements, and other conditions set forth in this permit.

This permit is based on a complete application submitted on March 29, 2017 and amended through May 25, 2017.

This permit takes effect on July 1, 2019. The provisions of this permit are severable. After notice and opportunity for a hearing, this permit may be modified, suspended, or revoked in whole or in part during its term in accordance with applicable laws and rules. On its effective date, this permit shall supersede National Pollutant Discharge Elimination System (NPDES) Permit No. MI0022802 (expiring October 1, 2017).

This permit and the authorization to discharge shall expire at midnight on **October 1, 2022**. In order to receive authorization to discharge beyond the date of expiration, the permittees shall submit an application that contains such information, forms, and fees as are required by the Michigan Department of Environment, Great Lakes, and Energy (Department) by **April 4, 2022**.

Issued: June 28, 2019

Original signed by Christine Alexander
Christine Alexander, Manager
Permits Section
Water Resources Division

PERMIT FEE REQUIREMENTS

In accordance with Section 324.3120 of the NREPA, the permittees shall make payment of an annual permit fee to the Department for each October 1 the permit is in effect regardless of occurrence of discharge. The permittees shall submit the fee in response to the Department's annual notice. The fee shall be postmarked by January 15 for notices mailed by December 1. The fee is due no later than 45 days after receiving the notice for notices mailed after December 1.

Annual Permit Fee Classification: Municipal Major, 500 MGD or greater (IP)

In accordance with Section 324.3132 of the NREPA, the permittees shall make payment of an annual biosolids land application fee to the Department if the permittees land applies biosolids. In response to the Department's annual notice, the permittees shall submit the fee, which shall be postmarked no later than January 31 of each year.

CONTACT INFORMATION

Unless specified otherwise, all contact with the Department required by this permit shall be made to the Southeast Michigan District Office of the Water Resources Division. The Southeast Michigan District Office is located at 27700 Donald Court, Warren, MI, 48092-2793, Telephone: 586-753-3700, Fax: 586-751-4690.

CONTESTED CASE INFORMATION

Any person who is aggrieved by this permit may file a sworn petition with the Michigan Administrative Hearing System within the Michigan Department of Licensing and Regulatory Affairs, c/o the Michigan Department of Environment, Great Lakes, and Energy, setting forth the conditions of the permit which are being challenged and specifying the grounds for the challenge. The Department of Licensing and Regulatory Affairs may reject any petition filed more than 60 days after issuance as being untimely.

PART I

Section A. Limitations and Monitoring Requirements

1. Effluent Limitations, Monitoring Point 049F

During the period beginning on the effective date of this permit and lasting until the expiration date of this permit, the permittees are authorized to discharge treated municipal wastewater from Monitoring Point 049F through Outfall 049 (DRO). Outfall 049 (DRO) discharges to the Detroit River. Such discharge shall be limited and monitored by the permittees as specified below.

Until the initiation of operation of the Rouge River Outfall (RRO) Disinfection Project, this discharge shall consist of secondary treated municipal wastewater and additional primary treated municipal wastewater up to the hydraulic capacity of Outfall 049 (DRO). After initiation of operation of the RRO Disinfection Project, this discharge shall consist of secondary treated municipal wastewater typically, but primary treated municipal wastewater and additional secondary treated municipal wastewater up to the hydraulic capacity of Outfall 049 (DRO) during wet weather events. During such wet weather events, the permittees are approved to discharge primary treated municipal wastewater from 049A thorough Outfall 049 (DRO).

Whenever Outfall 049 (DRO) is out of service for repairs, the permittees may discharge through Outfall 050 (RRO). All effluent authorized for discharge from Outfall 049F, and the monitoring, limitations and other requirements specified below shall apply to the discharge through Outfall 050 (RRO) unless otherwise specified. At least 10 days in advance of scheduled maintenance and within 24-hours after initiation of diversion due to emergency conditions, the permittees shall notify the Department of the reason for the diversion and the expected duration of the diversion.

Parameter	Maximum Limits for Quantity or Loading				Maximum Limits for Quality or Concentration				Monitoring Frequency	Sample Type
	Monthly	7-Day	Daily	Units	Monthly	7-Day	Daily	Units		
Flow	(report)	---	(report)	MGD	---	---	---	---	Daily	Report Total Daily Flow
Fecal Coliform Bacteria	---	---	---	---	200	400	---	cts/100 ml	Daily	Grab
Total Residual Chlorine	---	---	---	---	---	---	0.11	mg/l	Daily	Grab
Oil & Grease	---	---	---	---	---	15	---	mg/l	Daily	Grab
Total Polychlorinated Biphenyls (PCBs)										
Aroclor 1016	---	---	---	---	---	---	(report)	µg/l	Weekly	24-Hr Composite
Aroclor 1221	---	---	---	---	---	---	(report)	µg/l	Weekly	24-Hr Composite
Aroclor 1232	---	---	---	---	---	---	(report)	µg/l	Weekly	24-Hr Composite
Aroclor 1242	---	---	---	---	---	---	(report)	µg/l	Weekly	24-Hr Composite
Aroclor 1248	---	---	---	---	---	---	(report)	µg/l	Weekly	24-Hr Composite
Aroclor 1254	---	---	---	---	---	---	(report)	µg/l	Weekly	24-Hr Composite
Aroclor 1260	---	---	---	---	---	---	(report)	µg/l	Weekly	24-Hr Composite
Maximum PCB Aroclor										
See I.A.1.g.	---	---	---	---	<0.1	---	---	µg/l	Monthly	See I.A.1.g.
Acute Toxicity	---	---	---	---	---	---	(report)	TU _A	Quarterly	24-Hr Composite
Carbonaceous Biochemical Oxygen Demand (CBOD ₅)										
	---	---	(report)	lbs/day	---	---	(report)	mg/l	Daily	24-Hr Composite
Ammonia Nitrogen (as N)	---	---	(report)	lbs/day	(report)	---	(report)	mg/l	Daily	24-Hr Composite
Available Cyanide	---	---	(report)	lbs/day	---	---	(report)	µg/l	Monthly	Grab

Perfluorooctane sulfonate (PFOS)	(report)	---	(report)	lbs/day	(report)	---	(report)	ng/l	Quarterly	Grab
Perfluorooctanoic acid (PFOA)	(report)	---	(report)	lbs/day	(report)	---	(report)	ng/l	Quarterly	Grab
Total Copper	---	---	(report)	lbs/day	---	---	(report)	µg/l	Quarterly	24-Hr Composite
					Minimum	Maximum				
					<u>Daily</u>	<u>Daily</u>				
pH	---	---	---	---	6.0	---	9.0	S.U.	Daily	Grab
Dissolved Oxygen	---	---	---	---	(report)	---	---	mg/l	Daily	Grab

The following design flow was used in determining the above limitations, but is not to be considered a limitation or actual capacity: a combined 930 MGD of secondary treated effluent.

- a. **Narrative Standard**
The receiving water shall contain no turbidity, color, oil films, floating solids, foams, settleable solids, or deposits as a result of this discharge in unnatural quantities which are or may become injurious to any designated use.
- b. **Sampling Locations**
The sampling locations for the pollutants indicated in Part I.A.1. of this permit shall be representative of the effluent and consistent with the locations approved by the Department. The Department may approve alternate sampling locations that are demonstrated by the permittees to be representative of the effluent.
- c. **Quarterly Monitoring**
Quarterly samples shall be taken during the months of January, April, July, and October. If the facility does not discharge during these months, the permittees shall sample the next discharge occurring during the period in question. If the facility does not discharge during the period in question, a sample is not required for that period. For any month in which a sample is not taken, the permittees shall enter "G" on the Discharge Monitoring Report (DMR).
- d. **Total Residual Chlorine (TRC)**
Compliance with the TRC limit shall be determined on the basis of one or more grab samples. If more than one (1) sample per day is taken, the additional samples shall be collected in near equal intervals over approximately eight (8) hours. The samples shall be analyzed immediately upon collection and the average reported as the daily concentration. Samples shall be analyzed in accordance with Part II.B.2. of this permit.
- e. **Monitoring Frequency Reduction for Perfluorooctane Sulfonate (PFOS) and/or Perfluorooctanoic Acid (PFOA)**
After the submittal of 24 months of data, the permittee may request, in writing, Department approval of a reduction in monitoring frequency for PFOS and/or PFOA. This request shall contain an explanation as to why the reduced monitoring is appropriate. Upon receipt of written approval and consistent with such approval, the permittee may reduce the monitoring frequency indicated in Part I.A.1. of this permit. The monitoring frequency for PFOS and/or PFOA, shall not be reduced to less than annually. The Department may revoke the approval for reduced monitoring at any time upon notification to the permittee.
- f. **Analytical Methods and Quantification Levels for Available Cyanide and Total Copper**
The sampling procedures, preservation and handling, and analytical protocol for compliance monitoring for Available Cyanide shall be in accordance with EPA Method OIA-1677. The quantification level for Available Cyanide and Total Copper shall be 2.0 µg/l and 1.0 µg/l respectively unless a higher level is appropriate because of sample matrix interference. Justification for higher quantification levels shall be submitted to the Department within 30 days of such determination. Upon approval from the

Department, the permittees may use alternate analytical methods (for parameters with methods specified in Title 40 of the Code of Federal Regulations (CFR), Part 136, the alternate methods are restricted to those listed in 40 CFR, Part 136).

- g. Limits Below the Quantification Level – Total Polychlorinated Biphenyls (PCBs)
The sampling procedures, preservation and handling, and analytical protocol for compliance monitoring for Total PCBs shall be in accordance with EPA Method 608.3. Upon approval from the Department, the permittees may use alternate analytical methods (for parameters with methods specified in 40 CFR, Part 136, the alternate methods are restricted to those listed in 40 CFR, Part 136). The quantification level shall be 0.1 ug/l unless a higher level is appropriate because of sample matrix interference. Justification for a higher quantification level shall be submitted to the Department within 30 days of such determination.

The water quality-based effluent limitation for Total PCBs is 2.6×10^{-5} ug/l (2.0×10^{-4} lbs/day) maximum monthly average. This is less than the quantification level. Control requirements are therefore established consistent with R 323.1213. **The discharge of any individual aroclor at or above the quantification level of 0.1 ug/l is a specific violation of this permit.** If concentrations of all aroclors representing a monitoring period are less than their quantification levels, the permittees will be considered to be in compliance with the permit for the monitoring period that the analyses represent, provided that the permittees are also in full compliance with the Pollutant Minimization Program for Total PCBs set forth in Part I.A.10 of this permit. For the purpose of reporting on the Daily tab of the DMR, individual aroclor results less than the quantification level shall be reported as "<0.1." For the purpose of reporting on the Summary tab of the DMR, the value reported under "Maximum PCB Aroclor" shall be the highest aroclor concentration observed during the monitoring period. This permit condition does not authorize the discharge of PCBs at levels that are injurious to the designated uses of the waters of the state or that constitute a threat to the public health or welfare.

- h. Acute Toxicity Requirements
Test species shall include *Ceriodaphnia dubia*. Testing and reporting procedures shall follow procedures contained in EPA-821-R-02-012, "Methods for Measuring the Acute Toxicity of Effluents and Receiving Waters to Freshwater and Marine Organisms" (Fifth Edition). When the effluent ammonia nitrogen (as N) concentration is greater than 5 mg/l, the pH of the toxicity test shall be maintained at the pH of the effluent at the time of sample collection. The acute toxic unit (TU_A) value for **each species tested** shall be reported on the DMR. For **each species not tested**, the permittees shall enter **"*W"** on the DMR. Completed toxicity test reports for each test conducted shall be retained by the permittees in accordance with the requirements of Part II.B.5. of this permit and shall be available for review by the Department upon request. Toxicity test data acceptability is contingent upon the validation of the test method by the testing laboratory. Such validation shall be submitted to the Department upon request.

The Department will review the toxicity data submitted by the permittees to determine if the acute toxicity requirements of R 323.1219 are being satisfied.

1) If the data indicate persistent exceedance of the acute toxicity requirements of R 323.1219, upon written notification by the Department, the following conditions apply. Within 90 days of the above notification, the permittees shall implement a Toxicity Reduction Evaluation (TRE). The objective of the TRE shall be to reduce the toxicity of the final effluent from Monitoring Point 049F to <3.0 TU_A within three (3) years of notification. The following documents are available as guidance to reduce toxicity to acceptable levels: Phase I, EPA/600/6-91/003; Phase II, EPA/600/R-92/080; Phase III, EPA/600/R-92/081; and Publicly Owned Treatment Works, EPA/833B-99/002. The tests shall be conducted and reported as specified above. Upon approval from the Department, the acute toxicity tests may be performed using the more sensitive species identified in the acute toxicity database. If a more sensitive species cannot be identified, the acute toxicity tests shall be performed with both species. Annual progress reports shall be submitted to the Department within 30 days of the completion of the last test of each annual cycle.

2) This permit may be modified in accordance with applicable laws and rules to include additional whole effluent toxicity control requirements as necessary.

2. Effluent Limitations, Monitoring Point 049A

During the period beginning on the effective date of this permit and lasting until the expiration date of this permit, the permittees are approved to discharge treated municipal wastewater and treated storm water runoff from Monitoring Point 049A through Outfall 049 (DRO). Outfall 049 (DRO) discharges to the Detroit River. Such discharge shall be limited and monitored by the GLWA as specified below.

Monitoring Point 049A is a primary treated effluent conduit. There shall be no discharge from Monitoring Point 049A directly to the Detroit River through Outfall 049 (DRO) unless the discharge from Monitoring Point 049B exceeds a peak hourly flow of 930 MGD (which includes recycle) or in accordance with an approved GLWA Wet Weather Operational Plan (see Part I.A.11.). Discharges from Monitoring Point 049A shall be limited and monitored by the permittees as specified below.

<u>Parameter</u>	<u>Maximum Limits for Quantity or Loading</u>			<u>Maximum Limits for Quality or Concentration</u>			<u>Monitoring Frequency</u>	<u>Sample Type</u>
	<u>Monthly</u>	<u>Daily</u>	<u>Units</u>	<u>Monthly</u>	<u>Daily</u>	<u>Units</u>		
Flow	(report)	(report)	MGD	---	---	---	Daily	Report Total Daily Flow
Carbonaceous Biochemical Oxygen Demand (CBOD ₅)	---	---	---	40	(report)	mg/l	Daily	24-Hr Composite
Total Suspended Solids	---	---	---	70	(report)	mg/l	Daily	24-Hr Composite
Total Phosphorus (as P)	---	---	---	1.5	(report)	mg/l	Daily	24-Hr Composite
Ammonia Nitrogen (as N)	---	---	---	(report)	(report)	mg/l	Daily	24-Hr Composite
Total Mercury								
– Corrected	(report)	(report)	lbs/day	(report)	(report)	ng/l	2x Monthly	Grab
– Uncorrected	---	---	---	---	(report)	ng/l	2x Monthly	Grab
– Field Duplicate	---	---	---	---	(report)	ng/l	2x Monthly	Grab
– Field Corrected	---	---	---	---	(report)	ng/l	2x Monthly	Grab
– Laboratory Method Blank	---	---	---	---	(report)	ng/l	2x Monthly	Grab
	<u>12-Month Rolling Average</u>			<u>12-Month Rolling Average</u>				
Total Mercury	0.19	---	lbs/day	25	---	ng/l	Monthly	Calculation

- a. Sampling Locations
The sampling locations for the pollutants in Part 1.A.2. of this permit shall be representative of the effluent and consistent with the locations approved by the Department. Samples for CBOD₅, Total Suspended Solids, Ammonia Nitrogen, Total Mercury, and Total Phosphorus shall be taken prior to mixing with other waste streams. The Department may approve alternate sampling locations that are demonstrated by the permittees to be representative of the effluent
- b. Sampling of Short-Term Wet Weather Events
If the first calendar day of the discharge event through Monitoring Point 049A includes less than three hours of flow but continues into the next calendar day, the sampling can be included as a part of the subsequent event the following day.
- c. Final Effluent Limitation for Total Mercury
The final limit for total mercury is the Discharge Specific Level Currently Achievable (LCA) based on a multiple discharger variance from the WQBEL of 1.3 ng/l, pursuant to Rule 1103(9) of the Water Quality Standards. Compliance with the LCA shall be determined as a 12-month rolling average, the calculation of which may be done using blank-corrected sample results. The 12-month rolling average shall be determined by adding the present monthly average result to the preceding 11 monthly average results then dividing the sum by 12. For facilities with quarterly monitoring requirements for total mercury, quarterly monitoring shall be equivalent to three (3) months of monitoring in calculating the

12-month rolling average. Facilities that monitor more frequently than monthly for total mercury must determine the monthly average result, which is the sum of the results of all data obtained in a given month divided by the total number of samples taken, in order to calculate the 12-month rolling average. If the 12-month rolling average for any month is less than or equal to the LCA, the GLWA will be considered to be in compliance for total mercury for that month, provided the GLWA is also in full compliance with the Pollutant Minimization Program for Total Mercury, set forth in Part I.A.10. of this permit.

The permittee may choose to demonstrate that an alternate site-specific LCA is appropriate and request a permit modification. Such request and supporting documentation shall be submitted in writing to the Department. Supporting documentation shall include a minimum of 12 samples taken over 12-month period in accordance with EPA Method 1631. Upon approval, this permit may be modified in accordance with applicable laws and rules to incorporate the alternate site-specific LCA as the effluent limitation for Total Mercury.

After a minimum of 12 monthly data points have been collected, the permittees may request a reduction in the monitoring frequency for total mercury. This request shall contain an explanation as to why the reduced monitoring is appropriate and shall be submitted to the Department. Upon receipt of written approval and consistent with such approval, the permittees may reduce the monitoring frequency for total mercury indicated in Part I.A.2. of this permit. The Department may revoke the approval for reduced monitoring at any time upon notification to the permittees.

d. Total Mercury Testing and Additional Reporting Requirements

The analytical protocol for total mercury shall be in accordance with EPA Method 1631, Revision E, "Mercury in Water by Oxidation, Purge and Trap, and Cold Vapor Atomic Fluorescence Spectrometry." The quantification level for total mercury shall be 0.5 ng/l, unless a higher level is appropriate because of sample matrix interference. Justification for higher quantification levels shall be submitted to the Department within 30 days of such determination.

The use of clean technique sampling procedures is required unless the permittees can demonstrate to the Department that an alternate sampling procedure is representative of the discharge. Guidance for clean technique sampling is contained in EPA Method 1669, Sampling Ambient Water for Trace Metals at EPA Water Quality Criteria Levels (Sampling Guidance), EPA-821-R96-001, July 1996. Information and data documenting the permittee's sampling and analytical protocols and data acceptability shall be submitted to the Department upon request.

In order to demonstrate compliance with EPA Method 1631E and EPA Method 1669, the permittees shall report, on the daily sheet, the analytical results of all field blanks and field duplicates collected in conjunction with each sampling event, as well as laboratory method blanks when used for blank correction. The permittees shall collect at least one (1) field blank and at least one (1) field duplicate per sampling event. If more than ten (10) samples are collected during a sampling event, the permittees shall collect at least one (1) additional field blank AND field duplicate for every ten (10) samples collected. Only field blanks or laboratory method blanks may be used to calculate a concentration lower than the actual sample analytical results (i.e., a blank correction). Only one (1) blank (field OR laboratory method) may be used for blank correction of a given sample result, and only if the blank meets the quality control acceptance criteria. If blank correction is not performed on a given sample analytical result, the permittees shall report under "Total Mercury – Corrected" the same value reported under "Total Mercury – Uncorrected." The field duplicate is for quality control purposes only; its analytical result shall not be averaged with the sample result.

3. Effluent Limitations, Monitoring Point 049B

During the period beginning on the effective date of this permit and lasting until the expiration date of this permit, the permittees are authorized to discharge treated municipal wastewater from Monitoring Point 049B through Outfall 049 (DRO), or through Outfall 050 (RRO) when there is reduced hydraulic capacity through DRO or during wet weather, once the RRO Disinfection Project is completed. Outfall 049 (DRO) discharges to the Detroit River. Outfall 050 (RRO) discharges to the Rouge River. In addition, the permittees are authorized to discharge treated municipal wastewater from Monitoring Point 049B through Outfall 050 to the Rouge River as provided in Part I.A.4.

Outfall 049B is the combined secondary treated effluent conduit for all dry weather flows and all wet weather flows up to and including a peak hourly flow of 930 MGD (which includes recycle).

Discharges from Monitoring Point 049B shall be limited and monitored by the permittees as specified below.

<u>Parameter</u>	<u>Maximum Limits for Quantity or Loading</u>				<u>Maximum Limits for Quality or Concentration</u>				<u>Monitoring Frequency</u>	<u>Sample Type</u>
	<u>Monthly</u>	<u>7-Day</u>	<u>Daily</u>	<u>Units</u>	<u>Monthly</u>	<u>7-Day</u>	<u>Daily</u>	<u>Units</u>		
Flow (This flow measurement is all secondary flow minus recycle and buffer flows)	(report)	---	(report)	MGD	---	---	---	---	Daily	Report Total Daily Flow
Recycled Flow (Screened Final Effluent)	(report)	---	(report)	MGD	---	---	---	---	Daily	Report Total Daily SFE Flow
Buffer Flow	(report)	---	(report)	MGD	---	---	---	---	Daily	Report Total Daily Flow
Carbonaceous Biochemical Oxygen Demand (CBOD ₅)	194,000	310,000	---	lbs/day	25	40	(report)	mg/l	Daily	24-Hr Composite
Total Suspended Solids	233,000	349,000	---	lbs/day	30	45	---	mg/l	Daily	24-Hr Composite
Ammonia Nitrogen (as N)	---	---	---	---	(report)	---	(report)	mg/l	Daily	24-Hr Composite
Total Mercury	(report)	---	(report)	lbs/day	(report)	---	(report)	ng/l	Quarterly	Grab
– Corrected	(report)	---	(report)	lbs/day	(report)	---	(report)	ng/l	Quarterly	Grab
– Uncorrected	---	---	---	---	---	---	(report)	ng/l	Quarterly	Grab
– Field Duplicate	---	---	---	---	---	---	(report)	ng/l	Quarterly	Grab
– Field Corrected	---	---	---	---	---	---	(report)	ng/l	Quarterly	Grab
– Laboratory Method Blank	---	---	---	---	---	---	(report)	ng/l	Quarterly	Grab
	<u>12 Month Rolling Average</u>				<u>12 Month Rolling Average</u>					
Total Mercury	0.023	---	---	lbs/day	3.0	---	---	ng/l	Monthly	Calculation
					<u>Minimum Daily</u>		<u>Maximum Daily</u>			
pH	---	---	---	---	6.0		9.0	S.U.	Daily	Grab
Total Phosphorus (as P)	5400	---	---	lbs/day	0.7	---	(report)	mg/l	Daily	24-Hr Composite
	<u>Six Month Average (April - Sept.)</u>				<u>Six Month Average (April - Sept.)</u>					
Total Phosphorus	4600	---	---	lbs/day	0.6	---	---	mg/l	(see I.A.3.c)	Calculation

				Minimum Monthly					
CBOD ₅ Minimum % Removal	---	---	---	85	---	---	%	Monthly	Calculation
Total Suspended Solids Minimum % Removal			---	85	---	---	%	Monthly	Calculation

- a. Sampling Locations
Samples for CBOD₅, Total Suspended Solids, Ammonia Nitrogen, Total Phosphorus, Total Mercury and pH shall be taken prior to mixing with other waste streams. Samples for pH shall be collected only during periods of discharge from Monitoring Point 049A through Outfall 049 (DRO).
- b. Percent Removal Requirements
These requirements shall be calculated based on the monthly (30-day) effluent CBOD5 and TSS concentrations and the monthly influent concentrations for approximately the same period.
- c. Total Phosphorus Six Month Average Limit (April - September)
The six month average shall be determined by adding the six monthly average results from April through September and dividing the sum by six. For the purpose of reporting on the Discharge Monitoring Reports, the permittees shall calculate and report the six month average on the October Discharge Monitoring Report.
- d. Final Effluent Limitation for Total Mercury
The final limit for total mercury is the Discharge Specific Level Currently Achievable (LCA) based on a multiple discharger variance from the WQBEL of 1.3 ng/l, pursuant to Rule 1103(9) of the Water Quality Standards. Compliance with the LCA shall be determined as a 12-month rolling average, the calculation of which may be done using blank-corrected sample results. The 12-month rolling average shall be determined by adding the present monthly average result to the preceding 11 monthly average results then dividing the sum by 12. For facilities with quarterly monitoring requirements for total mercury, quarterly monitoring shall be equivalent to three (3) months of monitoring in calculating the 12-month rolling average. Facilities that monitor more frequently than monthly for total mercury must determine the monthly average result, which is the sum of the results of all data obtained in a given month divided by the total number of samples taken, in order to calculate the 12-month rolling average. If the 12-month rolling average for any month is less than or equal to the LCA, the permittees will be considered to be in compliance for total mercury for that month, provided the permittees are also in full compliance with the Pollutant Minimization Program for Total Mercury, set forth in Part I.A.10. of this permit.

The permittee may choose to demonstrate that an alternate site-specific LCA is appropriate and request a permit modification. Such request and supporting documentation shall be submitted in writing to the Department. Supporting documentation shall include a minimum of 12 samples taken over 12-month period in accordance with EPA Method 1631. Upon approval, this permit may be modified in accordance with applicable laws and rules to incorporate the alternate site-specific LCA as the effluent limitation for Total Mercury.

After a minimum of 12 monthly data points have been collected, the permittees may request a reduction in the monitoring frequency for total mercury. This request shall contain an explanation as to why the reduced monitoring is appropriate and shall be submitted to the Department. Upon receipt of written approval and consistent with such approval, the permittees may reduce the monitoring frequency for total mercury indicated in Part I.A.3. of this permit. The Department may revoke the approval for reduced monitoring at any time upon notification to the permittees.

- e. Total Mercury Testing and Additional Reporting Requirements
The analytical protocol for total mercury shall be in accordance with EPA Method 1631, Revision E, "Mercury in Water by Oxidation, Purge and Trap, and Cold Vapor Atomic Fluorescence Spectrometry." The quantification level for total mercury shall be 0.5 ng/l, unless a higher level is appropriate because of sample matrix interference. Justification for higher quantification levels shall be submitted to the Department within 30 days of such determination.

The use of clean technique sampling procedures is required unless the permittees can demonstrate to the Department that an alternate sampling procedure is representative of the discharge. Guidance for clean technique sampling is contained in EPA Method 1669, Sampling Ambient Water for Trace Metals at EPA Water Quality Criteria Levels (Sampling Guidance), EPA-821-R96-001, July 1996. Information and data documenting the permittee's sampling and analytical protocols and data acceptability shall be submitted to the Department upon request.

In order to demonstrate compliance with EPA Method 1631E and EPA Method 1669, the permittees shall report, on the daily sheet, the analytical results of all field blanks and field duplicates collected in conjunction with each sampling event, as well as laboratory method blanks when used for blank correction. The permittees shall collect at least one (1) field blank and at least one (1) field duplicate per sampling event. If more than ten (10) samples are collected during a sampling event, the permittees shall collect at least one (1) additional field blank AND field duplicate for every ten (10) samples collected. Only field blanks or laboratory method blanks may be used to calculate a concentration lower than the actual sample analytical results (i.e., a blank correction). Only one (1) blank (field OR laboratory method) may be used for blank correction of a given sample result, and only if the blank meets the quality control acceptance criteria. If blank correction is not performed on a given sample analytical result, the permittees shall report under "Total Mercury – Corrected" the same value reported under "Total Mercury – Uncorrected." The field duplicate is for quality control purposes only; its analytical result shall not be averaged with the sample result.

4. Interim Effluent Limitations, Monitoring Point 050A

During the period beginning on the effective date of this permit and lasting until initiation of operation of the RRO Disinfection Project, the permittees are approved to discharge treated municipal wastewater and treated storm water runoff from Monitoring Point 050A through Outfall 050 (RRO). Normally, the discharge may consist of only primary treated effluent when the discharge is necessary due to hydraulic constraints resulting from wet weather events. There shall be no discharge from Monitoring Point 050A unless the discharge from Monitoring Point 049B exceeds a peak hourly flow of 930 MGD (which includes recycle) or in accordance with an approved GLWA WRRF Wet Weather Operational Plan (see Part I.A.11.). Discharge from Outfall 050 (RRO) is not allowed unless hydraulically or structurally necessary. Outfall 050 (RRO) discharges to the Rouge River.

Other options for discharge from Outfall 050 include, 1) when Outfall 049 (DRO) is out-of-service, the discharge may consist of secondary or secondary and primary treated wastewater, 2) when Outfall 049 (DRO) has reduced hydraulic capacity the discharge may consist of secondary or secondary and primary treated wastewater, and 3) when there is department approved limited secondary capacity when Outfall 049 cannot be used due to construction, the discharge may consist of secondary or secondary and primary treated wastewater. Discharges from Monitoring Point 050A shall be limited and monitored by the permittees as specified below.

<u>Parameter</u>	<u>Maximum Limits for Quantity or Loading</u>				<u>Maximum Limits for Quality or Concentration</u>				<u>Monitoring Frequency</u>	<u>Sample Type</u>
	<u>Monthly</u>	<u>7-Day</u>	<u>Daily</u>	<u>Units</u>	<u>Monthly</u>	<u>7-Day</u>	<u>Daily</u>	<u>Units</u>		

Limitations and monitoring requirements in effect when Outfall 049 is out-of-service and prior to initiation of operation of the RRO Disinfection Project:

All limitations and monitoring specified in Part I.A.1. apply except for the Available Cyanide monitoring requirement, Total Residual Chlorine requirement, and the Fecal Coliform Bacteria limitations, which are replaced with the limitations and monitoring requirements specified below with the Total Residual Chlorine monitoring and limitation removed:

Available Cyanide	---	---	---	---	---	---	89	µg/l	Daily	Grab
Fecal Coliform Bacteria	---	---	---	---	(report)	(report)	---	cts/100 ml	Daily	Grab

a. Sampling of Short-Term Wet Weather Events

If the first calendar day of the discharge event through Monitoring Point 050A includes less than three hours of flow but continues into the next calendar day, the sampling can be included as a part of the subsequent event the following day.

4. Interim Effluent Limitations, Monitoring Point 050A (continued)

Parameter	Maximum Limits for Quantity or Loading				Maximum Limits for Quality or Concentration				Monitoring Frequency	Sample Type
	Monthly	7-Day	Daily	Units	Monthly	7-Day	Daily	Units		
Limitations and monitoring requirements in effect during other periods of discharge from Monitoring Point 050A and prior to Initiation of operation of the RRO Disinfection Project:										
Flow	(report)	---	(report)	MGD	---	---	---	---	Daily	Report Total Daily Flow
Carbonaceous Biochemical Oxygen Demand (CBOD ₅)	---	---	---	---	40	---	(report)	mg/l	Daily	24-Hr Composite
Total Suspended Solids	---	---	---	---	70	---	(report)	mg/l	Daily	24-Hr Composite
Total Phosphorus (as P)	---	---	---	---	1.5	---	(report)	mg/l	Daily	24-Hr Composite
Available Cyanide	---	---	---	---	---	---	89	µg/l	Daily	Grab
Fecal Coliform Bacteria	---	---	---	---	(report)	---	(report)	cts/100 ml	Daily	Grab
Ammonia Nitrogen (as N)	---	---	---	---	(report)	---	(report)	mg/l	Daily	24-Hr Composite
Total Copper	---	---	---	---	---	---	(report)	µg/l	Daily	24-Hr Composite
Total Polychlorinated Biphenyls (PCBs)										
Aroclor 1016	---	---	---	---	---	---	(report)	µg/l	Weekly	24-Hr Composite
Aroclor 1221	---	---	---	---	---	---	(report)	µg/l	Weekly	24-Hr Composite
Aroclor 1232	---	---	---	---	---	---	(report)	µg/l	Weekly	24-Hr Composite
Aroclor 1242	---	---	---	---	---	---	(report)	µg/l	Weekly	24-Hr Composite
Aroclor 1248	---	---	---	---	---	---	(report)	µg/l	Weekly	24-Hr Composite
Aroclor 1254	---	---	---	---	---	---	(report)	µg/l	Weekly	24-Hr Composite
Aroclor 1260	---	---	---	---	---	---	(report)	µg/l	Weekly	24-Hr Composite
Maximum PCB										
Aroclor										
See I.A.4.e.	---	---	---	---	(report)	---	---	µg/l	Monthly	See I.A.4.e.
Minimum										
Daily										
pH	---	---	---	---	6.0	9.0		S.U.	Daily	Grab
Dissolved Oxygen	---	---	---	---	(report)	---		mg/l	Daily	Grab

- a. Narrative Standard
The receiving water shall contain no turbidity, color, oil films, floating solids, foams, settleable solids, or deposits as a result of this discharge in unnatural quantities which are or may become injurious to any designated use.
- b. Sampling Locations
The sampling locations for the pollutants in Part 1.A.4. of this permit shall be representative of the effluent and consistent with the locations approved by the Department. The Department may approve alternate sampling locations that are demonstrated by the GLWA to be representative of the effluent.

- c. **Sampling of Short-Term Wet Weather Events**
If the first calendar day of the discharge event through Monitoring Point 050A includes less than three hours of flow but continues into the next calendar day, the sampling can be included as a part of the subsequent event the following day.
- d. **Analytical Methods and Quantification Levels for Available Cyanide and Total Copper**
The sampling procedures, preservation and handling, and analytical protocol for compliance monitoring for Available Cyanide shall be in accordance with EPA Method OIA-1677. The quantification levels for Available Cyanide and Total Copper shall be 2.0 µg/l and 1.0 µg/l respectively unless a higher level is appropriate because of sample matrix interference. Justification for higher quantification levels shall be submitted to the Department within 30 days of such determination. Upon approval of the Department, the permittees may use alternate analytical methods (for parameters with methods specified in 40 CFR 136, the alternate methods are restricted to those listed in 40 CFR 136).
- e. **Limits Below the Quantification Level – Total Polychlorinated Biphenyls (PCBs)** The sampling procedures, preservation and handling, and analytical protocol for compliance monitoring for Total PCBs shall be in accordance with EPA Method 608.3. Upon approval from the Department, the permittees may use alternate analytical methods (for parameters with methods specified in 40 CFR, Part 136, the alternate methods are restricted to those listed in 40 CFR, Part 136). The quantification level shall be 0.1 ug/l unless a higher level is appropriate because of sample matrix interference. Justification for a higher quantification level shall be submitted to the Department within 30 days of such determination.

For the purpose of reporting on the Daily tab of the DMR, individual aroclor results less than the quantification level shall be reported as "<0.1." This permit condition does not authorize the discharge of PCBs at levels that are injurious to the designated uses of the waters of the state or that constitute a threat to the public health or welfare.

5. Final Effluent Limitations, Monitoring Point 050A

Upon initiation of operation of the RRO Disinfection Project, the permittees are approved to discharge secondary treated municipal wastewater and primary treated municipal wastewater when hydraulically necessary from Monitoring Point 050A through Outfall 050 (RRO). Outfall 050 (RRO) discharges to the Rouge River. Discharge from Outfall 050 (RRO) is approved when the hydraulic capacity of Outfall 049 (DRO) is not sufficient to meet the approved GLWA wet weather operational plan (see Part I.A.11.). Such discharge shall be limited and monitored by the permittees as specified below.

<u>Parameter</u>	<u>Maximum Limits for Quantity or Loading</u>				<u>Maximum Limits for Quality or Concentration</u>				<u>Monitoring Frequency</u>	<u>Sample Type</u>
	<u>Monthly</u>	<u>7-Day</u>	<u>Daily</u>	<u>Units</u>	<u>Monthly</u>	<u>7-Day</u>	<u>Daily</u>	<u>Units</u>		
Flow	(report)	---	(report)	MGD	---	---	---	---	Daily	Report Total Daily Flow
Available Cyanide	---	---	---	---	---	---	44	µg/l	Daily	Grab
Total Copper	---	---	---	---	---	---	(report)	µg/l	Monthly	24-Hr Composite
Fecal Coliform Bacteria	---	---	---	---	200	400	---	cts/100 ml	Daily	Grab
Total Residual Chlorine	---	---	---	---	---	---	38	µg/l	Daily	Grab
Oil & Grease	---	---	---	---	---	15	---	mg/l	Daily	Grab
Total Polychlorinated Biphenyls (PCBs)										
Aroclor 1016	---	---	---	---	---	---	(report)	µg/l	Weekly	24-Hr Composite
Aroclor 1221	---	---	---	---	---	---	(report)	µg/l	Weekly	24-Hr Composite
Aroclor 1232	---	---	---	---	---	---	(report)	µg/l	Weekly	24-Hr Composite
Aroclor 1242	---	---	---	---	---	---	(report)	µg/l	Weekly	24-Hr Composite
Aroclor 1248	---	---	---	---	---	---	(report)	µg/l	Weekly	24-Hr Composite
Aroclor 1254	---	---	---	---	---	---	(report)	µg/l	Weekly	24-Hr Composite
Aroclor 1260	---	---	---	---	---	---	(report)	µg/l	Weekly	24-Hr Composite
Maximum PCB Aroclor										
See I.A.5.f.	---	---	---	---	<0.1	---	---	µg/l	Monthly	See I.A.5.f.
Minimum Daily Maximum Daily										
pH	---	---	---	---	6.0	---	9.0	S.U.	Daily	
Dissolved Oxygen	---	---	---	---	3.0	---	---	mg/l	Daily	Grab

- a. Narrative Standard
The receiving water shall contain no turbidity, color, oil films, floating solids, foams, settleable solids, suspended solids, or deposits as a result of this discharge in unnatural quantities which are or may become injurious to any designated use.
- b. Sampling Locations
The sampling locations for the pollutants in Part I.A.5. of this permit shall be representative of the effluent and consistent with the locations approved by the Department. The Department may approve alternate sampling locations that are demonstrated by the permittees to be representative of the effluent.
- c. Sampling of Short-Term Wet Weather Events
If the first calendar day of the discharge event includes less than three hours of flow but continues into the next calendar day, the sampling can be included as part of the subsequent event the following day.

- d. Total Residual Chlorine (TRC)
Compliance with the TRC limit shall be determined on the basis of one or more grab samples. If more than one (1) sample per day is taken, the additional samples shall be collected in near equal intervals over approximately eight (8) hours. The samples shall be analyzed immediately upon collection and the average reported as the daily concentration. Samples shall be analyzed in accordance with Part II.B.2. of this permit.
- e. Analytical Methods and Quantification Levels for Available Cyanide and Total Copper
The sampling procedures, preservation and handling, and analytical protocol for compliance monitoring for Available Cyanide shall be in accordance with EPA Method OIA-1677. The quantification levels for Available Cyanide and Total Copper shall be 2.0 µg/l and 1.0 µg/l, respectively, unless a higher level is appropriate because of sample matrix interference. Justification for higher quantification levels shall be submitted to the Department within 30 days of such determination. Upon approval of the Department, the permittees may use alternate analytical methods (for parameters with methods specified in 40 CFR 136, the alternate methods are restricted to those listed in 40 CFR 136).
- f. Limits Below the Quantification Level – Total Polychlorinated Biphenyls (PCBs)
The sampling procedures, preservation and handling, and analytical protocol for compliance monitoring for Total PCBs shall be in accordance with EPA Method 608.3. Upon approval from the Department, the permittees may use alternate analytical methods (for parameters with methods specified in 40 CFR, Part 136, the alternate methods are restricted to those listed in 40 CFR, Part 136). The quantification level shall be 0.1 ug/l unless a higher level is appropriate because of sample matrix interference. Justification for a higher quantification level shall be submitted to the Department within 30 days of such determination.

The water quality-based effluent limitation for Total PCBs is 2.6×10^{-5} µg/l (2.0×10^{-4} lbs/day) maximum monthly average. This is less than the quantification level. Control requirements are therefore established consistent with R 323.1213. **The discharge of any individual aroclor at or above the quantification level of 0.1 ug/l is a specific violation of this permit.** If concentrations of all aroclors representing a monitoring period are less than their quantification levels, the permittees will be considered to be in compliance with the permit for the monitoring period that the analyses represent, provided that the permittees are also in full compliance with the Pollutant Minimization Program for Total PCBs set forth in Part I.A.10 of this permit. For the purpose of reporting on the Daily tab of the DMR, individual aroclor results less than the quantification level shall be reported as "<0.1." For the purpose of reporting on the Summary tab of the DMR, the value reported under "Maximum PCB Aroclor" shall be the highest aroclor concentration observed during the monitoring period. This permit condition does not authorize the discharge of PCBs at levels that are injurious to the designated uses of the waters of the state or that constitute a threat to the public health or welfare.

- g. Schedule of Implementation
The permittees shall implement the following for Outfall 050 (RRO) Disinfection Program:
- 1) On or before February 1, 2010 (submitted), the permittees shall submit for review and approval a basis of design report for the previously proposed Outfall 084 (RRO2).
 - 2) On or before March 1, 2011 (submitted), the permittees shall submit for review and approval complete plans and specifications for Segment 1 of the previously proposed Outfall 084 (RRO2) project. Segment 1 consists of improvements undertaken at the WRRF consistent with the approved Basis of Design report.
 - 3) On or before July 1, 2012 (submitted), the permittees shall commence construction of Segment 1, consistent with the approved plans and specifications.
 - 4) On or before July 1, 2013 (submitted), the permittees shall submit a construction progress report for Segment 1 of the previously proposed Outfall 084 (RRO2).
 - 5) On or before March 1, 2015, (completed) the permittees shall complete construction of Segment 1 of the previously proposed Outfall 084 (RRO2) project.

- 6) On or before June 1, 2016, (submitted) the permittees shall submit for review and approval a complete basis of design report, and complete plans and specifications, for the Outfall 050 (RRO) Disinfection Project (if design, bid, build). Alternatively, if DWSD chooses to pursue design-build for the Outfall 050 (RRO) Disinfection Project, DWSD shall submit on or before June 1, 2016, (submitted) a detailed engineering report for the overall project, a permitting plan (that includes a description of the construction segments), a timetable for Part 41 permit application submittal, and sufficient project schematics for the overall project.
- 7) On or before November 1, 2016, (completed) the permittees shall submit complete plans and specifications for at a minimum the first segment to be construction under a design-build contract.
- 8) On or before April 1, 2017, (commenced) the permittees shall commence construction of the RRO Disinfection Project, consistent with the approved plans and specifications.
- 9) On or before April 1, 2018, (submitted) the permittees shall submit a construction progress report for RRO Disinfection Project.
- 10) On or before April 1, 2019, (completed) the permittees shall complete construction of RRO Disinfection Project and place into full operation the facilities to achieve final effluent limits specified in Part I.A.5.

During the period beginning on the effective date of this permit and lasting until the expiration date of this permit, the permittees are authorized to discharge treated combined sewage from the Hubbell/Southfield Combined Sewer Overflow (CSO) Retention Treatment Basin (RTB), Monitoring Point 101A, through Outfall 101; from the Puritan/Fenkell CSO RTB, Monitoring Point 102A, through Outfall 102; from the Seven Mile CSO RTB, Monitoring Point 103A, through Outfall 103; from the Belle Isle RTB, Monitoring Point 108A, through Outfall 108; from the Oakwood RTB, Monitoring Point 109A, through Outfall 109; and from the Conner Creek CSO RTB Monitoring Point 104A, through Outfall 104 when the basins are full and wastewater flows exceed downstream interceptor capacity. Outfall 101, Outfall 102, Outfall 103, and Outfall 109 discharge to the Rouge River. Outfall 108 discharges to the Detroit River. Outfall 104 discharges to Conner Creek. Such discharges shall be limited and monitored by the permittees as specified below:

Influent Characteristics	Maximum Limits for Quantity or Loading				Maximum Limits for Quality or Concentration				Monitoring Frequency	Sample Type
	Monthly	7-Day	Daily	Units	Monthly	7-Day	Event	Units		
Flow	(report)	---	(report)	MGD	---	---	---	---	Daily	Report Total Daily Flow
Effluent Characteristics										
Flow	(report)	---	(report)	MGD	---	---	---	---	Daily	Report Total Daily Flow
Carbonaceous Biochemical Oxygen Demand (CBOD ₅)	---	---	---	---	(report)	---	(report)	mg/l	Event	Composite
Total Suspended Solids	---	---	---	---	(report)	---	(report)	mg/l	Event	Composite
Ammonia Nitrogen (as N)	---	---	---	---	(report)	---	(report)	mg/l	Event	Composite
Total Phosphorus (as P)	---	---	---	---	(report)	---	(report)	mg/l	Event	Composite
Fecal Coliform Bacteria										
May 1 – October 31	---	---	---	---	---	---	400	cts/100 ml	See I.A.6.a.	Grab
November 1 – April 30	---	---	---	---	---	---	1000	cts/100 ml	See I.A.6.a.	Grab
					Event Average		Event Maximum			
Total Residual Chlorine										
Any Event	---	---	---	---	(report)	---	(report)	mg/l	See I.A.6.a.	Grab
(See additional controls specified in Part I.A.8.)										

<u>Effluent Characteristics</u>	<u>Maximum Limits for Quantity or Loading</u>				<u>Maximum Limits for Quality or Concentration</u>				<u>Monitoring Frequency</u>	<u>Sample Type</u>
	<u>Monthly</u>	<u>7-Day</u>	<u>Daily</u>	<u>Units</u>	<u>Monthly</u>	<u>7-Day</u>	<u>Event</u>	<u>Units</u>		
Oil & Grease (Monitoring Point 109A only)	---	---	---	---	(report)	---	(report)	mg/l	Daily During Discharge	Grab
					<u>Event Minimum</u>		<u>Event Maximum</u>			
pH	---	---	---	---	(report)	---	(report)	S.U.	Daily During Discharge	Grab
Dissolved Oxygen	---	---	---	---	(report)	---	---	mg/l	Daily During Discharge	Grab

a. Retention Basin Monitoring and Reporting

The permittee shall conduct retention basin monitoring and report consistent with the requirements of Part II.C.2. of this permit. The permittee shall supply the results of each sample analyzed during each discharge period.

An **Event** starts when combined sewage is discharged into a facility, and ends when effluent flow (if any) ceases and does not resume within 24 hours.

Influent flow shall be reported for all wet weather events where combined sewage is discharged into the facility. Influent flow reporting shall also indicate the component of the total influent flow that is dewatered to the interceptor from the facility during an event and shall be reported in the comment section of the monthly Discharge Monitoring Reports (DMR). Alternate procedures may be approved by the Department.

Effluent flow shall be reported for all events that cause discharge from the facility to the receiving waters.

Effluent sampling for CBOD₅, TSS, Ammonia Nitrogen (as N), and Total Phosphorus (as P) shall be by effluent flow-weighted composite sampling over the entire event. Alternate procedures for determining an event composite may be approved by the Department if existing equipment cannot reliably determine a flow-weighted composite. For purposes of reporting for a discharge event that occurs on multiple calendar days, the composite pollutant concentrations for the event shall be reported on the day the discharge event ended. Individual events shall be determined by a lack of effluent discharge for 24 hours.

For **effluent pH**, report the maximum value of any individual sample taken during the month in the "Maximum" column under "Quality or Concentration" on the monthly DMRs and the minimum value of any individual sample taken during the month in the "Minimum" column under "Quality or Concentration" on the monthly DMRs. The individual values taken during the month shall be reported on the daily DMRs.

For **effluent dissolved oxygen**, report the lowest concentration of any individual sample in the "Minimum" column under the "Quantity or Concentration" on the monthly DMRs. The individual values taken during the month shall be reported on the daily DMRs.

For **effluent Fecal Coliform Bacteria and Total Residual Chlorine**, grab samples shall be collected every two (2) hours for the first six (6) hours of the discharge and every four (4) hours thereafter for the duration of the discharge; the first sample shall be collected as soon as practical after the discharge begins. For fecal coliform, the "event maximum" shall be reported on the daily DMRs as the geometric mean of all samples taken during an event, provided that three (3) or more samples are collected. For TRC, report the average of all samples in an event as the "Event Average" and the maximum individual sample in an event as the "Event Maximum" on the daily DMRs. The goal of the effluent sampling program is to collect at least three samples during each discharge event, and samples shall be collected at shorter intervals at the onset of the event, if the permittee estimates that the event duration may be less than six hours. For purposes of reporting for a discharge event that occurs on multiple calendar days, the pollutant concentrations for the event shall be reported on the day the discharge event ended. The highest event averages for Fecal Coliform and TRC shall also be reported in the "Maximum" columns under "Quality and Concentration" on the monthly DMRs.

b. Retention Treatment Basin Dewatering

The retention treatment basin shall be promptly dewatered as in accordance with the Department Approved Consolidated Annual Report following the need to divert flow to the basin and shall be maintained in readiness for use. The discharge of sludge or residual accumulations from the basin to the surface waters is prohibited. These sludges shall be promptly removed and disposed in accordance with procedures approved by the Department.

For this permit while the Regional Operational Plan is being revised, if up to 930 MGD (including recycle) is being processed with secondary treatment at the WRRF and no primary flow is being discharged, then tributary combined or sanitary storage basins in the GLWA system may be dewatered. Such dewatering will not be considered a violation of this permit, even if contrary to the Wet Weather Event definition (see Part II.A.). Once a revised Regional Operation Plan is developed, it shall be implemented once reviewed and approved by the Department.

c. Narrative Standard

The receiving water shall contain no turbidity, color, oil films, floating solids, foams, settleable solids, or deposits as a result of this discharge in unnatural quantities which are or may become injurious to any designated use.

d. Operation and Maintenance Plan

The permittee shall assure that discharges only occur in response to rainfall (or snowmelt) events and cease soon thereafter. Any rehabilitation and maintenance needs shall be addressed to ensure adequate sewer capacity and functionality. This may be accomplished through continued implementation of the approved Operation and Maintenance Plan.

7. Combined Sewer Overflow Screening and Disinfection Facilities Discharge Authorization, Monitoring Points 105A, 106A and 107A

During the period beginning on the effective date of this permit and lasting until the expiration date of this permit, the permittees are authorized to discharge treated combined sewage from the Leib Combined Sewer Overflow (CSO) Screening and Disinfection Facility Monitoring Point 105A through Outfall 105, from the St. Aubin CSO Screening and Disinfection Facility Monitoring Point 106A through Outfall 106, and from the Baby Creek CSO Screening and Disinfection Facility Monitoring Point 107A through Outfall 107 when the wastewater flows exceed downstream interceptor capacities. Outfall 105 and Outfall 106 discharge to the Detroit River. Outfall 107 discharges to the Rouge River. Such discharges shall be limited and monitored by the permittees as specified below:

<u>Effluent Characteristics</u>	<u>Maximum Limits for Quantity or Loading</u>				<u>Maximum Limits for Quality or Concentration</u>				<u>Monitoring Frequency</u>	<u>Sample Type</u>
	<u>Monthly</u>	<u>7-Day</u>	<u>Daily</u>	<u>Units</u>	<u>Monthly</u>	<u>7-Day</u>	<u>Daily</u>	<u>Units</u>		
Flow	(report)	---	(report)	MGD	---	---	---	---	Daily	Report Total Daily Flow
Carbonaceous Biochemical Oxygen Demand (CBOD ₅)	---	---	---	---	(report)	---	(report)	mg/l	Quarterly	Grab
Total Suspended Solids	---	---	---	---	(report)	---	(report)	mg/l	Quarterly	Grab
Ammonia Nitrogen (as N)	---	---	---	---	(report)	---	(report)	mg/l	Quarterly	Grab
Total Phosphorus (as P)	---	---	---	---	(report)	---	(report)	mg/l	Quarterly	Grab
Oil & Grease (Baby Creek CSO Screening & Disinfection Facility, only)	---	---	---	---	(report)	---	(report)	mg/l	Daily During Discharge	Grab
<u>Event Maximum</u>										
Fecal Coliform Bacteria										
May 1 – October 31	---	---	---	---	---	---	400	cts/100 ml	See I.A.7.a.	Grab
November 1 – April 30	---	---	---	---	---	---	1000	cts/100 ml	See I.A.7.a.	Grab
<u>Event Average</u>										
Total Residual Chlorine	---	---	---	---	(report)	---	(report)	mg/l	See I.A.7.a.	Grab
Any Event (see additional controls specified in Part 1.A.8.)										
<u>Event Minimum</u>										
pH	---	---	---	---	(report)	---	(report)	S.U.	Daily During Discharge	Grab
Dissolved Oxygen	---	---	---	---	(report)	---	---	mg/l	Daily During Discharge	Grab

- a. Screening and Disinfection Facilities Monitoring and Reporting
The permittees shall monitor screening and disinfection facilities performance and report the monitoring consistent with the requirements of Part II.C.2. of this permit. The permittees shall supply the results of each sample taken during each discharge period.

Effluent flow shall be reported for all events that cause discharge from the facility to the receiving waters.

For **effluent pH**, report the maximum value of any individual sample taken during the month in the "Maximum" column under "Quality or Concentration" on the monthly DMRs and the minimum value of any individual sample taken during the month in the "Minimum" column under "Quality or Concentration" on the monthly DMRs. The individual values taken during the month shall be reported on the daily DMRs.

For **effluent dissolved oxygen**, report the lowest concentration of any individual sample in the "Minimum" column under the "Quantity or Concentration" on the monthly DMRs. The individual values taken during the month shall be reported on the daily DMRs.

For **effluent Fecal Coliform Bacteria and Total Residual Chlorine**, grab samples shall be collected every two (2) hours for the first six (6) hours of the discharge and every four (4) hours thereafter for the duration of the discharge; the first sample shall be collected as soon as practical after the discharge begins. For fecal coliform, the "event maximum" shall be reported on the daily DMRs as the geometric mean of all samples taken during an event, provided that three (3) or more samples are collected. For TRC, report the average of all samples in an event as the "Event Average" and the maximum individual sample in an event as the "Event Maximum" on the daily DMRs. The goal of the effluent sampling program is to collect at least three samples during each discharge event, and samples shall be collected at shorter intervals at the onset of the event, if the permittees estimate that the event duration may be less than six hours. For purposes of reporting for a discharge event that occurs on multiple calendar days, the pollutant concentrations for the event shall be reported on the day the discharge event ended. The highest event averages for Fecal Coliform and TRC shall also be reported in the "Maximum" columns under "Quality and Concentration" on the monthly DMRs.

- b. **Narrative Standard**
The receiving water shall contain no turbidity, color, oil films, floating solids, foams, settleable solids, or deposits as a result of this discharge in unnatural quantities which are or may become injurious to any designated use.
- c. **Sampling Locations**
The sampling locations for the pollutants indicated in Part I.A.7 of this permit shall be representative of the effluent and consistent with the locations approved by the Department.
- d. **Operation and Maintenance Plan**
The permittees shall assure that discharges only occur in response to rainfall (or snowmelt) events and cease soon thereafter. Any rehabilitation and maintenance needs shall be addressed to ensure adequate sewer capacity and functionality. This may be accomplished through continued implementation of the approved Operation and Maintenance Plan.
- e. **Treatment Facility Dewatering**
The treatment facility shall be promptly dewatered (if applicable) in accordance with the Department Approved Consolidated Annual Report possible following the need to divert flow to the facility and shall be maintained in readiness for use. The discharge of sludge or residual accumulations from the facility to the surface waters is prohibited.

For this permit while the Regional Operational Plan is being revised, if up to 930 MGD (including recycle) is being processed with secondary treatment at the WRRF and no primary flow is being discharged, then tributary combined or sanitary storage basins in the GLWA system may be dewatered. Such dewatering will not be considered a violation of this permit, even if contrary to the Wet Weather Event definition (see Part II.A). Once a revised Regional Operation Plan is developed, it shall be implemented once reviewed and approved by the Department.

8. Total Residual Chlorine Minimization Program

The goal of the Total Residual Chlorine (TRC) Minimization Program is operate the CSO RTBs and the CSO screening and disinfection facilities in a manner that will provide consistent, effective disinfection while minimizing the discharge of TRC, recognizing the overall goal is compliance with the TRC Final Acute Value of 0.038 mg/l at any point in the receiving stream, unless it is determined by the Department by a permit action that a higher level is acceptable.

In addition, the Operational Goals for this facility are 1.5 mg/l TRC as an event average value and 2.0 mg/l (November – April) or 3.0 mg/l (May – October) TRC as an event instantaneous maximum value.

a. TRC Minimization Assessment (Assessment) (submitted)

The permittees shall prepare and conduct a program to assess the capability of each of the 5 CSO RTBs and screening and disinfection facilities as agreed to (a subset of those listed in Part I.A.6. and Part I.A.7.), to minimize the discharge of TRC. Each Assessment shall be conducted according to a schedule acceptable to the Department. Compliance with the Fecal Coliform Bacteria effluent limits set forth in Part I.A.6. and Part I.A.7. of this permit shall be maintained during each Assessment. Each Assessment shall include an evaluation of various operational practices under a variety of wet weather events to identify measures which can be taken to reduce TRC discharge concentrations. Upon notification by the Department, the permittees shall begin conducting each Assessment over an 18-month period and shall submit a report summarizing the results to the Department within 60 days of completion. An extension of an Assessment period beyond 18 months may be requested by the permittees for approval by the Department in the event that a sufficient number of CSO discharge events have not occurred to allow for an adequate assessment of operational procedures.

Each Assessment report shall include the expected achievable TRC discharge concentrations, recommendations as to specific protocols to be used to manage sodium hypochlorite (NaOCl) dosage rates under various conditions to achieve the Operational Goals, and recommended facility modifications to enhance the ability to control TRC levels while maintaining compliance with the Fecal Coliform Bacteria limits. Specific procedures for adjustment of NaOCl feed rates to minimize the discharge of TRC shall be submitted as part of the Operational Plan (and revised as appropriate in annual updates), as required by Part I.A.15.e. of this permit. The TRC minimization procedures, developed as part of each Assessment, shall be implemented upon approval by the Department.

b. Operational Goals

Upon completion of each Assessment, the permittees shall operate the facility with a goal of 1.5 mg/l TRC as an event average value and a goal of 2.0 mg/l (November – April) or 3.0 mg/l (May – October) TRC as an event instantaneous maximum value. If upon completion of an Assessment, the permittees determine the facility can achieve lower TRC goals than those specified above, then the permittees shall operate the facility to achieve the lower TRC levels. If either TRC goal is exceeded for a CSO discharge event, the permittees shall submit a written report to the Department within seven (7) days explaining the cause of the exceedance and describing the corrective measures that will be undertaken to prevent a future recurrence.

c. In-Stream TRC Effluent Plume Evaluation (submitted)

The permittees shall conduct an evaluation of the in-stream TRC effluent plume attributable to each of the agreed-to 5 CSO RTBs screening and disinfection facility discharges. The evaluation shall identify the location and size of the TRC effluent plume during and after CSO discharge events and identify the maximum TRC concentrations in-stream at various downstream locations. Upon notification by the Department to begin conducting each Assessment (Part I.A.8.a.), the permittees shall have 60 days to submit a TRC effluent plume work plan describing the proposed evaluation including sampling locations and a proposed implementation schedule such that the In-Stream TRC Effluent Plume Evaluation shall occur after completion of each Assessment and when the operational goals begin. The permittees shall implement the In-Stream TRC Effluent Plume Evaluation following the schedule upon Department approval of the TRC effluent plume work plan. The permittees shall submit a report documenting the results of the TRC Effluent Plume Evaluation within 90 days after completion of the field work.

d. Permit Re-Opener Clause

Upon completion of each TRC Minimization Assessment and each In-Stream TRC Effluent Plume Evaluation, the Department may reevaluate the need for TRC effluent limitations. This permit may be

modified in accordance with applicable laws and rules to incorporate such revisions as may be necessary to comply with Water Quality Standards at the time of discharge.

- e. Best Management Practices/Operator Coordination Work Group (Work Group)
The permittees shall attend and participate in at least quarterly Work Group meetings with representatives from other CSO facilities in Southeast Michigan to exchange information and share experiences relating to the operation and maintenance of CSO control facilities. Such Work Group meetings shall be used to develop Best Management Practices (BMPs) relating to CSO RTB operation, with an initial focus on actions to minimize the TRC discharge levels. At a minimum, the Work Group shall include representatives of the following CSO facilities: Birmingham CSO RTB, Bloomfield Village CSO RTB, Dearborn CSO, GLWA WRRF CSO Facilities, Inkster-Dearborn Heights CSO, Oakland County-Acacia Park (Acacia Park CSO Drainage District, Village of Beverly Hills, City of Birmingham), Redford Township CSO, River Rouge CSO, Wayne County – Dearborn Heights CSO, Wayne County – Inkster CSO, Wayne County – Inkster – Dearborn Heights CSO, and Wayne County – Redford – Livonia CSO. The Work Group shall submit an annual report summarizing the meetings and BMPs developed to the Department by March 1st of each year.

9. Additional Monitoring Requirements

As a condition of this permit, the permittees shall monitor the discharge from monitoring points 049F and 050A for the constituents identified below. This monitoring is an application requirement of 40 CFR 122.21(j), effective December 2, 1999. Testing shall be conducted in October 2019, May 2020, March 2021, and August 2021. Grab samples shall be collected for total phenols, and the Volatile Organic Compounds identified below. For all other parameters, 24-hour composite samples shall be collected.

Test species for whole effluent toxicity monitoring shall include fathead minnow **and** *Ceriodaphnia dubia*. If the permittees have received Department approval to conduct chronic toxicity testing using the more sensitive species identified in the toxicity database, the first three (3) tests required above may be performed using the more sensitive species. The last (4th) test shall be conducted using both species. Testing and reporting procedures shall follow procedures contained in EPA-821-R-02-013, "Short-term Methods for Estimating the Chronic Toxicity of Effluents and Receiving Waters to Freshwater Organisms" (Fourth Edition). When the effluent ammonia nitrogen (as N) concentration is greater than 3 mg/l, the pH of the toxicity test shall be maintained at a pH of 8 Standard Units. Acute and chronic toxicity data shall be included in the reporting for the toxicity test results. Toxicity test data acceptability is contingent upon the validation of the test method by the testing laboratory. Such validation shall be submitted to the Department upon request.

For selected parameters required under this section, the maximum acceptable quantification levels and analytical methods shall be as specified under Quantification Levels and Analytical Methods for Selected Parameters, below, unless a higher quantification level is appropriate because of sample matrix interference. Justification for higher quantification levels shall be submitted to the Department within 30 days of such determination.

The results of such additional monitoring shall be submitted with the application for reissuance (see the cover page of this permit for the application due date). The permittees shall notify the Department within 14 days of completing the monitoring for each month specified above in accordance with Part II.C.5. Additional reporting requirements are specified in Part II.C.11. The permittees shall report to the Department any whole effluent toxicity test results greater than 1.0 TU_A or 1.0 TU_C within five (5) days of becoming aware of the result. If, upon review of the analysis, it is determined that additional requirements are needed to protect the receiving waters in accordance with applicable water quality standards, the permit may then be modified by the Department in accordance with applicable laws and rules.

Whole Effluent Toxicity
chronic toxicity

Hardness
calcium carbonate

Metals (Total Recoverable), Cyanide and Total Phenols

antimony	arsenic	barium	
beryllium	boron	cadmium	chromium
copper	lead	nickel	
selenium	silver	thallium	zinc
total phenolic compounds			

Volatile Organic Compounds

acrolein	acrylonitrile	benzene	bromoform
carbon tetrachloride	chlorobenzene	chlorodibromomethane	chloroethane
2-chloroethylvinyl ether	chloroform	dichlorobromomethane	1,1-dichloroethane
1,2-dichloroethane	trans-1,2-dichloroethylene	1,1-dichloroethylene	1,2-dichloropropane
1,3-dichloropropylene	ethylbenzene	methyl bromide	methyl chloride
methylene chloride	1,1,2,2,-tetrachloroethane	tetrachloroethylene	toluene
1,1,1-trichloroethane	1,1,2-trichloroethane	trichloroethylene	vinyl chloride

Acid-Extractable Compounds

4-chloro-3-methylphenol	2-chlorophenol	2,4-dichlorophenol	2,4-dimethylphenol
4,6-dinitro-o-cresol	2,4-dinitrophenol	2-nitrophenol	4-nitrophenol
Pentachlorophenol	phenol	2,4,6-trichlorophenol	

Base/Neutral Compounds

acenaphthene	acenaphthylene	anthracene	benzidine
benzo(a)anthracene	benzo(a)pyrene	3,4-benzofluoranthene	benzo(ghi)perylene
benzo(k)fluoranthene	bis(2-chloroethoxy)methane	bis(2-chloroethyl)ether	bis(2-chloroisopropyl)ether
bis(2-ethylhexyl)phthalate	4-bromophenyl phenyl ether	butyl benzyl phthalate	2-chloronaphthalene
4-chlorophenyl phenyl ether	chrysene	di-n-butyl phthalate	di-n-octyl phthalate
dibenzo(a,h)anthracene	1,2-dichlorobenzene	1,3-dichlorobenzene	1,4-dichlorobenzene
3,3'-dichlorobenzidine	diethyl phthalate	dimethyl phthalate	2,4-dinitrotoluene
2,6-dinitrotoluene	1,2-diphenylhydrazine	fluoranthene	fluorene
Hexachlorobenzene	hexachlorobutadiene	hexachlorocyclo-pentadiene	hexachloroethane
indeno(1,2,3-cd)pyrene	isophorone	naphthalene	nitrobenzene
n-nitrosodi-n-propylamine	n-nitrosodimethylamine	n-nitrosodiphenylamine	phenanthrene
pyrene	1,2,4-trichlorobenzene		

Quantification Levels and Analytical Methods for Selected Parameters

Parameter	Quantification Level	Analytical Method
1,2-Diphenylhydrazine (as Azobenzene)	3.0 ug/l	
2,4,6-Trichlorophenol	5.0 ug/l	
2,4-Dinitrophenol	19 ug/l	
3,3'-Dichlorobenzidine	1.5 ug/l	EPA Method 605
4-chloro-3-methylphenol	7.0 ug/l	
4,4'-DDD	0.05 ug/l	EPA Method 608
4,4'-DDE	0.01 ug/l	EPA Method 608
4,4'-DDT	0.01 ug/l	EPA Method 608
Acrylonitrile	1.0 ug/l	
Aldrin	0.01 ug/l	EPA Method 608
Alpha-Hexachlorocyclohexane	0.01 ug/l	EPA Method 608
Antimony, Total	1 ug/l	
Arsenic, Total	1 ug/l	
Barium, Total	5 ug/l	
Benidine	0.1 ug/l	EPA Method 605
Beryllium, Total	1 ug/l	
Beta-Hexachlorocyclohexane	0.01 ug/l	EPA Method 608

Parameter	Quantification Level	Analytical Method
Bis (2-Chloroethyl) Ether	1.0 ug/l	
Boron, Total	20 ug/l	
Cadmium, Total	0.2 ug/l	
Chlordane	0.01 ug/l	EPA Method 608
Chromium, Hexavalent	5 ug/l	
Chromium, Total	10 ug/l	
Copper, Total	1 ug/l	
Cyanide, Available	2 ug/l	EPA Method OIA 1677
Cyanide, Total	5 ug/l	
Delta-Hexachlorocyclohexane	0.01 ug/l	EPA Method 608
Dieldrin	0.01 ug/l	EPA Method 608
Di-N-Butyl Phthalate	9.0 ug/l	
Endosulfan I	0.01 ug/l	EPA Method 608
Endosulfan II	0.01 ug/l	EPA Method 608
Endosulfan Sulfate	0.01 ug/l	EPA Method 608
Endrin	0.01 ug/l	EPA Method 608
Endrin Aldehyde	0.01 ug/l	EPA Method 608
Fluoranthene	1.0 ug/l	
Heptachlor	0.01 ug/l	EPA Method 608
Heptachlor Epoxide	0.01 ug/l	EPA Method 608
Hexachlorobenzene	0.01 ug/l	EPA Method 612
Hexachlorobutadiene	0.01 ug/l	EPA Method 612
Hexachlorocyclopentadiene	0.01 ug/l	EPA Method 612
Hexachloroethane	5.0 ug/l	
Lead, Total	1 ug/l	
Lindane	0.01 ug/l	EPA Method 608
Lithium, Total	10 ug/l	
Mercury, Total	0.5 ng/l	EPA Method 1631E
Nickel, Total	5 ug/l	
PCB-1016	0.1 ug/l	EPA Method 608.3
PCB-1221	0.1 ug/l	EPA Method 608.3
PCB-1232	0.1 ug/l	EPA Method 608.3
PCB-1242	0.1 ug/l	EPA Method 608.3
PCB-1248	0.1 ug/l	EPA Method 608.3
PCB-1254	0.1 ug/l	EPA Method 608.3
PCB-1260	0.1 ug/l	EPA Method 608.3
Pentachlorophenol	1.8 ug/l	
Perfluorooctane sulfonate (PFOS)	2.0 ng/l	ASTM D7979 or an isotope dilution method (sometimes referred to as Method 537 modified)
Perfluorooctanoic acid (PFOA)	2.0 ng/l	ASTM D7979 or an isotope dilution method (sometimes referred to as Method 537 modified)
Phenanthrene	1.0 ug/l	
Selenium, Total	1.0 ug/l	

Parameter	Quantification Level	Analytical Method
Silver, Total	0.5 ug/l	
Strontium, Total	1000 ug/l	
Sulfide, Dissolved	20 ug/l	
Thallium, Total	1 ug/l	
Toxaphene	0.1 ug/l	EPA Method 608
Vinyl Chloride	0.25 ug/l	
Zinc, Total	10 ug/l	

10. Pollutant Minimization Program for Total Mercury and PCBs

The goal of the Pollutant Minimization Program is to maintain the effluent concentration of total mercury at or below 1.3 ng/l and the final effluent limitations for Total Polychlorinated Biphenyls (PCBs). The permittees shall continue to implement the Pollutant Minimization Program approved on November 9, 1995, and updated in October, 1996, and modifications thereto, to proceed toward the goal. The Pollutant Minimization Program includes the following:

- an annual review and semi-annual monitoring of potential sources of mercury and PCBs entering the wastewater collection system, including wet weather sources such as runoff/contributions from contaminated sites in the collection area;
- a program for quarterly monitoring of influent and periodic monitoring of sludge for mercury and PCBs; and
- implementation of reasonable cost-effective control measures when sources of mercury and/or PCBs are discovered. Factors to be considered include significance of sources, economic considerations, and technical and treatability considerations.

On or before October 1st of each year, the permittees shall submit a status report for the previous calendar year to the Department that includes 1) the monitoring results for the previous year, 2) an updated list of potential mercury and/or PCB sources, and 3) a summary of all actions taken to reduce or eliminate identified sources of mercury and/or PCBs.

Any information generated as a result of the Pollutant Minimization Program set forth in this permit may be used to support a request to modify the approved program or to demonstrate that the Pollutant Minimization Program requirement has been completed satisfactorily.

A request for modification of the approved program and supporting documentation shall be submitted in writing to the Department for review and approval. The Department may approve modifications to the approved program (approval of a program modification does not require a permit modification), including a reduction in the frequency of the requirements under items a. and b.

This permit may be modified in accordance with applicable laws and rules to include additional mercury and/or PCB conditions and/or limitations as necessary.

11. Water Resource Recovery Facility Wet Weather Operational Plan

The approved Water Resource Recovery Facility Wet Weather Operational Plan provides the protocol for operations during the interim period before full completion of the Long-term CSO Control Plan. This plan details the necessary requirements to maximize wet weather treatment at the WRRF, while complying with effluent limits and all other conditions of this permit, and minimizing untreated combined sewage discharges in the tributary collection system.

The GLWA WRRF Wet Weather Operational Plan shall be coordinated with the Collection System and CSO Treatment Facilities Operational Plan that is required in accordance with Part I.A.15.d. of this permit. Annually, on or before April 1st, the permittees shall submit an update of the Water Resource Recovery Facility Wet Weather Operational Plan in conjunction with the Collection System and CSO Treatment Facilities Operational Plan update as part of the Consolidated Annual Report to the Department for review and approval.

12. Facilities Improvement Program

The permittees shall continue to meet the sludge dewatering, conveyance, and final disposal requirements; submit and implement the solids disposal plans; correct the alum sludge issue; submit the WRRF shutdown schedules; and develop and implement the asset management program as detailed below.

a. WRRF Solids Processing Requirements and Corrections

- 1) Capacity for sludge dewatering, conveyance, and final disposal; Required maximum solids inventory loads.

The permittees shall ensure that sludge dewatering equipment, sludge conveyance equipment, and final sludge disposal capability is available at the GLWA WRRF as follows:

- a) The permittees shall ensure that the WRRF sludge dewatering equipment, sludge conveyance equipment, and final sludge disposal capability are maintained for use; and in good operational working order to meet the following requirements:
 - (1) Average capacity of 500 dry tons per day (dtpd), calculated as a calendar monthly average;
 - (2) Peak capacity of 850 dtpd, calculated as a 10-day average;
 - (3) The peak 10-day average shall be available during any wet weather event when the WRRF is operated in the "Storm Period" of the currently approved WRRF Wet Weather Operational Plan as required by Part I.A.11.

The permittees shall also:

- (4) Notify the Department within one business day if solids are recycled from the gravity thickeners to the head of the WRRF for more than 72 hours and provide an explanation for the recycled solids. Recycled solids are defined as a TSS overflow concentration of 1000 mg/l or greater from Complex A thickeners;
- (5) Maintain a monthly average solids inventory of less than 750 dtpd, when there are less than 5 days of discharge from Outfall 049A during the month, and maintain a calendar quarterly average solids inventory not to exceed 1000 dtpd. Solids inventory is defined as the total solids in gravity thickener complexes A and B, determined daily in dtpd;
- (6) This Section will be reviewed during the next NPDES reissuance based on WRRF performance; and
- (7) The permittees are allowed to submit to the Department for review and approval a request to modify the numerical levels specified in Part I.A.12.a. of this permit. This modification request shall include supporting rationale for the revised numerical levels.

2) Long-Term Solids Disposal Plan

- a) The permittees submitted to the Department for review and approval a Long-Term Solids Disposal Plan (LTSDP). This Solids Disposal Plan is designed to ensure the availability of sufficient sludge dewatering equipment and sludge disposal capability to meet the capacity requirements specified in Parts I.A.12.a.1).a).(1)&(2) of this permit. The permittees shall implement the LTSDP in accordance with the following schedule:

- (1) On or before December 31, 2018, (submitted) the permittees shall submit for approval, a disposal plan for 250 dtpd. This requirement is based on the LTSDP approved on September 24, 2013. Upon notification from the Department, the permittees shall implement the approved disposal plan;
- (2) On or before December 31, 2025, the permittees shall complete implementation of the approved plan referenced in item (1) above;

- b) The GLWA are advised that implementation of individual elements of the LTSDP may require Part 41 wastewater construction permits or may require other Department approvals.

3) Alum Sludge Correction

The permittees shall continue to implement the approved plan to correct the solids dewatering concerns at the WRRF due to alum sludge discharges from GLWA water treatment plants (WTPs) into the collection system.

Annually, on or before September 1st the permittees shall submit a report to the Department describing if the implemented plan continued to meet the conditions specified above for the preceding fiscal year (July 1 – June 30).

Part 41 construction permits at the WRRF and/or Act 399 construction permits at the specific WTPs may be needed depending on the components of the approved plan.

b. WRRF Quarterly Shutdown Schedules

On or before December 1, March 1, June 1, and September 1, the permittees shall submit quarterly WRRF Shutdown Schedules, until notified in writing by the Department. Consistent with the quarterly dates indicated above, these schedules shall be submitted to the Department in a mutually agreeable format one month prior to the start of each calendar quarter for review and approval. Each quarterly schedule shall detail the primary treatment capacity, secondary treatment capacity, and sludge processing capacity that is planned to be available during the upcoming quarter, considering coordinated shutdowns necessary to complete all rehabilitation and other projects. The shutdown schedules shall be proposed to minimize environmental impact and maximize available treatment during construction of all projects, consistent with the requirements of the rules associated with Act 451, Part 41, being 299.2943 and 299.2955(1) and (3).

c. Operation, Maintenance & Replacement/Asset Management

The permittees shall at all times properly operate and maintain all facilities (i.e., sewer system, treatment works, as defined in Part 41 of Act 451, 1994 as amended, and control systems) that are installed or used by the permittees to operate the treatment works and sewer system and achieve and maintain compliance with the conditions of this permit. The requirements of an asset management program contain goals of effective performance, adequate funding, and adequate operator staffing and training. Asset management is a planning process focused on gaining optimum value for each asset and providing the financial resources to rehabilitate and replace them when necessary; Asset management is centered on a framework of five (5) core elements: the current state of the assets, the required sustainable level of service, the assets critical to sustained performance, the best-value life-cycle costs, and the best long-term funding strategy.

- 1) The permittees shall continue to implement the approved Asset Management Program that addresses the following items:

- A comprehensive fixed asset inventory that is maintained, managed, and updated within a computerized maintenance management system (CMMS),

- A comprehensive inventory of the collection system fixed assets and collection system map,
- A Preventive Maintenance Program that may include predictive and reliability centered maintenance,
- A Needs Assessment updated every five years as part of the Project Plan (due on or before October 1, 2021), including condition assessment and evaluation of service level,
- An assessment of asset criticality and risk management,
- A capital planning process,
- A Scheduled Replacement Program (SRP) for assets,
- Monitoring and periodic performance evaluation through Key Performance Indicators (KPIs),
- Management oversight of system performance.

The permittees' Asset Management Program submitted on January 1, 2014, was approved on January 14, 2014, and substantially revised on September 29, 2017.

2) An Annual Report covering implementation of the Asset Management Program during the prior Fiscal Year (July 1 – June 30) shall be prepared by the permittees and submitted to the Department on or before October 1st. The Annual Report shall include:

- a) A description and evaluation of the sufficiency of the staffing levels maintained during the year,
- b) A description and evaluation of the sufficiency and adequacy of inspections and maintenance activities conducted and corrective actions taken during the previous year,
- c) Expenditures for collection system maintenance activities, treatment works maintenance activities, corrective actions, and capital investment during the previous year, compared with budgeted/projected expenditures, including an evaluation of the sufficiency of expenditures,
- d) A summary of asset/areas identified for inspection/action (including capital improvement) in the upcoming year based on the five (5) core elements and the criticality and risk analysis,
- e) A maintenance budget and capital improvement budget for the upcoming year, based on implementation of an effective asset management program that meets the five (5) core elements,
- f) An updated estimate of the revenue necessary to complete anticipated OM&R activities, the associated rate schedule impact, and an assessment of the adequacy of the revenue to perform necessary OM&R work, and
- g) A description of the progress made towards completion of the outstanding tasks as described in the previous year's Asset Management Annual Report and an updated schedule for completion of any outstanding tasks.

d. Staffing Plan

A Staffing Plan, as required by ACO-00131, has been approved by the Department. The GLWA shall provide an adequate staffing level, in accordance with the approved Staffing Plan, to carry out the operation, maintenance, repair, and testing functions required to ensure compliance with the terms and conditions of this permit. During the term of ACO-00131, a change in the minimum staffing level may be requested by the GLWA by submittal of a revised Staffing Plan, including training requirements, and may be revised only by mutual agreement in writing between the GLWA and the Department. Should ACO-00131 be terminated, then the staffing plan shall be updated as required by the Operations and Maintenance Manual (Part II.C.14 of this permit), and an up to date copy of the manual shall be kept at the WRRF. The Department may review the manual in whole or in part (i.e. staffing) at their discretion and require modifications to it if portions are determined to be inadequate.

- e. Key Performance Indicator Monthly Report
The permittee shall update the Key Performance Indicator (KPI) report monthly. If Administrative Consent Order No. ACO-000131, as amended, is terminated, the KPI report shall be submitted by the last day of the month following the termination of the ACO.
- f. Public Participation
The permittees will participate in Department initiated public outreach meetings during the term of this permit as resources allow and provided there is adequate notification by the Department.


13. Reopener for Primary and Secondary Treatment Capacity

The permittees are required to maintain a wet weather primary treatment capacity of 1700 MGD (raw) and wet weather secondary treatment capacity of 930 MGD (which includes recycle). When the elevation of the influent wet well is greater than 85 feet and the facility is not pumping at 1700 MGD (raw), the discharge from untreated combined sewage overflow (CSO) upstream of the facility are not authorized, unless caused by localized storm conditions.


These required wet weather treatment capacities may be revised if new/altered wet weather conditions (such as initiation of operation of upstream CSO facilities, etc.) indicate that either less or more flow can be effectively processed. The criteria used to determine whether the required wet weather primary treatment capacities should be revised must include additional plant evaluation under the updated conditions, using testing procedures approved by the Department.

For reference, outfall/monitoring point designations are shown on the following diagrams:

Prior to Initiation of Operation of RRO Disinfection Project

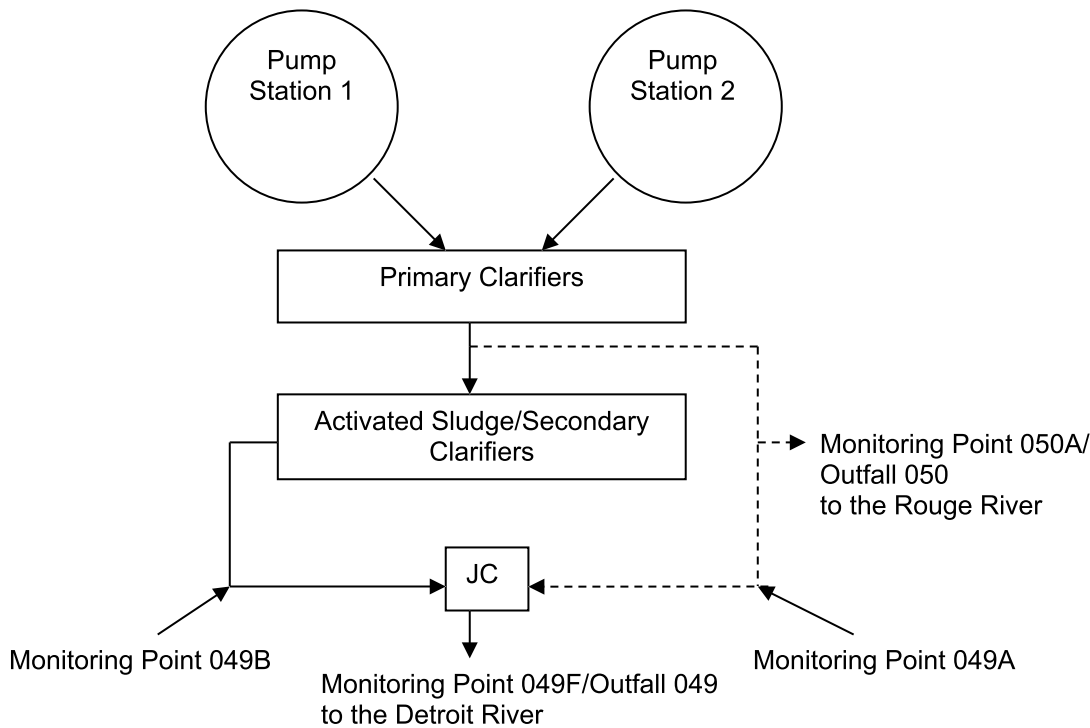

After Initiation of Operation of RRO Disinfection Project

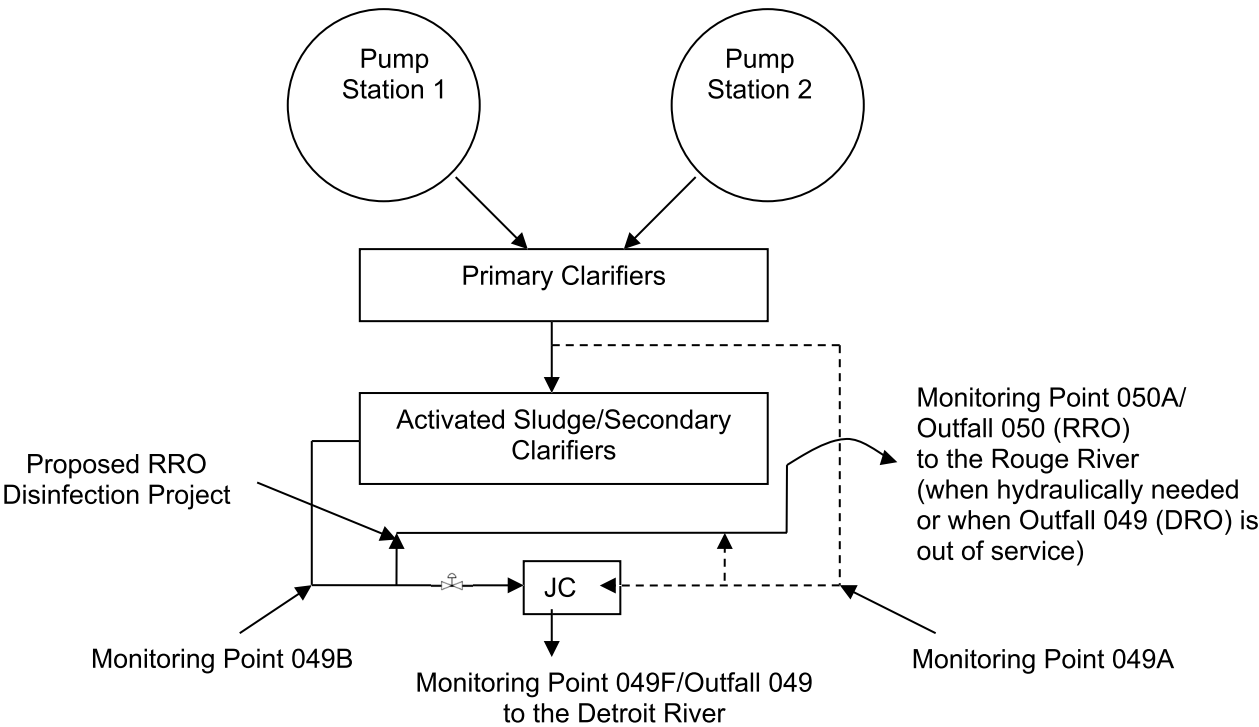

14. Outfalls Prohibited from Discharge to Combined Sewer System

The following Outfalls are prohibited from discharge except as provided for in Part II.C.9.:

<u>OUTFALL</u>	<u>LOCATION</u>	<u>LAT/LONG</u>	<u>RECEIVING STREAM</u>
004	Fairview (DWF) Pump Station (P28 through P31) Parkview & Detroit River - Emergency only	42°21'20" 082°58'01"	Discharge to Detroit River (Stop-logged)
014	Dubois (B12) Dubois & Detroit River	42°20'01" 083°01'19"	Detroit River
051	Carbon (B46) Carbon & Rouge River	42°17'07" 083°08'17"	Rouge River
054	Fort St. (DWSD Northwest) Interceptor) (B50) South Fort St. & Rouge River (West Shore)	42°17'25" 083°08'35"	Rouge River
056	Fort St. (Oakwood District) (B49) South Fort St. & Rouge River (West Shore)	42°17'27" 083°08'33"	Rouge River
080	Fox Creek Backwater Gates (B01) East Jefferson & Fox Creek.	42°22'28" 082°56'27"	Fox Creek to Detroit River

The permittees shall provide for ongoing monitoring (Flow, Duration) for these outfalls should they discharge. This monitoring shall be used to comply with the requirements of Section 324.3112(a) of The Michigan Act (See Part I.A.16.).

15. Discharges from Combined Sewer System

a. Limited Discharge Authorization

The permittees are required to utilize, to the maximum extent practicable, available sewerage system transportation capabilities for the delivery of combined sewage to treatment facilities. For an interim period during which the amended Long-Term CSO Control Plan is to be implemented, the permittees are authorized to discharge during wet weather events (see Part II.A.) combined sewage from the outfalls and locations listed below in accordance with the following conditions:

- 1) a flow rate equivalent to the peak dry weather flow rate has been conveyed to the secondary treatment facilities for treatment without bypass,
- 2) the total sewerage system storage and transportation capacity for conveyance of wet weather flows to the treatment facilities for treatment has been utilized within the hydraulic design constraints of the system,
- 3) all primary treatment plant capacity and secondary treatment plant capacity has been utilized in accordance with the approved WRRF Wet Weather Operation Plan (Part 1.A.11.), unless a storm event is localized to the extent that the hydraulic capacity of a portion of the collection system (considering storage) is exceeded prior to reaching plant capacities, and
- 4) the permittees are in full compliance with all requirements as set forth in Part I.A.16. Combined Sewer Overflow discharges to the Rouge River, the Detroit River, and the Old Channel of the Rouge River are authorized until prohibited, eliminated, or adequately treated to meet water quality standards at times of discharge in accordance with the requirements below, and as specified in Part 1.A.15.f. and g.
- 5) the outfalls that immediately follow this paragraph are included in the Limited Discharge Authorization. There are some untreated CSO outfalls that appear to discharge only during extreme events. Extreme is defined as; (a) no more than one untreated discharge in ten years from a CSO outfall during the April 1 through October 31 growth period, (b) modeled to not discharge at the 25 year – 24 hour event (during growth period, with normal soil moisture, rainfall distributed to a SCS Type II distribution), or (c) monitored to occur only at rainfalls greater than 4 inches in a 24 hour period. The Department does not intend to require construction of treatment facilities at the following outfalls should they continue to only discharge at the extreme event. This addresses CSO outfalls consistently with SSO outfalls according to the 2002 SSO Policy and 2003 Clarification Statement. The list of untreated CSO outfalls that only discharge at the extreme event is flexible and may be adjusted with the adaptive management CSO correction program.

<u>OUTFALL</u>	<u>LOCATION</u>	<u>LAT/LONG</u>	<u>RECEIVING STREAM</u>
029	Rosa Parks (B27) Rosa Parks & Detroit River	42°19'13" 083°03'56"	Detroit River
030	Vermont (B28) Vermont (extended) & Detroit River	42°19'06" 083°04'09"	Detroit River
037	McKinstry (B35) McKinstry & Detroit River	42°18'19" 083°05'13"	Detroit River
042	Campbell (B40) Campbell & Detroit River	42°18'01" 083°05'30"	Detroit River
048	Pulaski (B59A &B) Pulaski & Rouge River	42°17'21" 083°07'11"	Old Channel Rouge River

6) the outfalls that immediately follow this paragraph are also included in the Limited Discharge Authorization. There are some untreated CSOs that appear to discharge at a minimal frequency and volume. Minimal discharge is defined as actual monitoring of a volume less than 0.3 MG of discharge over a five year period. The Department does not intend to require construction of treatment facilities at the following outfalls should they continue to only discharge at this minimal frequency and volume. The list of untreated CSO outfalls that only discharge at a minimal frequency and volume is flexible and may be adjusted with the adaptive management CSO correction program.

<u>OUTFALL</u>	<u>LOCATION</u>	<u>LAT/LONG</u>	<u>RECEIVING STREAM</u>
024	Griswold (B22) Griswold & Detroit River	42°19'35" 083°02'28"	Detroit River
032	Twenty-First St. (B30) Twenty-First St. & Detroit River	42°18'53" 083°04'31"	Detroit River
034	West Grand Blvd. (B32) West Grand Blvd. & Detroit River	42°18'41" 083°04'50"	Detroit River
035	Swain (B33) Swain & Detroit River	42°18'35" 083°04'56"	Detroit River
036	Scotten (B34) Scotten & Detroit River	42°18'31" 083°05'02"	Detroit River
041	Junction (B39) Junction & Detroit River	42°18'07" 083°05'25"	Detroit River
043	Dragoon (Livernois Relief) (B41) Dragoon (extended) & Detroit River	42°17'49" 083°05'41"	Detroit River
047	Dearborn St. (B45) Dearborn St. & Rouge River	42°17'26" 083°06'59"	Old Channel Rouge River
073	Riverdale (B79) Florence & Rouge River	42°24'36" 083°16'13"	Rouge River

7) the outfalls that immediately follow this paragraph are also included in the Limited Discharge Authorization. These are untreated CSOs that represent the remaining non-core outfalls that will be required to be addressed under the adaptive management CSO correction program. They include the high-priority non-core CSOs. Note that the list of untreated CSO outfalls is flexible and may be adjusted with the adaptive management CSO correction program.

<u>OUTFALL</u>	<u>LOCATION</u>	<u>LAT/LONG</u>	<u>RECEIVING STREAM</u>
005	McClellan (B03) McClellan (extended) & Detroit River	42°21'20" 082°58'02"	Detroit River
006	Fischer (B04) Fischer & Detroit River	42°21'16" 082°59'15"	Detroit River
007	Iroquois (B05) Iroquois & Detroit River	42°21'14" 082°59'21"	Detroit River
008	Helen (B06) Helen & Detroit River	42°20'40" 083°00'06"	Detroit River
009	Mt. Elliott (B07) Mt. Elliott & Detroit River	42°20'24" 083°00'28"	Detroit River
011	Adair (B09) Adair & Detroit River	42°20'16" 083°00'41"	Detroit River
012	Joseph Campau (B10) Joseph Campau & Detroit River	42°10'08" 083°01'02"	Detroit River
016	Orleans Relief (B15) Orleans (Eastside of) & Detroit River	42°19'54" 083°01'36"	Detroit River
017	Orleans (B14) Orleans (Westside of) & Detroit River	42°19'53" 083°01'37"	Detroit River
018	Riopelle (B16) Riopelle & Detroit River	42°19'52" 083°01'42"	Detroit River
019	Rivard (B17) Rivard & Detroit River	42°19'48" 083°01'55"	Detroit River
020	Hastings (B18) Schweizer Place & Detroit River	42°19'46" 083°02'03"	Detroit River
021	Randolph (B19) Randolph & Detroit River	42°19'29" 083°02'26"	Detroit River
022	Bates (B20) Bates & Detroit River	42°19'38" 083°02'32"	Detroit River
023	Woodward (B21) Woodward & Detroit River	42°19'37" 083°02'35"	Detroit River
025	First-Hamilton (B23) First (extended) & Detroit River	42°19'30" 083°02'57"	Detroit River
026	Third St. (B24) Third St. & Detroit River	42°19'28" 083°03'07"	Detroit River

<u>OUTFALL</u>	<u>LOCATION</u>	<u>LAT/LONG</u>	<u>RECEIVING STREAM</u>
027	Cabacier (B25) Brooklyn (extended) & Detroit River	42°19'24" 083°03'26"	Detroit River
028	Eleventh St. (B26) Eleventh St. & Detroit River	42°19'17" 083°03'46"	Detroit River
031	Eighteenth St. (B29) Eighteenth St. & Detroit River	42°18'57" 083°04'31"	Detroit River
033	Twenty-Fourth St. (B31) Twenty-Fourth St. & Detroit River	42°18'47" 083°04'42"	Detroit River
038	Summit-Clark (B36) Summit & Detroit River	42°18'14" 083°05'18"	Detroit River
039	Ferdinand (B37) Ferdinand & Detroit River	42°18'13" 083°05'19"	Detroit River
040	Morrell (B38) Morrell & Detroit River	42°18'10" 083°05'22"	Detroit River
044	Schroeder (B42) Schroeder & West Jefferson	42°17'32" 083°06'00"	Detroit River
046	Cary (B44) Cary & Rouge River	42°17'29" 083°06'47"	Old Channel Rouge River
059	Warren (B54) West Warren & Rouge River	42°20'34" 083°14'57"	Rouge River
060	Tireman (B56, 57 & 58) Tireman & Rouge River	42°20'59" 083°14'51"	Rouge River
061	West Chicago (B60, 61 & 62) West Chicago & Rouge River (East Shore)	42°21'46" 083°14'56"	Rouge River
062	West Chicago (B63) West Chicago & Rouge River (West Shore)	42°21'52" 083°15'18"	Rouge River
063	Plymouth (B64) Plymouth & Rouge River	42°22'18" 083°15'21"	Rouge River
064	Glendale Relief (B65) Rouge Park Golf Course	42°22'33" 083°14'52"	Rouge River
065	Lahser (Dolson) (B67 & 68) Lahser & Rouge River	42°22'52" 083°15'23"	Rouge River
066	Schoolcraft (B70) Jeffries Freeway, I-96 & Rouge River	42°23'07" 083°16'02"	Rouge River

<u>OUTFALL</u>	<u>LOCATION</u>	<u>LAT/LONG</u>	<u>RECEIVING STREAM</u>
067	West Parkway (B69) Jeffries Freeway, I-96 & Rouge River	42°23'07" 083°16'02"	Rouge River
068	Brammel (B71) Ray & Rouge River	42°23'30" 083°15'56"	Rouge River
069	Lyndon (B72) Lyndon & Rouge River	42°23'35" 083°15'57"	Rouge River
072	Puritan (B77) Puritan & Rouge River (East Shore)	42°24'28" 083°16'14"	Rouge River
074	McNichols (B80 & 81) West McNichols & Rouge River	42°24'52" 083°15'59"	Rouge River
075	Glenhurst (B82) Glenhurst & Rouge River	42°25'32" 083°16'19"	Rouge River
077	Seven Mile (B85) West Seven Mile & Rouge River (East Shore)	42°25'44" 083°16'09"	Rouge River
079	Pembroke (B87) Frisbee & East Shore Rouge River	42°26'02" 083°16'24"	Rouge River

Nothing in this section of the permit shall be construed to limit the State of Michigan's ability to pursue remedies under the Michigan Act.

- b. **Qualified Operations and Maintenance Manager for CSO Discharges**
The permittees shall place the wastewater collection system under the supervision of a qualified Operations and Maintenance Manager who shall serve as the contact person for the Department regarding combined sewer discharges. The permittees may replace the manager at any time and shall notify the Department within ten days after the replacement.
- c. **Disconnection of Eaves Troughs and Roof Downspouts**
The permittees shall eliminate direct connections of eaves troughs and roof downspouts to the sewer system throughout the service area tributary to the Upper Rouge CSO outfalls (Outfalls 059-069, 072-075, 077, and 079). This requirement shall be completed for residential property and commercial and industrial properties or as approved by the Department consistent with the permittees' implementation of the Green Storm Water Infrastructure program. In addition, the permittees shall eliminate direct connections of eave troughs and roof downspouts in the service areas tributary to the CSO RTBs, to the CSO Screening & Disinfection Facilities, and to the remaining untreated CSOs based upon the plan detailed in the revised Long-term Control Program. This requirement does not apply if the permittees demonstrates that the disconnection of eaves troughs and roof downspouts is not a cost-effective means of reducing the frequency or duration of combined sewer overflows or of maintaining compliance with this permit. Such a demonstration and supporting documentation shall be submitted to the Department for approval.
- d. **Collection System and CSO Treatment Facilities Operational Plan**
The permittees shall continue implementation of the approved Collection System and CSO Treatment Facilities Operational Plan (Operational Plan). The implementation of the Operational Plan shall be coordinated with the WRRF Wet Weather Operational Plan that is required for development and implementation in accordance with Part I.A.11. of this permit.

On or before April 1 (annually), the permittees shall submit a revised Operational Plan for Department review and approval, which incorporates all changes made to the plan during the last calendar year (items 1-12 below), and supplies the annual discharge documentation (item 13 below). Any changes to the Operational Plan that affect the rate, volume, or characteristics of the discharge, or the system

storage and transportation for conveyance of wet weather flows, shall be submitted to the Department and approved prior to implementation. The operational plan shall define the hydraulic design constraints of the system during both dry and wet weather operation.

The plan shall include:

- 1) the procedures utilized at the permittees' CSO RTBs and Screening & Disinfection Facilities for adjustment of NaOCl disinfectant feed rates to minimize the discharge of total residual chlorine,
- 2) the procedures and schedule for sampling/monitoring the stored NaOCl disinfectant at the permittees' CSO RTBs and Screening & Disinfection Facilities to determine the concentration of available chlorine and assure that the stored NaOCl is of sufficient strength to provide effective disinfection,
- 3) the procedures for sampling/monitoring the available chlorine concentration of each load of NaOCl delivered to the permittees' CSO RTBs and Screening & Disinfection Facilities,
- 4) if applicable, the procedures utilized at the permittees' CSO RTBs and Screening & Disinfection Facilities for adjustment of dehalogenating reagent feed rates to minimize the discharge of excess reagent,
- 5) the procedures to ensure that the collection and treatment systems are operated to maximize treatment,
- 6) the procedures to ensure that all dry weather flows are conveyed to the treatment facilities for treatment without bypass,
- 7) the hydraulic profile and hydraulic operational elevations for system pump stations, regulators, diversion devices, gates, level sensors, interceptors, etc., to ensure the conveyance of all dry weather flows to the treatment facilities for treatment without bypass,
- 8) the procedures to ensure that the sewerage system hydraulic and storage capacity is identified and fully utilized during wet weather events with eventual treatment of stored flows,
- 9) the procedures to ensure that the greatest quantity of wet weather flow is conveyed to the treatment facilities for treatment to minimize untreated wastewater discharges within the region tributary to the GLWA WRRF,
- 10) the hydraulic profile and hydraulic operational elevations for system pump stations, regulators, diversion devices, gates, level sensors, interceptors, etc., to ensure that the greatest quantity of wet weather flow is conveyed to the treatment facilities for treatment to minimize combined sewage discharges,
- 11) the procedures for ongoing inspection of the sewer system within the permittees' jurisdiction for excessive inflow and infiltration and, where necessary, reduction of the excessive infiltration and inflow sources, and the elimination of unauthorized sewer system connections, and
- 12) identification of the location of the rain gauges.
- 13) The permittees shall submit annual reports that supply the documentation of rainfall and the frequency, duration, and volume of all discharge events during the previous 12-month period (from January 1st through December 31st of the previous year).

The permittees shall continue to pursue the coordination of operational plans (Regional Operational Plan) with tributary communities with the intent of maximizing flow conveyance to the GLWA system and minimizing regional CSOs. Once the Regional Operational Plan is approved by the Department, it shall be implemented.

e. New Wastewater Flows

Increased levels of discharge of sanitary sewage from the combined sewer overflow outfalls listed in Part I.A.15.a. of this permit, the CSO RTBs (see Part I.A.6. of this permit), and the CSO Screening and Disinfection Facilities (see Part I.A.7. of this permit) are prohibited unless:

- 1) the increased discharges are the result of new sanitary wastewater flows which, on the basis of sound professional judgment, are within design peak dry weather transportation capacity, or
- 2) the permittees have officially adopted and are timely implementing a definite program, satisfactory to the Department, leading to the construction and operation of necessary collection, transportation, or treatment devices.

f. CSO Control Projects

1) Pertinent CSO Program History

The permittees are continuing to implement CSO Control Programs for the various CSO outfalls that discharge to the Rouge River and the Detroit River. Depending upon the particular CSO Control Program and outfall, the permittees are required to provide for the prohibition, elimination, or adequate treatment of combined sewage discharges containing raw sewage, to comply with the Water Quality Standards at times of discharge.

For the CSO outfalls discharging to the Rouge River, the development and implementation of the CSO Control Programs for the various outfalls was initially established based upon the goals of the Rouge River Remedial Action Plan (RAP), which called for a phased approach to solving the water quality problems of the river. Phase I of the Rouge River RAP extended to 1993 and included 1) monitoring and optimization of the existing combined sewer system, 2) detailed local planning for CSO controls and 3) resolution of financing and institutional problems. Phase II of the Rouge River RAP extended to 2005 (2012 for a few limited outfalls) and called for facility construction based on the goal of protection of public health through the elimination of raw sewage discharges and the control of toxic pollutants. Phase III of the Rouge River RAP follows completion of Phase II facilities and includes further improvements, if necessary, to comply with water quality standards at the time of discharge. Due to the demonstrated financial capability of the permittees for City of Detroit residents in 2009, 2012 and 2017, the CSO Control Program for the CSOs discharging to the Rouge River has been revised as reflected below.

For the CSO outfalls discharging to the Detroit River and the Old Channel of the Rouge River, Department approval of the CSO Control Programs is determined on a case-by-case basis with considerations for environmental impacts, public health impacts, technical feasibility, and economic affordability. As was the case for the Rouge River program, the demonstrated financial capability of the permittees for City of Detroit residents in 2009, 2012 and 2017 also affected the CSO Control Program for the Detroit River and the Old Channel of the Rouge River, and has been revised as reflected below.

In addition, the CSO Control Program now includes significant Green Storm water Infrastructure (GSI) requirements that are an important component of the approved Long-Term CSO Control Program.

Previous Long-Term CSO Control Program Documents include:

- Original Long-Term CSO Control Plan (1996)
- Long-Term CSO Control Plan Update (2002)
- Amendment Rouge (2008)
- Amendment Detroit (2008)
- Evaluation of CSO Control Alternative (for the Upper Rouge Outfalls) (December 15, 2009)

- Supplemental Report on Alternative CSO Controls for the Upper Rouge Outfalls) (April 30, 2010)

The implementation and completion of the CSO Control Program indicated in Part I.A.15.f. and g. are a necessary and essential requirement of this permit.

2) CSO Correction Program Moving Forward

The permittees shall control remaining combined sewer discharges, that are not classified as either extreme or minimal (see Part 1.A.15.a.5) & 6)), to eliminate the discharges or provide adequate treatment of the combined sewage discharges to comply with Water Quality Standards at times of discharge. Upon completion of the RRO disinfection project at the GLWA WRRF and commencing final use of Outfall 050A, the permittees will have completed core elements of their CSO control program and will have achieved a very high level of CSO control. It has been determined that this core level of control has routinely achieved adequate treatment of 95% of the annual combined sewer volume to the collection system. While additional CSO control measures are needed to fully comply with Michigan's Water Quality Standards, as the permittees moves into the final phases of the CSO control program it is appropriate to plan and schedule the remaining control measures, taking into account what has been put in place to date and lessons learned, the unique technical and financial situation of the city of Detroit, and the nature of the remaining CSO challenges.

Based on the foregoing, the permittees shall proceed with remaining CSO corrections using an adaptive management approach. This means that as new information is gained from: (1) evaluation of existing CSO projects and new treatment technologies, (2) evaluation of real-time collection system controls, (3) more accurate and complete data on CSO discharge frequency and volume, (4) benefits of less flow to the collection system from green storm water infrastructure (GSI), (5) benefits of less flow to the collection system due to the City's drainage charge program and new storm water ordinance, (6) benefits of less flow to the collection system as the City continues its sewer rehabilitation program, and (7) any other pertinent information, future CSO controls can be adapted to best provide cost-effective elimination of discharges, adequate treatment of discharges, or classification of discharges as minimal or extreme. Note that for purposes of designing CSO correction projects, minimal discharge is defined as less than 0.3 MG of discharge over a five year period, and extreme is defined as; (a) no more than one untreated discharge in ten years from a CSO outfall during the April 1 through October 31 growth period, (b) modeled to not discharge at the 25 year – 24 hour event (during growth period, with normal soil moisture, rainfall distributed to a SCS Type II distribution), or (c) monitored to occur only at rainfalls greater than 4 inches in a 24 hour period. The performance standard can be based on actual monitoring data normalized for a typical and representative 10-year period of rainfall record or predictively determined based on a calibrated and verified continuous model using a typical and representative 10-year period of rainfall record or other method as determined acceptable by the Department.

The permittees shall propose the non-core CSO correction projects to be designed, constructed, and operated to provide CSO elimination or adequate treatment during the subsequent five-year permit cycle, with each permit reapplication beginning in April 2022. High priority non-core outfalls should generally be addressed first, and outfalls thought of as high priority can change at any time due to implementation of the adaptive management approach. City of Detroit residents within the DWSD service area are "high burden" status based on sewer fees paid as a percentage of median annual household income. Planning of CSO control measures may reflect the permittees' financial capacity for City of Detroit residents determined in the Financial Capability Evaluation that is submitted with each permit reapplication. Based on current and projected CSO capital revenue requirements, and the current average cost per Detroit household for wastewater treatment and CSO control as a percentage of Detroit median household income, the Department does not expect the permittees to propose non-core CSO correction projects with this permit. The permittees shall next propose non-core CSO correction projects for review and approval with the permit reapplication required by April 4, 2022 (and then on April 4, 2027, and April 4, 2032). However, this first tier of non-core projects during 2023 through 2027 is expected to be relatively low cost. Discussion between the permittees and the Department have determined that low cost projects can include connection of CSO discharges to existing CSO treatment facilities, limited storage projects based on the performance standard with no disinfection, outfall gates and in-system storage projects, increased regulator flow capacity, separation projects that use smaller sanitary pipes in existing larger combined sewers to carry sanitary sewage to

GLWA interceptors while the existing combined sewer becomes a storm sewer, and others. At each application submittal in 2022, 2027, and 2032, the project proposal shall include an updated Financial Capability Evaluation that may also include other financial factors as appropriate. Reissued permits will then be drafted and issued with schedules for approved CSO correction projects that provide continuing progress toward meeting water quality standards. The permittees shall prepare an evaluation of Financial Capability, consistent with state and federal guidance, and shall submit the evaluation with the applications for reissuance of this permit (see the cover page of this permit for the next application due date). The Financial Capability Report shall be in the form of previous reports utilizing the EPA Financial Capability Guidance Document (USEPA 832-B-97-004; February, 1997), and updated with information as may be available in order to assess the permittees' ability to undertake future capital improvement projects related to the Long-Term CSO Control Program. This permit may be modified in accordance with applicable law and rules to incorporate revisions to conform to pertinent laws or rules, or as necessary to address prevailing situations.

Based on information currently available, the following are lists by water body that are high priority CSOs that require control. These outfalls can be revised at any time by the permittees or the Department, reflecting adaptive management considerations. While either the permittees or Department can propose changes at any time, an agreement between the two parties is required and shall be made in writing. The goal will be to complete projects fully addressing all high priority outfalls before October 1, 2037.

Rouge River non-core CSOs (these can be changed by mutual agreement between the permittees and the Department)

High Priority Outfalls
059, 061, 064, 065, 074

Detroit River non-core CSOs (these can be changed by mutual agreement between the permittees and the Department)

High Priority Outfalls
005, 007, 009, 012, 022, 025, 031, 038

3) Adaptive Management Program for this Permit

The adaptive management approach for this permit, before beginning relatively low cost CSO correction projects from 2023-2027, looks at the (1) evaluation of existing CSO projects and new treatment technologies, (2) evaluation of real-time collection system controls, (3) more accurate and complete data on CSO discharge frequency and volume, (4) benefits of less flow to the collection system from green storm water infrastructure (GSI), (5) benefits of less flow to the collection system due to the City's drainage charge program and new storm water ordinance, (6) benefits of less flow to the collection system as the City continues its sewer rehabilitation program, and (7) any other pertinent information. The permittees shall use the above measures, as appropriate, to further reduce untreated CSO discharges on an ongoing basis from the collection system before starting CSO projects from 2023 - 2037.

On or before April 1st (annually starting in 2020), the permittees shall prepare a joint Progress Report that summarizes; 1) significant real time controls that occurred during the preceding calendar year, 2) GSI implementation work during the preceding year that has been undertaken and completed, including a work plan for GSI implementation projects for the next year, documentation of the annual expenditure for the preceding year, and documentation of a cumulative total-spent-to-date on the GSI program, 3) benefits from the new storm water ordinance and green credit program, and 4) benefits from the City sewer rehabilitation program. The report shall summarize the total benefits from all programs by including; a) an updated estimate of the annual volume of wet weather flow that has been removed from the combined sewer system, b) the resulting frequency, volume and duration of CSO discharges (based on actual monitoring), and c) the predicted change modeled continuously and at design events to frequency, volume and duration of CSO discharges based on the calibrated hydraulic model developed in the Master Plan effort. The report shall reference the CSO discharge report submitted under Part I.A.15.d.(13) of this permit and include the pertinent data as a reference. As part of this reporting process, it shall be documented that an average of \$3 million dollars per fiscal year was spent for 2018

and 2019, and \$2 million dollars per year for 2020, 2021, and 2022 for the GSI program (these expenditures are an enforceable requirement of this permit).

A more complete description of the adaptive management approach includes:

a) Real-time Control

The GLWA is in the process of determining if real-time control can be used to help further minimize or even eliminate some untreated CSO discharges. One real-time control discussion currently taking place is the Interim Wet Weather Operations Plan (IWOP). The operational changes agreed to between the permittees and the Department in the IWOP will be reported in the Operational Plan Annual Update (Part 1.A.15 d.). The IWOP is evaluating if critical system regulators, gates, pumps, etc., can be adjusted to allow for more treated CSO, and less untreated CSO from the remaining CSO outfalls. Approved adjustments will be at least acceptable until completion of all non-core CSO correction projects and shall be included in Operational Plan Annual Updates. The evaluation shall include all necessary supporting documentation, including hydraulic model runs if appropriate.

b) Green Storm Water Infrastructure (GSI)

For the west side of the City, there is a GSI program in the tributary area to Rouge River Outfalls 059-069, 072-075, 077, and 079. DWSD has developed and is implementing a Department approved GSI Plan for this area consistent with the "Evaluation of CSO Control Alternatives" report dated December 15, 2009. The GSI Plan describes a process for locating, designing, constructing, operating, and evaluating GSI in these sewersheds. GSI implementation shall be planned to capture, reduce, or otherwise control wet weather flows that would otherwise flow into the sewer system and contribute to CSOs, at the permittees' direction. The Plan includes the following elements:

- (1) Provisions for disconnection of residential downspouts and disconnection of commercial and industrial downspouts where feasible (see Part I.A.15.c.).
- (2) Provisions for demolition and removal of vacant structures and replacement with pervious land cover. Where demolition is planned and implemented at sites that will be re-purposed for GSI, the demolition specifications shall ensure that basements and other impervious surfaces at the sites are removed, that the site is raked to remove large rocks and construction debris, and that engineered soils consisting of an appropriate mix of topsoil, compost, and sand is applied following the demolition to support plant growth and promote infiltration.
- (3) Provisions for installation of bioswales along roadways and parking lots to intercept runoff and reduce storm water inputs to the combined sewer system from impervious surfaces.
- (4) Provisions for installation of GSI and/or BMPs at commercial and residential properties to capture and retard storm water runoff.
- (5) Provisions for tree planting for uptake and evapotranspiration along roadways and open spaces.
- (6) Provisions for other GSI implementation projects as determined to be appropriate.
- (8) Processes for public outreach and public participation in selecting sites and implementing GSI practices.
- (9) Procedures/methods for tracking GSI implementation and measuring effects.
- (10) Provisions for ensuring appropriate maintenance of sites where GSI has been implemented, including roles and schedules for maintenance.
- (11) Provisions for ensuring storm water management (runoff reduction) benefits associated with GSI implementation continue over time, even as redevelopment may occur in the sewersheds.

The permittees shall continue to implement GSI in these sewersheds. The investment in GSI in these sewersheds shall be an average of 3 million dollars per fiscal year for the ten-year period ending 2019

(for a total of \$30 million), and an average of 2 million dollars per year for the following 10 years (for a total of \$20 million). GSI implementation will be in accordance with the GSI Plan.

For the near-east side of the City, there has been another GSI program in the tributary area to Detroit River Outfalls 005 - 009, 011, and 012. Because of the potential for some larger-scale green projects due to a relatively large amount of vacant land in the area, it may be possible to eliminate or reduce the size of some previously envisioned CSO treatment facilities for this area using the combination of GSI implementation along with possible sewer separation, and other engineering solutions. With GSI implementation now spreading across the city, it is acceptable for the city to use one-third (1/3) of the total GSI expenditures on projects upstream of untreated CSOs other than Rouge River Outfalls 059-069, 072-075, 077, and 079.

c) Storm Water Control

1) On or before April 1, 2018, (submitted) the permittees shall submit to the Department for review and approval a storm water control requirement for areas of new development and/or redevelopment. This storm water control requirement is primarily a focus within the Rouge Sewer District and Central Sewer District, as it is these two Districts that have untreated CSOs. Therefore, the permittees shall propose a level of storm water control for new development and redevelopment in these two sewer districts, and for the circumstances stated above, that is designed to help further reduce the volume and frequency of untreated CSO discharges, and a procedure and schedule for implementing this control requirement.

2) Storm water runoff from new development and redevelopment that will be conveyed through storm sewers to DWSD's combined sewers will require control to help further reduce volume and frequency of untreated CSO discharges. These are projects that will require construction plan review by the permittees, and a Part 41 construction permit issued by the Department. Please note that in most cases, new combined sewers will no longer be permitted under Part 41 (except for combined sewer relocation projects). Note that this is not a requirement for storm sewers subject to Permit No. MIS040000 issued to the City of Detroit, as the storm sewers under MIS040000 discharge directly to surface waters and are not owned by the DWSD.

d) City Sewer Rehabilitation

DWSD is currently working on a more robust annual program to remove infiltration/inflow (I/I) from its combined collection system. It is the Department's understanding that this program has a budget of about \$20 million per year.

g. Combined Sewer Overflow Control Program Schedule

1) West-side Model; Rouge River Outfalls 059-069, Outfalls 072-075, Outfall 077, and Outfall 079. For untreated combined sewer overflows from Outfalls 059-069, Outfalls 072-075, Outfall 077, and Outfall 079, the permittees shall determine the accurate frequency and volume of untreated CSO discharges and amend the "Supplemental Report on Alternative CSO Controls for the Upper Rouge River," dated April 30, 2010 according to the following schedule:

- a) The work plan has been approved by the Department that (1) sets forth the monitoring of the 17 CSOs that will be accomplished to accurately determine the frequency and volume of these untreated CSO discharges, (2) uses this monitoring along with the current Ovation monitoring as appropriate in a calibrated and verified model to accurately detail the volume and frequency of the 17 CSOs during a representative and typical 10-year period of rainfall record, and (3) to determine the peak hour flow at the 10 yr – 1 hr event of each of the 17 CSOs. The permittees shall continue to implement the approved work plan.
- b) On or before April 15, 2019, (submitted) the permittees shall submit a report to the Department for review and approval that summarizes the determination and provides the volume and frequency of these 17 CSOs over a representative and typical 10-year period of rainfall record and provides the peak hour flow at the 10 yr – 1 hr event for each of these 17 CSOs;

- c) On or before November 15, 2022, the permittees shall submit an amendment for Department review and approval to the "Supplemental Report on Alternative CSO Controls for the Upper Rouge River" (dated April 30, 2010) that describes any changes to the recommended long-term CSO control projects for the 17 CSOs. This plan may propose an alternative to the use of 10 minutes of detention at the 10 year – 1 hour event, at the permittees' discretion;
- 2) Near eastside; Detroit River Outfalls 005-009, 011, and 012. The permittees shall develop a revised CSO Control Plan for this tributary area in accordance with the following schedule:
- On or before November 15, 2022, the permittees shall submit to the Department for review and approval an update to their Long-term CSO Control program (Detroit update 2008) for providing elimination or adequate treatment of CSO Outfalls 005-009, Outfall 011, and Outfall 012 to meet water quality standards at times of discharge. This plan shall consider the GI recommendations and potential for storm water reduction from the completed 205(j) report for this area. This plan may propose an alternative control requirement for the Long-term CSO control program.
- 3) The permittees may choose to offer an entire updated Long-term CSO Control program for all Detroit River CSOs. This updated plan can include a totally revised Detroit update (2008) for all remaining CSOs. Note that CSOs can be prohibited, eliminated, or adequately treated to meet water quality standards at times of discharge. If the permittees decide to pursue this approach, then the revised plan is due on or before November 15, 2022, for Department review and approval.

Following implementation of any phase of any of the approved Control Programs contained in Part I.A.15.f. and g. of this permit, the Control Program(s) may be reevaluated by the permittees or the Department. Future permits may include requirements to conduct water quality evaluations designed to verify that the overall CSO control program is providing adequate treatment to meet water quality standards. This permit may be modified in accordance with applicable laws and rules, to incorporate revisions necessary to conform to pertinent rules or laws, or as necessary to address prevailing situations, such as technical or financial constraints.

h. Notification and Testing Requirements

The federal rule promulgated by the United States Environmental Protection Agency in 40 CFR Part 122 establishing the public notification requirements for CSO discharges to the Great Lakes basin took effect February 7, 2018.

On or before August 7, 2018, (submitted) the permittees shall submit to the Department for approval, a public notification plan in accordance with 40 CFR 122.38(c). Additionally, on or before April 4, 2022, with the application for reissuance, the permittees shall submit to the Department for approval, an updated public notification plan.

Beginning November 7, 2018, all permittees authorized to discharge untreated or treated CSO to the Great Lakes Basin must provide public notification of CSO discharges in accordance with 40 CFR 122.38(a) and the approved public notification plan. The requirements include but are not limited to the following: notification of the local public health department, other potentially affected public entities and the public; and signage, where feasible at discharge points and other potentially impacted public access areas. In addition, in accordance with Section 324.3112a of the NREPA, the permittees shall provide notification to a newspaper of general circulation in the county in which the discharge occurred or is occurring. To the extent that a conflict may arise between Part I.A.15.h. and Part I.A.16., the Department approved Public Notification Plan shall govern.

16. Untreated or Partially Treated Sewage Discharge Reporting and Testing Requirements

In accordance with Section 324.3112a of the NREPA, if untreated or partially treated sewage is directly or indirectly discharged from a sewer system onto land or into the waters of the state, the entity responsible for the sewer system shall immediately, but not more than 24 hours after the discharge begins, notify, by telephone, the Department, local health departments, a daily newspaper of general circulation in the county in which the permittees are located, and a daily newspaper of general circulation in the county or counties in which the municipalities whose waters may be affected by the discharge are located that the discharge is occurring.

The permittees shall also annually contact municipalities, including the superintendent of a public drinking water supply with potentially affected intakes, whose waters may be affected by the permittees' discharge of untreated or partially treated sewage, and, if those municipalities wish to be notified in the same manner as specified above, the permittees shall provide such notification. Such notification shall also include a daily newspaper in the county of the affected municipality.

At the conclusion of the discharge, written notification shall be submitted in accordance with and on the "Report of Discharge Form" available via the internet at: <http://www.deq.state.mi.us/csosso/>, or, alternatively for combined sewer overflow discharges, in accordance with notification procedures approved by the Department.

In addition, in accordance with Section 324.3112a of the NREPA, each time a discharge of untreated or partially treated sewage occurs, the permittees shall test the affected waters for *Escherichia coli* to assess the risk to the public health as a result of the discharge and shall provide the test results to the affected local county health departments and to the Department. The testing shall be done at locations specified by each affected local county health department but shall not exceed ten (10) tests for each separate discharge event. The affected local county health department may waive this testing requirement, if it determines that such testing is not needed to assess the risk to the public health as a result of the discharge event. The results of this testing shall be submitted with the written notification required above, or, if the results are not yet available, submitted as soon as they become available. This testing is not required, if the testing has been waived by the local health department, or if the discharge(s) did not affect surface waters.

Permittees accepting sanitary or municipal sewage from other sewage collection systems are encouraged to notify the owners of those systems of the above reporting and testing requirements.

17. Pollutant Minimization and Source Evaluation Program for Perfluorooctane Sulfonate (PFOS) and/or Perfluorooctanoic Acid (PFOA)

The goal of the Pollutant Minimization and Source Evaluation Program is to identify and address sources of perfluorooctane sulfonate (PFOS) and/or perfluorooctanoic acid (PFOA) and to reduce and maintain the effluent concentrations of PFOS and/or PFOA at or below the water quality standards (WQS) and/or the Water Quality-Based Effluent limit (WQBEL). The WQS is 11 ng/L for PFOS and the WQBEL for PFOA is 8.04 ug/l.

On or before October 1, 2019, the permittee shall submit an approvable Pollutant Minimization and Source Evaluation Program for PFOS and/or PFOA to proceed toward the goal. The Pollutant Minimization and Source Evaluation Program shall continue work under the IPP Interim Initiative and shall include the following at a minimum:

- a. Identification of and strategies to identify any additional potential and probable PFOS and/or PFOA sources
- b. Monitoring plan for the permitted facility's influent and effluent and effluent from potential sources
- c. Implemented measures thus far to eliminate, reduce, and/or control sources, and an assessment of the degree of success and the strategies used to measure success
- d. Proposed measures and implementation schedules for elimination, control, and/or reduction of the identified sources (prioritizing highest loadings and concentrations), and the strategies that will be used to measure success

The Pollutant Minimization and Source Evaluation Program shall be implemented upon approval by the Department.

On or before May 1 of each year following Pollutant Minimization and Source Evaluation Program implementation, the permittee shall submit to the Department a status report for the previous calendar year. Upon written notification by the Department, the permittee may be required to submit more frequent status reports. Status reports at a minimum shall include:

- a. Complete listing of PFOS and/or PFOA sources
- b. Summary of influent and effluent monitoring data
- c. Summary of monitoring data from known or potential sources
- d. History and compliance status for sources
- e. Implemented measures to eliminate, reduce, or control sources, (prioritizing highest loadings and concentrations), and an assessment of the degree of success and the strategies used to measure success
- f. Proposed measures and schedules for elimination, control, or reduction of any newly identified PFOS and/or PFOA sources (prioritizing highest loadings and concentrations), and the strategies that will be used to measure success
- g. Barriers to implementation and revisions to the implementation schedule
- h. Laboratory reports, if not previously supplied

Any information generated as a result of the Pollutant Minimization and Source Evaluation Program set forth in this permit may be used to support a request to modify the Pollutant Minimization and Source Evaluation Program or to demonstrate that the requirement has been completed satisfactorily.

A request for modification of the approved Pollutant Minimization and Source Evaluation Program shall be submitted in writing to the Department along with supporting documentation for review and approval. The Department may approve modifications to the approved Pollutant Minimization and Source Evaluation Program, including a reduction in the frequency of the influent and known or potential source monitoring requirements. Approval of a Pollutant Minimization and Source Evaluation Program modification does not require a permit modification.

This permit may be modified in accordance with applicable laws and rules to include additional PFOS and/or PFOA conditions and/or limitations as necessary.

18. Collection System Contingency Plan

An emergency condition at the WRRF might occur that requires reduced (or even no) influent flows to the WRRF. Under Rule 299.2959 of Part 41, the permittee is required to minimize discharge of excessive pollutants. On or before July 1, 2020, the permittee shall submit to the Department for review and approval, a report that documents how the collection system and WRRF would be operated if an emergency condition required reduced influent flow (or no flow) to the WRRF to minimize discharge of excessive pollutants per Rule 299.2959 of Part 41 of PA 451. This could involve in-system storage of flows, use of Retention Treatment Basins for storage and potentially treated discharge, rerouting of flow, use of portions of the WRRF as appropriate, etc. The report shall evaluate operation of the collection system and WRRF, considering at least two hypothetical conditions with no influent flow to the WRRF; a duration of six (6) hours of no influent flow, and a duration of 24 hours of no influent flow.

19. Facility Contact

The "Facility Contact" was specified in the application. The permittees may replace the facility contact at any time, and shall notify the Department in writing within 10 days after replacement (including the name, address and telephone number of the new facility contact).

- a. The facility contact shall be (or a duly authorized representative of this person):
 - for a corporation, a principal executive officer of at least the level of vice president; or a designated representative if the representative is responsible for the overall operation of the facility from which the discharge originates, as described in the permit application or other NPDES form,
 - for a partnership, a general partner,
 - for a sole proprietorship, the proprietor, or
 - for a municipal, state, or other public facility, either a principal executive officer, the mayor, village president, city or village manager or other duly authorized employee.
- b. A person is a duly authorized representative only if:
 - the authorization is made in writing to the Department by a person described in paragraph a. of this section; and
 - the authorization specifies either an individual or a position having responsibility for the overall operation of the regulated facility or activity such as the position of plant manager, operator of a well or a well field, superintendent, position of equivalent responsibility, or an individual or position having overall responsibility for environmental matters for the facility (a duly authorized representative may thus be either a named individual or any individual occupying a named position).

Nothing in this section obviates the permittees from properly submitting reports and forms as required by law.

20. Monthly Operating Reports

Part 41 of Act 451 of 1994 as amended, specifically Section 324.4106 and associated R 299.2953, requires that the permittees file with the Department, on forms prescribed by the Department, operating reports showing the effectiveness of the treatment facility operation and the quantity and quality of liquid wastes discharged into waters of the state.

Within thirty (30) days of the effective date of this permit, the permittees shall submit to the Department a revised treatment facility monitoring program to address monitoring requirement changes reflected in this permit, or submit justification explaining why monitoring requirement changes reflected in this permit do not necessitate revisions to the treatment facility monitoring program. The permittees shall implement the revised treatment facility monitoring program upon approval from the Department. Applicable forms and guidance are available on the Department's web site at http://www.michigan.gov/deq/0,1607,7-135-3313_44117---,00.html. The permittees may use alternate forms if they are consistent with the approved treatment facility monitoring program. Unless the Department provides written notification to the permittees that monthly submittal of operating reports is required, operating reports that result from implementation of the approved treatment facility monitoring program shall be maintained on site for a minimum of three (3) years and shall be made available to the Department for review upon request.

21. Discharge Monitoring Report – Quality Assurance Study Program

The permittees shall participate in the Discharge Monitoring Report – Quality Assurance (DMR-QA) Study Program. The purpose of the DMR-QA Study Program is to annually evaluate the proficiency of all in-house and/or contract laboratory(ies) that perform, on behalf of the facility authorized to discharge under this permit, the analytical testing required under this permit. In accordance with Section 308 of the Clean Water Act (33 U.S.C. § 1318); and R 323.2138 and R 323.2154 of Part 21, Wastewater Discharge Permits, promulgated under Part 31 of the NREPA, participation in the DMR-QA Study Program is required for all major facilities, and for minor facilities selected for participation by the Department.

Annually and in accordance with DMR-QA Study Program requirements and submittal due dates, the permittees shall submit to the Michigan DMR-QA Study Program state coordinator all documentation required by the DMR-QA Study. DMR-QA Study Program participation is required only for the analytes required under this permit and only when those analytes are also identified in the DMR-QA Study.

If the permitted facility's status as a major facility should change, participation in the DMR-QA Study Program may be reevaluated. Questions concerning participation in the DMR-QA Study Program should be directed to the Michigan DMR-QA Study Program state coordinator.

All forms and instructions required for participation in the DMR-QA Study Program, including submittal due dates and state coordinator contact information, can be found at <http://www.epa.gov/compliance/discharge-monitoring-report-quality-assurance-study-program>.

Section B. Storm Water Pollution Prevention

This section is not required.

PART I**Section C. Industrial Waste Pretreatment Program****1. Federal Industrial Pretreatment Program**

- a. The permittees shall implement the Federal Industrial Pretreatment Program approved on June 26, 1997, and any subsequent modifications approved up to the issuance of this permit. Approval of substantial program modifications after the issuance of this permit shall be incorporated into this permit by minor modification in accordance with 40 CFR 122.63.
- b. The permittees shall comply with R 323.2301 through R 323.2317 of the Michigan Administrative Code (Part 23 Rules), the General Pretreatment Regulations for Existing and New Sources of Pollution (40 CFR Part 403), and the approved Federal Industrial Pretreatment Program.
- c. The permittees shall have the legal authority and necessary interjurisdictional agreements that provide the basis for the implementation and enforcement of the approved Federal Industrial Pretreatment Program throughout the service area. The legal authority and necessary interjurisdictional agreements shall include, at a minimum, the authority to carry out the activities specified in R 323.2306(a).
- d. The permittees shall develop procedures which describe, in sufficient detail, program commitments which enable implementation of the approved Federal Industrial Pretreatment Program, 40 CFR Part 403, and the Part 23 Rules in accordance with R 323.2306(c).
- e. The permittees shall establish an interjurisdictional agreement (or comparable document) with all tributary governmental jurisdictions. Each interjurisdictional agreement shall contain, at a minimum, the following:
 - 1) identification of the agency responsible for the implementation and enforcement of the approved Federal Industrial Pretreatment Program within the tributary governmental jurisdiction's boundaries; and
 - 2) the provision of the legal authority which provides the basis for the implementation and enforcement of the approved Federal Industrial Pretreatment Program within the tributary governmental jurisdiction's boundaries.
- f. The permittees shall prohibit discharges that:
 - 1) cause, in whole or in part, the permittees, failure to comply with any condition of this permit or the NREPA;
 - 2) restrict, in whole or in part, the permittee's management of biosolids;
 - 3) cause, in whole or in part, operational problems at the treatment facility or in its collection system;
 - 4) violate any of the general or specific prohibitions identified in R 323.2303(1) and (2);
 - 5) violate categorical standards identified in R 323.2311; and
 - 6) violate local limits established in accordance with R 323.2303(4).
- g. The permittees shall maintain a list of its nondomestic users that meet the criteria of a significant industrial user as identified in R 323.2302(cc).
- h. The permittees shall develop an enforcement response plan which describes, in sufficient detail, program commitments which will enable the enforcement of the approved Federal Industrial Pretreatment Program, 40 CFR Part 403, and the Part 23 Rules in accordance with R 323.2306(g).

- i. The Department may require modifications to the approved Federal Industrial Pretreatment Program which are necessary to ensure compliance with 40 CFR Part 403 and the Part 23 Rules in accordance with R 323.2309.
- j. The permittees shall not implement changes or modifications to the approved Federal Industrial Pretreatment Program without notification to the Department. Any substantial modification shall be subject to Department public noticing and approval in accordance with R 323.2309.
- k. The permittees shall maintain an adequate revenue structure and staffing level for effective implementation of the approved Federal Industrial Pretreatment Program.
- l. The permittees shall develop and maintain, for a minimum of three (3) years, all records and information necessary to determine nondomestic user compliance with 40 CFR Part 403, Part 23 Rules and the approved Federal Industrial Pretreatment Program. This period of retention shall be extended during the course of any unresolved enforcement action or litigation regarding a nondomestic user or when requested by the Department or the United States Environmental Protection Agency. All of the aforementioned records and information shall be made available upon request for inspection and copying by the Department and the United States Environmental Protection Agency.
- m. The permittees shall evaluate the approved Federal Industrial Pretreatment Program for compliance with the 40 CFR Part 403, Part 23 Rules and the prohibitions stated in item f. (above). Based upon this evaluation, the permittees shall propose to the Department all necessary changes or modifications to the approved Federal Industrial Pretreatment Program no later than the next Industrial Pretreatment Program Annual Report due date (see item o. below).
- n. The permittees shall develop and enforce local limits to implement the prohibitions listed in item f above. Local limits shall be based upon data representative of actual conditions demonstrated in a maximum allowable headworks loading analysis. An evaluation of whether the existing local limits need to be revised shall be submitted to the Department by June 1, 2021. The submittal shall provide a technical evaluation of the basis upon which this determination was made which includes information regarding the maximum allowable headworks loading, collection system protection criteria, and worker health and safety, based upon data collected since the last local limits review.

The following pollutants shall be evaluated:

- 1) Arsenic, Cadmium, Chromium, Copper, Cyanide, Lead, Mercury, Nickel, Silver, and Zinc;
 - 2) Pollutants that are subject to limits or monitoring in this permit;
 - 3) Pollutants that have an existing local limit; and,
 - 4) Other pollutants of concern which would reasonably be expected to be discharged or transported by truck or rail or otherwise introduced into the POTW.
- o. On or before April 1 of each year, the permittees shall submit to the Department, as required by R 323.2310(8), an Industrial Pretreatment Program Annual Report on the status of program implementation and enforcement activities. The reporting period shall begin on January 1 and end on December 31. At a minimum, the Industrial Pretreatment Program Annual Report shall include:
- 1) the Pretreatment Program Report data identified in Appendix A to 40 CFR part 127 – NPDES Electronic Reporting;
 - 2) a summary of changes to the approved IPP that have not been previously reported to the Department;

- 3) a summary of results of all the sampling and analyses performed of the WRRF's influent, effluent, and biosolids conducted in accordance with approved methods during the reporting period. The summary shall include the monthly average, daily maximum, quantification level, and number of samples analyzed for each pollutant. At a minimum, the results of analyses for all locally limited parameters for at least one monitoring event that tests influent, effluent and biosolids during the reporting period shall be submitted with each report, unless otherwise required by the Department. Sample collection shall be at intervals sufficient to provide pollutant removal rates, unless the pollutant is not measurable; and;
 - 4) any other relevant information requested by the Department.
- p. The permittee is required under this permit and R 323.2303(4) of the Michigan Administrative Code to review and update their local limits when:
- 1) New pollutants are introduced.
 - 2) New pollutants that were previously unevaluated are identified
 - 3) New water quality or biosolids standards are established or additional information becomes available about the nature of pollutants, such as removal rates and accumulation in biosolids. Substantial increases of pollutants are proposed as required in the notification of new or increased uses in accordance with the provisions of 40 CFR 122.42.

2. Schedule for Notification to Contributing Jurisdictions

On or before May 1st and November 1st of each year, the permittees shall submit to the Department a report demonstrating the efforts and progress toward achieving the requirement of having all contributing jurisdictions adopt a legal authority that is equivalent to or more restrictive than the permittees', including the revised local limits to be incorporated by the permittees as result of the requirements of Part I.C.2. of this permit. This legal authority includes the provisions of Ordinance 08-05 (Detroit City Code Chapter 56, Article III. Division 3) and subsequent revisions to the local limits. These progress reports shall be submitted every six months until the requirement is achieved. The biannual progress reports shall contain:

- a. a listing of all contributing jurisdictions,
- b. the status of each contributing jurisdiction's adoption of adequate legal authority, and
- c. for contributing jurisdictions who have not yet adopted adequate legal authority, a description of the steps/actions the permittees have taken to assure progress toward the contributing jurisdiction's adoption of adequate legal authority.

The permittees shall, to the best of its ability, work with those contributing jurisdictions who did not adopt adequate legal authority by January 1, 2008, to obtain such legal authority.

PART I**Section D. Residuals Management Program****1. Residuals Management Program for Land Application of Biosolids**

The permittees are authorized to land-apply bulk biosolids or prepare bulk biosolids for land application in accordance with the permittees' approved Residuals Management Program (RMP) approved on April 22, 2008, and approved modifications thereto, in accordance with the requirements established in R 323.2401 through R 323.2418 of the Michigan Administrative Code (Part 24 Rules). The approved RMP, and any approved modifications thereto, are enforceable requirements of this permit. Incineration, landfilling and other residual disposal activities shall be conducted in accordance with Part II.D.7. of this permit. The Part 24 Rules can be obtained via the internet (<http://www.michigan.gov/deq/> and on the left side of the screen click on Water, Biosolids & Industrial Pretreatment, Biosolids then click on Biosolids Laws and Rules Information which is under the Laws & Rules banner in the center of the screen).

a. Annual Report

On or before October 30 of each year, the permittees shall submit an annual report to the Department for the previous fiscal year of October 1 through September 30. The report shall be submitted electronically via the Department's MiWaters system at <https://miwaters.deq.state.mi.us>. At a minimum, the report shall contain:

1) a certification that current residuals management practices are in accordance with the approved RMP, or a proposal for modification to the approved RMP; and

2) a completed Biosolids Annual Report Form, available at <https://miwaters.deq.state.mi.us>.

b. Modifications to the Approved RMP

Prior to implementation of modifications to the RMP, the permittees shall submit proposed modifications to the Department for approval. The approved modification shall become effective upon the date of approval. Upon written notification, the Department may impose additional requirements and/or limitations to the approved RMP as necessary to protect public health and the environment from any adverse effect of a pollutant in the biosolids.

c. Record Keeping

Records required by the Part 24 Rules shall be kept for a minimum of five years. However, the records documenting cumulative loading for sites subject to cumulative pollutant loading rates shall be kept as long as the site receives biosolids.

d. Contact Information

RMP related submittals to the Department shall be to the Southeast Michigan District Supervisor of the Water Resources Division. The Southeast Michigan District Office is located at 27700 Donald Court, Warren Michigan, 48092-2793, Telephone: 586-753-3750, Fax: 586-753-3751.

PART II

Part II may include terms and /or conditions not applicable to discharges covered under this permit.

Section A. Definitions

Acute toxic unit (TU_A) means $100/LC_{50}$ where the LC_{50} is determined from a whole effluent toxicity (WET) test which produces a result that is statistically or graphically estimated to be lethal to 50% of the test organisms.

Annual monitoring frequency refers to a calendar year beginning on January 1 and ending on December 31. When required by this permit, an analytical result, reading, value or observation shall be reported for that period if a discharge occurs during that period.

Authorized public agency means a state, local, or county agency that is designated pursuant to the provisions of section 9110 of Part 91 of the NREPA to implement soil erosion and sedimentation control requirements with regard to construction activities undertaken by that agency.

Best management practices (BMPs) means structural devices or nonstructural practices that are designed to prevent pollutants from entering into storm water, to direct the flow of storm water, or to treat polluted storm water.

Bioaccumulative chemical of concern (BCC) means a chemical which, upon entering the surface waters, by itself or as its toxic transformation product, accumulates in aquatic organisms by a human health bioaccumulation factor of more than 1000 after considering metabolism and other physiochemical properties that might enhance or inhibit bioaccumulation. The human health bioaccumulation factor shall be derived according to R 323.1057(5). Chemicals with half-lives of less than 8 weeks in the water column, sediment, and biota are not BCCs. The minimum bioaccumulation concentration factor (BAF) information needed to define an organic chemical as a BCC is either a field-measured BAF or a BAF derived using the biota-sediment accumulation factor (BSAF) methodology. The minimum BAF information needed to define an inorganic chemical as a BCC, including an organometal, is either a field-measured BAF or a laboratory-measured bioconcentration factor (BCF). The BCCs to which these rules apply are identified in Table 5 of R 323.1057 of the Water Quality Standards.

Biosolids are the solid, semisolid, or liquid residues generated during the treatment of sanitary sewage or domestic sewage in a treatment works. This includes, but is not limited to, scum or solids removed in primary, secondary, or advanced wastewater treatment processes and a derivative of the removed scum or solids.

Bulk biosolids means biosolids that are not sold or given away in a bag or other container for application to a lawn or home garden.

Certificate of Coverage (COC) is a document, issued by the Department, which authorizes a discharge under a general permit.

Chronic toxic unit (TU_C) means $100/MATC$ or $100/IC_{25}$, where the maximum acceptable toxicant concentration (MATC) and IC_{25} are expressed as a percent effluent in the test medium.

Class B biosolids refers to material that has met the Class B pathogen reduction requirements or equivalent treatment by a Process to Significantly Reduce Pathogens (PSRP) in accordance with the Part 24 Rules. Processes include aerobic digestion, composting, anaerobic digestion, lime stabilization and air drying.

Combined sewer system is a sewer system in which storm water runoff is combined with sanitary wastes.

Daily concentration is the sum of the concentrations of the individual samples of a parameter divided by the number of samples taken during any calendar day. If the parameter concentration in any sample is less than the quantification limit, regard that value as zero when calculating the daily concentration. The daily concentration will be used to determine compliance with any maximum and minimum daily concentration limitations (except for pH and dissolved oxygen). When required by the permit, report the maximum calculated daily concentration for the month in the "MAXIMUM" column under "QUALITY OR CONCENTRATION" on the Discharge Monitoring Reports (DMRs).

For pH, report the maximum value of any *individual* sample taken during the month in the "MAXIMUM" column under "QUALITY OR CONCENTRATION" on the DMRs and the minimum value of any *individual* sample taken during the month in the "MINIMUM" column under "QUALITY OR CONCENTRATION" on the DMRs. For dissolved oxygen, report the minimum concentration of any *individual* sample in the "MINIMUM" column under "QUALITY OR CONCENTRATION" on the DMRs.

Daily loading is the total discharge by weight of a parameter discharged during any calendar day. This value is calculated by multiplying the daily concentration by the total daily flow and by the appropriate conversion factor. The daily loading will be used to determine compliance with any maximum daily loading limitations. When required by the permit, report the maximum calculated daily loading for the month in the "MAXIMUM" column under "QUANTITY OR LOADING" on the DMRs.

Daily monitoring frequency refers to a 24-hour day. When required by this permit, an analytical result, reading, value or observation shall be reported for that period if a discharge occurs during that period.

Department means the Michigan Department of Environment, Great Lakes, and Energy.

Detection level means the lowest concentration or amount of the target analyte that can be determined to be different from zero by a single measurement at a stated level of probability.

Discharge means the addition of any waste, waste effluent, wastewater, pollutant, or any combination thereof to any surface water of the state.

EC₅₀ means a statistically or graphically estimated concentration that is expected to cause 1 or more specified effects in 50% of a group of organisms under specified conditions.

Fecal coliform bacteria monthly

FOR WWSLs THAT COLLECT AND STORE WASTEWATER AND ARE AUTHORIZED TO DISCHARGE ONLY IN THE SPRING AND/OR FALL ON AN INTERMITTENT BASIS – Fecal coliform bacteria monthly is the geometric mean of all daily concentrations determined during a discharge event. Days on which no daily concentration is determined shall not be used to determine the calculated monthly value. The calculated monthly value will be used to determine compliance with the maximum monthly fecal coliform bacteria limitations. When required by the permit, report the calculated monthly value in the "AVERAGE" column under "QUALITY OR CONCENTRATION" on the DMR. If the period in which the discharge event occurred was partially in each of two months, the calculated monthly value shall be reported on the DMR of the month in which the last day of discharge occurred.

FOR ALL OTHER DISCHARGES – Fecal coliform bacteria monthly is the geometric mean of all daily concentrations determined during a reporting month. Days on which no daily concentration is determined shall not be used to determine the calculated monthly value. The calculated monthly value will be used to determine compliance with the maximum monthly fecal coliform bacteria limitations. When required by the permit, report the calculated monthly value in the "AVERAGE" column under "QUALITY OR CONCENTRATION" on the DMR.

Fecal coliform bacteria 7-day

FOR WWSLs THAT COLLECT AND STORE WASTEWATER AND ARE AUTHORIZED TO DISCHARGE ONLY IN THE SPRING AND/OR FALL ON AN INTERMITTENT BASIS – Fecal coliform bacteria 7-day is the geometric mean of the daily concentrations determined during any 7 consecutive days of discharge during a discharge event. If the number of daily concentrations determined during the discharge event is less than 7 days, the number of actual daily concentrations determined shall be used for the calculation. Days on which no daily concentration is determined shall not be used to determine the value. The calculated 7-day value will be used to determine compliance with the maximum 7-day fecal coliform bacteria limitations. When required by the permit, report the maximum calculated 7-day geometric mean value for the month in the “MAXIMUM” column under “QUALITY OR CONCENTRATION” on the DMRs. If the 7-day period was partially in each of two months, the value shall be reported on the DMR of the month in which the last day of discharge occurred.

FOR ALL OTHER DISCHARGES – Fecal coliform bacteria 7-day is the geometric mean of the daily concentrations determined during any 7 consecutive days in a reporting month. If the number of daily concentrations determined is less than 7, the actual number of daily concentrations determined shall be used for the calculation. Days on which no daily concentration is determined shall not be used to determine the value. The calculated 7-day value will be used to determine compliance with the maximum 7-day fecal coliform bacteria limitations. When required by the permit, report the maximum calculated 7-day geometric mean for the month in the “MAXIMUM” column under “QUALITY OR CONCENTRATION” on the DMRs. The first calculation shall be made on day 7 of the reporting month, and the last calculation shall be made on the last day of the reporting month.

Flow-proportioned sample is a composite sample with the sample volume proportional to the effluent flow.

General permit means a National Pollutant Discharge Elimination System permit issued authorizing a category of similar discharges.

Geometric mean is the average of the logarithmic values of a base 10 data set, converted back to a base 10 number.

Grab sample is a single sample taken at neither a set time nor flow.

IC₂₅ means the toxicant concentration that would cause a 25% reduction in a nonquantal biological measurement for the test population.

Illicit connection means a physical connection to a municipal separate storm sewer system that primarily conveys non-storm water discharges other than uncontaminated groundwater into the storm sewer; or a physical connection not authorized or permitted by the local authority, where a local authority requires authorization or a permit for physical connections.

Illicit discharge means any discharge to, or seepage into, a municipal separate storm sewer system that is not composed entirely of storm water or uncontaminated groundwater. Illicit discharges include non-storm water discharges through pipes or other physical connections; dumping of motor vehicle fluids, household hazardous wastes, domestic animal wastes, or litter; collection and intentional dumping of grass clippings or leaf litter; or unauthorized discharges of sewage, industrial waste, restaurant wastes, or any other non-storm water waste directly into a separate storm sewer.

Individual permit means a site-specific NPDES permit.

Inlet means a catch basin, roof drain, conduit, drain tile, retention pond riser pipe, sump pump, or other point where storm water or wastewater enters into a closed conveyance system prior to discharge off site or into waters of the state.

Interference is a discharge which, alone or in conjunction with a discharge or discharges from other sources, both: 1) inhibits or disrupts the POTW, its treatment processes or operations, or its sludge processes, use or disposal; and 2) therefore, is a cause of a violation of any requirement of the POTW's NPDES permit (including an increase in the magnitude or duration of a violation) or, of the prevention of sewage sludge use or disposal in compliance with the following statutory provisions and regulations or permits issued thereunder (or more stringent state or local regulations): Section 405 of the Clean Water Act, the Solid Waste Disposal Act (SWDA) (including Title II, more commonly referred to as the Resource Conservation and Recovery Act (RCRA), and including state regulations contained in any state sludge management plan prepared pursuant to Subtitle D of the SWDA), the Clean Air Act, the Toxic Substances Control Act, and the Marine Protection, Research and Sanctuaries Act. [This definition does not apply to sample matrix interference].

Land application means spraying or spreading biosolids or a biosolids derivative onto the land surface, injecting below the land surface, or incorporating into the soil so that the biosolids or biosolids derivative can either condition the soil or fertilize crops or vegetation grown in the soil.

LC₅₀ means a statistically or graphically estimated concentration that is expected to be lethal to 50% of a group of organisms under specified conditions.

Maximum acceptable toxicant concentration (MATC) means the concentration obtained by calculating the geometric mean of the lower and upper chronic limits from a chronic test. A lower chronic limit is the highest tested concentration that did not cause the occurrence of a specific adverse effect. An upper chronic limit is the lowest tested concentration which did cause the occurrence of a specific adverse effect and above which all tested concentrations caused such an occurrence.

Maximum extent practicable means implementation of best management practices by a public body to comply with an approved storm water management program as required by a national permit for a municipal separate storm sewer system, in a manner that is environmentally beneficial, technically feasible, and within the public body's legal authority.

MGD means million gallons per day.

Monthly concentration is the sum of the daily concentrations determined during a reporting period divided by the number of daily concentrations determined. The calculated monthly concentration will be used to determine compliance with any maximum monthly concentration limitations. Days with no discharge shall not be used to determine the value. When required by the permit, report the calculated monthly concentration in the "AVERAGE" column under "QUALITY OR CONCENTRATION" on the DMR.

For minimum percent removal requirements, the monthly influent concentration and the monthly effluent concentration shall be determined. The calculated monthly percent removal, which is equal to 100 times the quantity [1 minus the quantity (monthly effluent concentration divided by the monthly influent concentration)], shall be reported in the "MINIMUM" column under "QUALITY OR CONCENTRATION" on the DMRs.

Monthly loading is the sum of the daily loadings of a parameter divided by the number of daily loadings determined during a reporting period. The calculated monthly loading will be used to determine compliance with any maximum monthly loading limitations. Days with no discharge shall not be used to determine the value. When required by the permit, report the calculated monthly loading in the "AVERAGE" column under "QUANTITY OR LOADING" on the DMR.

Monthly monitoring frequency refers to a calendar month. When required by this permit, an analytical result, reading, value or observation shall be reported for that period if a discharge occurs during that period.

Municipal separate storm sewer means a conveyance or system of conveyances designed or used for collecting or conveying storm water which is not a combined sewer and which is not part of a publicly-owned treatment works as defined in the Code of Federal Regulations at 40 CFR 122.2.

Municipal separate storm sewer system (MS4) means all separate storm sewers that are owned or operated by the United States, a state, city, village, township, county, district, association, or other public body created by or pursuant to state law, having jurisdiction over disposal of sewage, industrial wastes, storm water, or other wastes, including special districts under state law, such as a sewer district, flood control district, or drainage district, or similar entity, or a designated or approved management agency under Section 208 of the Federal Act that discharges to the waters of the state. This term includes systems similar to separate storm sewer systems in municipalities, such as systems at military bases, large hospital or prison complexes, and highways and other thoroughfares. The term does not include separate storm sewers in very discrete areas, such as individual buildings.

National Pretreatment Standards are the regulations promulgated by or to be promulgated by the Federal Environmental Protection Agency pursuant to Section 307(b) and (c) of the Federal Act. The standards establish nationwide limits for specific industrial categories for discharge to a POTW.

No observed adverse effect level (NOAEL) means the highest tested dose or concentration of a substance which results in no observed adverse effect in exposed test organisms where higher doses or concentrations result in an adverse effect.

Noncontact cooling water is water used for cooling which does not come into direct contact with any raw material, intermediate product, by-product, waste product or finished product.

Nondomestic user is any discharger to a POTW that discharges wastes other than or in addition to water-carried wastes from toilet, kitchen, laundry, bathing or other facilities used for household purposes.

Outfall is the location at which a point source discharge enters the surface waters of the state.

Part 91 agency means an agency that is designated by a county board of commissioners pursuant to the provisions of section 9105 of Part 91 of the NREPA; an agency that is designated by a city, village, or township in accordance with the provisions of section 9106 of Part 91 of the NREPA; or the Department for soil erosion and sedimentation activities under Part 615, Part 631, or Part 632 pursuant to the provisions of section 9115 of Part 91 of the NREPA.

Part 91 permit means a soil erosion and sedimentation control permit issued by a Part 91 agency pursuant to the provisions of Part 91 of the NREPA.

Partially treated sewage is any sewage, sewage and storm water, or sewage and wastewater, from domestic or industrial sources that is treated to a level less than that required by the permittees' National Pollutant Discharge Elimination System permit, or that is not treated to national secondary treatment standards for wastewater, including discharges to surface waters from retention treatment facilities.

Point of discharge is the location of a point source discharge where storm water is discharged directly into a separate storm sewer system.

Point source discharge means a discharge from any discernible, confined, discrete conveyance, including but not limited to any pipe, ditch, channel, tunnel, conduit, well, discrete fissure, container, or rolling stock. Changing the surface of land or establishing grading patterns on land will result in a point source discharge where the runoff from the site is ultimately discharged to waters of the state.

Polluting material means any material, in solid or liquid form, identified as a polluting material under the Part 5 Rules (R 324.2001 through R 324.2009 of the Michigan Administrative Code).

POTW is a publicly owned treatment work.

Pretreatment is reducing the amount of pollutants, eliminating pollutants, or altering the nature of pollutant properties to a less harmful state prior to discharge into a public sewer. The reduction or alteration can be by physical, chemical, or biological processes, process changes, or by other means. Dilution is not considered pretreatment unless expressly authorized by an applicable National Pretreatment Standard for a particular industrial category.

Public (as used in the MS4 individual permit) means all persons who potentially could affect the authorized storm water discharges, including, but not limited to, residents, visitors to the area, public employees, businesses, industries, and construction contractors and developers.

Public body means the United States; the state of Michigan; a city, village, township, county, school district, public college or university, or single-purpose governmental agency; or any other body which is created by federal or state statute or law.

Qualified Personnel means an individual who meets qualifications acceptable to the Department and who is authorized by an Industrial Storm Water Certified Operator to collect the storm water sample.

Qualifying storm event means a storm event causing greater than 0.1 inch of rainfall and occurring at least 72 hours after the previous measurable storm event that also caused greater than 0.1 inch of rainfall. Upon request, the Department may approve an alternate definition meeting the condition of a qualifying storm event.

Quantification level means the measurement of the concentration of a contaminant obtained by using a specified laboratory procedure calculated at a specified concentration above the detection level. It is considered the lowest concentration at which a particular contaminant can be quantitatively measured using a specified laboratory procedure for monitoring of the contaminant.

Quarterly monitoring frequency refers to a three month period, defined as January through March, April through June, July through September, and October through December. When required by this permit, an analytical result, reading, value or observation shall be reported for that period if a discharge occurs during that period.

Regional Administrator is the Region 5 Administrator, U.S. EPA, located at R-19J, 77 W. Jackson Blvd., Chicago, Illinois 60604.

Regulated area means the permittee's urbanized area, where urbanized area is defined as a place and its adjacent densely-populated territory that together have a minimum population of 50,000 people as defined by the United States Bureau of the Census and as determined by the latest available decennial census.

Secondary containment structure means a unit, other than the primary container, in which significant materials are packaged or held, which is required by State or Federal law to prevent the escape of significant materials by gravity into sewers, drains, or otherwise directly or indirectly into any sewer system or to the surface or ground waters of this state.

Separate storm sewer system means a system of drainage, including, but not limited to, roads, catch basins, curbs, gutters, parking lots, ditches, conduits, pumping devices, or man-made channels, which is not a combined sewer where storm water mixes with sanitary wastes, and is not part of a POTW.

Significant industrial user is a nondomestic user that: 1) is subject to Categorical Pretreatment Standards under 40 CFR 403.6 and 40 CFR Chapter I, Subchapter N; or 2) discharges an average of 25,000 gallons per day or more of process wastewater to a POTW (excluding sanitary, noncontact cooling and boiler blowdown wastewater); contributes a process waste stream which makes up five (5) percent or more of the average dry weather hydraulic or organic capacity of the POTW treatment plant; or is designated as such by the permittees as defined in 40 CFR 403.12(a) on the basis that the industrial user has a reasonable potential for adversely affecting the POTW's treatment plant operation or violating any pretreatment standard or requirement (in accordance with 40 CFR 403.8(f)(6)).

Significant materials Significant Materials means any material which could degrade or impair water quality, including but not limited to: raw materials; fuels; solvents, detergents, and plastic pellets; finished materials such as metallic products; hazardous substances designated under Section 101(14) of Comprehensive Environmental Response, Compensation, and Liability Act (CERCLA) (see 40 CFR 372.65); any chemical the facility is required to report pursuant to Section 313 of Emergency Planning and Community Right-to-Know Act (EPCRA); polluting materials as identified under the Part 5 Rules (R 324.2001 through R 324.2009 of the Michigan Administrative Code); Hazardous Wastes as defined in Part 111 of the NREPA; fertilizers; pesticides; and waste products such as ashes, slag, and sludge that have the potential to be released with storm water discharges.

Significant spills and significant leaks means any release of a polluting material reportable under the Part 5 Rules (R 324.2001 through R 324.2009 of the Michigan Administrative Code).

Special-use area means secondary containment structures required by state or federal law; lands on Michigan's List of Sites of Environmental Contamination pursuant to Part 201, Environmental Remediation, of the NREPA; and/or areas with other activities that may contribute pollutants to the storm water for which the Department determines monitoring is needed.

Stoichiometric means the quantity of a reagent calculated to be necessary and sufficient for a given chemical reaction.

Storm water means storm water runoff, snow melt runoff, surface runoff and drainage, and non-storm water included under the conditions of this permit.

Storm water discharge point is the location where the point source discharge of storm water is directed to surface waters of the state or to a separate storm sewer. It includes the location of all point source discharges where storm water exits the facility, including *outfalls* which discharge directly to surface waters of the state, and *points of discharge* which discharge directly into separate storm sewer systems.

SWPPP means the Storm Water Pollution Prevention Plan prepared in accordance with this permit.

Tier I value means a value for aquatic life, human health or wildlife calculated under R 323.1057 of the Water Quality Standards using a tier I toxicity database.

Tier II value means a value for aquatic life, human health or wildlife calculated under R 323.1057 of the Water Quality Standards using a tier II toxicity database.

Total maximum daily loads (TMDLs) are required by the Federal Act for waterbodies that do not meet water quality standards. TMDLs represent the maximum daily load of a pollutant that a waterbody can assimilate and meet water quality standards, and an allocation of that load among point sources, nonpoint sources, and a margin of safety.

Toxicity reduction evaluation (TRE) means a site-specific study conducted in a stepwise process designed to identify the causative agents of effluent toxicity, isolate the sources of toxicity, evaluate the effectiveness of toxicity control options, and then confirm the reduction in effluent toxicity.

Water Quality Standards means the Part 4 Water Quality Standards promulgated pursuant to Part 31 of the NREPA, being R 323.1041 through R 323.1117 of the Michigan Administrative Code.

Weekly monitoring frequency refers to a calendar week which begins on Sunday and ends on Saturday. When required by this permit, an analytical result, reading, value or observation shall be reported for that period if a discharge occurs during that period.

Wet Weather Flow is the wastewater flow (domestic, industrial, commercial and institutional) including infiltration and inflow that occurs as the result of a precipitation or snowmelt event.

Wet Weather Event, for the interim period, is defined as those days on which an average 0.10 inches or more of precipitation was recorded by six strategically located rainfall gauges (as defined in Part I.9.c.(10) of the Operational Plan) in the WRRF's service area, plus two days immediately following days of 0.10 inch to 1.00 inch days of precipitation or three days following days of 1.00 inch or more precipitation. Rainfall days are further limited to those days in which the air temperature exceeds 32° F (0° C) for at least an eight hour period. The permittee may demonstrate that certain events such as snowmelt, and other unforeseen events will be considered rainfall days.

The above definition of wet weather event is not adequate on a long term basis, or for the purposes of planning, designing, or implementing the combined sewer overflow improvements required in this permit. For purposes of planning and designing future CSO improvements, the permittee shall consider the effect of dewatering tributary storage basins on overall system recovery, both at the WRRF and CSO overflow points in the collection system.

For this permit while the Regional Operational Plan is being revised, if up to 930 MGD (including recycle) is being processed with secondary treatment at the WRRF and no primary flow is being discharged, then tributary combined or sanitary storage basins in the GLWA system may be dewatered. Such dewatering will not be considered a violation of this permit, even if contrary to the above Wet Weather Event definition. Once a revised Regional Operation Plan is developed, it shall be implemented once reviewed and approved by the Department.

Upon approval of the Department, an alternate "wet weather event" definition may be used.

WWSL is a wastewater stabilization lagoon.

WWSL discharge event is a discrete occurrence during which effluent is discharged to the surface water up to 10 days of a consecutive 14 day period.

3-portion composite sample is a sample consisting of three equal-volume grab samples collected at equal intervals over an 8-hour period.

7-day concentration

FOR WWSLs THAT COLLECT AND STORE WASTEWATER AND ARE AUTHORIZED TO DISCHARGE ONLY IN THE SPRING AND/OR FALL ON AN INTERMITTENT BASIS – The 7-day concentration is the sum of the daily concentrations determined during any 7 consecutive days of discharge during a WWSL discharge event divided by the number of daily concentrations determined. If the number of daily concentrations determined during the WWSL discharge event is less than 7 days, the number of actual daily concentrations determined shall be used for the calculation. The calculated 7-day concentration will be used to determine compliance with any maximum 7-day concentration limitations. When required by the permit, report the maximum calculated 7-day concentration for the WWSL discharge event in the "MAXIMUM" column under "QUALITY OR CONCENTRATION" on the DMR. If the WWSL discharge event was partially in each of two months, the value shall be reported on the DMR of the month in which the last day of discharge occurred.

FOR ALL OTHER DISCHARGES – The 7-day concentration is the sum of the daily concentrations determined during any 7 consecutive days in a reporting month divided by the number of daily concentrations determined. If the number of daily concentrations determined is less than 7, the actual number of daily concentrations determined shall be used for the calculation. The calculated 7-day concentration will be used to determine compliance with any maximum 7-day concentration limitations in the reporting month. When required by the permit, report the maximum calculated 7-day concentration for the month in the "MAXIMUM" column under "QUALITY OR CONCENTRATION" on the DMR. The first 7-day calculation shall be made on day 7 of the reporting month, and the last calculation shall be made on the last day of the reporting month.

7-day loading

FOR WWSLs THAT COLLECT AND STORE WASTEWATER AND ARE AUTHORIZED TO DISCHARGE ONLY IN THE SPRING AND/OR FALL ON AN INTERMITTENT BASIS – The 7-day loading is the sum of the daily loadings determined during any 7 consecutive days of discharge during a WWSL discharge event divided by the number of daily loadings determined. If the number of daily loadings determined during the WWSL discharge event is less than 7 days, the number of actual daily loadings determined shall be used for the calculation. The calculated 7-day loading will be used to determine compliance with any maximum 7-day loading limitations. When required by the permit, report the maximum calculated 7-day loading for the WWSL discharge event in the “MAXIMUM” column under “QUANTITY OR LOADING” on the DMR. If the WWSL discharge event was partially in each of two months, the value shall be reported on the DMR of the month in which the last day of discharge occurred

FOR ALL OTHER DISCHARGES – The 7-day loading is the sum of the daily loadings determined during any 7 consecutive days in a reporting month divided by the number of daily loadings determined. If the number of daily loadings determined is less than 7, the actual number of daily loadings determined shall be used for the calculation. The calculated 7-day loading will be used to determine compliance with any maximum 7-day loading limitations in the reporting month. When required by the permit, report the maximum calculated 7-day loading for the month in the “MAXIMUM” column under “QUANTITY OR LOADING” on the DMR. The first 7-day calculation shall be made on day 7 of the reporting month, and the last calculation shall be made on the last day of the reporting month.

24-hour composite sample is a flow-proportioned composite sample consisting of hourly or more frequent portions that are taken over a 24-hour period. In accordance with the Department Approved Wet Weather Operational Plan (See Part I.A.11.), alternate requirements for 24-hour composite sampling may be utilized to satisfy the monitoring requirements of this permit.

PART II

Section B. Monitoring Procedures

1. Representative Samples

Samples and measurements taken as required herein shall be representative of the volume and nature of the monitored discharge.

2. Test Procedures

Test procedures for the analysis of pollutants shall conform to regulations promulgated pursuant to Section 304(h) of the Federal Act (40 CFR Part 136 – Guidelines Establishing Test Procedures for the Analysis of Pollutants), unless specified otherwise in this permit. **Test procedures used shall be sufficiently sensitive to determine compliance with applicable effluent limitations.** Requests to use test procedures not promulgated under 40 CFR Part 136 for pollutant monitoring required by this permit shall be made in accordance with the Alternate Test Procedures regulations specified in 40 CFR 136.4. These requests shall be submitted to the Section Manager of the Permits Section, Water Resources Division, Michigan Department of Environment, Great Lakes, and Energy, P.O. Box 30458, Lansing, Michigan, 48909-7958. The permittees may use such procedures upon approval.

The permittees shall periodically calibrate and perform maintenance procedures on all analytical instrumentation at intervals to ensure accuracy of measurements. The calibration and maintenance shall be performed as part of the permittees' laboratory Quality Control/Quality Assurance program.

3. Instrumentation

The permittees shall periodically calibrate and perform maintenance procedures on all monitoring instrumentation at intervals to ensure accuracy of measurements.

4. Recording Results

For each measurement or sample taken pursuant to the requirements of this permit, the permittees shall record the following information: 1) the exact place, date, and time of measurement or sampling; 2) the person(s) who performed the measurement or sample collection; 3) the dates the analyses were performed; 4) the person(s) who performed the analyses; 5) the analytical techniques or methods used; 6) the date of and person responsible for equipment calibration; and 7) the results of all required analyses.

5. Records Retention

All records and information resulting from the monitoring activities required by this permit including all records of analyses performed and calibration and maintenance of instrumentation and recordings from continuous monitoring instrumentation shall be retained for a minimum of three (3) years, or longer if requested by the Regional Administrator or the Department.

PART II

Section C. Reporting Requirements

1. Start-up Notification

If the permittees will not discharge during the first 60 days following the effective date of this permit, the permittees shall notify the Department within 14 days following the effective date of this permit, and then 60 days prior to the commencement of the discharge.

2. Submittal Requirements for Self-Monitoring Data

Part 31 of the NREPA (specifically Section 324.3110(7)); and R 323.2155(2) of Part 21, Wastewater Discharge Permits, promulgated under Part 31 of the NREPA, allow the Department to specify the forms to be utilized for reporting the required self-monitoring data. Unless instructed on the effluent limitations page to conduct "Retained Self-Monitoring," the permittees shall submit self-monitoring data via the Department's MiWaters system.

The permittees shall utilize the information provided on the MiWaters website, located at <https://miwaters.deq.state.mi.us>, to access and submit the electronic forms. Both monthly summary and daily data shall be submitted to the Department no later than the 20th day of the month following each month of the authorized discharge period(s). The permittees may be allowed to submit the electronic forms after this date if the Department has granted an extension to the submittal date.

3. Retained Self-Monitoring Requirements

If instructed on the effluent limits page (or otherwise authorized by the Department in accordance with the provisions of this permit) to conduct retained self-monitoring, the permittees shall maintain a year-to-date log of retained self-monitoring results and, upon request, provide such log for inspection to the staff of the Department. Retained self-monitoring results are public information and shall be promptly provided to the public upon request.

The permittees shall certify, in writing, to the Department, on or before January 10th (April 1st for animal feeding operation facilities) of each year, that: 1) all retained self-monitoring requirements have been complied with and a year-to-date log has been maintained; and 2) the application on which this permit is based still accurately describes the discharge. With this annual certification, the permittees shall submit a summary of the previous year's monitoring data. The summary shall include maximum values for samples to be reported as daily maximums and/or monthly maximums and minimum values for any daily minimum samples.

Retained self-monitoring may be denied to permittees by notification in writing from the Department. In such cases, the permittees shall submit self-monitoring data in accordance with Part II.C.2., above. Such a denial may be rescinded by the Department upon written notification to the permittees. Reissuance or modification of this permit or reissuance or modification of an individual permittees' authorization to discharge shall not affect previous approval or denial for retained self-monitoring unless the Department provides notification in writing to the permittees.

4. Additional Monitoring by Permittees

If the permittees monitor any pollutant at the location(s) designated herein more frequently than required by this permit, using approved analytical methods as specified above, the results of such monitoring shall be included in the calculation and reporting of the values required in the Discharge Monitoring Report. Such increased frequency shall also be indicated.

Monitoring required pursuant to Part 41 of the NREPA or Rule 35 of the Mobile Home Park Commission Act (Act 96 of the Public Acts of 1987) for assurance of proper facility operation shall be submitted as required by the Department.

5. Compliance Dates Notification

Within 14 days of every compliance date specified in this permit, the permittees shall submit a *written* notification to the Department indicating whether or not the particular requirement was accomplished. If the requirement was not accomplished, the notification shall include an explanation of the failure to accomplish the requirement, actions taken or planned by the permittees to correct the situation, and an estimate of when the requirement will be accomplished. If a written report is required to be submitted by a specified date and the permittees accomplish this, a separate written notification is not required.

6. Noncompliance Notification

Compliance with all applicable requirements set forth in the Federal Act, Parts 31 and 41 of the NREPA, and related regulations and rules is required. All instances of noncompliance shall be reported as follows:

- a. 24-Hour Reporting
Any noncompliance which may endanger health or the environment (including maximum and/or minimum daily concentration discharge limitation exceedances) shall be reported, verbally, within 24 hours from the time the permittees becomes aware of the noncompliance. A written submission shall also be provided within five (5) days.
- b. Other Reporting
The permittees shall report, in writing, all other instances of noncompliance not described in a. above at the time monitoring reports are submitted; or, in the case of retained self-monitoring, within five (5) days from the time the permittees become aware of the noncompliance.

Written reporting shall include: 1) a description of the discharge and cause of noncompliance; and 2) the period of noncompliance, including exact dates and times, or, if not yet corrected, the anticipated time the noncompliance is expected to continue, and the steps taken to reduce, eliminate and prevent recurrence of the noncomplying discharge.

7. Spill Notification

The permittees shall immediately report any release of any polluting material which occurs to the surface waters or groundwaters of the state, unless the permittees have determined that the release is not in excess of the threshold reporting quantities specified in the Part 5 Rules (R 324.2001 through R 324.2009 of the Michigan Administrative Code), by calling the Department at the number indicated on the second page of this permit (or, if this is a general permit, on the COC); or, if the notice is provided after regular working hours, call the Department's 24-hour Pollution Emergency Alerting System telephone number, 1-800-292-4706 (calls from **out-of-state** dial 1-517-373-7660).

Within ten (10) days of the release, the permittees shall submit to the Department a full written explanation as to the cause of the release, the discovery of the release, response (clean-up and/or recovery) measures taken, and preventive measures taken or a schedule for completion of measures to be taken to prevent reoccurrence of similar releases.

8. Upset Noncompliance Notification

If a process "upset" (defined as an exceptional incident in which there is unintentional and temporary noncompliance with technology based permit effluent limitations because of factors beyond the reasonable control of the permittees) has occurred, the permittees who wishes to establish the affirmative defense of upset, shall notify the Department by telephone within 24 hours of becoming aware of such conditions; and within five (5) days, provide in writing, the following information:

- a. that an upset occurred and that the permittees can identify the specific cause(s) of the upset;
- b. that the permitted wastewater treatment facility was, at the time, being properly operated and maintained (note that an upset does not include noncompliance to the extent caused by operational error, improperly designed treatment facilities, inadequate treatment facilities, lack of preventive maintenance, or careless or improper operation); and
- c. that the permittees has specified and taken action on all responsible steps to minimize or correct any adverse impact in the environment resulting from noncompliance with this permit.

No determination made during administrative review of claims that noncompliance was caused by upset, and before an action for noncompliance, is final administrative action subject to judicial review.

In any enforcement proceedings, the permittees, seeking to establish the occurrence of an upset, has the burden of proof.

9. Bypass Prohibition and Notification

- a. Bypass Prohibition
Bypass is prohibited, and the Department may take an enforcement action, unless:
 - 1) bypass was unavoidable to prevent loss of life, personal injury, or severe property damage;
 - 2) there were no feasible alternatives to the bypass, such as the use of auxiliary treatment facilities, retention of untreated wastes, or maintenance during normal periods of equipment downtime. This condition is not satisfied if adequate backup equipment should have been installed in the exercise of reasonable engineering judgment to prevent a bypass; and
 - 3) the permittees submitted notices as required under 9.b. or 9.c. below.
- b. Notice of Anticipated Bypass
If the permittees know in advance of the need for a bypass, it shall submit prior notice to the Department, if possible at least ten (10) days before the date of the bypass, and provide information about the anticipated bypass as required by the Department. The Department may approve an anticipated bypass, after considering its adverse effects, if it will meet the three (3) conditions listed in 9.a. above.
- c. Notice of Unanticipated Bypass
The permittees shall submit notice to the Department of an unanticipated bypass by calling the Department at the number indicated on the second page of this permit (if the notice is provided after regular working hours, use the following number: 1-800-292-4706) as soon as possible, but no later than 24 hours from the time the permittees becomes aware of the circumstances.

d. Written Report of Bypass

A written submission shall be provided within five (5) working days of commencing any bypass to the Department, and at additional times as directed by the Department. The written submission shall contain a description of the bypass and its cause; the period of bypass, including exact dates and times, and if the bypass has not been corrected, the anticipated time it is expected to continue; steps taken or planned to reduce, eliminate, and prevent reoccurrence of the bypass; and other information as required by the Department.

e. Bypass Not Exceeding Limitations

The permittees may allow any bypass to occur which does not cause effluent limitations to be exceeded, but only if it also is for essential maintenance to ensure efficient operation. These bypasses are not subject to the provisions of 9.a., 9.b., 9.c., and 9.d., above. This provision does not relieve the permittees of any notification responsibilities under Part II.C.11. of this permit.

f. Definitions

- 1) Bypass means the intentional diversion of waste streams from any portion of a treatment facility.
- 2) Severe property damage means substantial physical damage to property, damage to the treatment facilities which causes them to become inoperable, or substantial and permanent loss of natural resources which can reasonably be expected to occur in the absence of a bypass. Severe property damage does not mean economic loss caused by delays in production.

10. Bioaccumulative Chemicals of Concern (BCC)

Consistent with the requirements of R 323.1098 and R 323.1215 of the Michigan Administrative Code, the permittees are prohibited from undertaking any action that would result in a lowering of water quality from an increased loading of a BCC unless an increased use request and antidegradation demonstration have been submitted and approved by the Department.

11. Notification of Changes in Discharge

The permittees shall notify the Department, in writing, as soon as possible but no later than 10 days of knowing, or having reason to believe, that any activity or change has occurred or will occur which would result in the discharge of: 1) detectable levels of chemicals on the current Michigan Critical Materials Register, priority pollutants or hazardous substances set forth in 40 CFR 122.21, Appendix D, or the Pollutants of Initial Focus in the Great Lakes Water Quality Initiative specified in 40 CFR 132.6, Table 6, which were not acknowledged in the application or listed in the application at less than detectable levels; 2) detectable levels of any other chemical not listed in the application or listed at less than detection, for which the application specifically requested information; or 3) any chemical at levels greater than five times the average level reported in the complete application (see the first page of this permit, for the date(s) the complete application was submitted). Any other monitoring results obtained as a requirement of this permit shall be reported in accordance with the compliance schedules.

12. Changes in Facility Operations

Any anticipated action or activity, including but not limited to facility expansion, production increases, or process modification, which will result in new or increased loadings of pollutants to the receiving waters must be reported to the Department by a) submission of an increased use request (application) and all information required under R 323.1098 (Antidegradation) of the Water Quality Standards or b) by notice if the following conditions are met: 1) the action or activity will not result in a change in the types of wastewater discharged or result in a greater quantity of wastewater than currently authorized by this permit; 2) the action or activity will not result in violations of the effluent limitations specified in this permit; 3) the action or activity is not prohibited by the requirements of Part II.C.10.; and 4) the action or activity will not require notification pursuant to Part II.C.11. Following such notice, the permit or, if applicable, the facility's COC may be modified according to applicable laws and rules to specify and limit any pollutant not previously limited.

13. Transfer of Ownership or Control

In the event of any change in control or ownership of facilities from which the authorized discharge emanates, the permittees shall submit to the Department 30 days prior to the actual transfer of ownership or control a written agreement between the current permittees and the new permittees containing: 1) the legal name and address of the new owner; 2) a specific date for the effective transfer of permit responsibility, coverage and liability; and 3) a certification of the continuity of or any changes in operations, wastewater discharge, or wastewater treatment.

If the new permittees are proposing changes in operations, wastewater discharge, or wastewater treatment, the Department may propose modification of this permit in accordance with applicable laws and rules.

14. Operations and Maintenance Manual

For wastewater treatment facilities that serve the public (and are thus subject to Part 41 of the NREPA), Section 4104 of Part 41 and associated Rule 2957 of the Michigan Administrative Code allow the Department to require an Operations and Maintenance (O&M) Manual from the facility. An up-to-date copy of the O&M Manual shall be kept at the facility and shall be provided to the Department upon request. The Department may review the O&M Manual in whole or in part at its discretion and require modifications to it if portions are determined to be inadequate.

At a minimum, the O&M Manual shall include the following information: permit standards; descriptions and operation information for all equipment; staffing information; laboratory requirements; record keeping requirements; a maintenance plan for equipment; an emergency operating plan; safety program information; and copies of all pertinent forms, as-built plans, and manufacturer's manuals.

Certification of the existence and accuracy of the O&M Manual shall be submitted to the Department at least sixty days prior to start-up of a new wastewater treatment facility. Recertification shall be submitted sixty days prior to start-up of any substantial improvements or modifications made to an existing wastewater treatment facility.

15. Signatory Requirements

All applications, reports, or information submitted to the Department in accordance with the conditions of this permit and that require a signature shall be signed and certified as described in the Federal Act and the NREPA.

The Federal Act provides that any person who knowingly makes any false statement, representation, or certification in any record or other document submitted or required to be maintained under this permit, including monitoring reports or reports of compliance or noncompliance, shall, upon conviction, be punished by a fine of not more than \$10,000 per violation, or by imprisonment for not more than 6 months per violation, or by both.

The NREPA (Section 3115(2)) provides that a person who at the time of the violation knew or should have known that he or she discharged a substance contrary to this part, or contrary to a permit, COC, or order issued or rule promulgated under this part, or who intentionally makes a false statement, representation, or certification in an application for or form pertaining to a permit or COC or in a notice or report required by the terms and conditions of an issued permit or COC, or who intentionally renders inaccurate a monitoring device or record required to be maintained by the Department, is guilty of a felony and shall be fined not less than \$2,500.00 or more than \$25,000.00 for each violation. The court may impose an additional fine of not more than \$25,000.00 for each day during which the unlawful discharge occurred. If the conviction is for a violation committed after a first conviction of the person under this subsection, the court shall impose a fine of not less than \$25,000.00 per day and not more than \$50,000.00 per day of violation. Upon conviction, in addition to a fine, the court in its discretion may sentence the defendant to imprisonment for not more than 2 years or impose probation upon a person for a violation of this part. With the exception of the issuance of criminal complaints, issuance of warrants, and the holding of an arraignment, the circuit court for the county in which the violation occurred has exclusive jurisdiction. However, the person shall not be subject to the penalties of this subsection if the discharge of the effluent is in conformance with and obedient to a rule, order, permit, or COC of the Department. In addition to a fine, the attorney general may file a civil suit in a court of competent jurisdiction to recover the full value of the injuries done to the natural resources of the state and the costs of surveillance and enforcement by the state resulting from the violation.

16. Electronic Reporting

Upon notice by the Department that electronic reporting tools are available for specific reports or notifications, the permittees shall submit electronically all such reports or notifications as required by this permit, on forms provided by the Department.

PART II

Section D. Management Responsibilities

1. Duty to Comply

All discharges authorized herein shall be consistent with the terms and conditions of this permit. The discharge of any pollutant identified in this permit, more frequently than, or at a level in excess of, that authorized, shall constitute a violation of the permit.

It is the duty of the permittees to comply with all the terms and conditions of this permit. Any noncompliance with the Effluent Limitations, Special Conditions, or terms of this permit constitutes a violation of the NREPA and/or the Federal Act and constitutes grounds for enforcement action; for permit or Certificate of Coverage (COC) termination, revocation and reissuance, or modification; or denial of an application for permit or COC renewal.

It shall not be a defense for permittees in an enforcement action that it would have been necessary to halt or reduce the permitted activity in order to maintain compliance with the conditions of this permit.

2. Operator Certification

The permittees shall have the waste treatment facilities under direct supervision of an operator certified at the appropriate level for the facility certification by the Department, as required by Sections 3110 and 4104 of the NREPA. Permittees authorized to discharge storm water shall have the storm water treatment and/or control measures under direct supervision of a storm water operator certified by the Department, as required by Section 3110 of the NREPA.

3. Facilities Operation

The permittees shall, at all times, properly operate and maintain all treatment or control facilities or systems installed or used by the permittees to achieve compliance with the terms and conditions of this permit. Proper operation and maintenance includes adequate laboratory controls and appropriate quality assurance procedures.

4. Power Failures

In order to maintain compliance with the effluent limitations of this permit and prevent unauthorized discharges, the permittees shall either:

- a. provide an alternative power source sufficient to operate facilities utilized by the permittees to maintain compliance with the effluent limitations and conditions of this permit; or
- b. upon the reduction, loss, or failure of one or more of the primary sources of power to facilities utilized by the permittees to maintain compliance with the effluent limitations and conditions of this permit, the permittees shall halt, reduce or otherwise control production and/or all discharge in order to maintain compliance with the effluent limitations and conditions of this permit.

5. Adverse Impact

The permittees shall take all reasonable steps to minimize or prevent any adverse impact to the surface waters or groundwaters of the state resulting from noncompliance with any effluent limitation specified in this permit including, but not limited to, such accelerated or additional monitoring as necessary to determine the nature and impact of the discharge in noncompliance.

6. Containment Facilities

The permittees shall provide facilities for containment of any accidental losses of polluting materials in accordance with the requirements of the Part 5 Rules (R 324.2001 through R 324.2009 of the Michigan Administrative Code). For a Publicly Owned Treatment Work (POTW), these facilities shall be approved under Part 41 of the NREPA.

7. Waste Treatment Residues

Residuals (i.e. solids, sludges, biosolids, filter backwash, scrubber water, ash, grit, or other pollutants or wastes) removed from or resulting from treatment or control of wastewaters, including those that are generated during treatment or left over after treatment or control has ceased, shall be disposed of in an environmentally compatible manner and according to applicable laws and rules. These laws may include, but are not limited to, the NREPA, Part 31 for protection of water resources, Part 55 for air pollution control, Part 111 for hazardous waste management, Part 115 for solid waste management, Part 121 for liquid industrial wastes, Part 301 for protection of inland lakes and streams, and Part 303 for wetlands protection. Such disposal shall not result in any unlawful pollution of the air, surface waters or groundwaters of the state.

8. Right of Entry

The permittees shall allow the Department, any agent appointed by the Department, or the Regional Administrator, upon the presentation of credentials and, for animal feeding operation facilities, following appropriate biosecurity protocols:

- a. to enter upon the permittee's premises where an effluent source is located or any place in which records are required to be kept under the terms and conditions of this permit; and
- b. at reasonable times to have access to and copy any records required to be kept under the terms and conditions of this permit; to inspect process facilities, treatment works, monitoring methods and equipment regulated or required under this permit; and to sample any discharge of pollutants.

9. Availability of Reports

Except for data determined to be confidential under Section 308 of the Federal Act and Rule 2128 (R 323.2128 of the Michigan Administrative Code), all reports prepared in accordance with the terms of this permit, shall be available for public inspection at the offices of the Department and the Regional Administrator. As required by the Federal Act, effluent data shall not be considered confidential. Knowingly making any false statement on any such report may result in the imposition of criminal penalties as provided for in Section 309 of the Federal Act and Sections 3112, 3115, 4106 and 4110 of the NREPA.

10. Duty to Provide Information

The permittees shall furnish to the Department, within a reasonable time, any information which the Department may request to determine whether cause exists for modifying, revoking and reissuing, or terminating this permit or the facility's COC, or to determine compliance with this permit. The permittees shall also furnish to the Department, upon request, copies of records required to be kept by this permit.

Where the permittees become aware that it failed to submit any relevant facts in a permit application, or submitted incorrect information in a permit application or in any report to the Department, it shall promptly submit such facts or information.

PART II**Section E. Activities Not Authorized by This Permit****1. Discharge to the Groundwaters**

This permit does not authorize any discharge to the groundwaters. Such discharge may be authorized by a groundwater discharge permit issued pursuant to the NREPA.

2. POTW Construction

This permit does not authorize or approve the construction or modification of any physical structures or facilities at a POTW. Approval for the construction or modification of any physical structures or facilities at a POTW shall be by permit issued under Part 41 of the NREPA.

3. Civil and Criminal Liability

Except as provided in permit conditions on "Bypass" (Part II.C.9. pursuant to 40 CFR 122.41(m)), nothing in this permit shall be construed to relieve the permittees from civil or criminal penalties for noncompliance, whether or not such noncompliance is due to factors beyond the permittee's control, such as accidents, equipment breakdowns, or labor disputes.

4. Oil and Hazardous Substance Liability

Nothing in this permit shall be construed to preclude the institution of any legal action or relieve the permittees from any responsibilities, liabilities, or penalties to which the permittees may be subject under Section 311 of the Federal Act except as are exempted by federal regulations.

5. State Laws

Nothing in this permit shall be construed to preclude the institution of any legal action or relieve the permittees from any responsibilities, liabilities, or penalties established pursuant to any applicable state law or regulation under authority preserved by Section 510 of the Federal Act.

6. Property Rights

The issuance of this permit does not convey any property rights in either real or personal property, or any exclusive privileges, nor does it authorize violation of any federal, state or local laws or regulations, nor does it obviate the necessity of obtaining such permits, including any other Department of Environment, Great Lakes, and Energy permits, or approvals from other units of government as may be required by law.